


Notes

This building survey was captured with a LIDAR digital surveying device.
Captured measurements reflect only those areas which our digital surveyors were either instructed or permitted to capture.
All measurements to be verified on site.
FFL +00.000 to be considered separately on each property.

GENERAL ARRANGEMENT LEGEND

INACCESSIBLE AREA


STRUCTURE

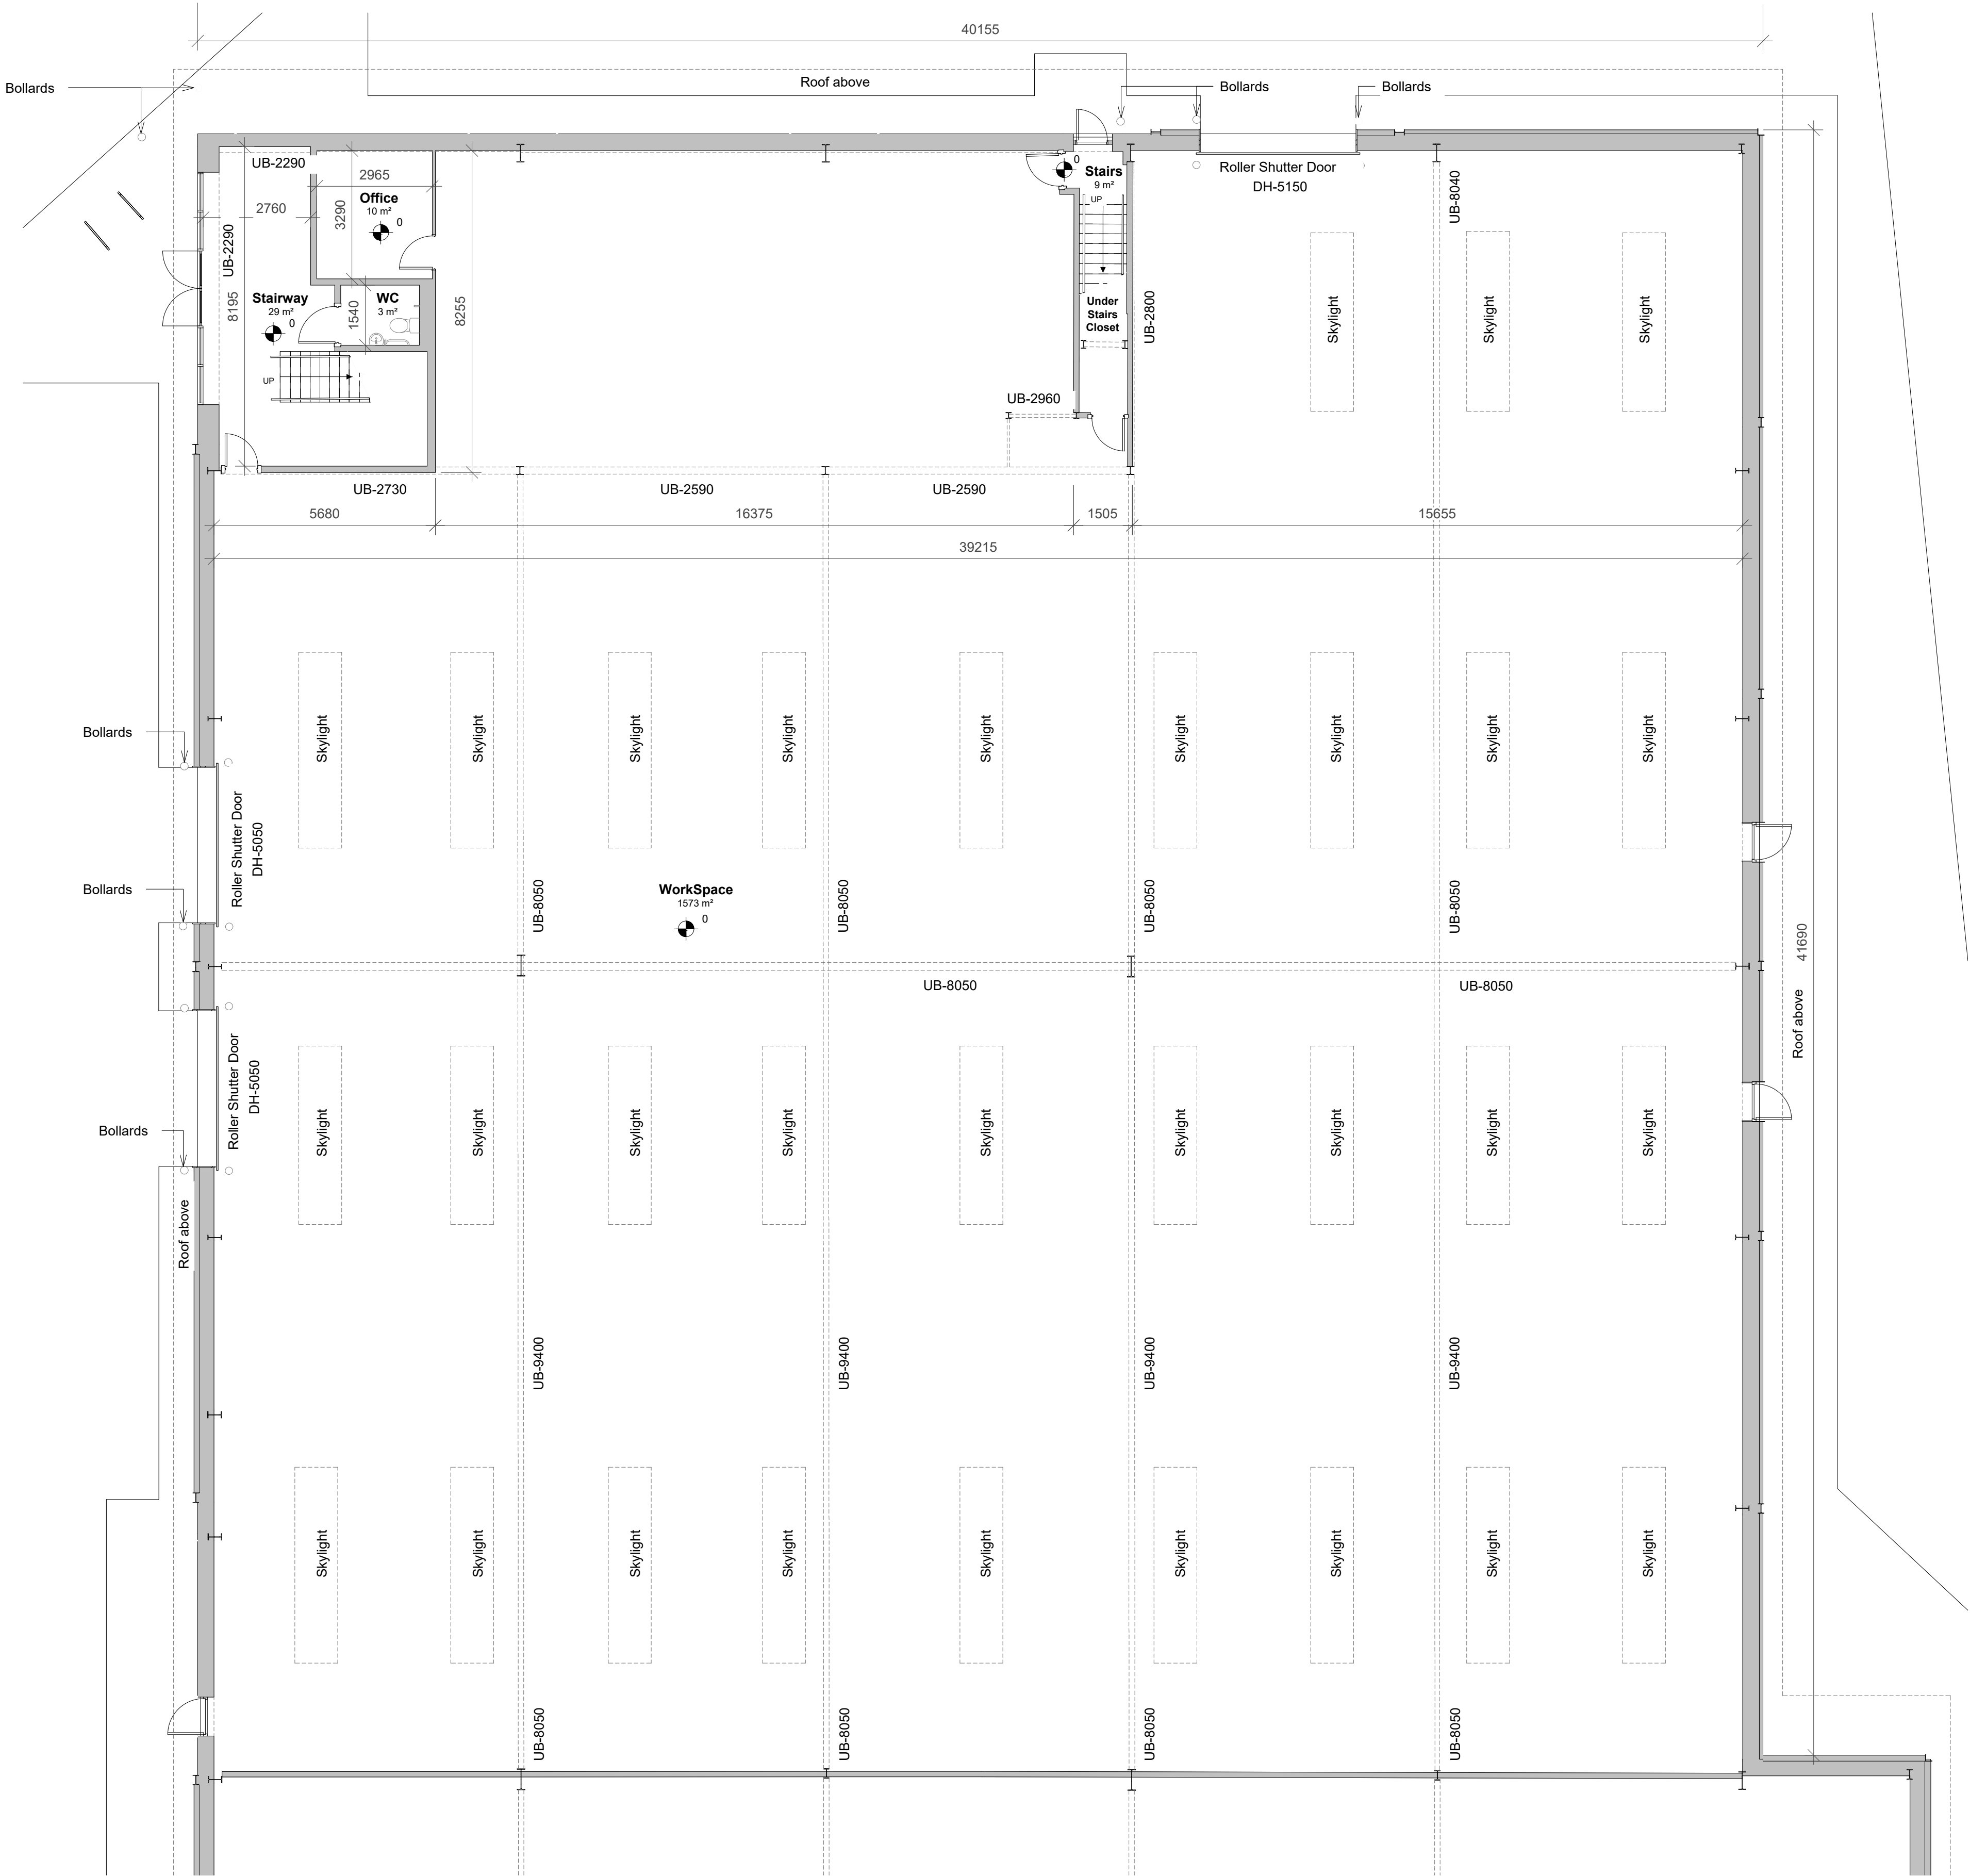

GROUND FLOOR PLAN - UNIT 05

1 : 100

Orientation

 

Scale

1:100



Description	Rev	Date
STATUS		
S2	SUITABLE FOR INFORMATION	P02
CAPTURE DATE	28/08/2026	CAPTURED BY NIKOLAS RACZYNSKI
STAK ID	6a903b13e907a30001dd2a13	OCCUPANCY OCCUPIED
PRODUCTION DATE	14/09/2026	PRODUCED BY BIM.SOL
CHECKED BY	N.VERMAAK	APPROVED BY O.MABVUU
BUILDING NAME	UNITS 4 & 5 CENTRUS ARENSON WAY	
ADDRESS	UNITS 4&5 CENTRUS, ARENSON WAY, DUNSTABLE, LU5 5BN	
DRAWING TITLE	GENERAL ARRANGEMENT PLAN	PAGE SIZE A1
ARCHITECTURE	GROUND FLOOR FFL - UNIT 05	SCALE 1 : 100
DRAWING NUMBER	AB 102	REVISION 00


Notes

This building survey was captured with a LIDAR digital surveying device. Captured measurements reflect only those areas which our digital surveyors were either instructed or permitted to capture. All measurements to be verified on site. FFL +00.000 to be considered separately on each property.

GENERAL ARRANGEMENT LEGEND

INACCESSIBLE AREA

STRUCTURE

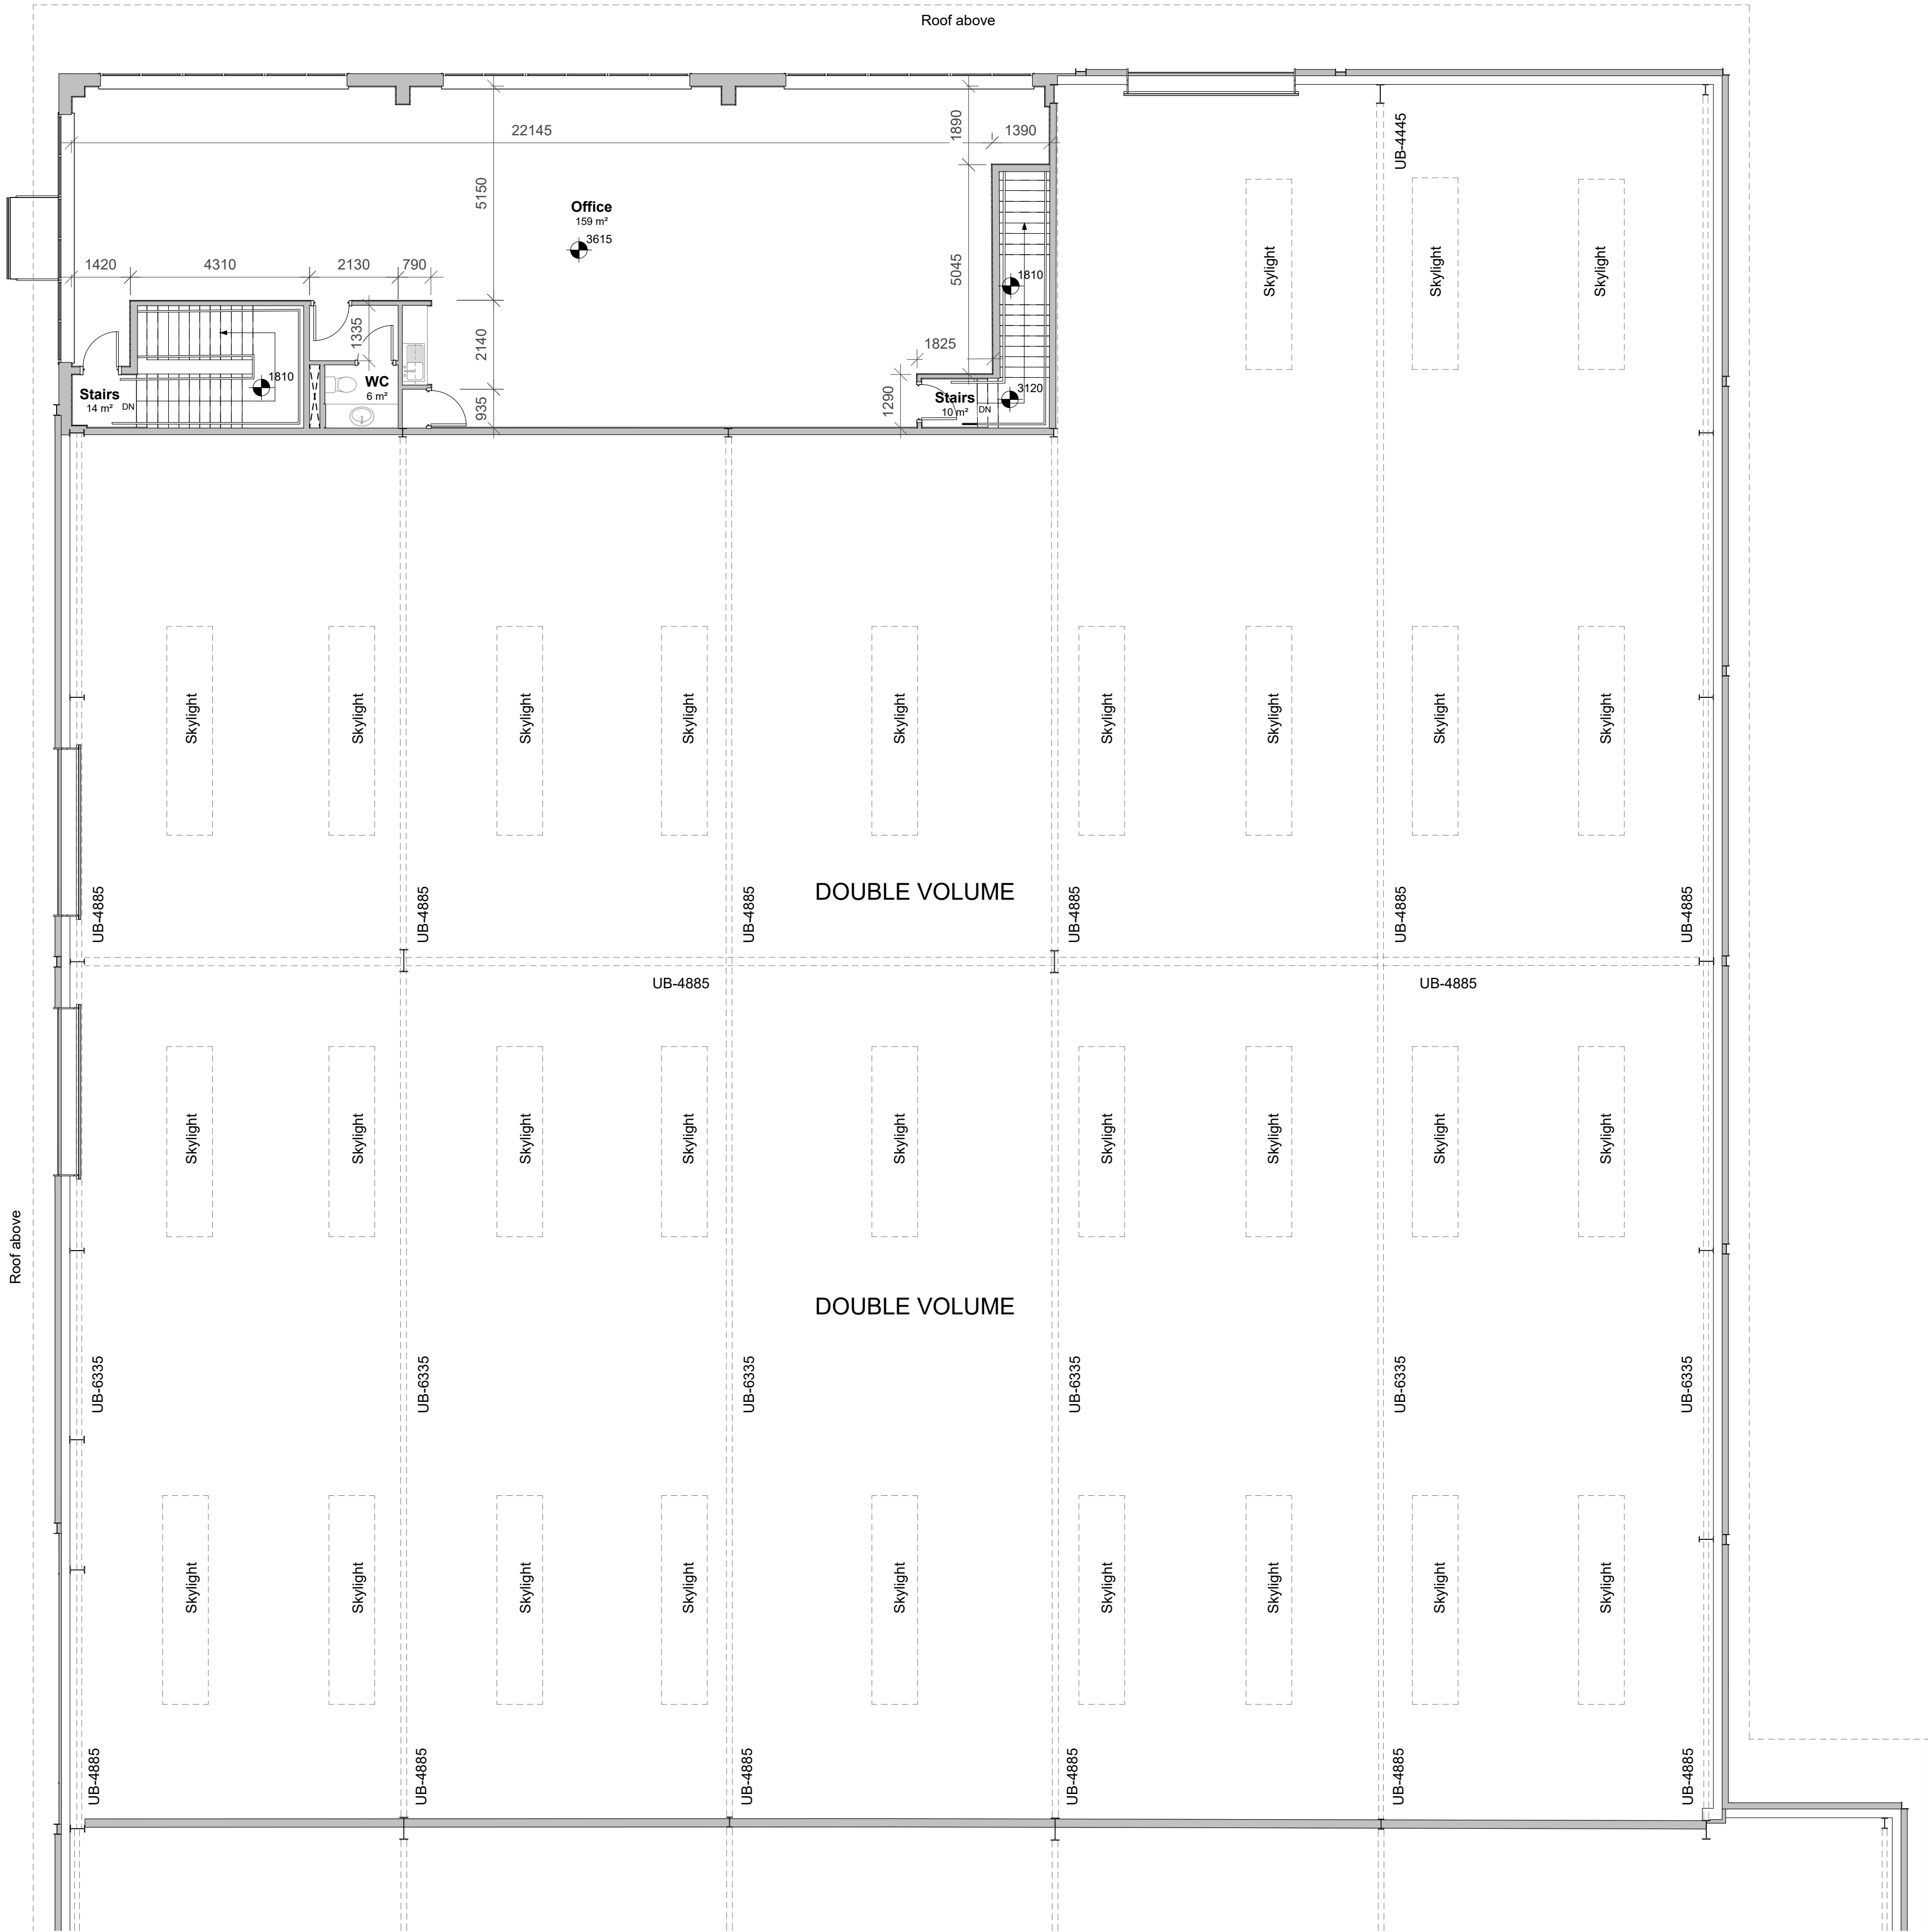


GF MEZZANINE FFL - UNIT 05

1 : 100

Description	Rev	Date
STATUS		
S2	SUITABLE FOR INFORMATION	P02
CAPTURE DATE	28/08/2026	CAPTURED BY NIKOLAS RACZYNSKI
STAK ID	6a903b13e907a30001dd2a13	OCCUPANCY OCCUPIED
PRODUCTION DATE	14/09/2026	PRODUCED BY BIM.SOL
CHECKED BY	N.VERMAAK	APPROVED BY O.MABVUU
BUILDING NAME	UNITS 4 & 5 CENTRUS ARENSON WAY	
ADDRESS	UNITS 4&5 CENTRUS, ARENSON WAY, DUNSTABLE, LU5 5BN	

DRAWING TITLE	PAGE SIZE
GENERAL ARRANGEMENT PLAN	A1
ARCHITECTURE	SCALE
GF MEZZANINE FFL - UNIT 05	1 : 100
DRAWING NUMBER	REVISION
AB 103	00

Orientation

 

Scale

1:100




Notes

This building survey was captured with a LIDAR digital surveying device. Captured measurements reflect only those areas which our digital surveyors were either instructed or permitted to capture. All measurements to be verified on site. FFL +00.000 to be considered separately on each property.

GENERAL ARRANGEMENT LEGEND

INACCESSIBLE AREA

STRUCTURE

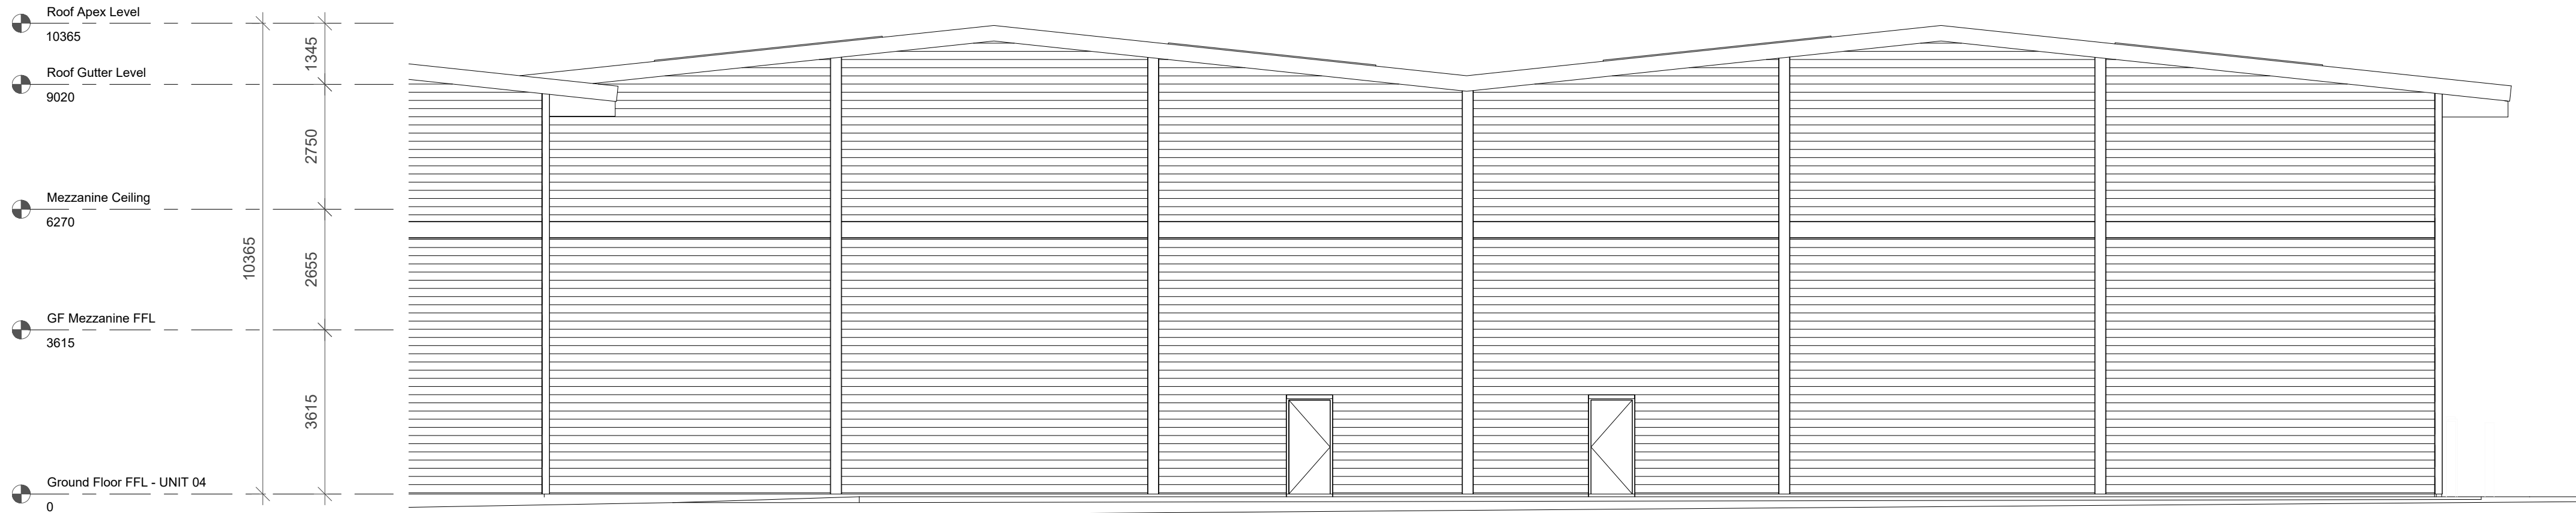


NORTH-EAST ELEVATION - UNIT 05

1 : 100



NORTH-WEST ELEVATION - UNIT 05

1 : 100

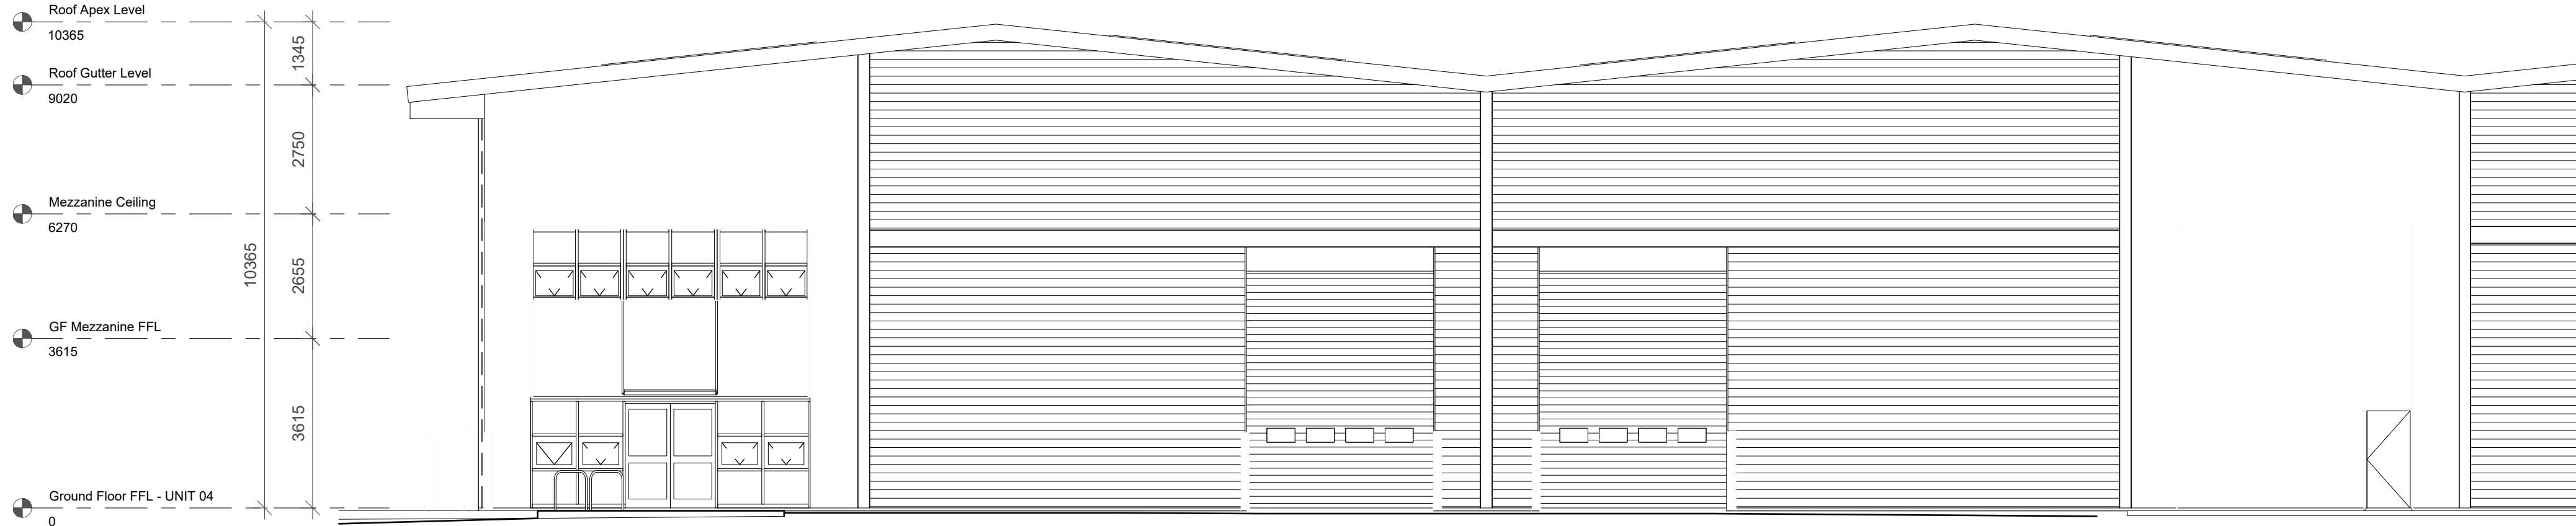


SOUTH-WEST ELEVATION - UNIT 05

1 : 100

Description	Rev	Date
STATUS		
S2	SUITABLE FOR INFORMATION	P02
CAPTURE DATE	28/08/2026	CAPTURED BY NIKOLAS RACZYNSKI
STAK ID	6a903b13e907a30001dd2a13	OCCUPANCY OCCUPIED
PRODUCTION DATE	14/09/2026	PRODUCED BY BIM.SOL
CHECKED BY	N.VERMAAK	APPROVED BY O.MABVUIU
BUILDING NAME	UNITS 4 & 5 CENTRUS ARENSON WAY	
ADDRESS	UNITS 4&5 CENTRUS, ARENSON WAY, DUNSTABLE, LU5 5BN	

DRAWING TITLE	PAGE SIZE
GENERAL ARRANGEMENT PLAN	A1
ARCHITECTURE	SCALE
ELEVATION-UNIT 5	1 : 100
DRAWING NUMBER	REVISION
AB 106	00

Orientation

 

Scale

1:100



INACCESSIBLE AREA

STRUCTURE

UNITS 4&5 CENTRUS, ARENSON WAY, DUNSTABLE, LU5 5BN

Wakis® is a trading name of Digital Reality Corp Ltd. This drawing and any files transmitted with it are confidential and intended solely for the use of the individual or entity to whom they are addressed. If you have received this drawing or file in error please notify us immediately. Digital Reality Corp Ltd is registered in England and Wales number 06969638 and VAT number 222755223. Our registered office is 5th Floor, One New Change, London England EC4M 9AF