


- Site curtilage
- Car Hire Parking Area
- EV Charging Bays
- Root protection area
- Heras fencing as tree protection to be erected before and during the assembly of the modular building

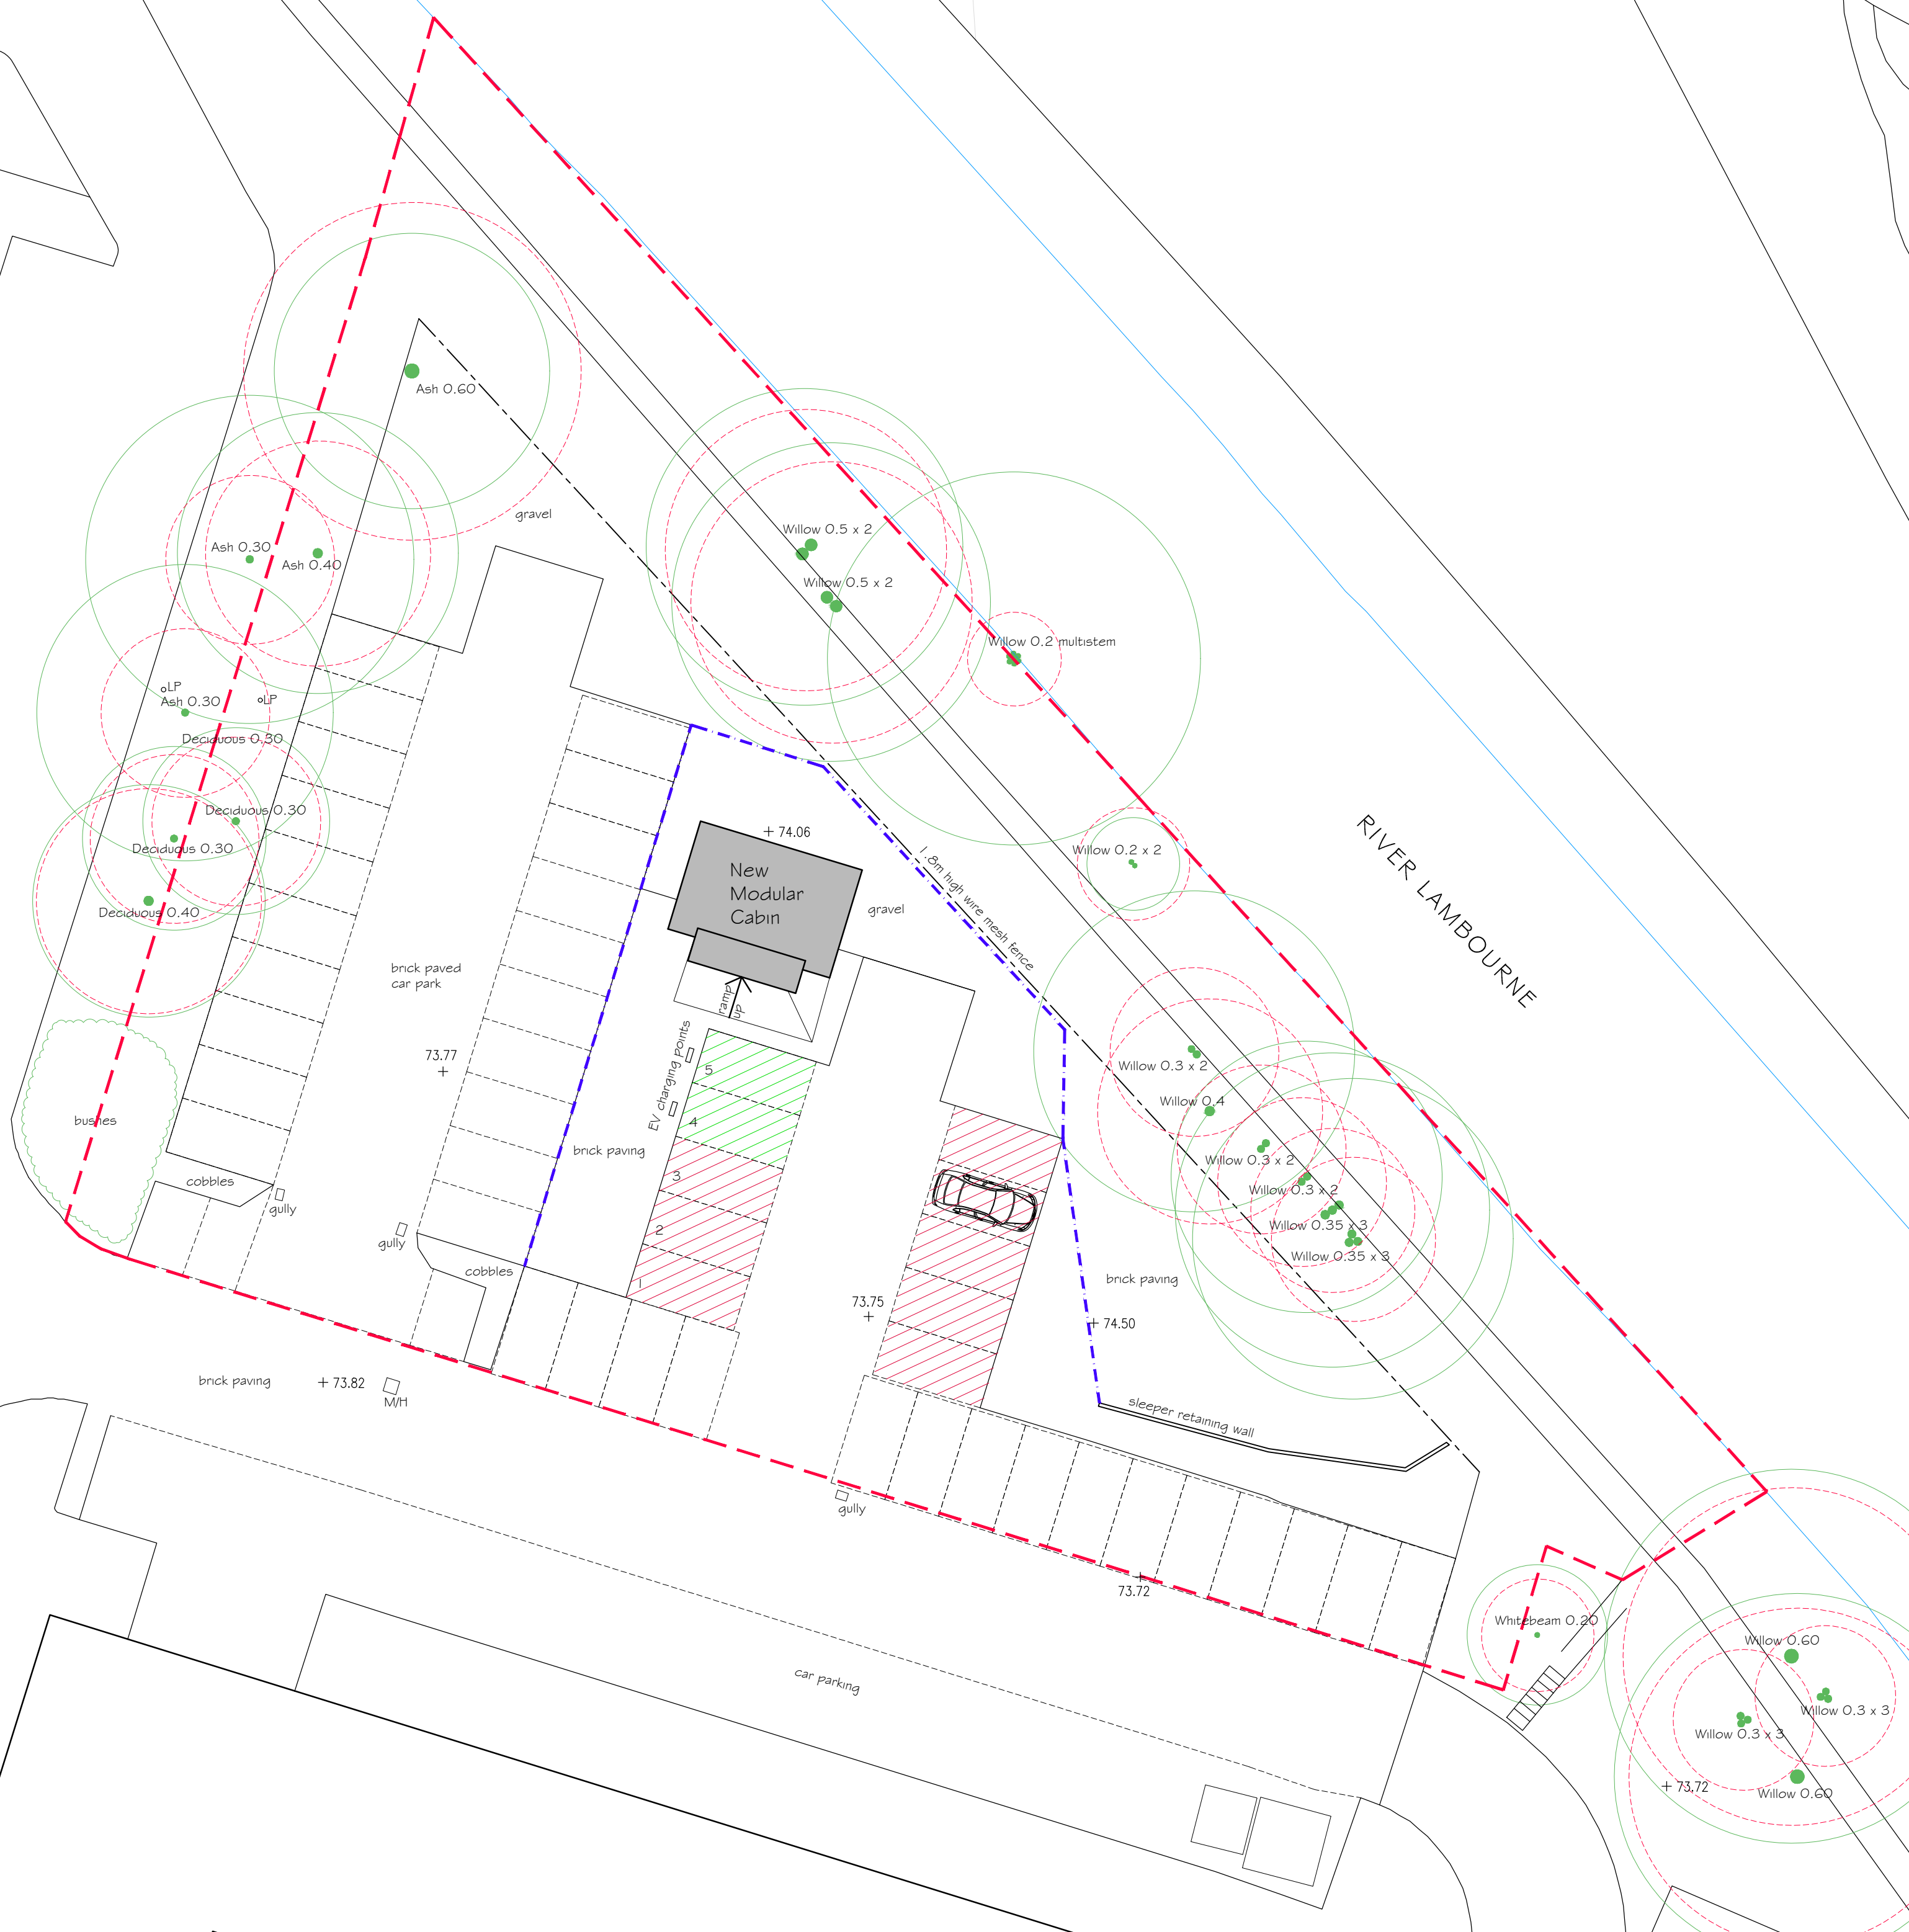

No.	Revision	Date
Project	Project No	Drg No
New Hertz Franchise - Newbury Business Park	AL 01625	03
London Road, Newbury, RG14 2PZ	Scale	Drawn by
Drawing Title	1:200 @ A2	CG
Proposed Site Plan	Date	Oct 2023
Rowan Lodge Φ Southend Road Φ Southend Bradfield RG7 6ES		
tel: 0118 9745100 Φ e-mail: enquiries@archytas.co.uk		
Architectural Design Services Φ Planning Φ Building Design Φ Surveying		
New Build Φ Extensions Φ Residential and Commercial Φ Listed Buildings		

