



South Elevation

SCALE: 1:200 @ A1

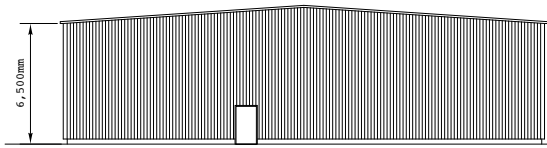


West Elevation

SCALE: 1:200 @ A1

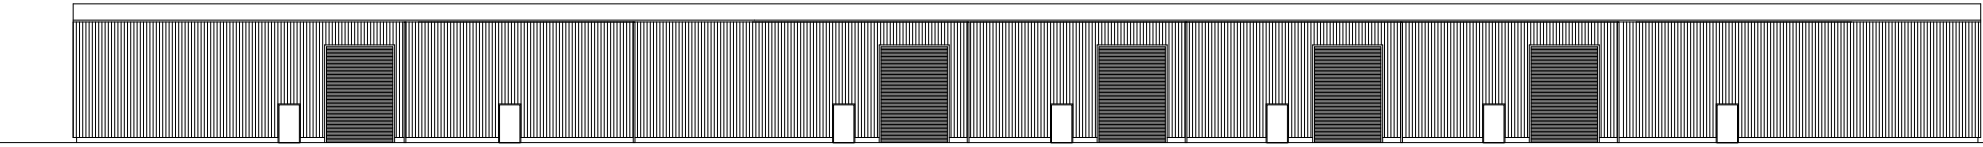


North Elevation

SCALE: 1:200 @ A1

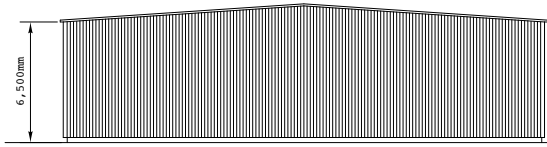


East Elevation

SCALE: 1:200 @ A1

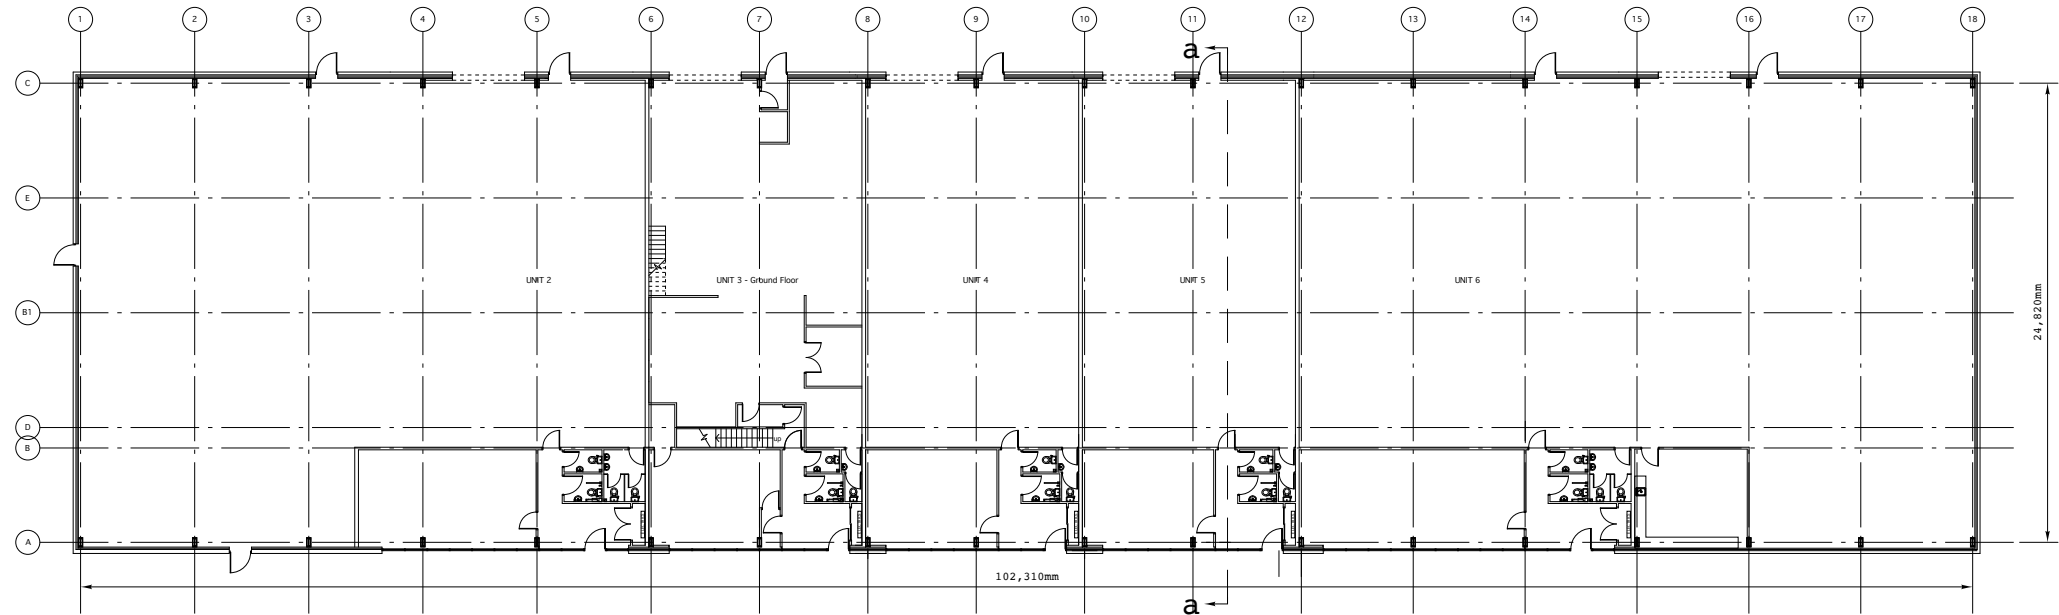

Existing Plan

SCALE: 1:200 @ A1

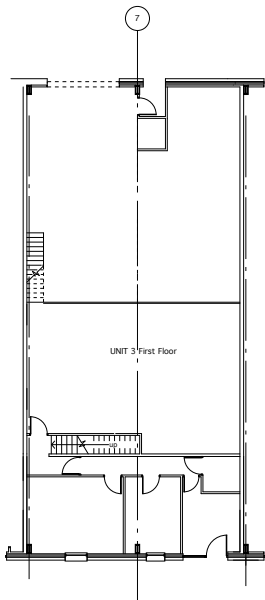

Existing First Floor Plan - Unit 3

SCALE: 1:200 @ A1

Notes:

1. Contractor must assure himself to the full intent and purpose of the drawings and specifications.
2. Contractor to check all drawn dimensions before starting work or fabrication. Do not diverge from drawings or specifications without notifying the Architect / Interior Designer and receiving express approval for alterations.
3. Do not scale off drawings.
4. This drawing is to be read in conjunction with all related drawings by the Architect, Interior Designer, Structural Engineer and M&E Engineer and any other relevant information.
5. All site sizes to be confirmed by contractor prior to manufacture.
6. Contractor to supply shop drawings prior to manufacture.
7. Contractor to supply certification as necessary to the satisfaction of the respective statutory authorities.
8. Contractor to ensure that all contract works are fit for purpose and in full accordance with respective codes of practice, national building standards and building industry regulations.
9. Architect / Interior Designer to be notified in writing of any discrepancies and contractor to obtain instructions before proceeding.

Rev	Date	Checked

Client	Building Landlord		
Project	Units 1/7 Westerton Road, Broxburn Dilapidation Reinstatement Works		
Title	Existing Plan and Elevations		
Job No.	272		
Dwg No.	001	Rev	-
Scale	1:200 @ A1		
Date	19/05/16		
Drawn by	RC		
Use figured dimensions only. Contractor to check all sizes on site. Do not scale from drawing. Copyright of design and drawing reserved.			




GLASGOW OFFICE

13 Woodside Place
Glasgow G3 7QL
t 0141 353 2298 f 07006 053 344

LOTHIAN OFFICE

41 North Street Bo'ness
West Lothian EH51 0AQ
t 01506 828 204 f 07006 053 344

www.fitzpatrickuk.com

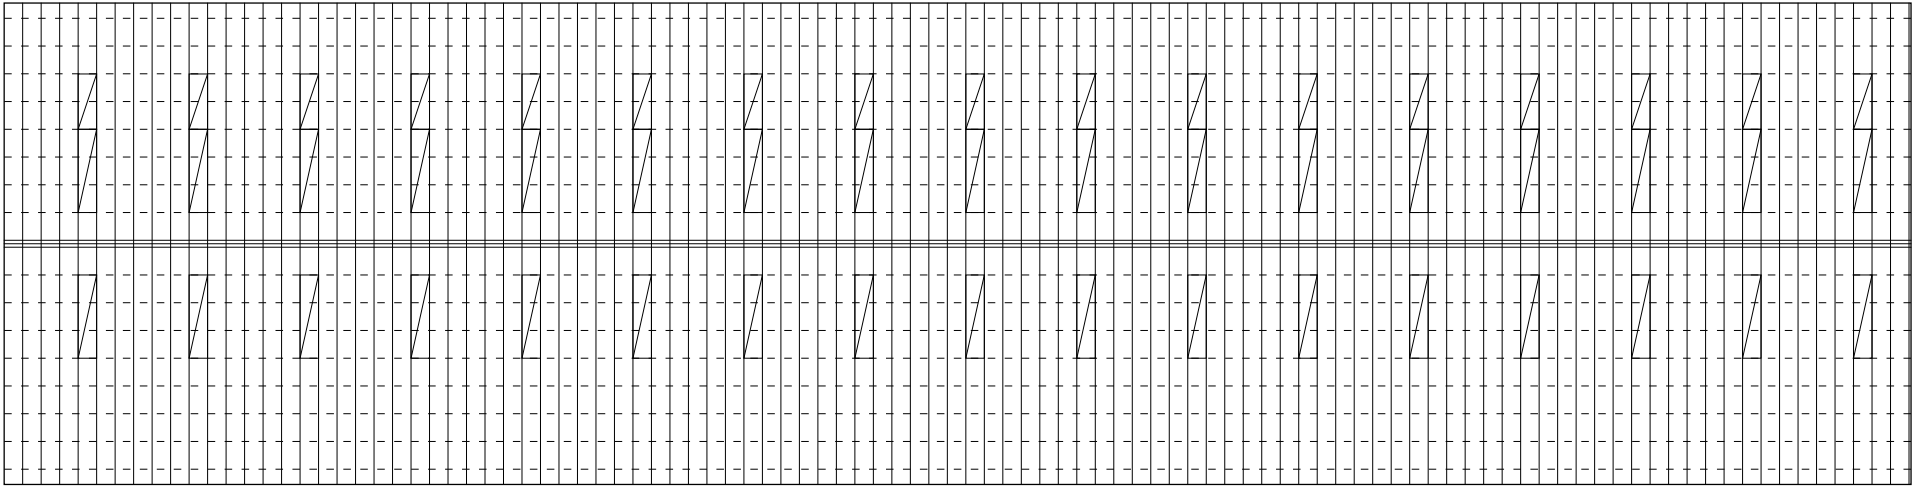

Roof Plan
SCALE: 1:200 @ A1

- Notes:
1. Contractor must assure himself to the full intent and purpose of the drawings and specifications.
 2. Contractor to check all drawn dimensions before starting work or fabrication. Do not diverge from drawings or specifications without notifying the Architect / Interior Designer and receiving express approval for alterations.
 3. Do not scale off drawings.
 4. This drawing is to be read in conjunction with all related drawings by the Architect, Interior Designer, Structural Engineer and M&E Engineer and any other relevant information.
 5. All site sizes to be confirmed by contractor prior to manufacture.
 6. Contractor to supply shop drawings prior to manufacture.
 7. Contractor to supply certification as necessary to the satisfaction of the respective statutory authorities.
 8. Contractor to ensure that all contract works are fit for purpose and in full accordance with respective codes of practice, national building standards and building industry regulations.
 9. Architect / Interior Designer to be notified in writing of any discrepancies and contractor to obtain instructions before proceeding.

Rev	Date		
			Checked


Client	Building Landlord		
Project	Units 1/7 Westerton Road, Broxburn Dilapidation Reinstatement Works		
Title	Roof Plan		
Job No.	272		
Dwg No.	002	Rev	-
Scale	1:200 @ A1		
Date	19/05/16		
Drawn by	RC		
Use figured dimensions only. Contractor to check all sizes on site. Do not scale from drawing. Copyright of design and drawing reserved.			



GLASGOW OFFICE
13 Woodside Place
Glasgow G3 7QL
t. 0141 353 2298 f. 07006 053 344

LOTHIAN OFFICE
41 North Street Bo'ness
West Lothian EH51 0AQ
t. 01506 828 204 f. 07006 053 344

www.fitzpatrickuk.com

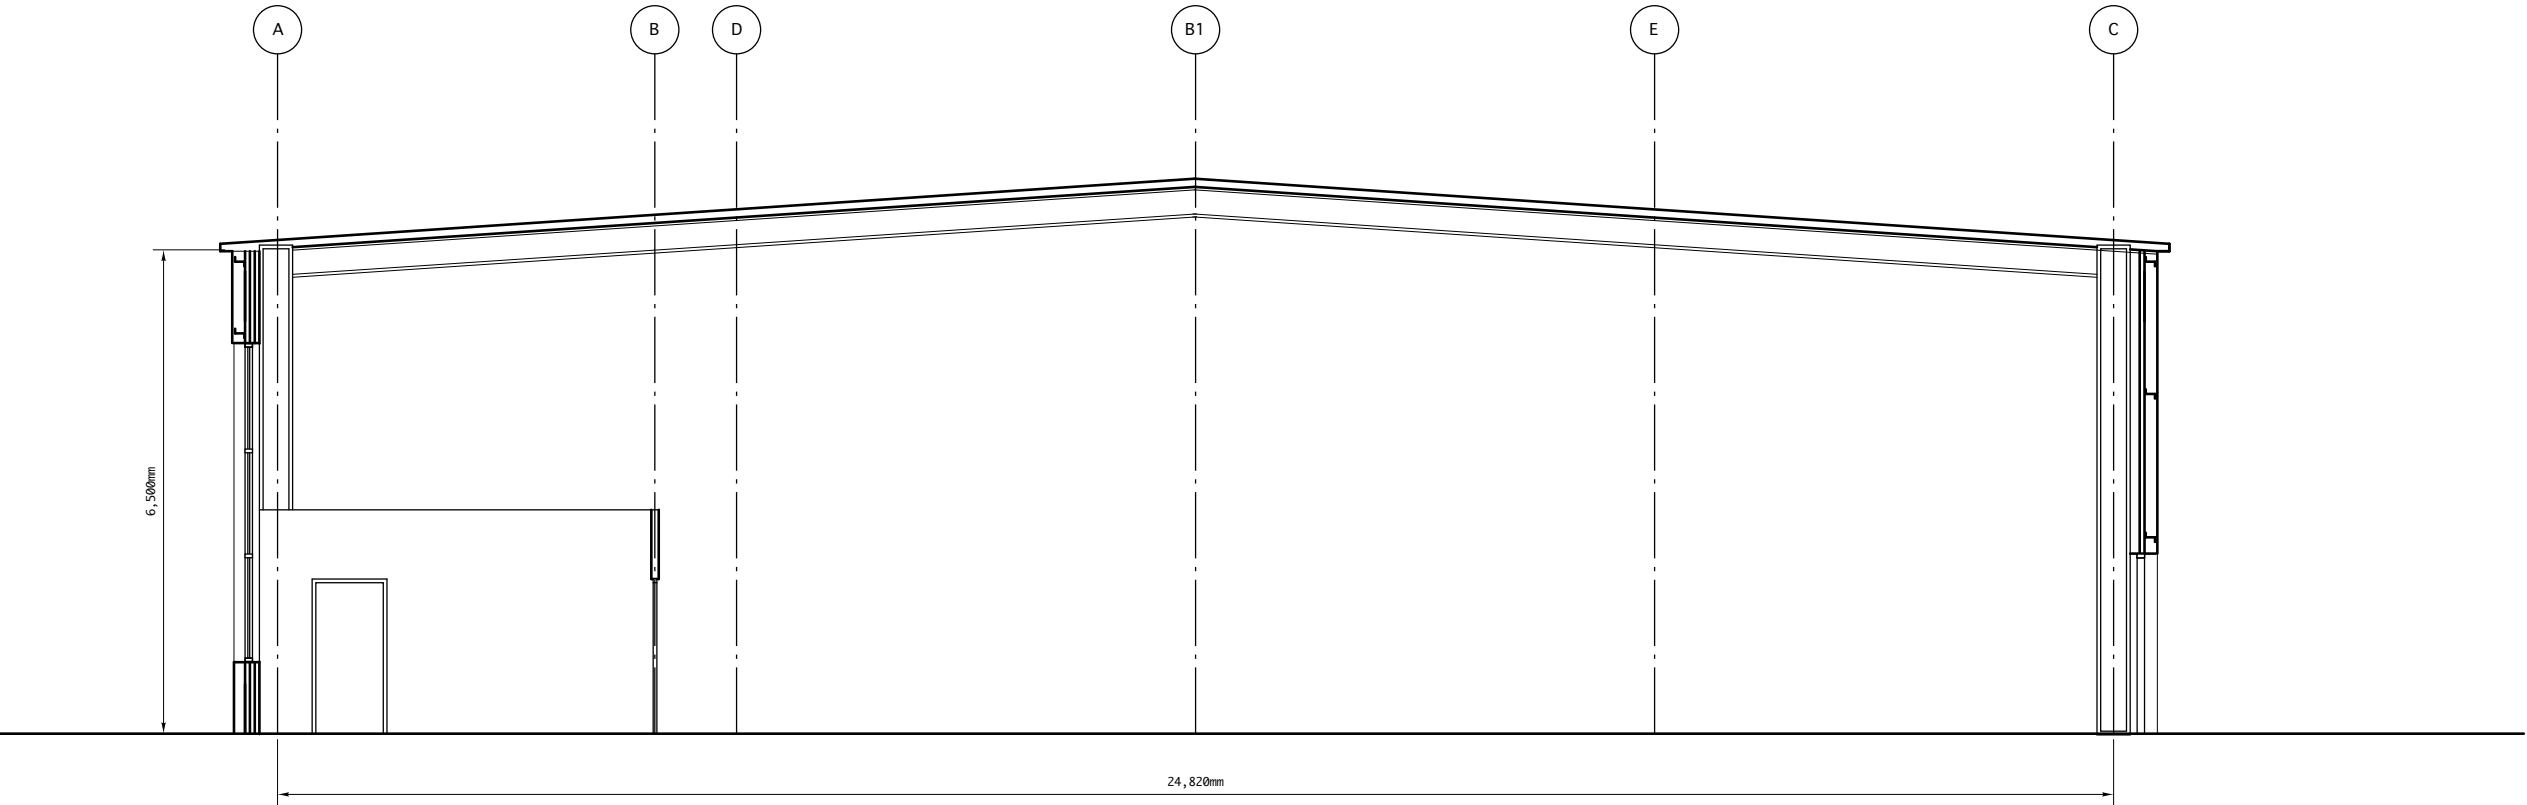

Section AA
SCALE: 1:50 @ A1

- Notes:
- 1. Contractor must assure himself to the full intent and purpose of the drawings and specifications.
 - 2. Contractor to check all drawn dimensions before starting work or fabrication. Do not diverge from drawings or specifications without notifying the Architect / Interior Designer and receiving express approval for alterations.
 - 3. Do not scale off drawings.
 - 4. This drawing is to be read in conjunction with all related drawings by the Architect, Interior Designer, Structural Engineer and M&E Engineer and any other relevant information.
 - 5. All site sizes to be confirmed by contractor prior to manufacture.
 - 6. Contractor to supply shop drawings prior to manufacture.
 - 7. Contractor to supply certification as necessary to the satisfaction of the respective statutory authorities.
 - 8. Contractor to ensure that all contract works are fit for purpose and in full accordance with respective codes of practice, national building standards and building industry regulations.
 - 9. Architect / Interior Designer to be notified in writing of any discrepancies and contractor to obtain instructions before proceeding.

Rev	Date			Checked

Client	Building Landlord		
Project	Units 1/7 Westerton Road, Broxburn Dilapidation Reinstatement Works		
Title	Section AA		
Job No.	272		
Dwg No.	003	Rev	-
Scale	1:50 @ A1		
Date	26/05/16		
Drawn by	RC		
Use figured dimensions only. Contractor to check all sizes on site. Do not scale from drawing. Copyright of design and drawing reserved.			



GLASGOW OFFICE
13 Woodside Place
Glasgow G3 7QL
t. 0141 353 2298 f. 07006 053 344

LOTHIAN OFFICE
41 North Street Bo'ness
West Lothian EH51 0AQ
t. 01506 828 204 f. 07006 053 344

www.fitzpatrickuk.com