


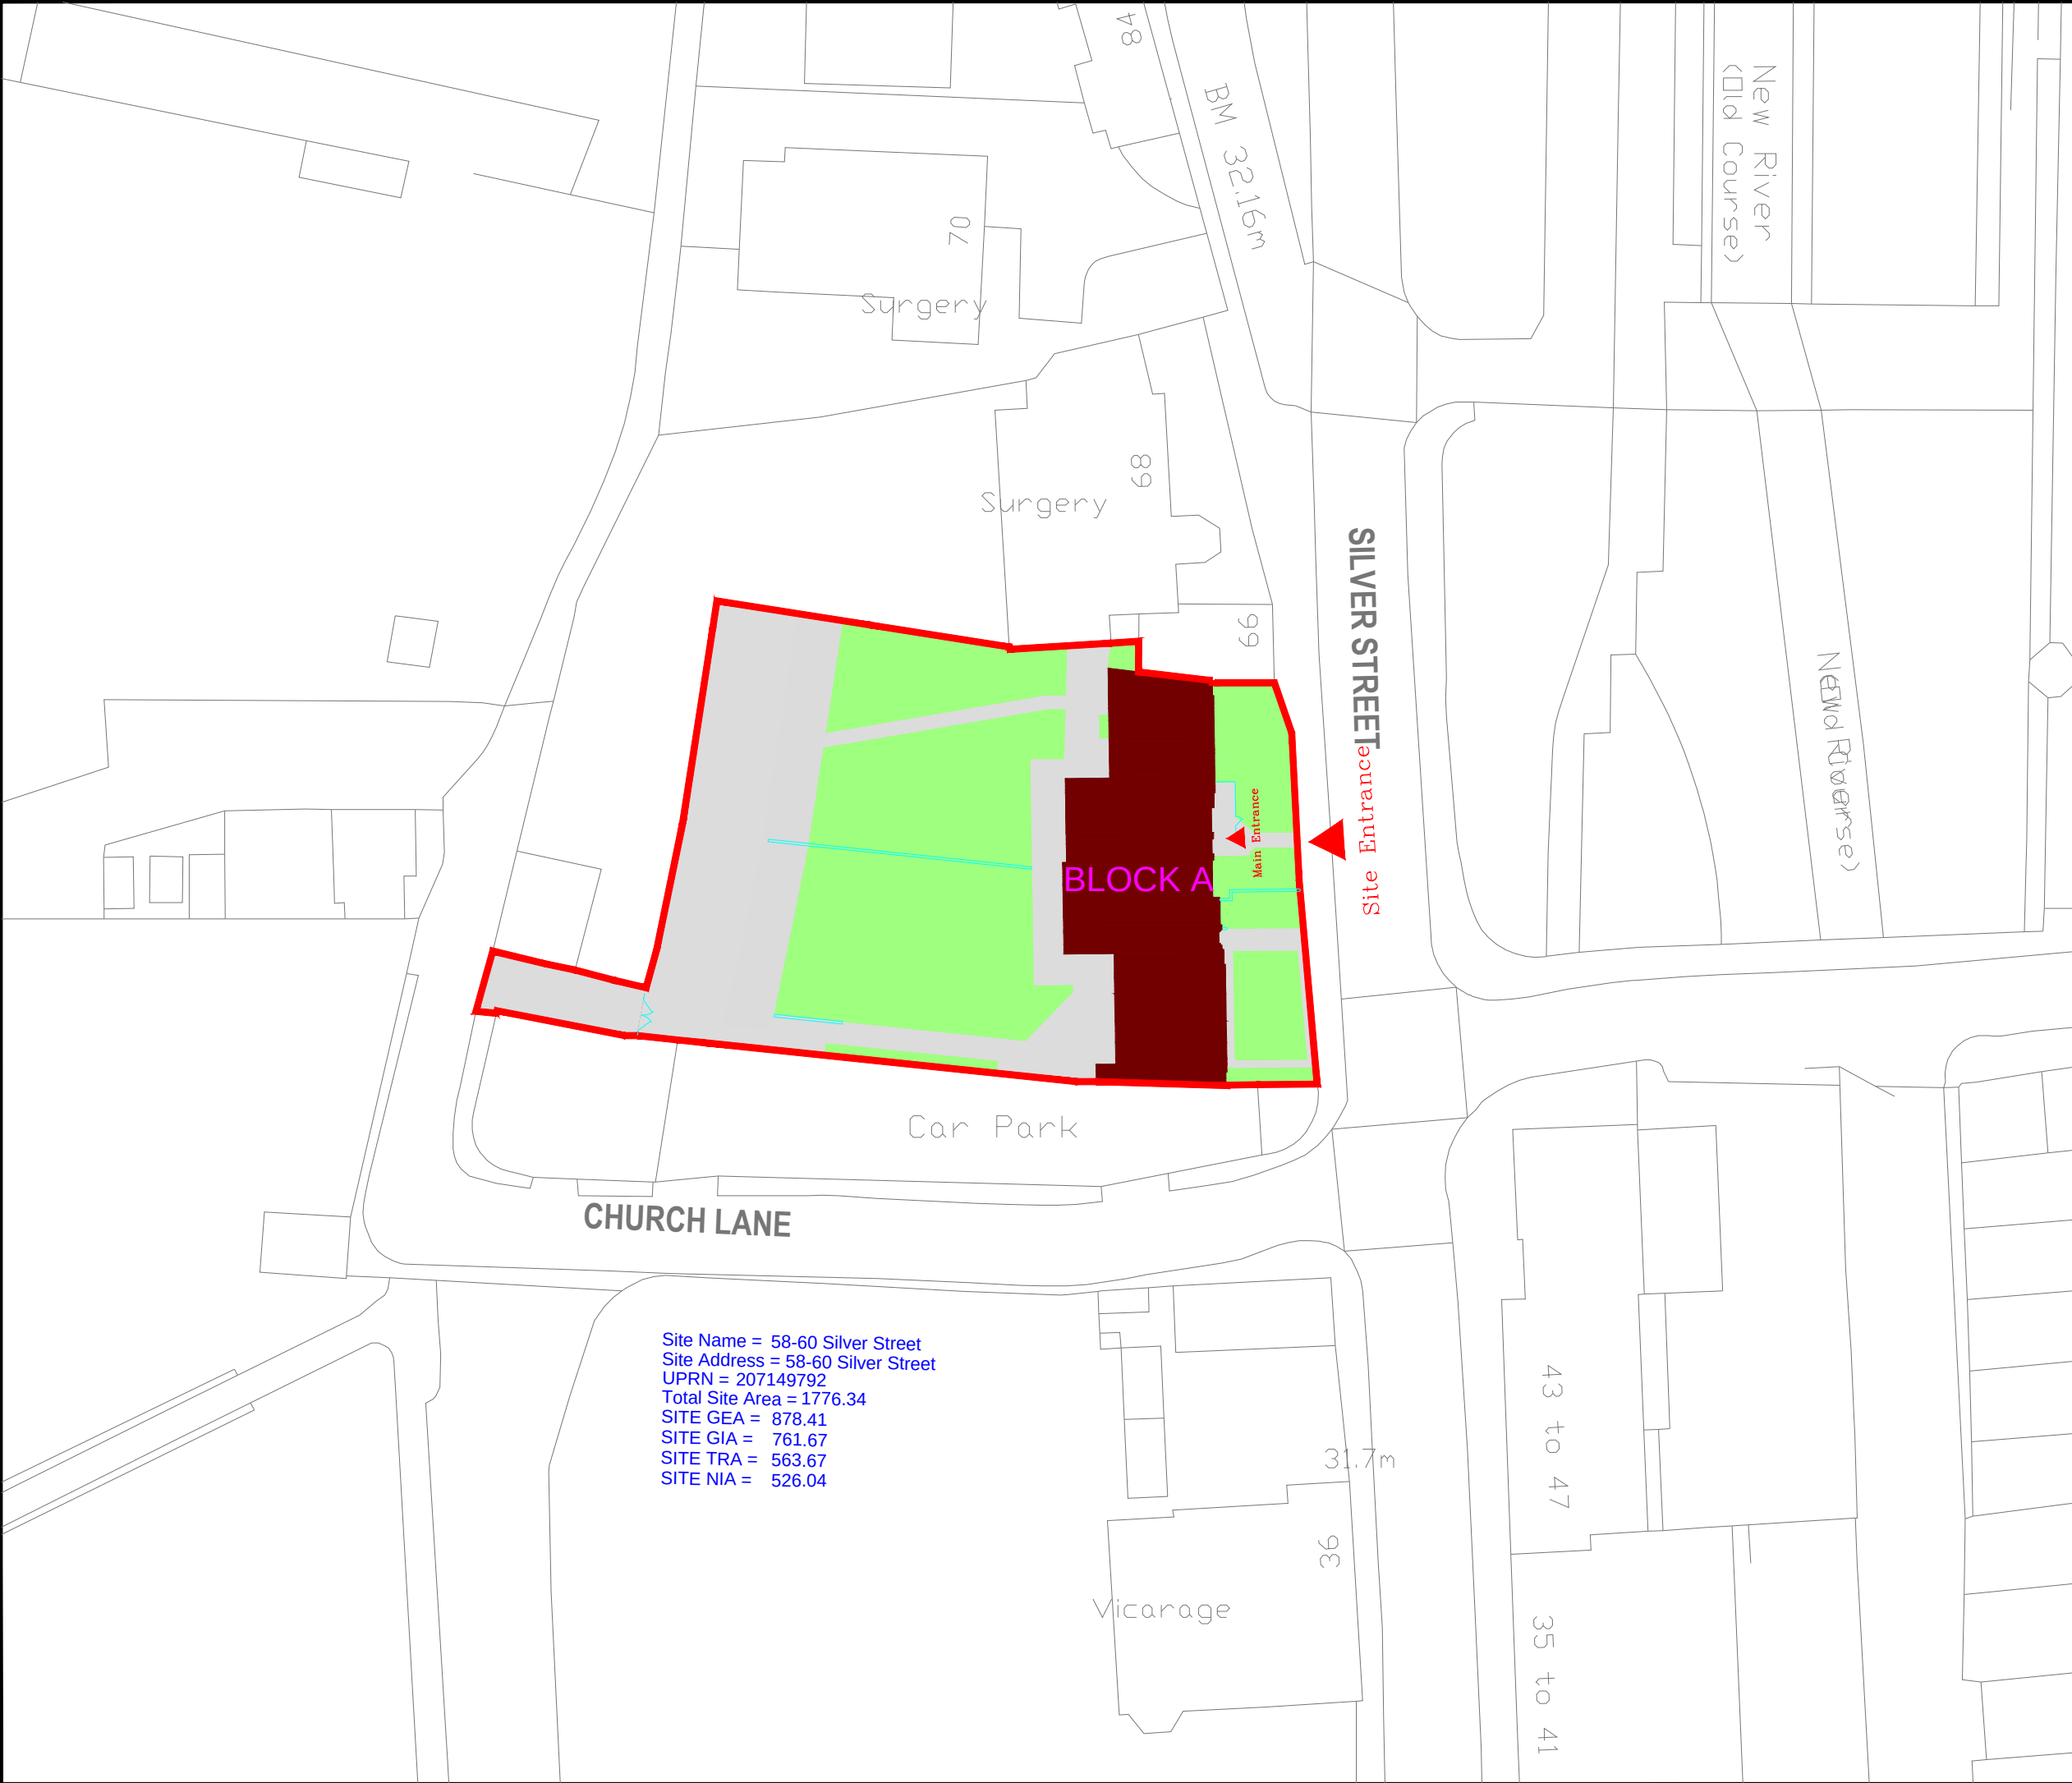

Site Name = 58-60 Silver Street
Site Address = 58-60 Silver Street
UPRN = 207149792
Total Site Area = 1776.34
SITE GEA = 878.41
SITE GIA = 761.67
SITE TRA = 563.67
SITE NIA = 526.04

DO NOT SCALE FROM DRAWING. ALL DIMENSIONS MUST BE TAKEN ON SITE.



North Direction

Rev	Description	Drn	Chk	Date
02	Surevy,Updating title block, Attributes	NT		30.03.2017
01	Update tol Atrium	NT		27.11.2014
00	Initial Supply	SP	SP	11.09.2009




CORPORATE MAINTENANCE & CONSTRUCTION TEAM
London Borough of Enfield
Corporate Maintenance & Construction Team
PO Box 52
Civic Centre
Silver Street
Enfield, Middlesex
EN1 3XD
Tel: 020 8379 6999
E Mail: corporatemaintenance&constructioncareline@enfield.gov.uk
©CROWN COPYRIGHT. ALL RIGHTS RESERVED. LONDON BOROUGH OF ENFIELD LA 086363. UNAUTHORISED REPRODUCTION OF ORDNANCE SURVEY MAPPING INFRINGES CROWN COPYRIGHT AND MAY LEAD TO PROCEEDINGS.

Property: 58-60 Silver Street
Enfield
EN1 3EP


Title: Site Plan

Area Information			
Total Site Area:	1776.34	Scale:	1:500 @ A3
Gross External Area:	878.41	Date:	11.09.2009
Gross Internal Area:	761.67	Survey:	Spatial
Total Room Area:	697.54	Drawn:	Spatial
Net Internal Area:	563.67	Updated:	N. Toufan
LBE Site Boundary :	Apr- 2013	LBE Drawing Check:	
Filename:	58-60 Silver Street		
Plan No:	207149792		01 OF 06

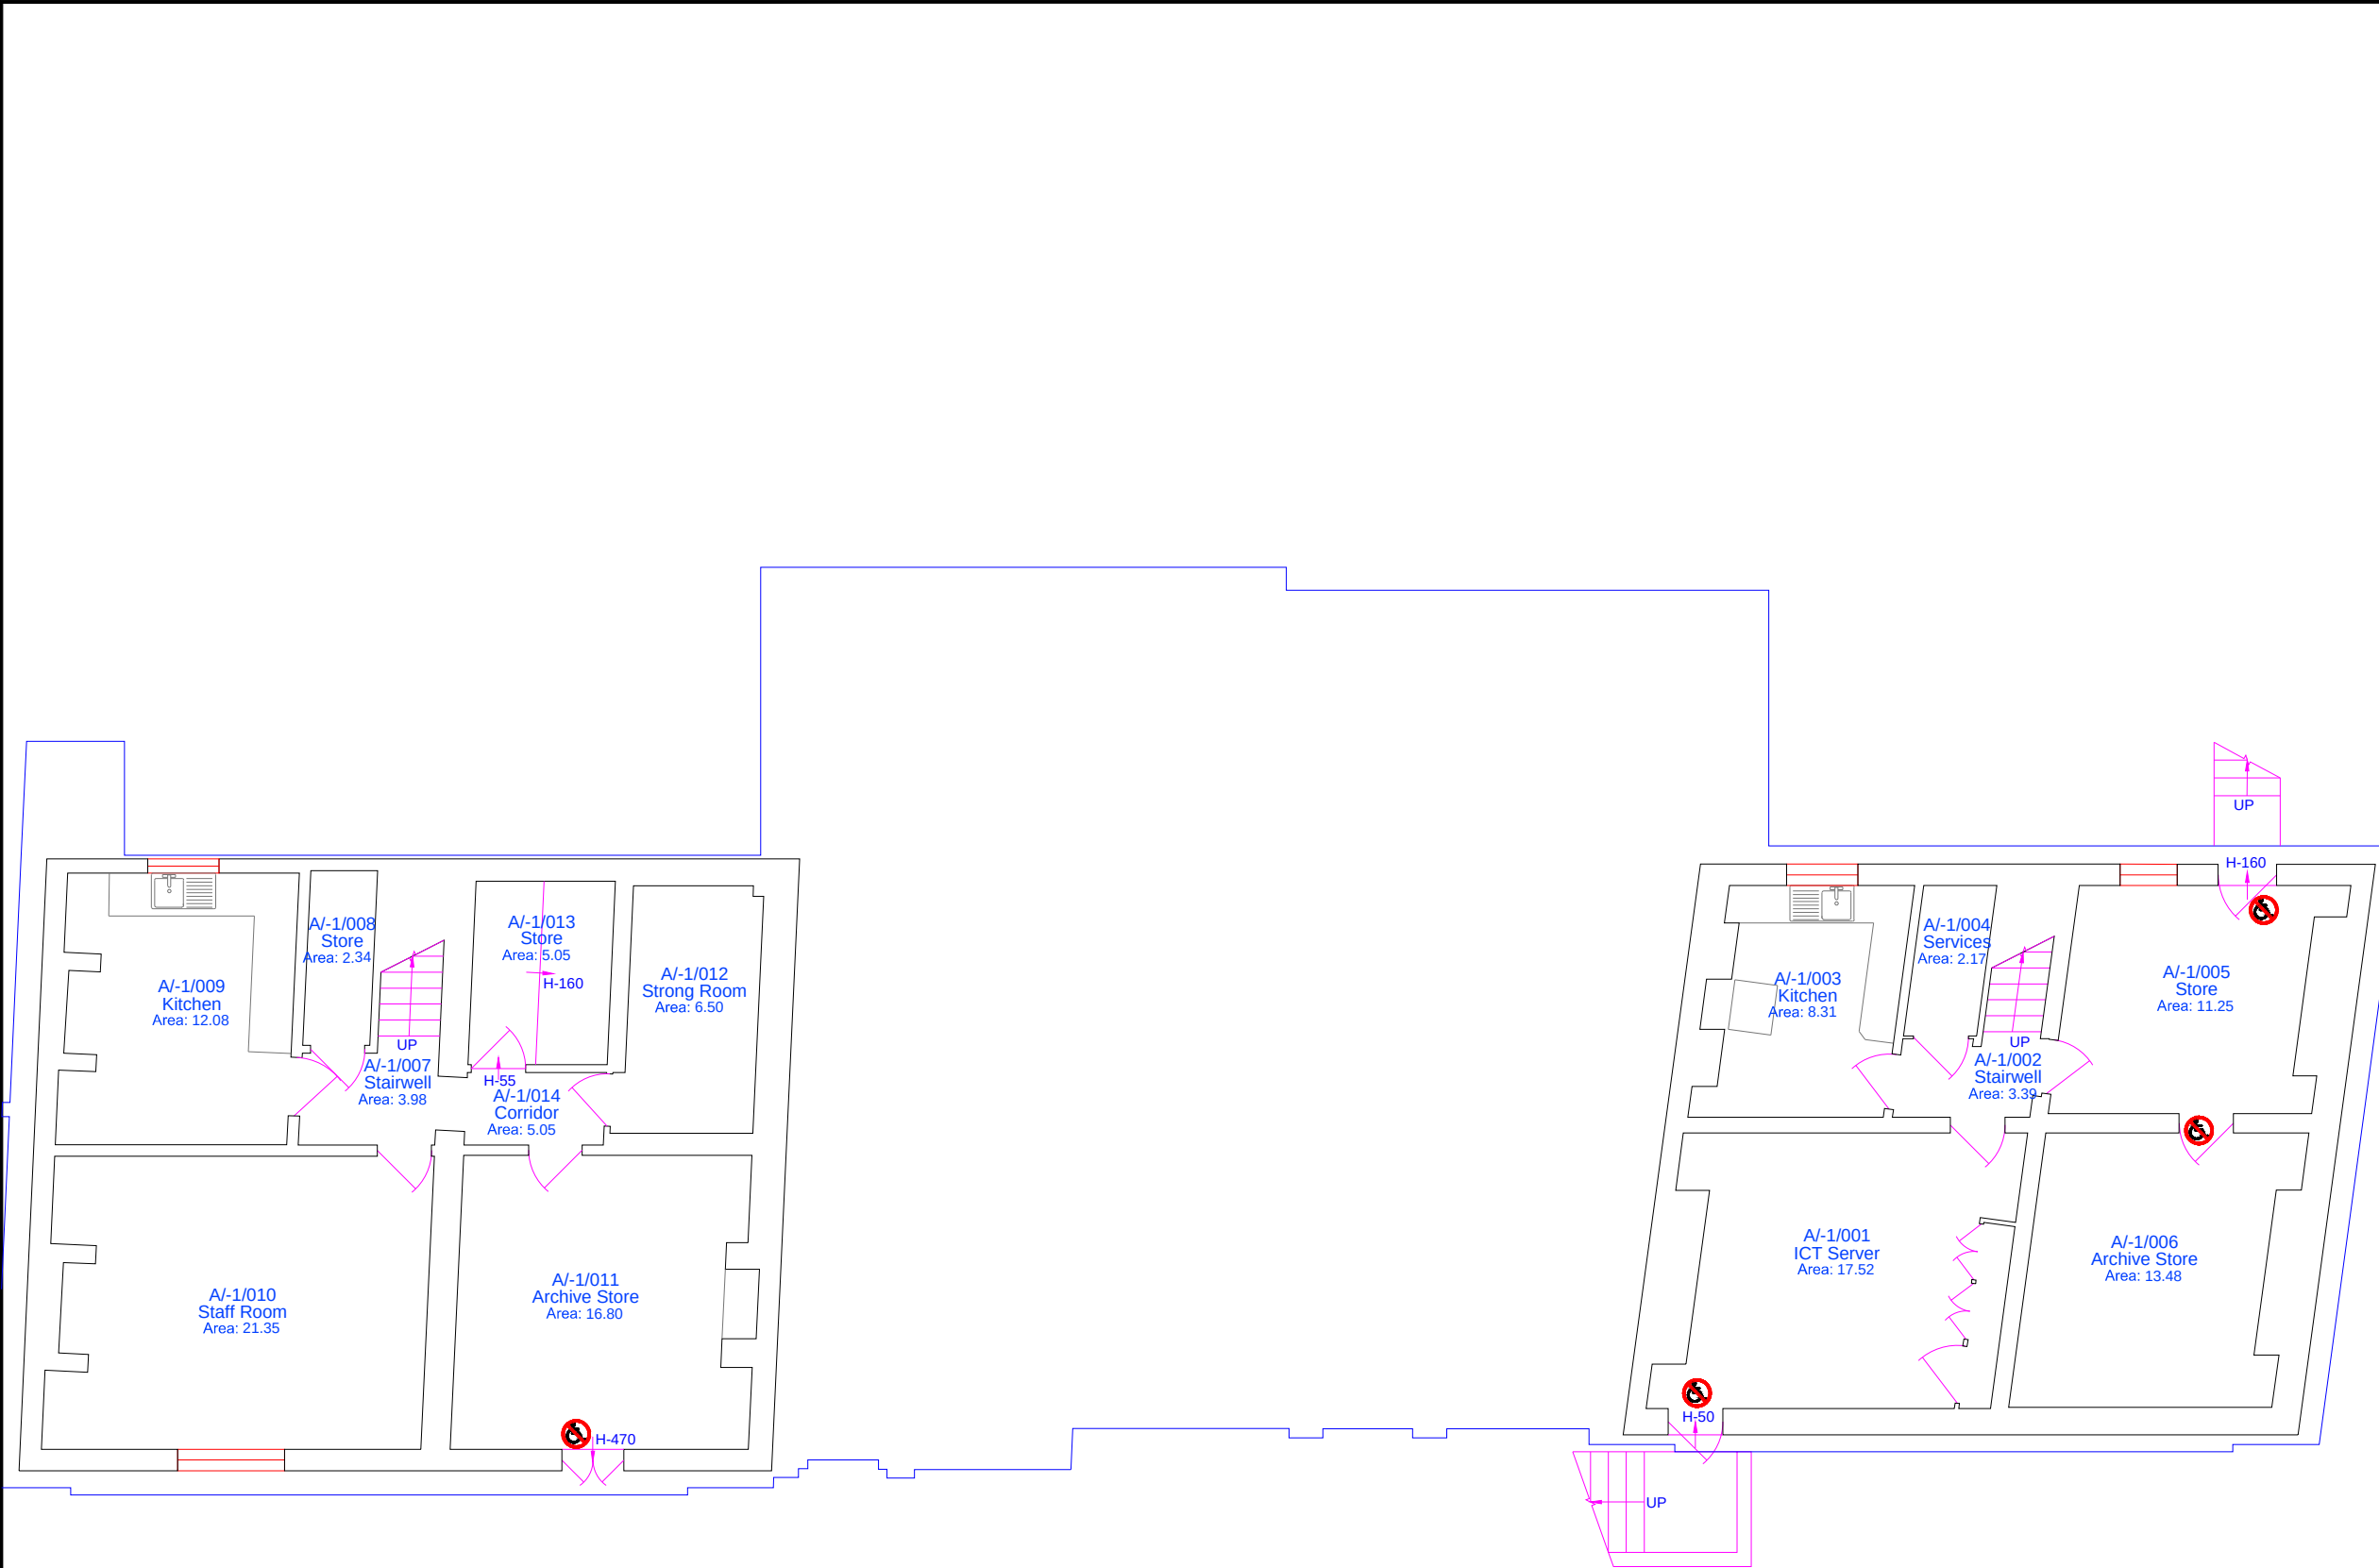

Block A
Basement
GEA: 166.00 GIA: 138.84
TRA: 126.46 NIA: 116.85

DO NOT SCALE FROM DRAWING. ALL DIMENSIONS MUST BE TAKEN ON SITE.

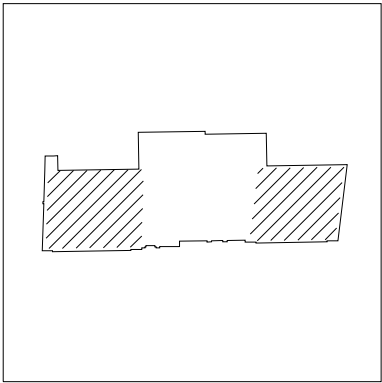

Rev	Description	Drn	Chk	Date
02	Surevy,Updating title block, Attributes	NT		30.03.2017
01	Update to Atrium	NT		27.11.2014
00	Initial Supply	SP	SP	11.09.2009



ENFIELD Council

London Borough of Enfield
Corporate Maintenance & Construction Team
PO Box 52
Civic Centre
Silver Street
Enfield, Middlesex
EN1 3XD
Tel: 020 8379 6999
E Mail: corporatemaintenance&constructioncareline@enfield.gov.uk

CORPORATE MAINTENANCE & CONSTRUCTION TEAM

©CROWN COPYRIGHT. ALL RIGHTS RESERVED. LONDON BOROUGH OF ENFIELD LA 086363.
UNAUTHORISED REPRODUCTION OF ORDNANCE SURVEY MAPPING INFRINGES CROWN COPYRIGHT AND MAY LEAD TO PROCEEDINGS.

Property: 58-60 Silver Street
Enfield
EN1 3EP

Title: Baesemnet Plan

Area Information			
Total Site Area:	1776.34	Scale:	1:100 @ A3
Gross External Area:	878.41	Date:	11.09.2009
Gross Internal Area:	761.67	Survey:	Spatial
Total Room Area:	697.54	Drawn:	Spatial
Net Internal Area:	563.67	Updated:	N.Toufan
LBE Site Boundary :	Apr- 2013	LBE Drawing Check:	
Filename:	58-60 Silver Street		
Plan No:	207149792		02 OF 06





ENFIELD
Council

Property: 58-60 Silver Street
Enfield
EN1 3EP

Plan No: 207149792 03 OF 06

DO NOT SCALE FROM DRAWING. ALL DIMENSIONS MUST BE TAKEN ON SITE.

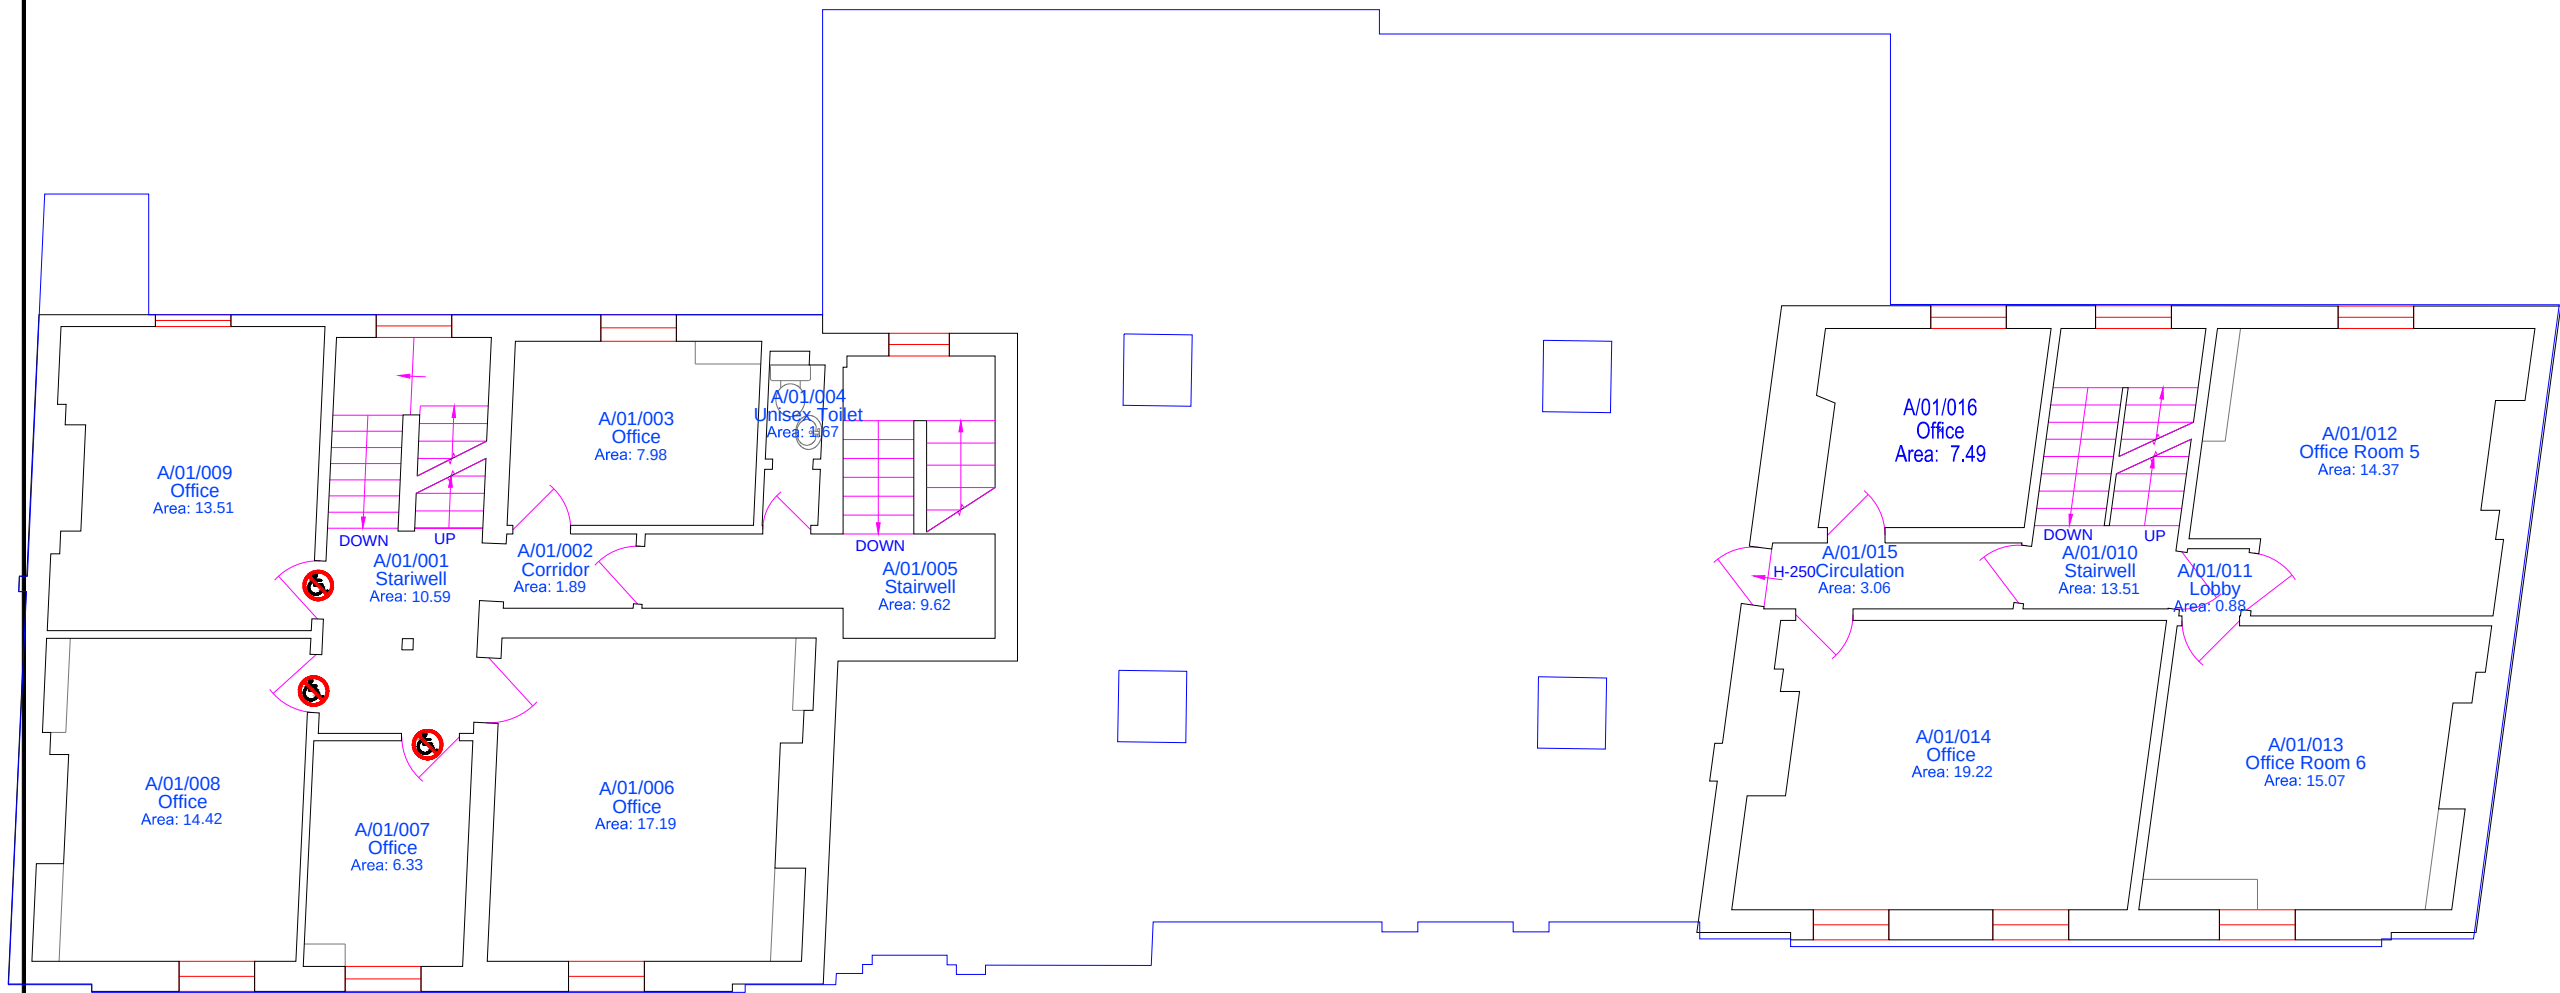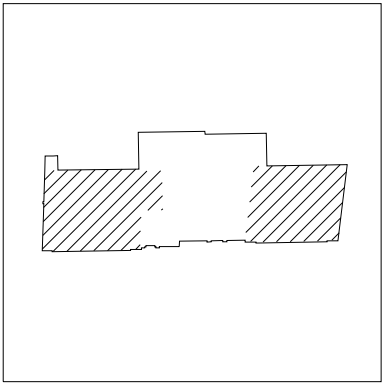

Block A
First Floor
GEA: 192.28 GIA: 161.31
TRA: 150.17 NIA: 117.25

01	Update to Atrium	NT		27.11.2014
00	Initial Supply	SP	SP	11.09.2009
Rev	Description	Drn	Chk	Date



ENFIELD
Council

London Borough of Enfield
Corporate Maintenance & Construction Team
PO Box 52
Civic Centre
Silver Street
Enfield, Middlesex
EN1 3XD
Tel: 020 8379 6999
E Mail: corporatemaintenance&constructioncareline@enfield.gov.uk


CORPORATE
MAINTENANCE &
CONSTRUCTION **TEAM**

©CROWN COPYRIGHT. ALL RIGHTS RESERVED. LONDON BOROUGH OF ENFIELD LA 086363.
UNAUTHORISED REPRODUCTION OF ORDNANCE SURVEY MAPPING INFRINGES CROWN
COPYRIGHT AND MAY LEAD TO PROCEEDINGS.

Property: 58-60 Silver Street
Enfield
EN1 3EP


Title: First Floor Plan

Area Information			
Total Site Area:	1776.34	Scale:	1:100 @ A3
Gross External Area:	878.41	Date:	11.09.2009
Gross Internal Area:	761.67	Survey:	Spatial
Total Room Area:	697.54	Drawn:	Spatial
Net Internal Area:	563.67	Updated:	N.Toufan
LBE Site Boundary :	Apr-2013	LBE Drawing Check:	
Filename:	58-60 Silver Street		
Plan No:	207149792		04 OF 06

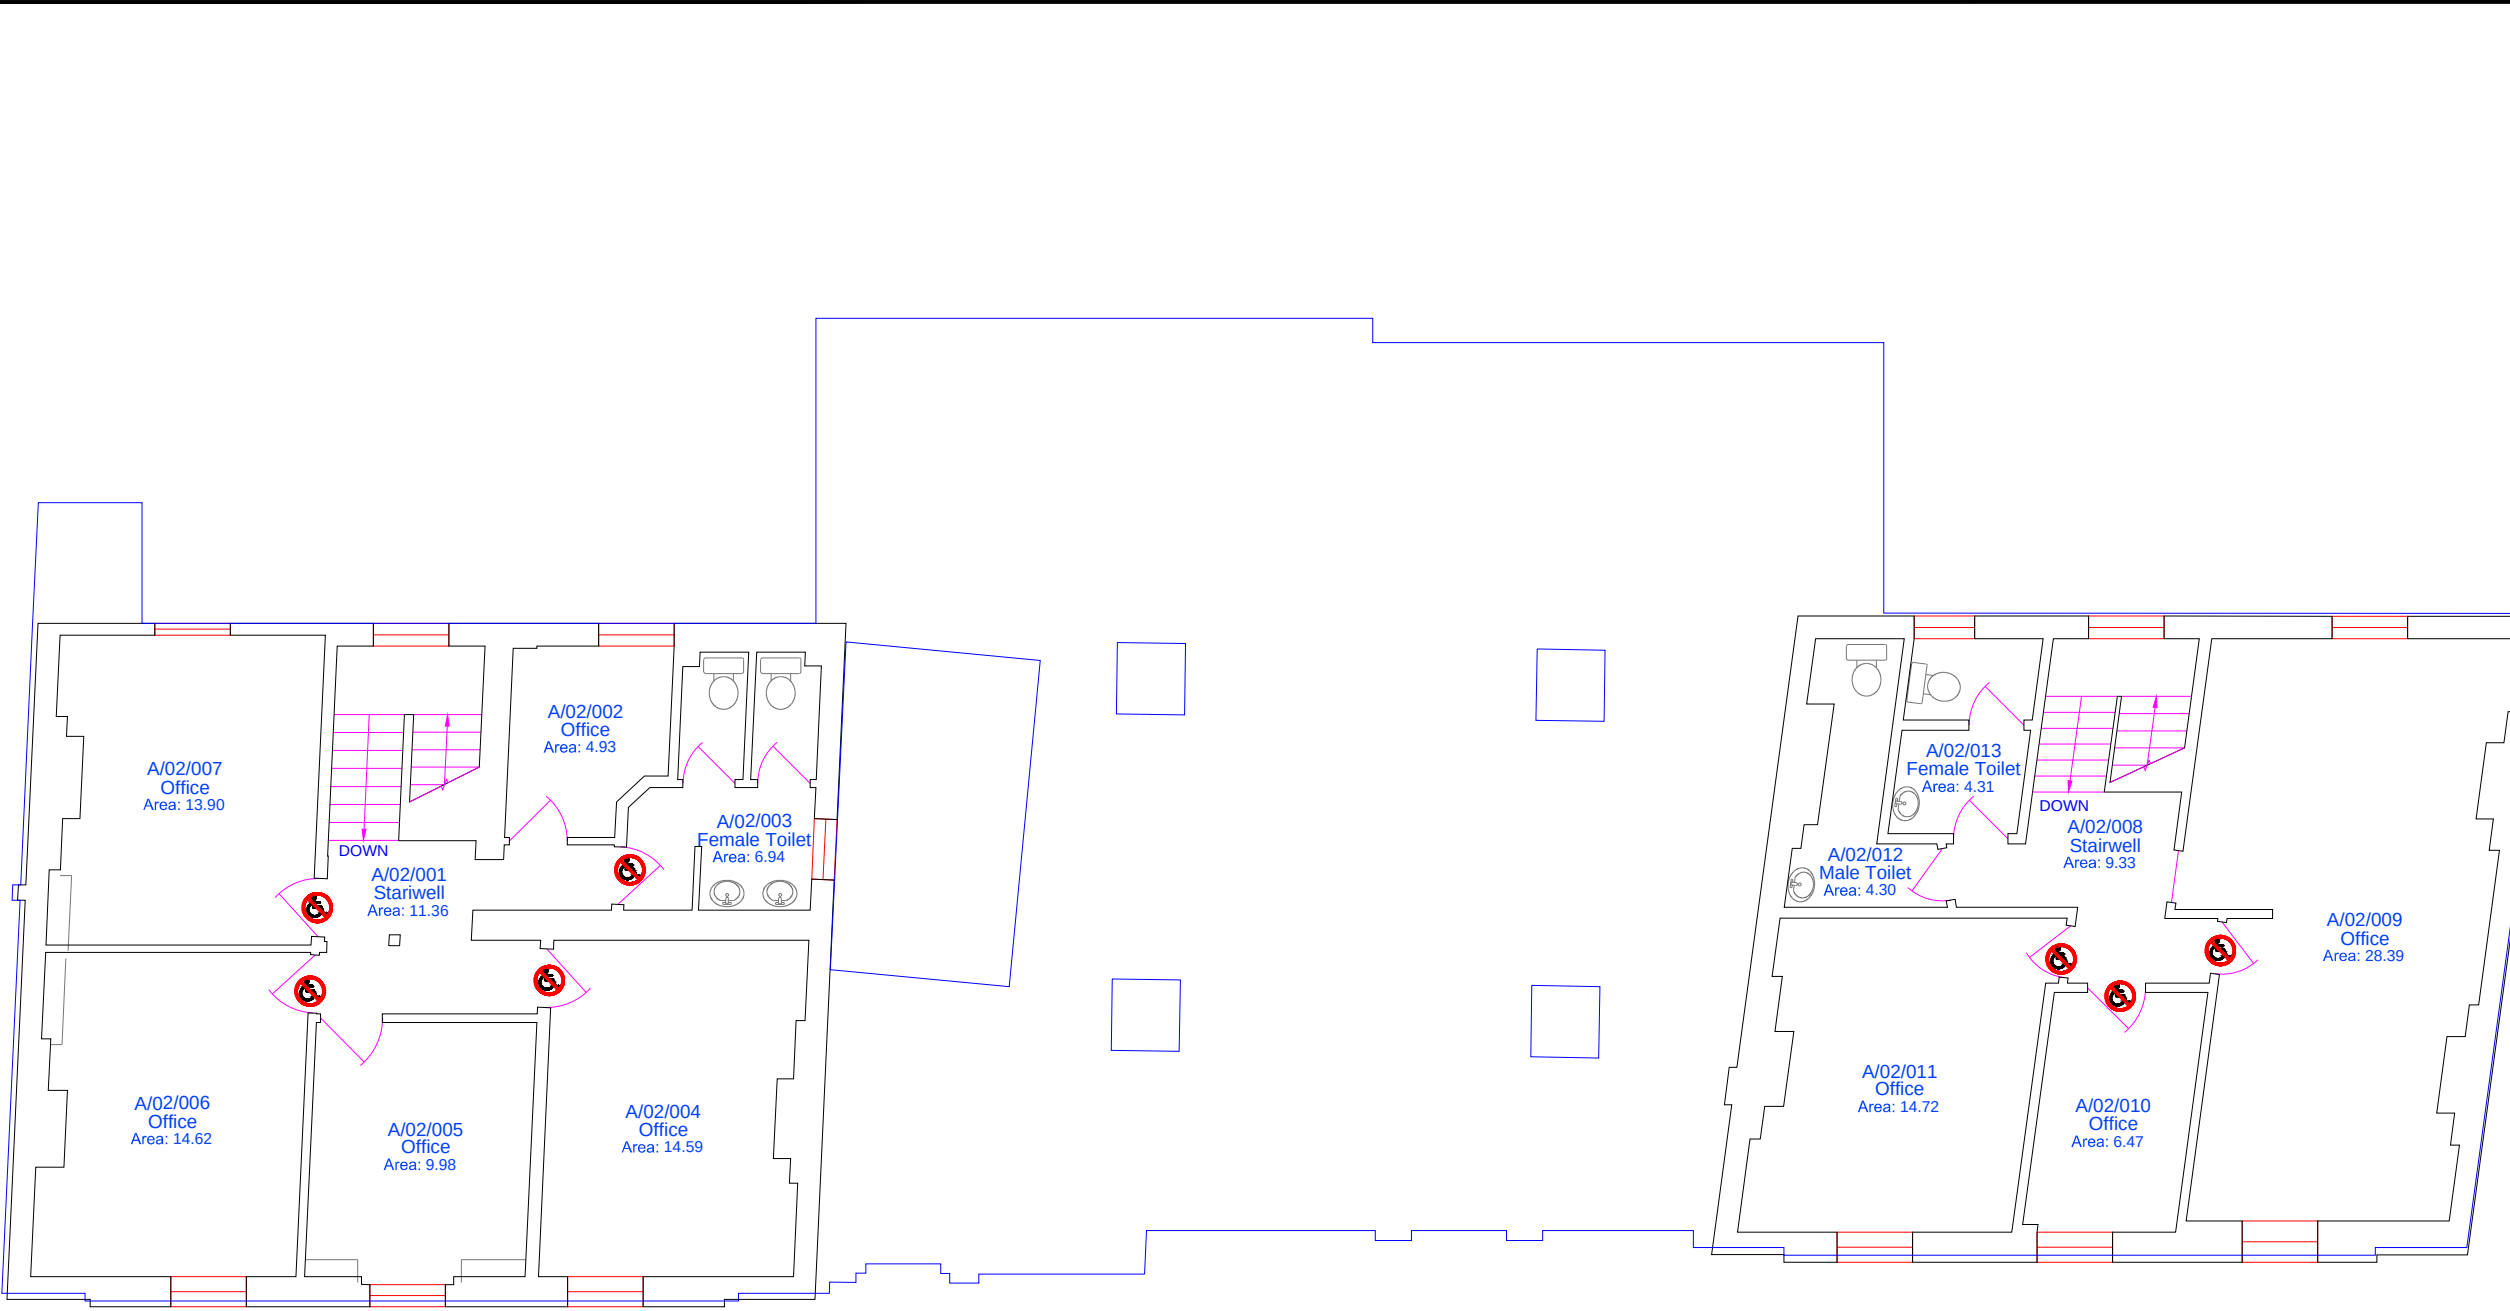

Block A
Second Floor
GEA: 181.70 GIA: 154.22
TRA: 143.84 NIA: 123.15

DO NOT SCALE FROM DRAWING. ALL DIMENSIONS MUST BE TAKEN ON SITE.

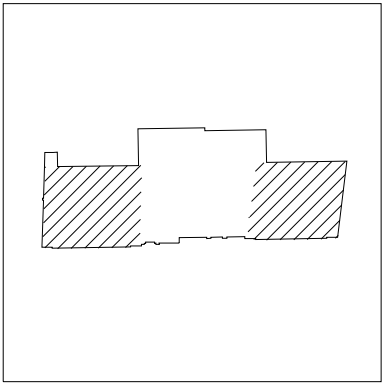

Rev	Description	Drn	Chk	Date
02	Surevy,Updating title block, Attributes	NT		30.03.2017
01	Update to Atrium	NT		27.11.2014
00	Initial Supply	SP	SP	11.09.2009



ENFIELD
Council

London Borough of Enfield
Corporate Maintenance & Construction Team
PO Box 52
Civic Centre
Silver Street
Enfield, Middlesex
EN1 3XD
Tel: 020 8379 6999
E Mail: corporatemaintenance&constructioncareline@enfield.gov.uk

CORPORATE
MAINTENANCE & CONSTRUCTION
TEAM



©CROWN COPYRIGHT. ALL RIGHTS RESERVED. LONDON BOROUGH OF ENFIELD LA 086363.
UNAUTHORISED REPRODUCTION OF ORDNANCE SURVEY MAPPING INFRINGES CROWN
COPYRIGHT AND MAY LEAD TO PROCEEDINGS.

Property: 58-60 Silver Street
Enfield
EN1 3EP

Title: Second Floor Plan

Area Information			
Total Site Area:	1776.34	Scale:	1:200 @ A3
Gross External Area:	878.41	Date:	11.09.2009
Gross Internal Area:	761.67	Survey:	Spatial
Total Room Area:	697.54	Drawn:	Spatial
Net Internal Area:	563.67	Updated:	N.Toufan
LBE Site Boundary : Apr- 2013		LBE Drawing Check:	
Filename:	58-60 Silver Street		
Plan No:	207149792	05	OF 06

DO NOT SCALE FROM DRAWING. ALL DIMENSIONS MUST BE TAKEN ON SITE.

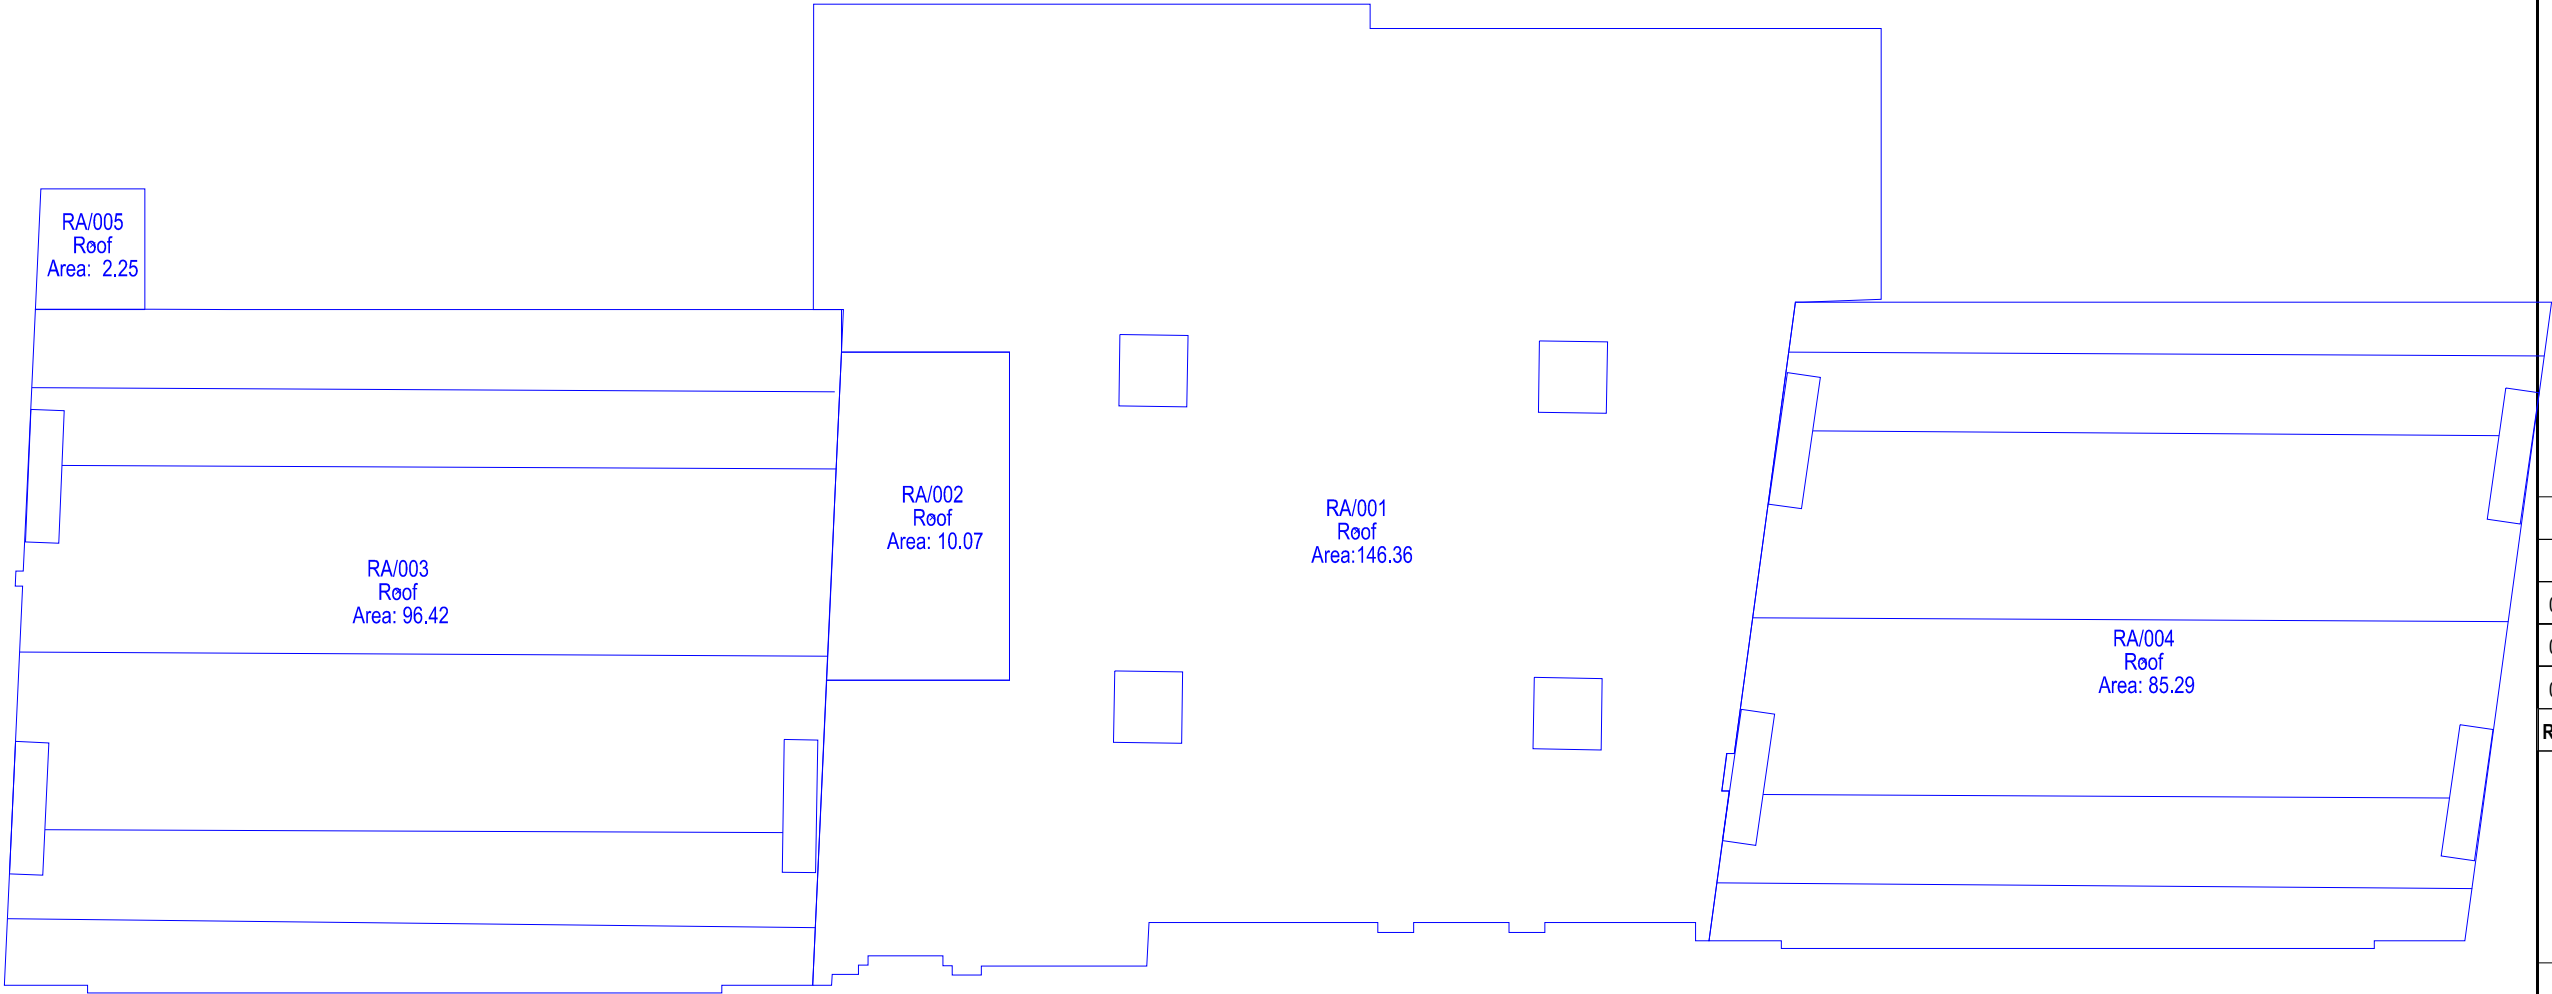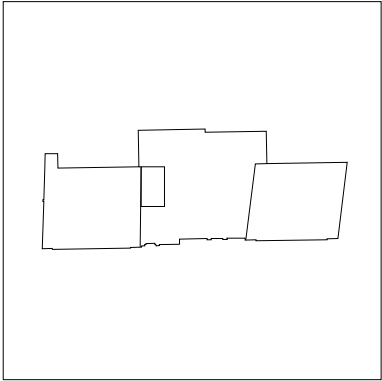

02	Surevy,Updating title block, Attributes	NT		30.03.2017
01	Update to Atrium	NT		27.11.2014
00	Initial Supply	SP	SP	11.09.2009
Rev	Description	Drn	Chk	Date



ENFIELD
Council

London Borough of Enfield
Corporate Maintenance & Construction Team
PO Box 52
Civic Centre
Silver Street
Enfield, Middlesex
EN1 3XD
Tel: 020 8379 6999
E Mail: corporatemaintenance&constructioncareline@enfield.gov.uk

CORPORATE
MAINTENANCE &
CONSTRUCTION

TEAM

©CROWN COPYRIGHT. ALL RIGHTS RESERVED. LONDON BOROUGH OF ENFIELD LA 086363.
UNAUTHORISED REPRODUCTION OF ORDNANCE SURVEY MAPPING INFRINGES CROWN
COPYRIGHT AND MAY LEAD TO PROCEEDINGS.

Property: 58-60 Silver Street
Enfield
EN1 3EP

Title: Roof Plan

Area Information			
Total Site Area:	1776.34	Scale:	1:100 @ A3
Gross External Area:	878.41	Date:	11.09.2009
Gross Internal Area:	761.67	Survey:	Spatial
Total Room Area:	697.54	Drawn:	Spatial
Net Internal Area:	563.67	Updated:	N.Toufan
LBE Site Boundary : Apr- 2013		LBE Drawing Check:	
Filename:	58-60 Silver Street		
Plan No:	207149792	06 OF 06	