


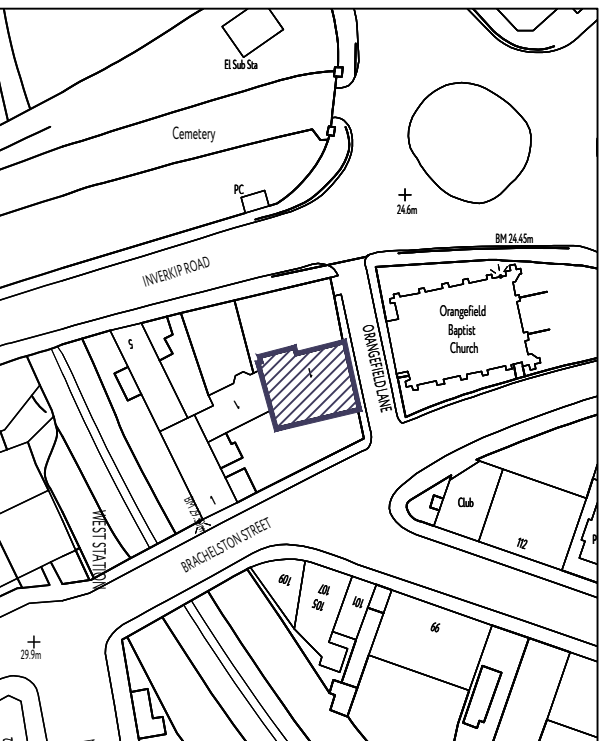


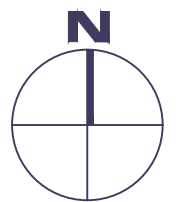

OS REPRODUCED UNDER LICENSE NUMBER - 100054476  
SCALE 1:1250

 

GROUND FLOOR PLAN

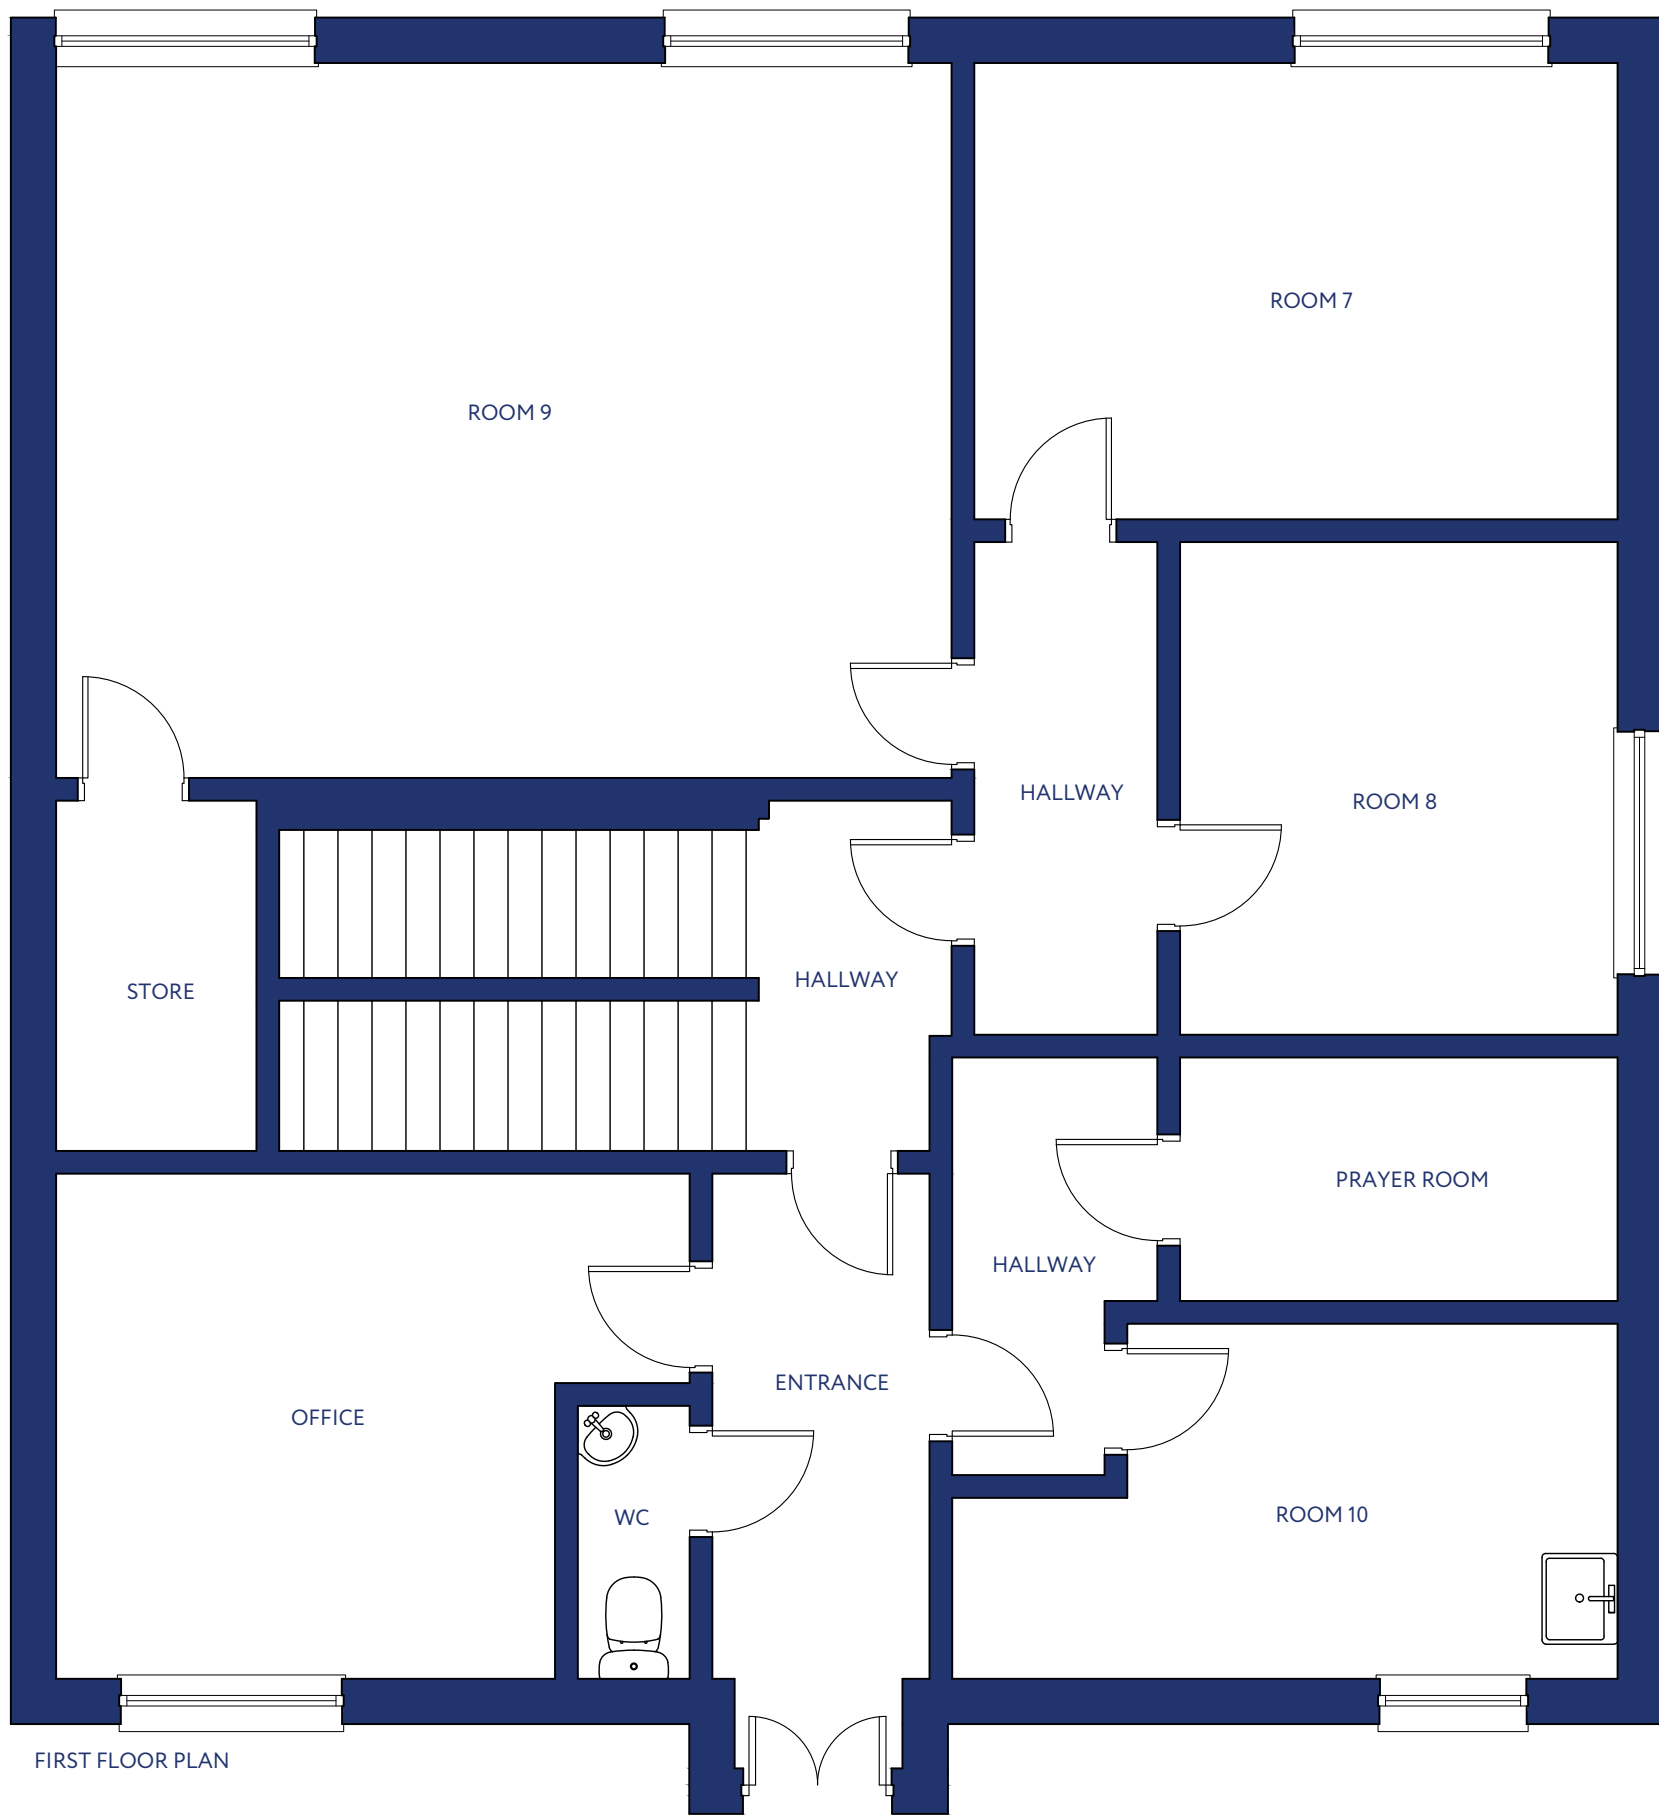

FIRST FLOOR PLAN



SECOND FLOOR PLAN



**Bowman  
Rebecchi**  
32 Kempock Street  
Gourock  
PA19 1NA  
t - 01475 639000  
e - property@bowreb.com  
w - bowmanrebecchi.com



**Rebecchi  
ARCHITECTURAL**  
32 Kempock Street  
Gourock  
PA19 1NA  
t - 01475 634844  
e - marco@rebecchia.com  
w - rebecchia.com

Location  
1 Orangefield Place  
Greenock

| Area    | Scale | Size | Date     |
|---------|-------|------|----------|
| 195 sqm | 1:50  | A1   | 05-08-26 |

Copyright © 2026 Rebecchi Architectural. Copyright is reserved by Rebecchi Architectural and the drawing is issued on the condition that it is not copied, reproduced, retained or disclosed to any unauthorised person, either wholly or in part without written consent.