


This drawing is not to be scaled.
The general contractors are to notify, of any discrepancies or variations relating to setting out prior to manufacturing and construction.
The general contractor is to carry out check site survey to confirm that design intent can be met and is appropriate for environment in which it is to be installed.
All information is subject to statutory approval & site survey.
The general contractor is to notify in writing of all works that are required to be carried out prior of their works.

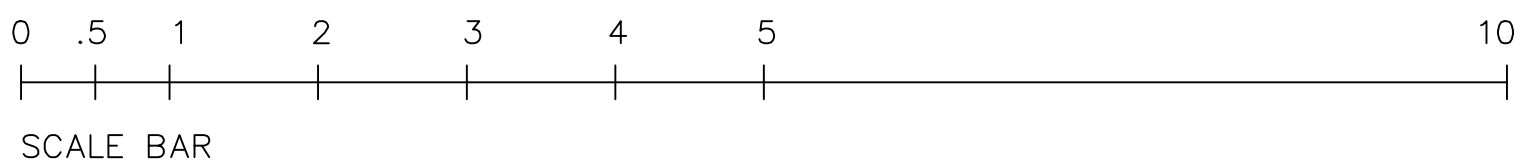

FIRST FLOOR PLAN.



B	08.10.18	Plan updated
A	05.10.18	Door numbers added
Revision	Date	Notes

CONSTRUCTION

FeatherStone
CONSULTANTS

UNIT D
81 CURTAIN ROAD
LONDON
EC2A 3AG
Tel: 01483 516439
Email: info@featherstoneconsultants.com

client
Kiddylicious

project
Rose House, Bell Lane Office
Little Chalfont, Amersham HP6 6FA

drawing title
Ground Floor
Draft plan

date
05.10.18

scale
1: 50@A1

drawn
RH

checked
KW

series	project	floor	drawing no.	revision
01		00		B

© This drawing is copyright of FeatherStone Consultants, and is not to be reproduced or copied without written permission from said.
Do not scale from drawing. All dimensions to be checked on site.
If in doubt, ask.