






NOTES

- 1) ALL DIMENSIONS TO BE CHECKED ON SITE AND NOT SCALED FROM THIS DRAWING.
- 2) AIR SHALL BE INFORMED IN WRITING OF ANY DISCREPANCIES.
- 3) ALL DIMENSIONS ARE IN METRES ONLY.
- 4) THE ORIGIN AND ORIENTATION OF THE SURVEY GRID RELATE TO AN ARBITRARY GRID.
- 5) ALL LEVELS ARE BASED ON AN ARBITRARY DATUM.

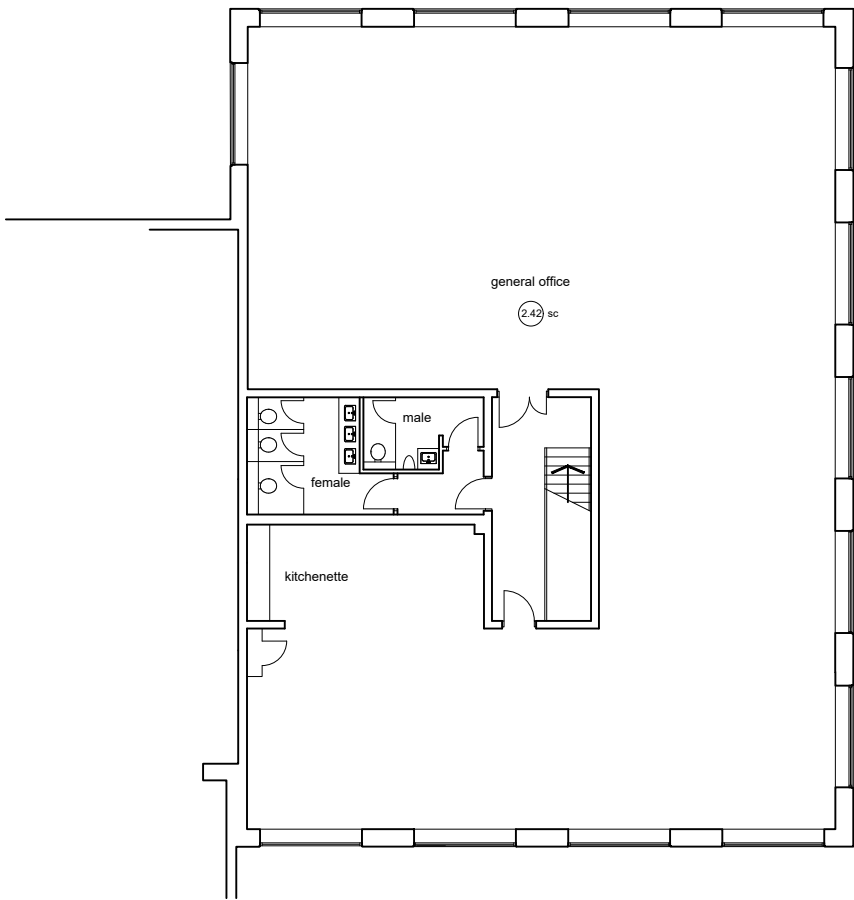

FIRST FLOOR OFFICES

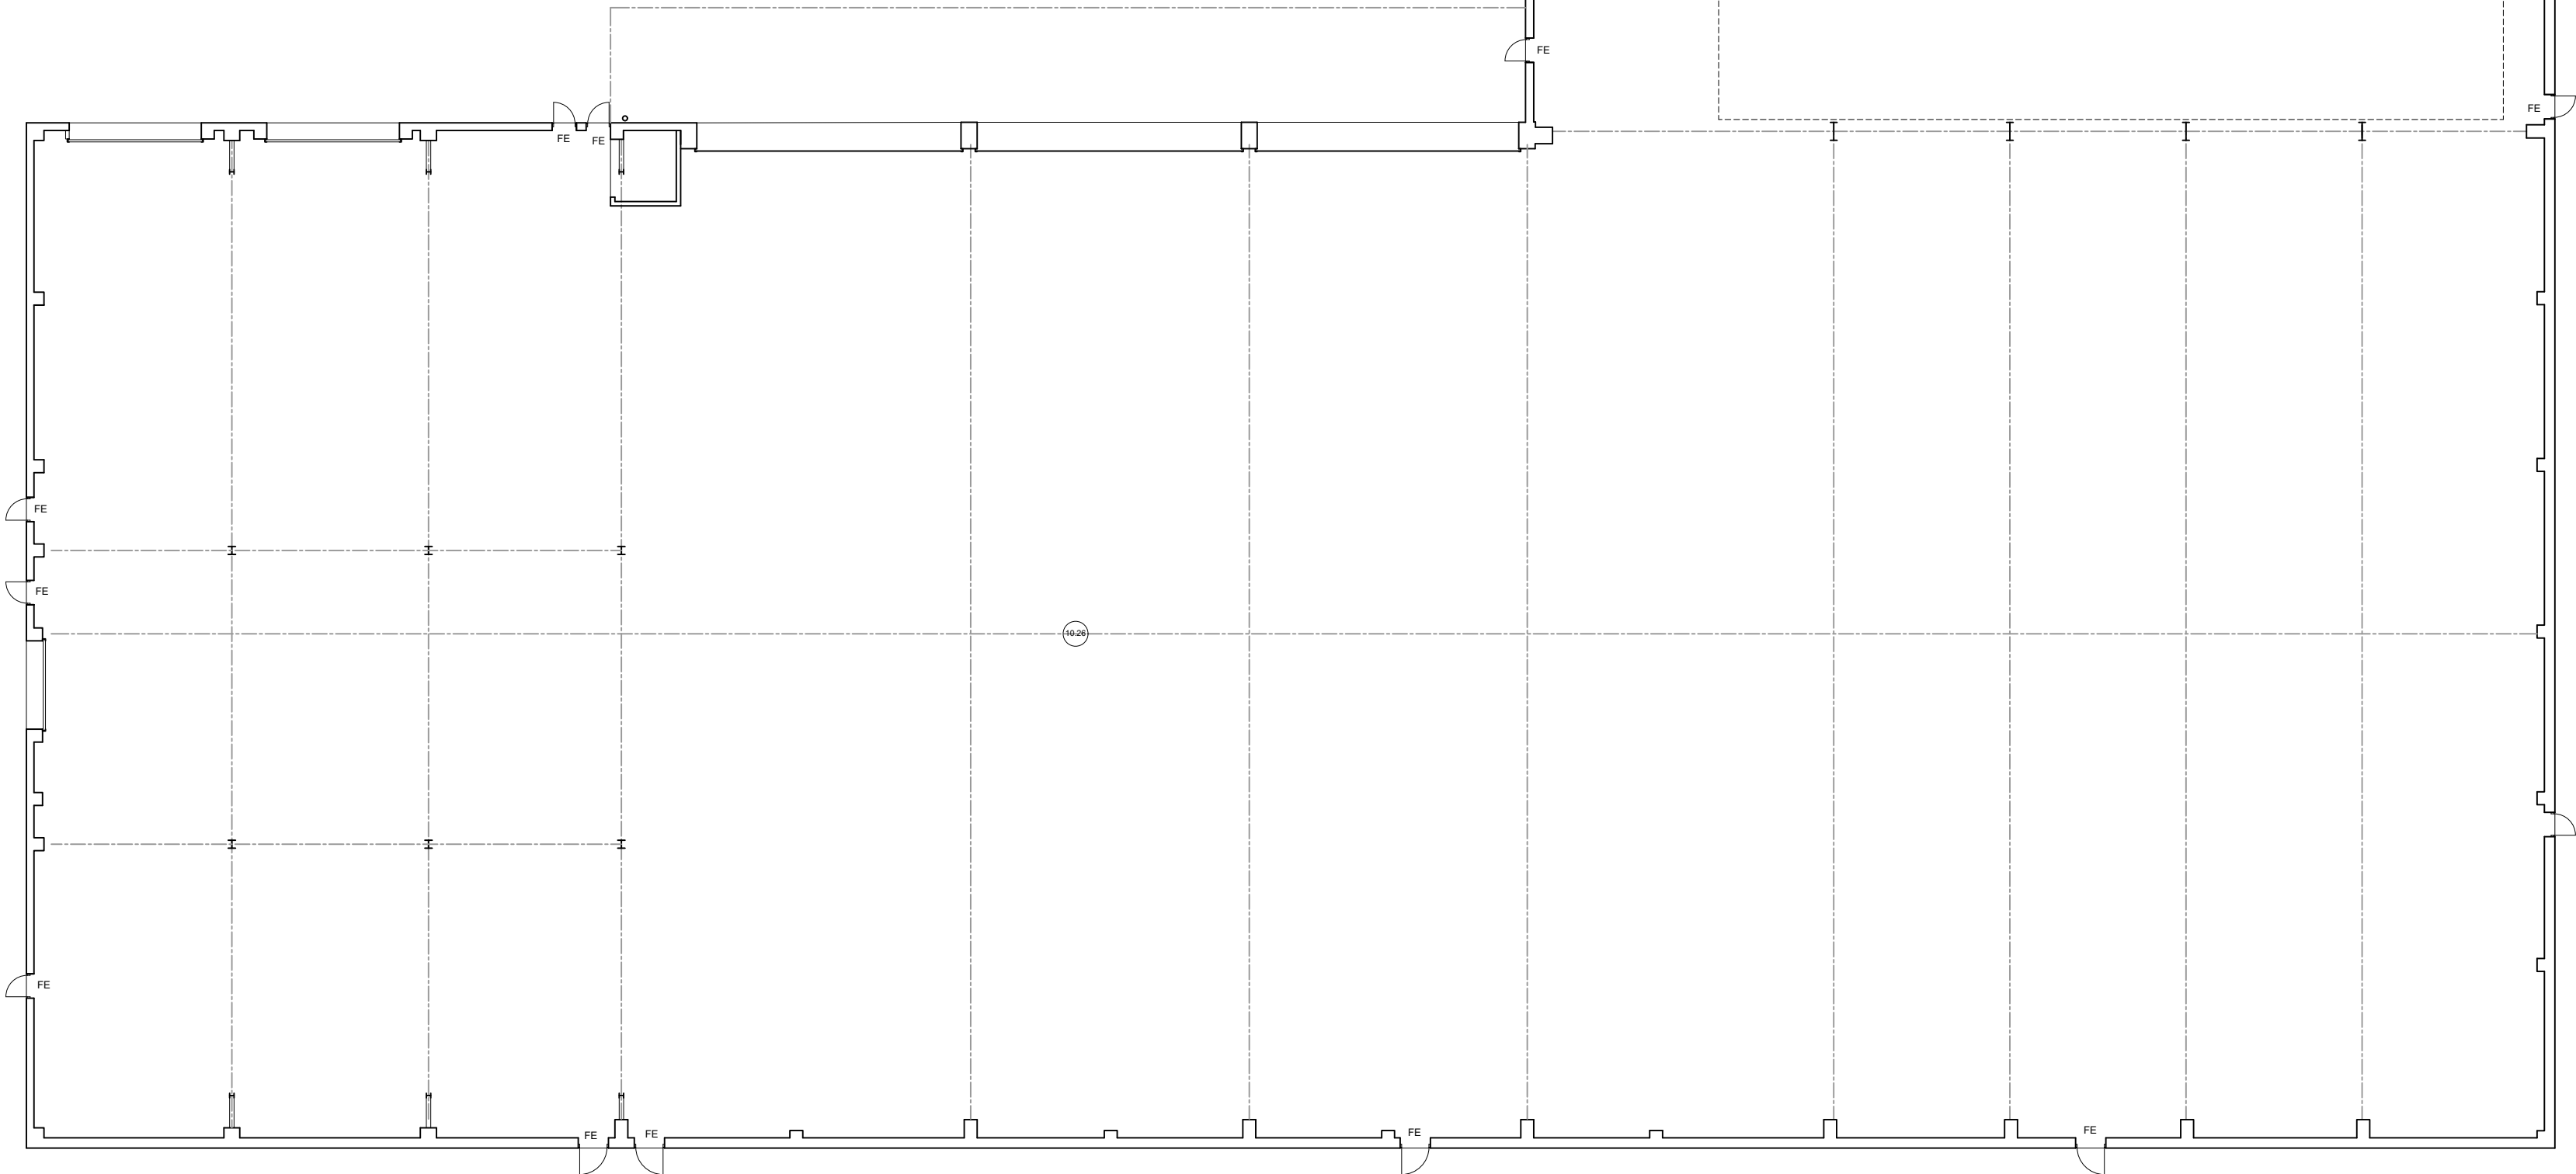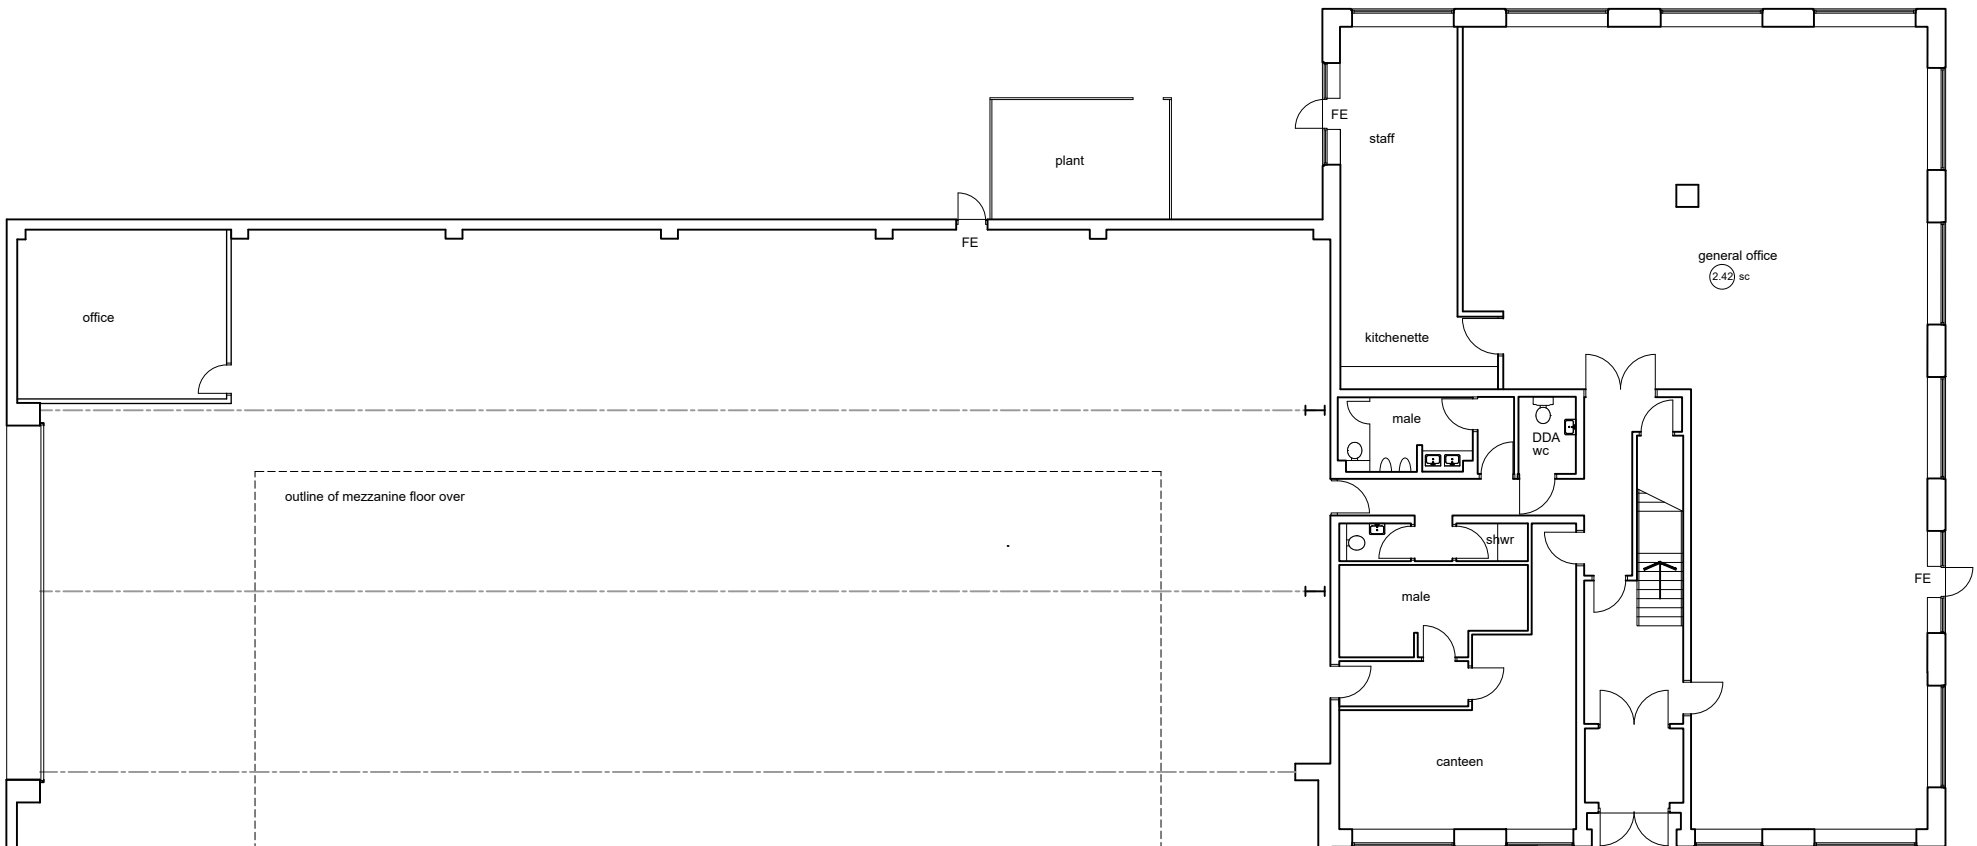

SYMBOLS

- 8.20 Floor To Soffit Height
- 2.50 Floor To False Ceiling Height
- 25.00 Soffit Level
- 23.00 False Ceiling Level
- Stair Arrow (points up)
- Structural Overhead Slope (points up)
- Non-Structural Overhead Slope (points up)
- Roof Slope (points down)
- Structural Ceiling Vault/Half Vault
- Non-Structural Ceiling Vault/Half Vault

REVISIONS

REV.	DATE	AMENDMENTS	INITIAL

THIS DRAWING IS FOR THE FOLLOWING PURPOSE ONLY:
PRELIMINARY ☐ TENDER ☐ CONSTRUCTION ☐
SKETCH ☐ MEASURED SURVEY ☒ CONTRACT ☐

TITLE
Existing Floor Plans

Air Building Consultancy Limited
85 Great Portland Street
First Floor, London, W1W 7LT
020 3834 7906
www.air.co.uk

PROJECT NAME
H28 GEDDINGS ROAD
HODDESDON
EN11 ONT



DATE 10.2024	DRAWN BY IW
SCALE 1:200 @A2	CHECKED KS
DRAWING NUMBER 001	REVISION