



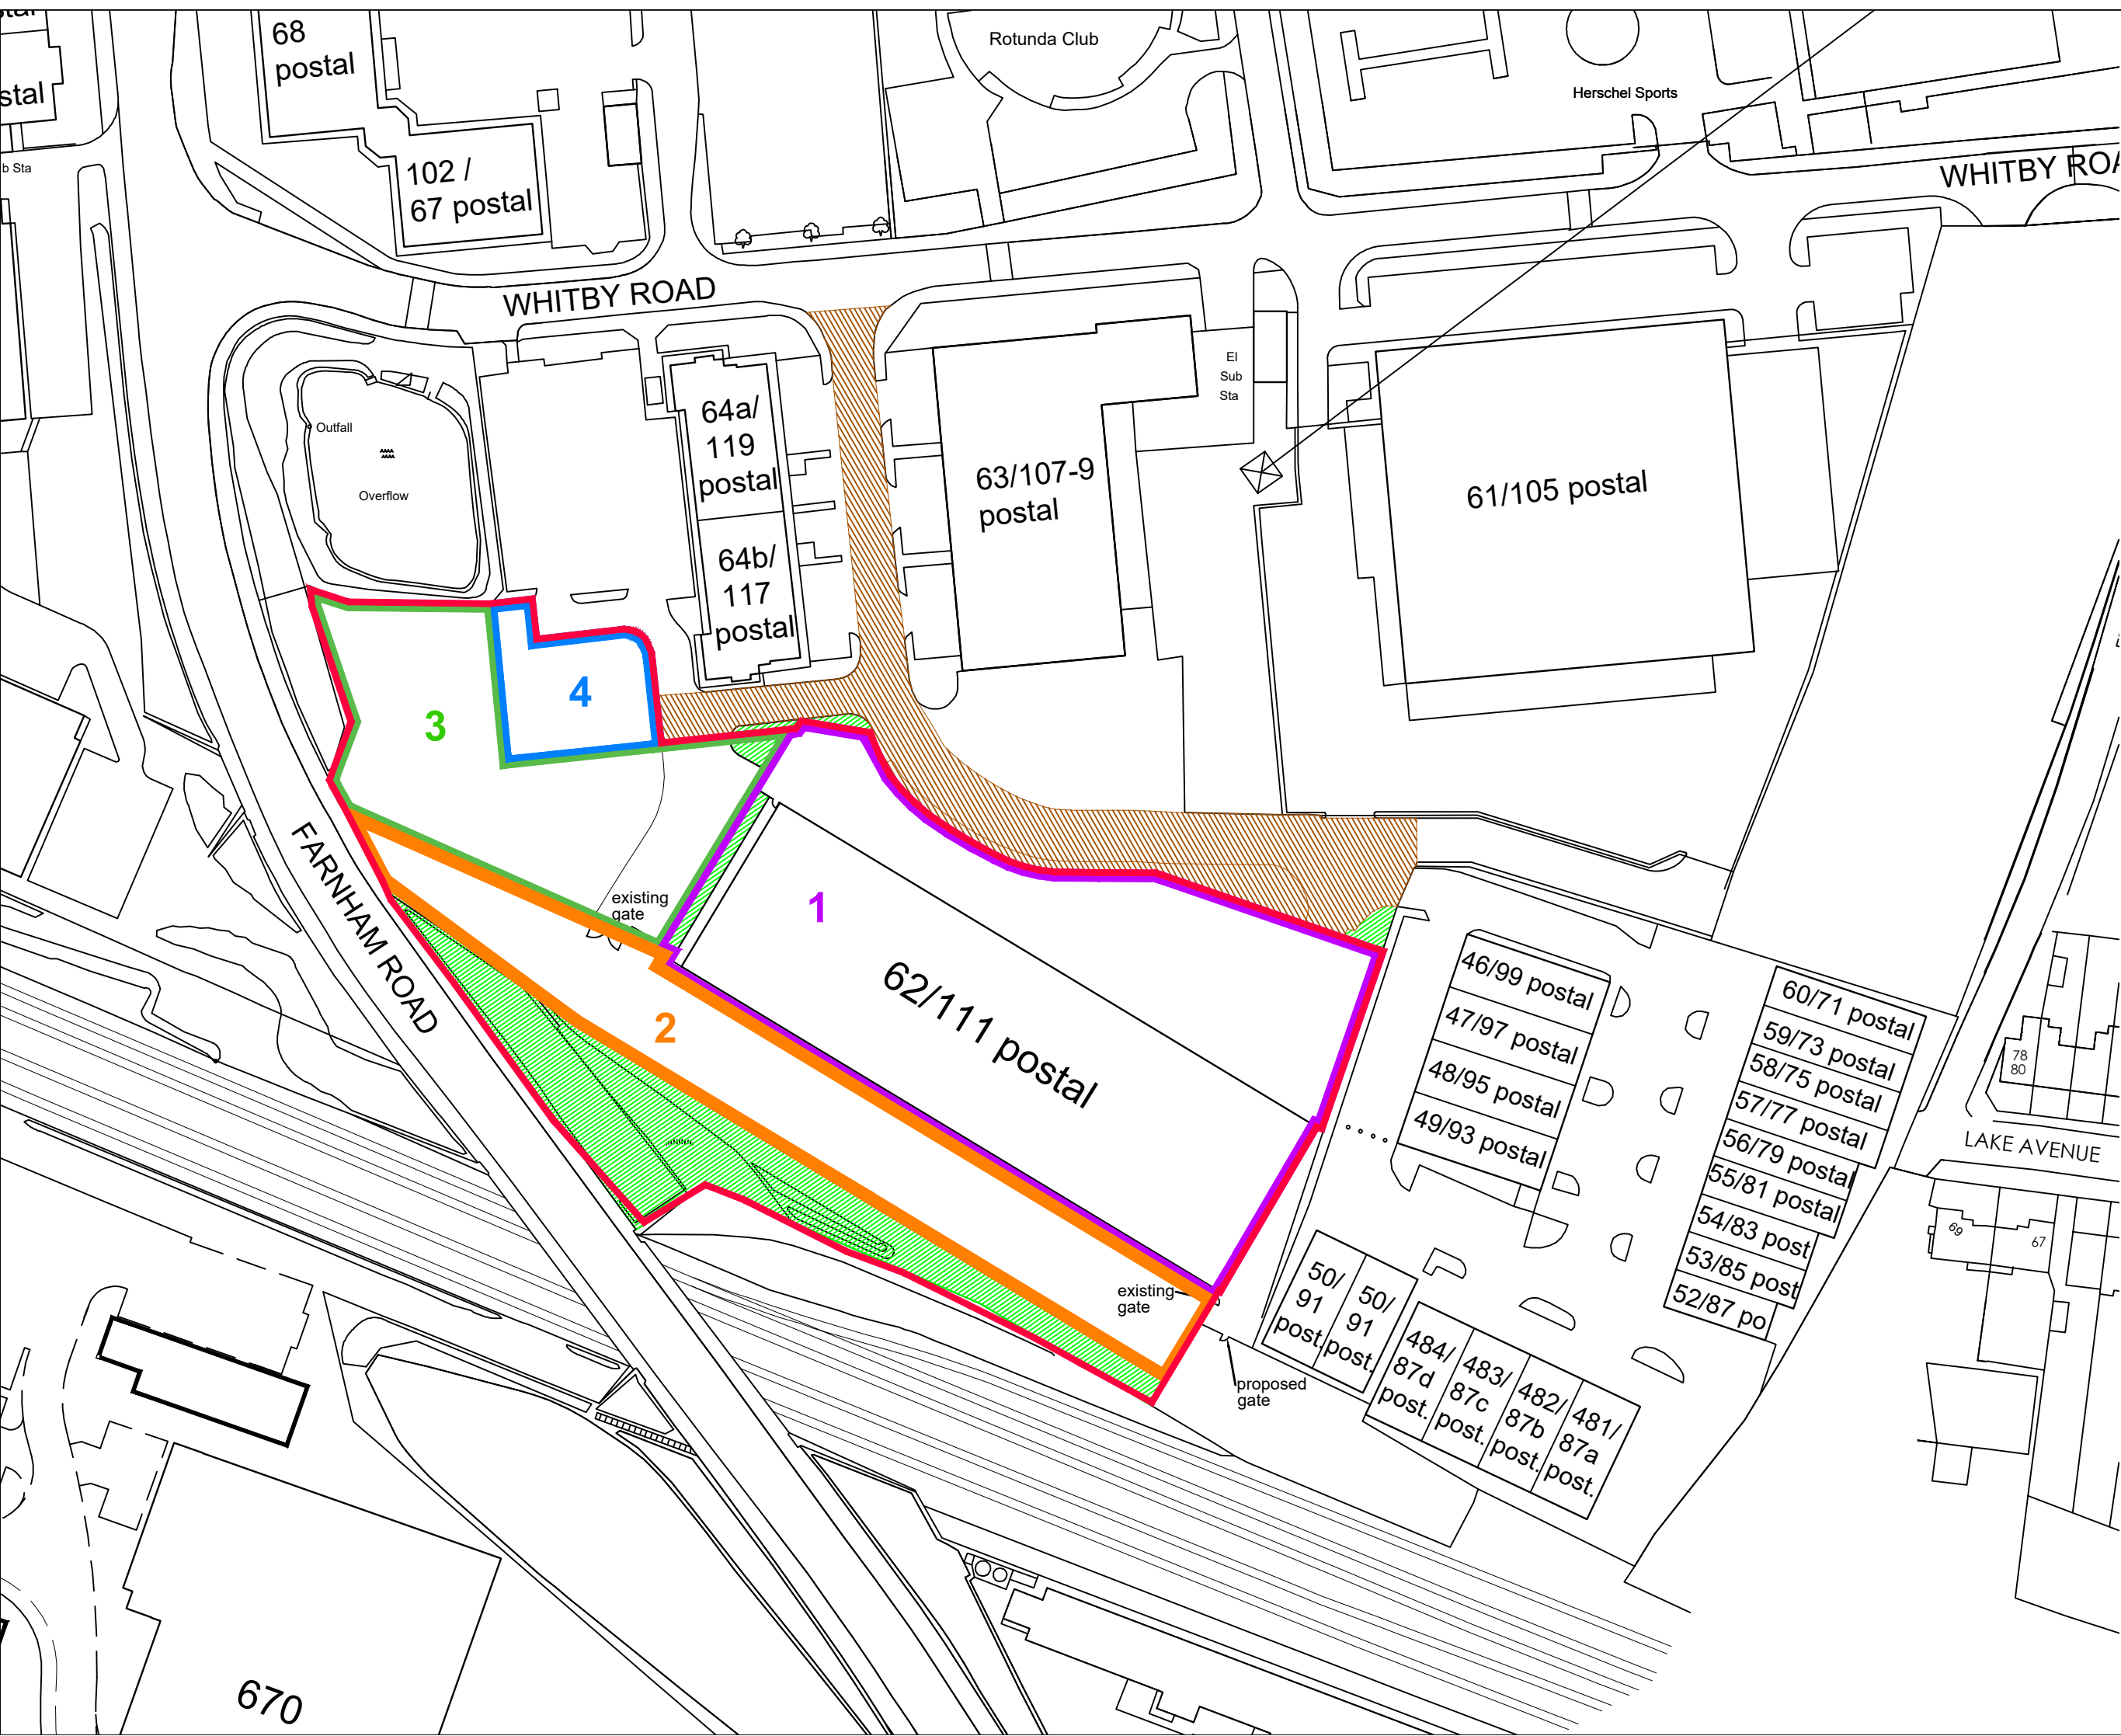

Site Areas:

Demise:	1.220ha	131,325ft ²
Unit 1 GEA:	0.361ha	38,904ft ²
Site 1:	0.568ha	61,140ft ²
Site 2:	0.235ha	25,265ft ²
Site 3:	0.221ha	23,790ft ²
Site 4:	0.053ha	5,705ft ²

- Demiseline (Red Line)
- Emergency exit route only (Purple Hatch)
- Right of way (Brown Hatch)
- Landscaping (Green Hatch)

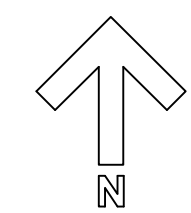

Revisions

Job Title
PROPOSED CAR PARK

Location
WHITBY ROAD
SLOUGH TRADING ESTATE

Drawing Title
SITE PLAN 4
SITE AREAS

Date 01/07/25 Drawn

Scale 1:1000 at A3 Checked

ALL DIMENSIONS TO BE CHECKED ON SITE. DO NOT SCALE.
COPYRIGHT & INTELLECTUAL PROPERTY RIGHTS REMAIN WITH LANGLEY HALL ASSOCIATES LTD

LHA Royal Station Court, Twyford
Reading, Berkshire, RG10 9NF
Tel: 0118 932 0980
e-mail: architecture@langley-hall.co.uk

Dwg no 4535-sk20 Revision