



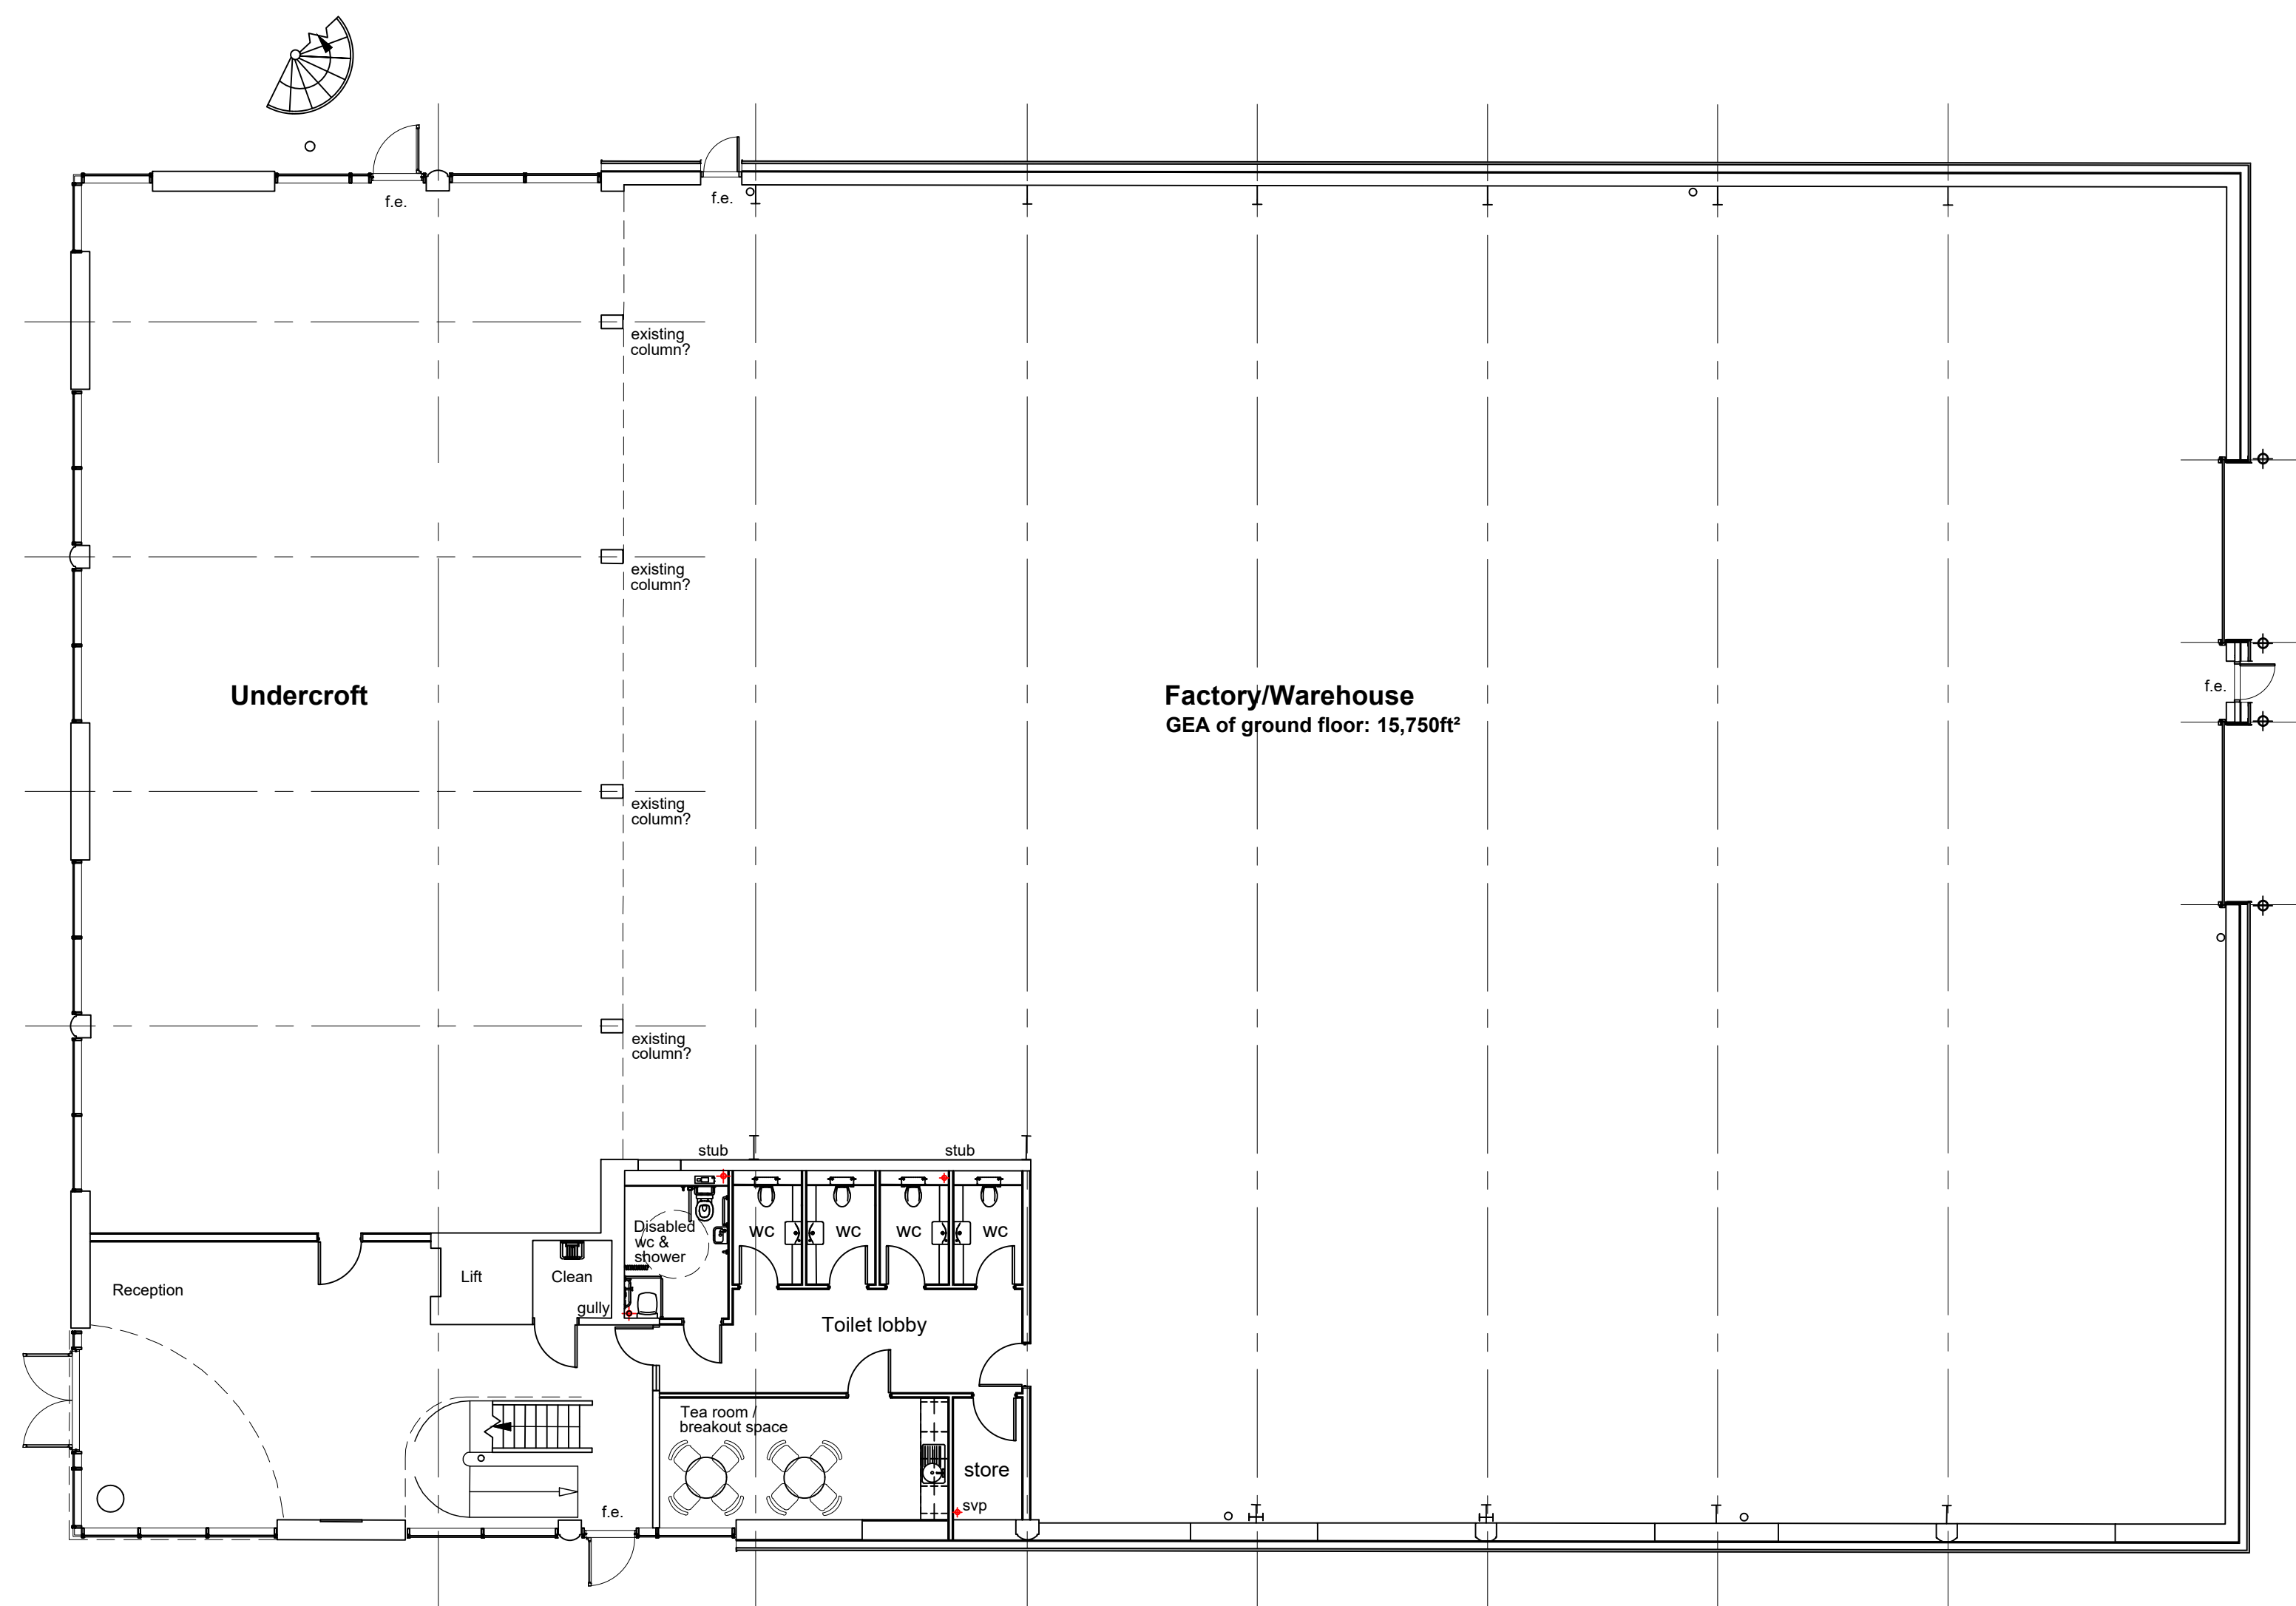

Ground floor

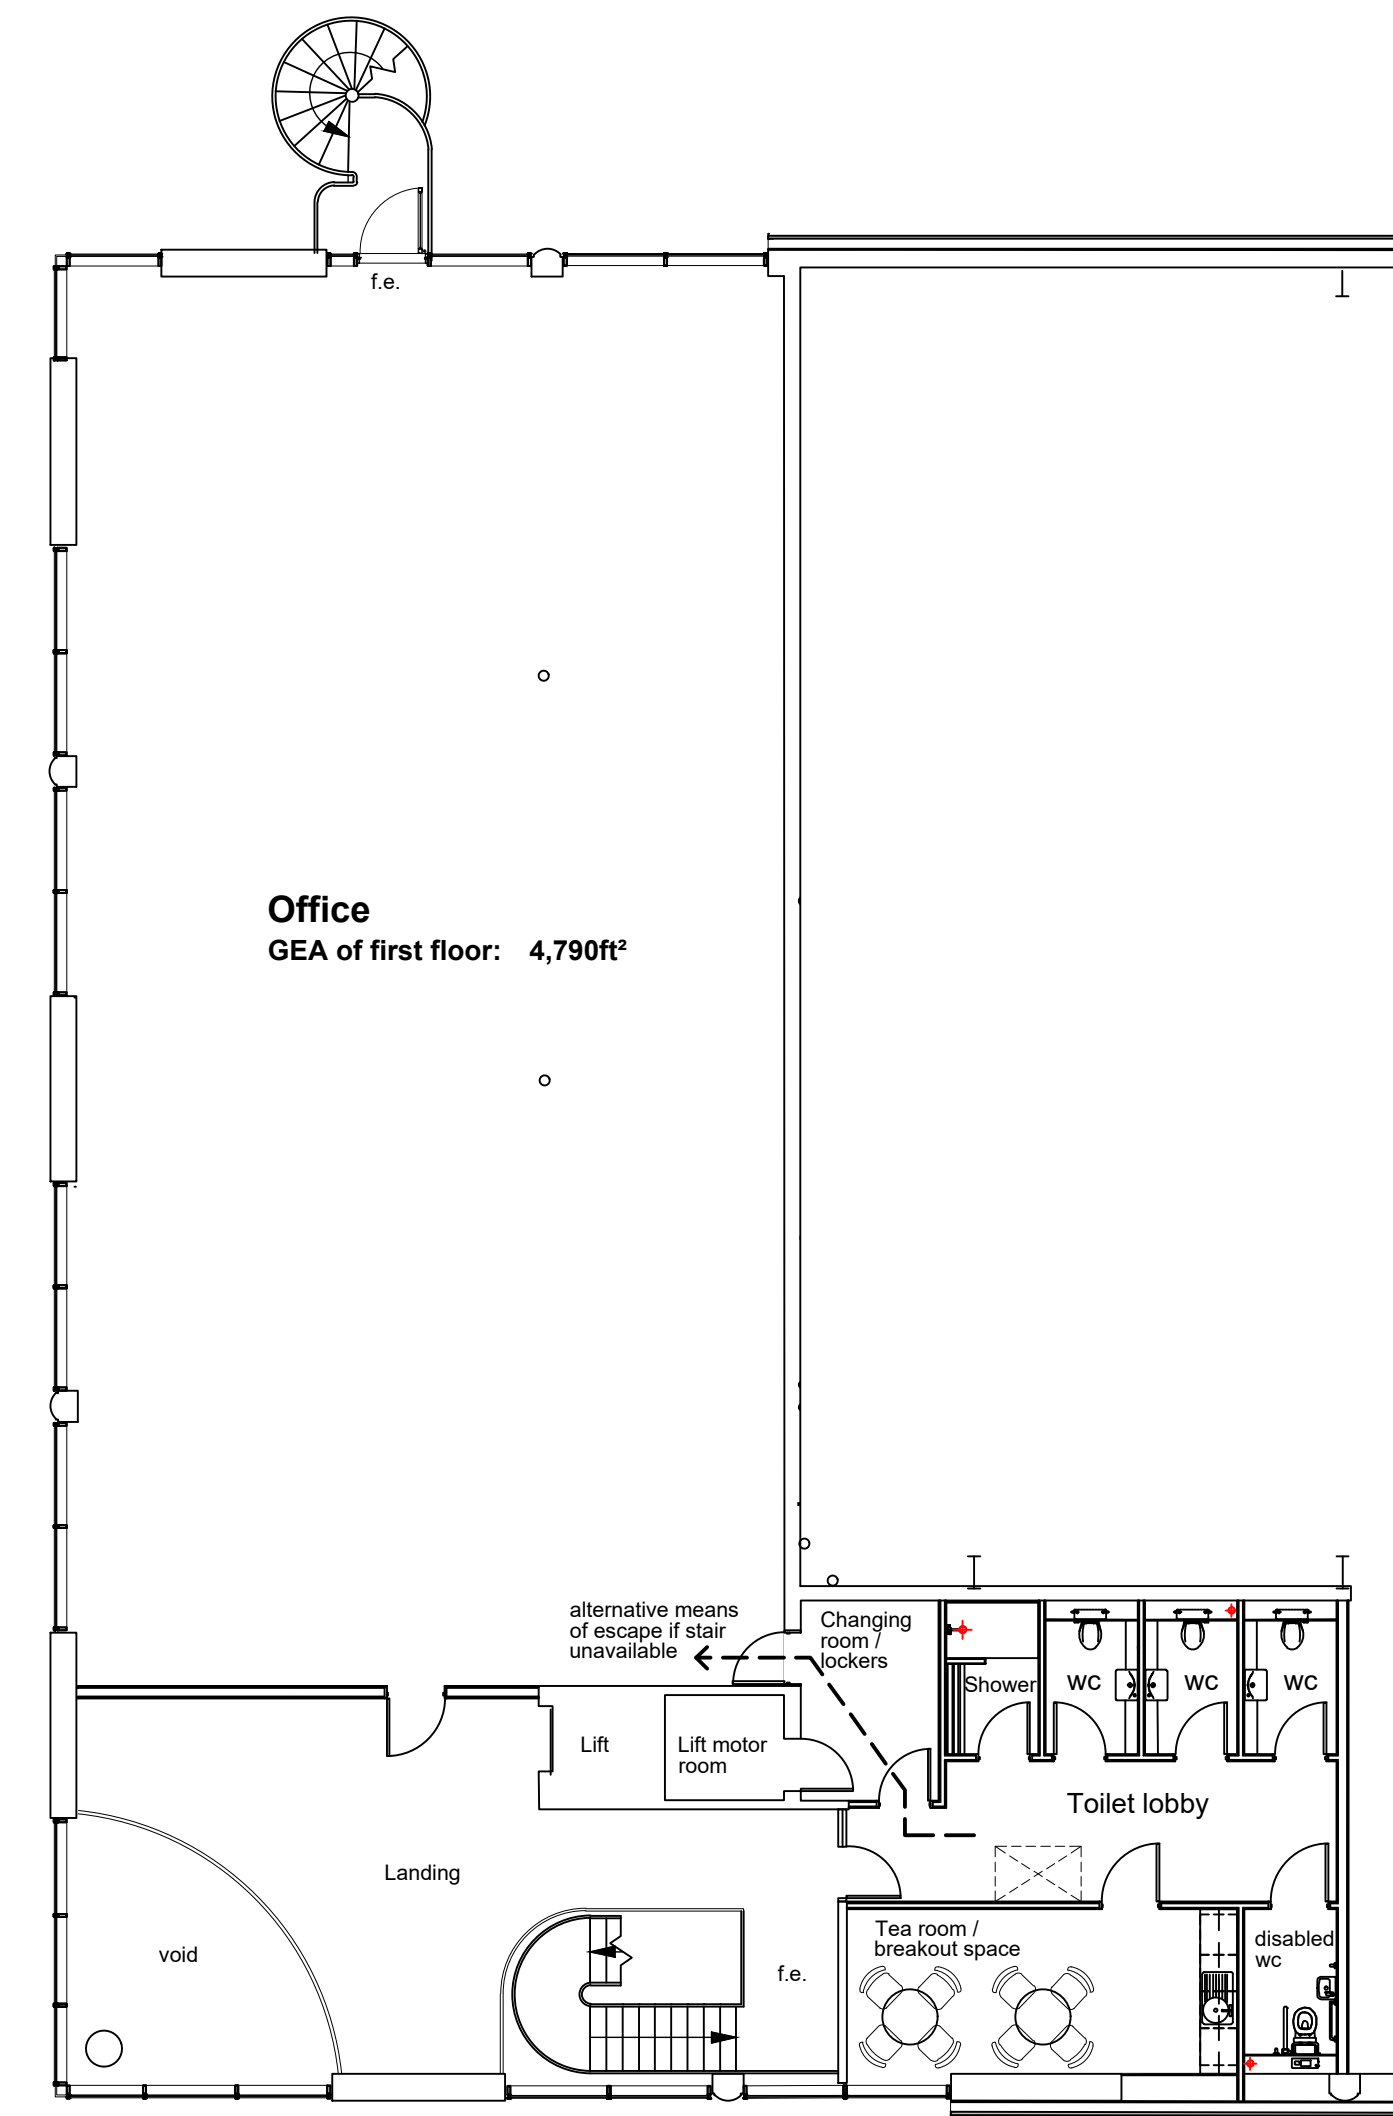

First floor

SEGRO
PRELIMINARY

Revisions

Job Title

PROPOSED REFURBISHMENT

Location

221 DOVER ROAD
SLOUGH TRADING ESTATE

Drawing Title

SKETCH FLOOR PLANS

Date 17/02/26 Drawn

Scale 1:125 at A1 Checked

ALL DIMENSIONS TO BE CHECKED ON SITE. DO NOT SCALE
COPYRIGHT & INTELLECTUAL PROPERTY RIGHTS REMAIN WITH LANGLEY HALL ASSOCIATES LTD

LHA Royal Station Court, Twyford
Reading, Berkshire, RG10 9NF
Tel: 0118 932 0980
e-mail: architecture@langley-hall.co.uk

Dwg no. 6240-sk05 Revision