




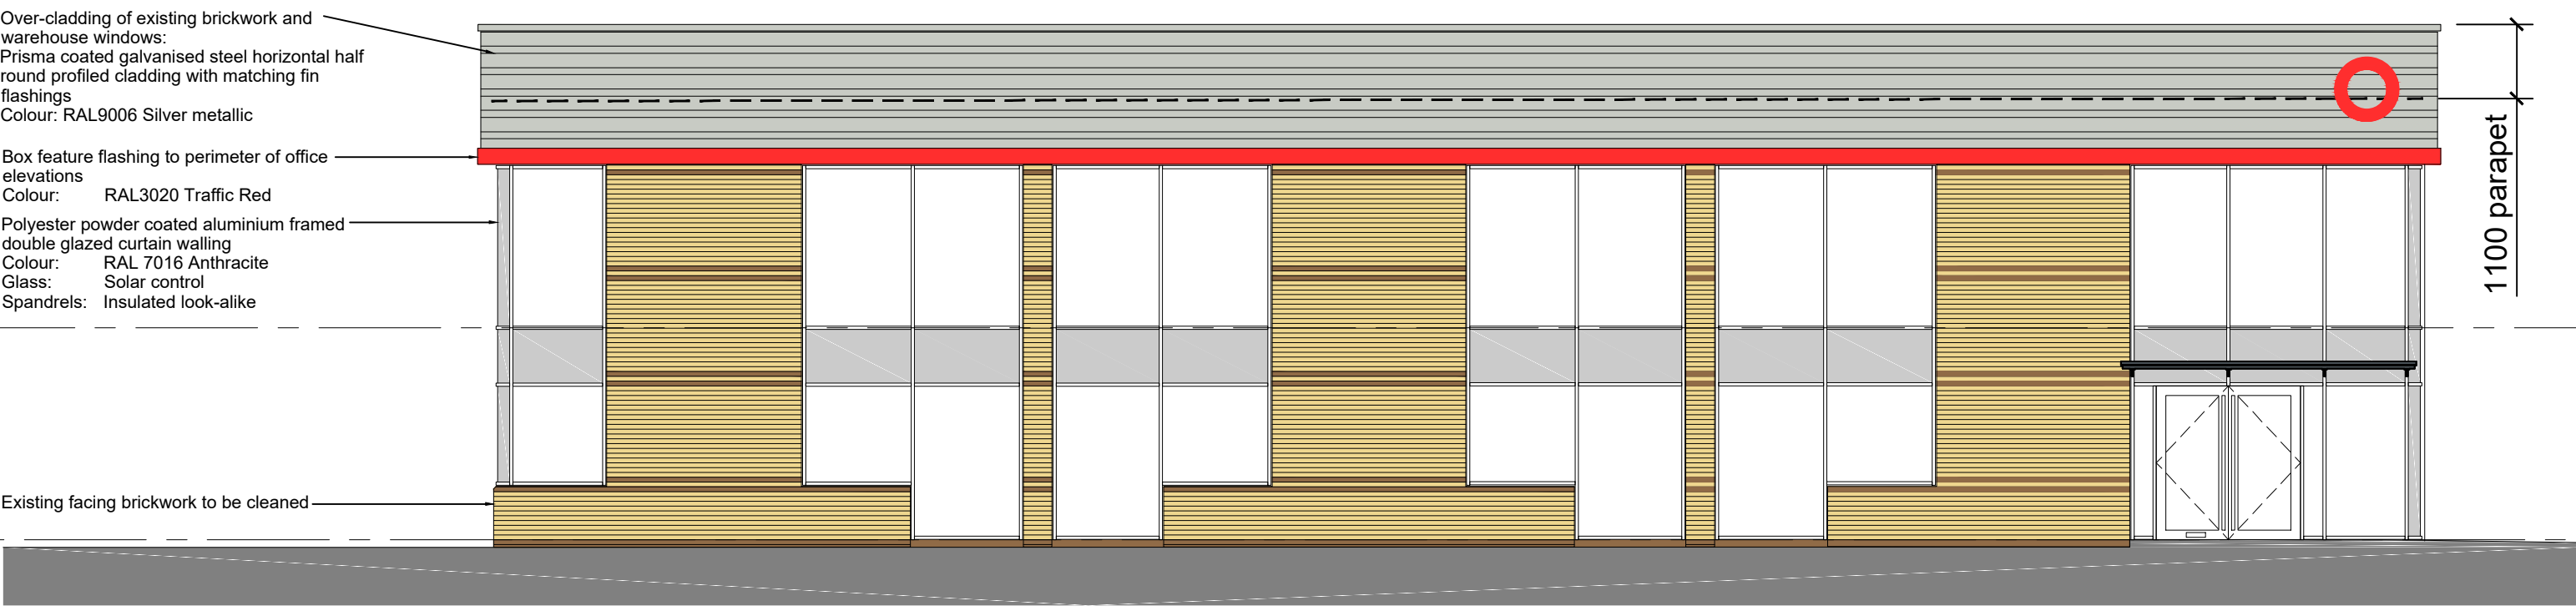

Front Elevation - West

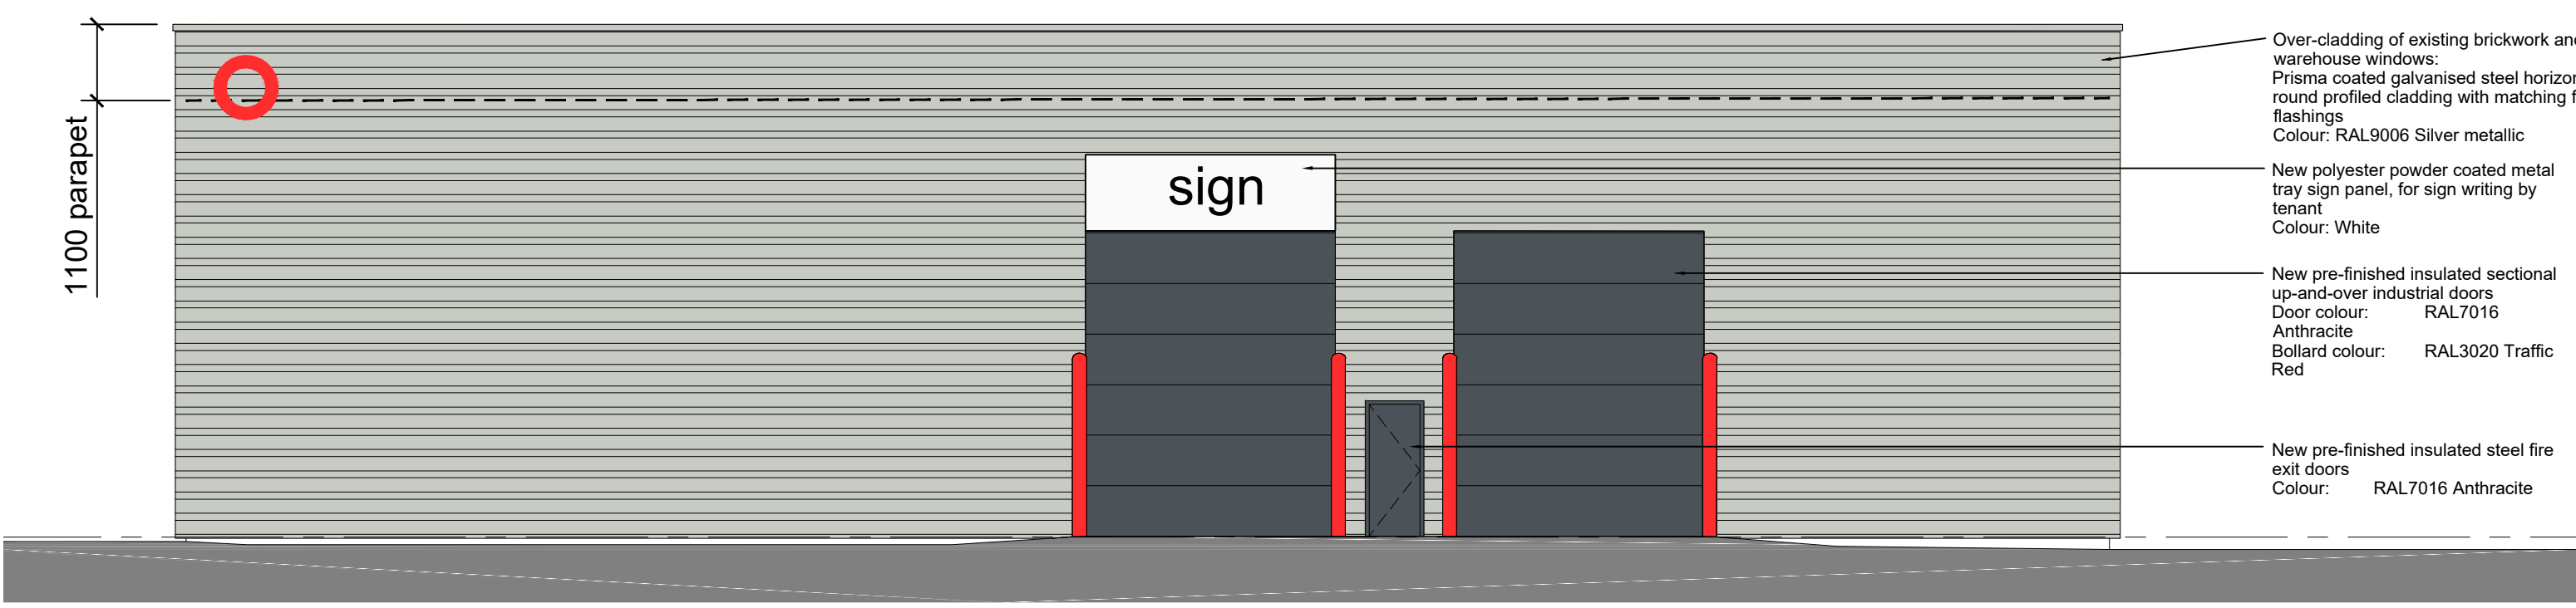


Rear Elevation - East

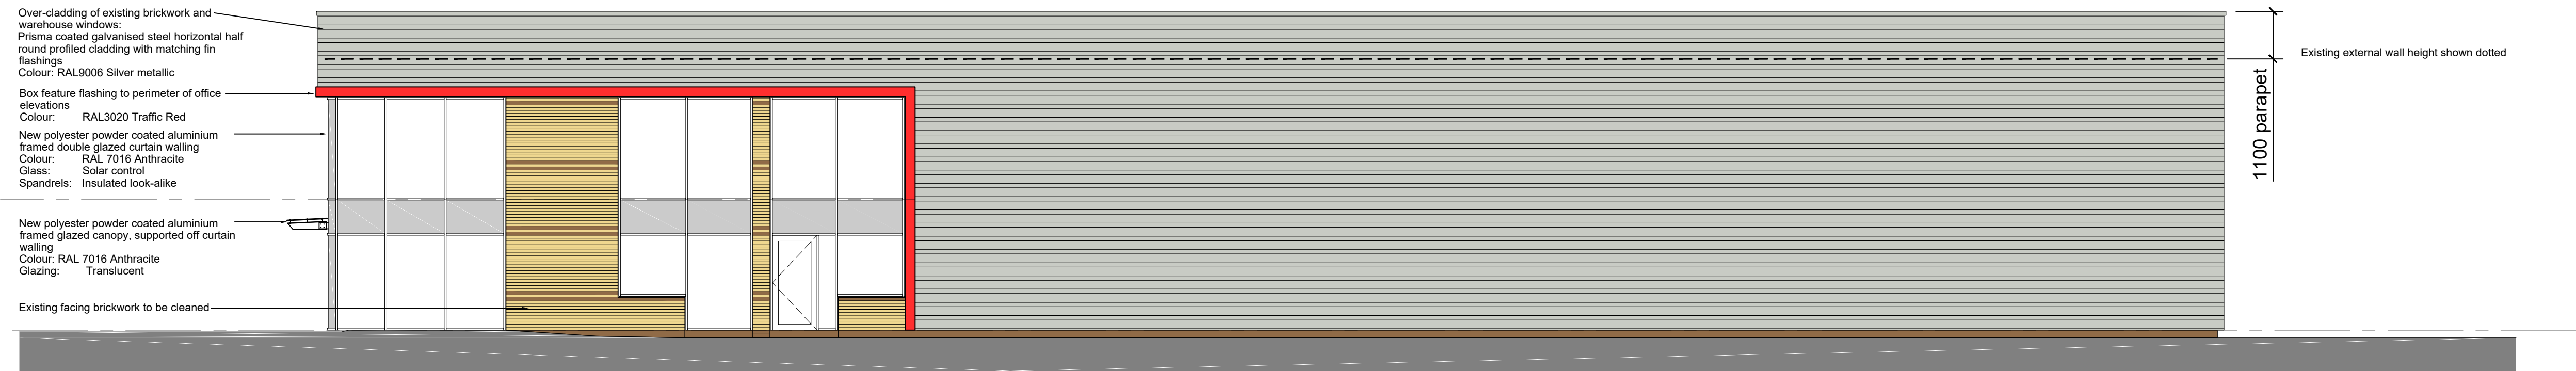

Side Elevation - South



Side Elevation - North

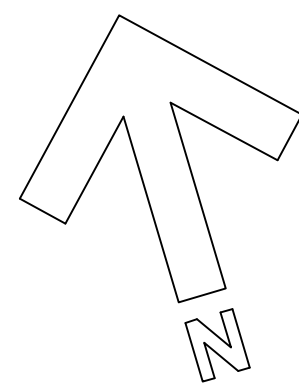

1m SCALE 1:100

SEGRO
PRELIMINARY

Revisions

Job Title

PROPOSED REFURBISHMENT

Location

221 DOVER ROAD
SLOUGH TRADING ESTATE

Drawing Title

SKETCH ELEVATIONS

Date 03/03/26 Drawn

Scale 1:100 at A1 Checked

ALL DIMENSIONS TO BE CHECKED ON SITE. DO NOT SCALE
COPYRIGHT & INTELLECTUAL PROPERTY RIGHTS REMAIN WITH LANGLEY HALL ASSOCIATES LTD

LHA Royal Station Court, Twyford
Reading, Berkshire, RG10 9NF
Tel: 0118 932 0980
e-mail: architecture@langley-hall.co.uk

Dwg no. 6240-sk07 Revision