



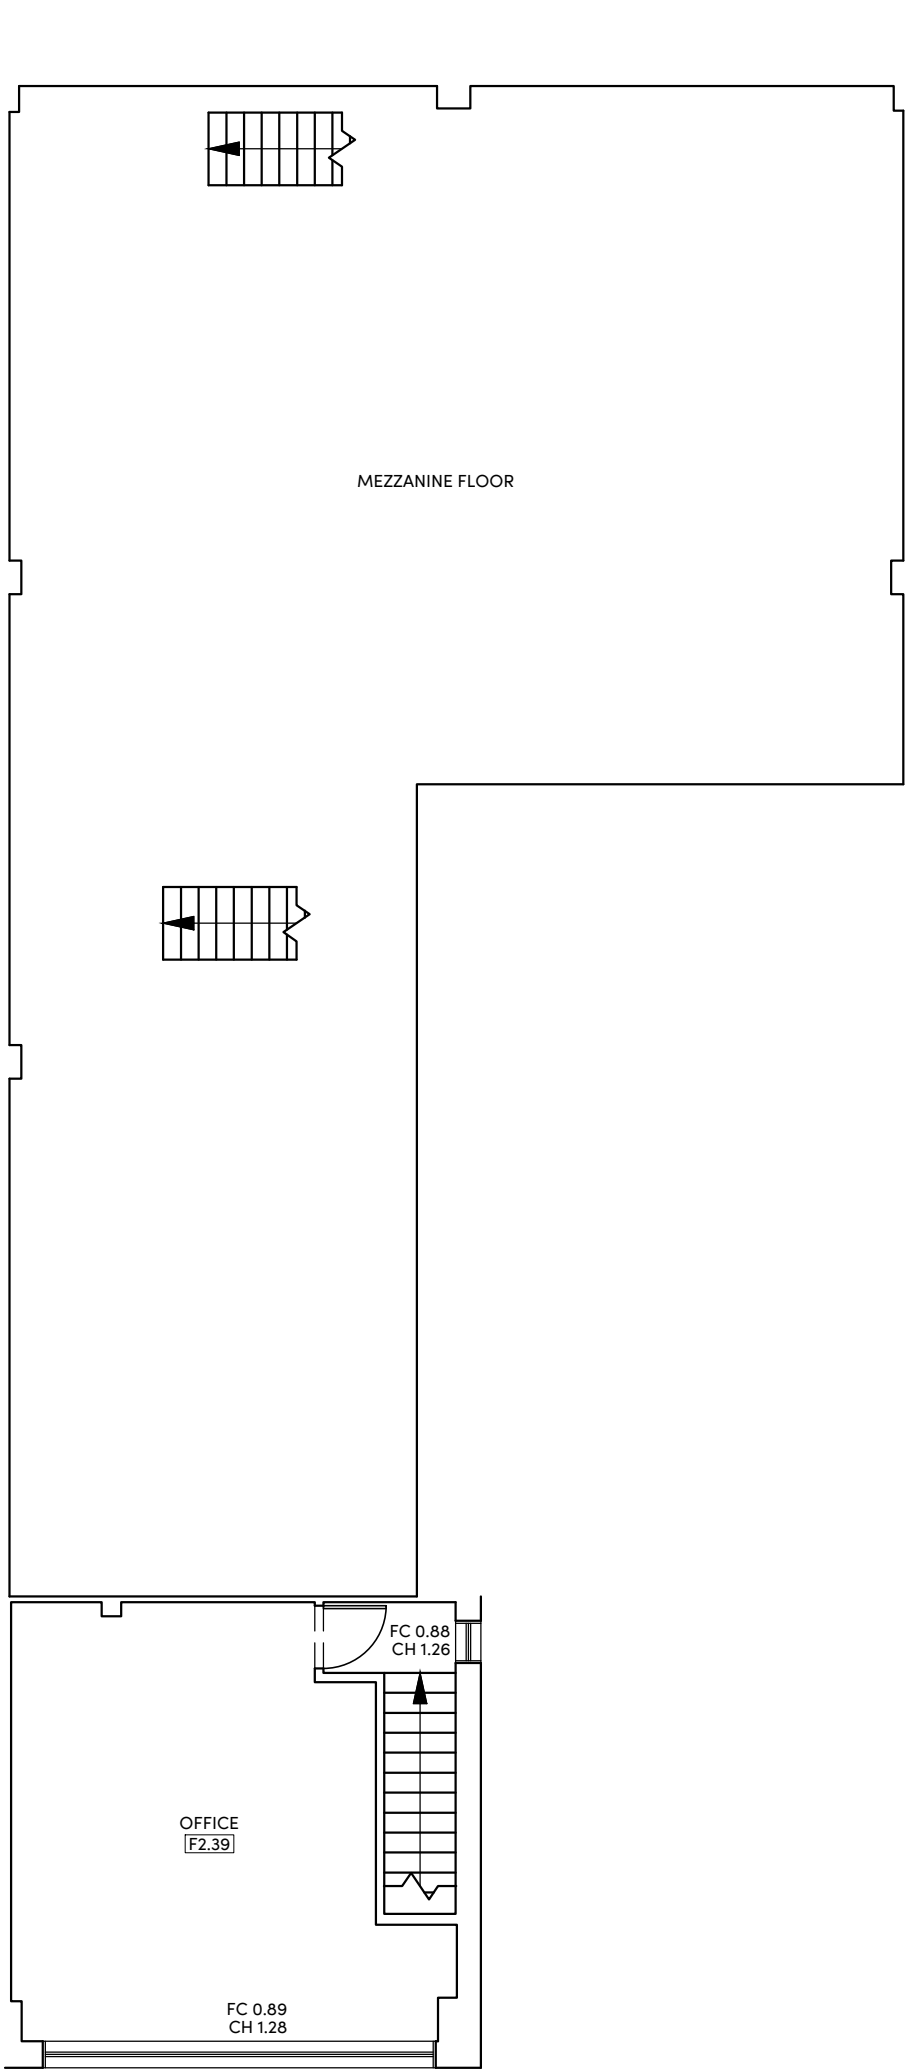

Existing First Floor Plan

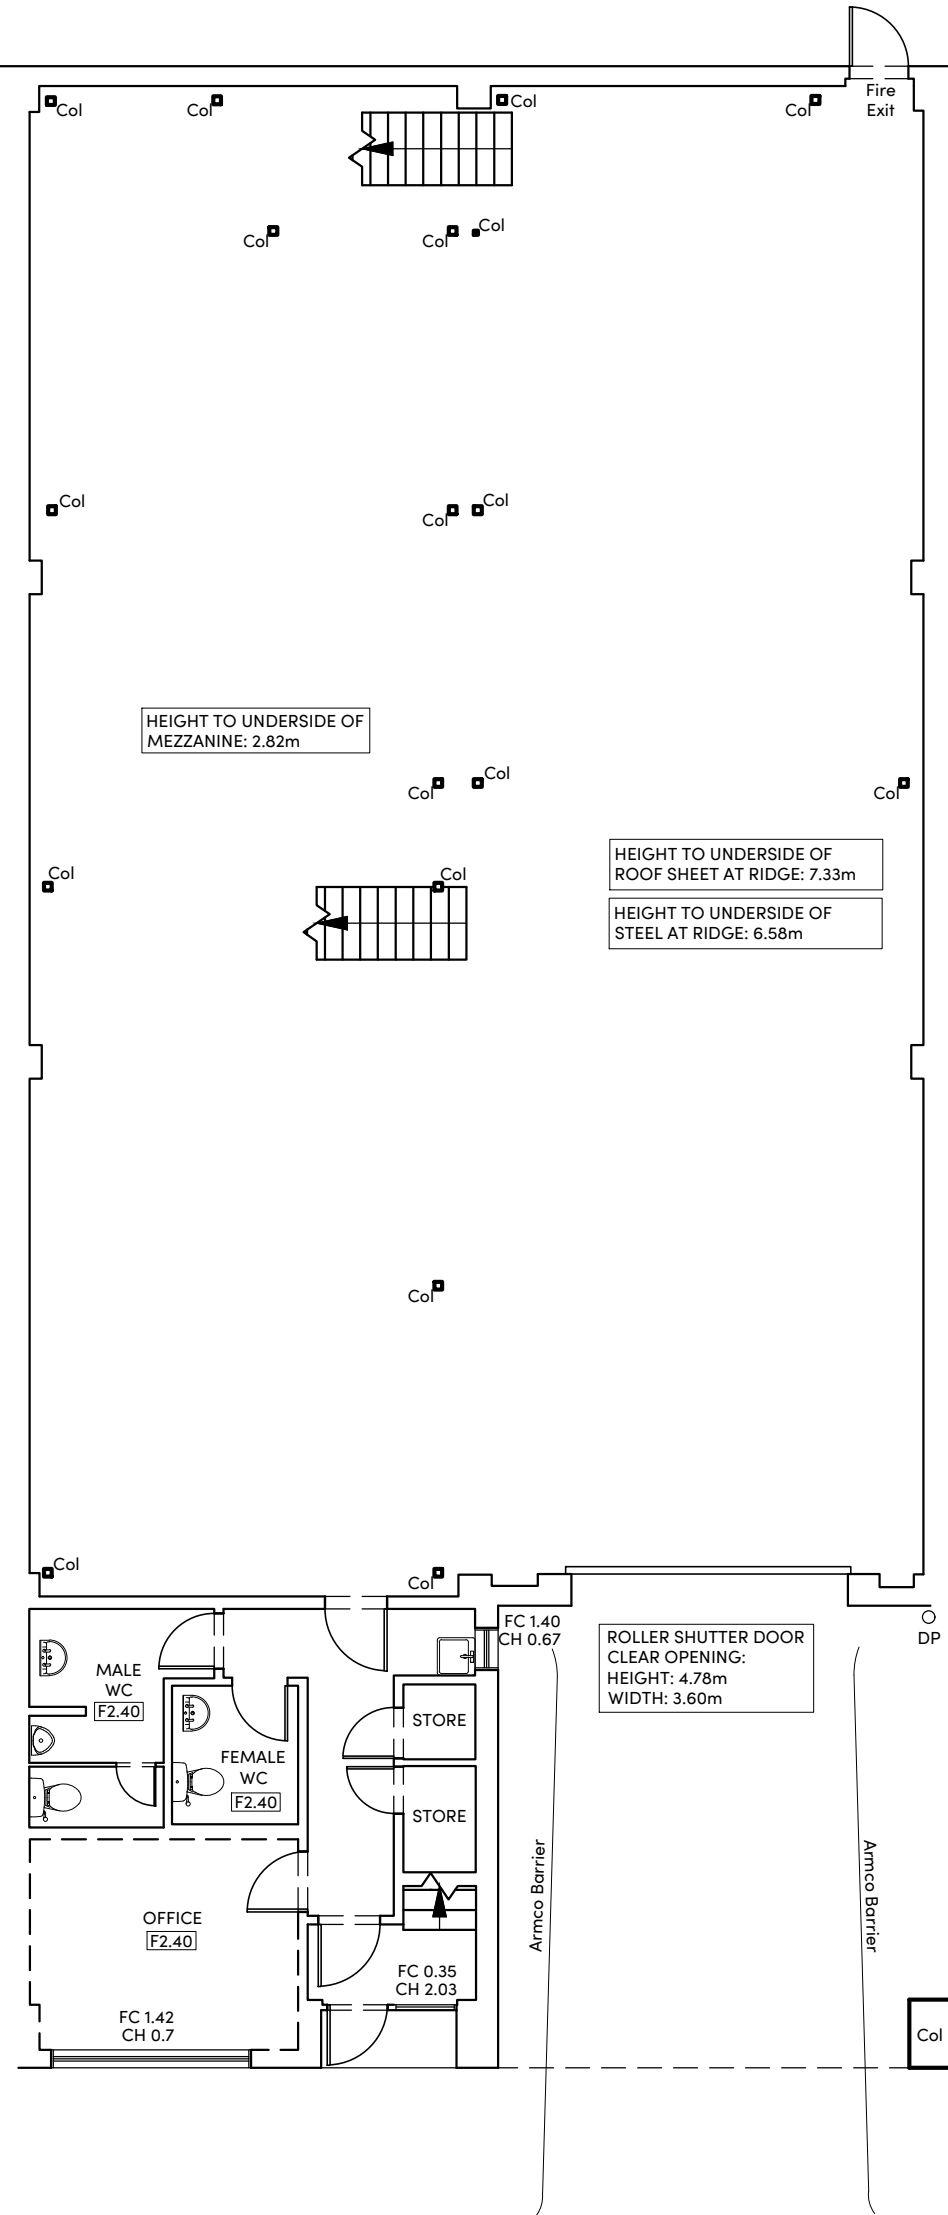

Existing Ground Floor Plan

NOTES

- 1) ALL DIMENSIONS TO BE CHECKED ON SITE AND NOT SCALED FROM THIS DRAWING.
- 2) HOLLIS SHALL BE INFORMED IN WRITING OF ANY DISCREPANCIES.
- 3) ALL DIMENSIONS ARE IN METRES ONLY.
- 4) THE ORIGIN AND ORIENTATION OF THE SURVEY GRID RELATE TO AN ARBITRARY GRID.
- 5) ALL LEVELS ARE BASED ON AN ARBITRARY DATUM.

KEY

A	Alarm	h	Height
A/C	Air Conditioner	HB	Hand Bath
Alt	Arch Height	HB	Handrail
AL	Arch Level	IC	Inspection Cover
ASH	Arch Spring Height	IBF	Iron-Bolting Fence
ASL	Arch Spring Level	JB	Junction Box
ATM	Automated Teller Machine	L	Light
B	Balustrade	LS	Litter Bin
BGP	Break Glass Point	M	Maximum
BH	Break Glass Point	M	Minimum
Br	Brick	O/H	Overhead
BRW	Brick Retaining Wall	OSF	Open Boarded Fence
BSL	Beams Soffit Level	OSBM	Obstruction Survey Bench Mark
BW	Black Wall	P	Post
BWF	Black Wall Fence	PJ	Perimeter Light
CBF	Close Boarded Fence	PRF	Post and Rail Fence
CCTV	Closed Circuit Television	PS	Paving Stones
CH	CH To Head Height	PWF	Post and Wire Fence
Chy	Chimney	Rd	Road
CF	Corrugated Iron Fence	RDW	Recessed Door Mat
CL	Cover Level	R	Riser
CLF	Chain Link Fence	RSD	Roller Shutter Door
Col	Column	RJ	Roller Shutter Door
Conc	Concrete	RJF	Roller Shutter Door
CoW	Cable on Wall	SB	Sign Board
CPS	Concrete Paving Slab	SBM	Site Bench Mark
Cup	Cupboard	SC	Stop Cock
DH	Door Height	SF	Security Fence
DP	Down Pipe	SH	Spring Height
D/C	Drainage Channel	SH	Spring Height
DH	Door Height	SO	Smoke Outlet
EJB	Electrical Junction Box	SP	Sign Post
EM	Electric Meter	SS	Security Screen
ESS	Electrical Switchgear	T	Telephone
FA	Fire Alarm	TSM	Temporary Bench Mark
FB	Flower Bed	TW	Top Of Wall
FC	Floor To Ceiling Height	T	Typical
FE	Fire Extinguisher	U/L	Unable To Lift
FL	Floor Level	V	Vent
FR	Flaplight	VP	Vent Pipe
G	Gully	W	Window
GC	Gas Cock	WCL	Whodden C/L Level
GAM	Gas Meter	WH	Water Heater
GV	Gas Valve	WHL	Window Head Level
		WM	Water Meter

FLOOR PLAN SYMBOLS

25.50	Spot Level
3.20	Floor To Soffit Height
F2.50	Floor To False Ceiling Height
75.00	Soffit Level
F23.00	False Ceiling Level
Stair Arrow (points up)	Stair Arrow (points up)
Structural Overhead Slope (points up)	Structural Overhead Slope (points up)
Non-Structural Overhead Slope (points up)	Non-Structural Overhead Slope (points up)
Roof Slope (points down)	Roof Slope (points down)
Structural Ceiling Vault/Half Vault	Structural Ceiling Vault/Half Vault
Non-Structural Ceiling Vault/Half Vault	Non-Structural Ceiling Vault/Half Vault

REVISIONS

REV	DATE	AMENDMENTS	INITIAL

THIS DRAWING IS FOR THE FOLLOWING PURPOSE ONLY:
PRELIMINARY ☐ TENDER ☐ CONSTRUCTION ☐
SKETCH ☐ MEASURED SURVEY ☒ CONTRACT ☐

TITLE

EXISTING GROUND & FIRST FLOOR PLAN

CLIENT

JLL
4 Longwalk, Stockley Park
Uxbridge
UB11 1FE

PROJECT NAME

Unit 19
Trident Industrial Estate,
Blackthorne Road,
Poyle, SL3 0AX

HOLLIS
140 London Wall
London
EC2Y 5DN



T +44 20 7622 9555
W hollisglobal.com

DATE	25.08.2020	DRAWN BY	JP
SCALE	1:100	CHECKED	PV
PROJECT	ORIGINATOR	VOLUME/	LEVEL
87628	HLS	U19	ZZ
DISCIPLINE/	NUMBER	STATUS	REVISION
G	10200	A7	---