



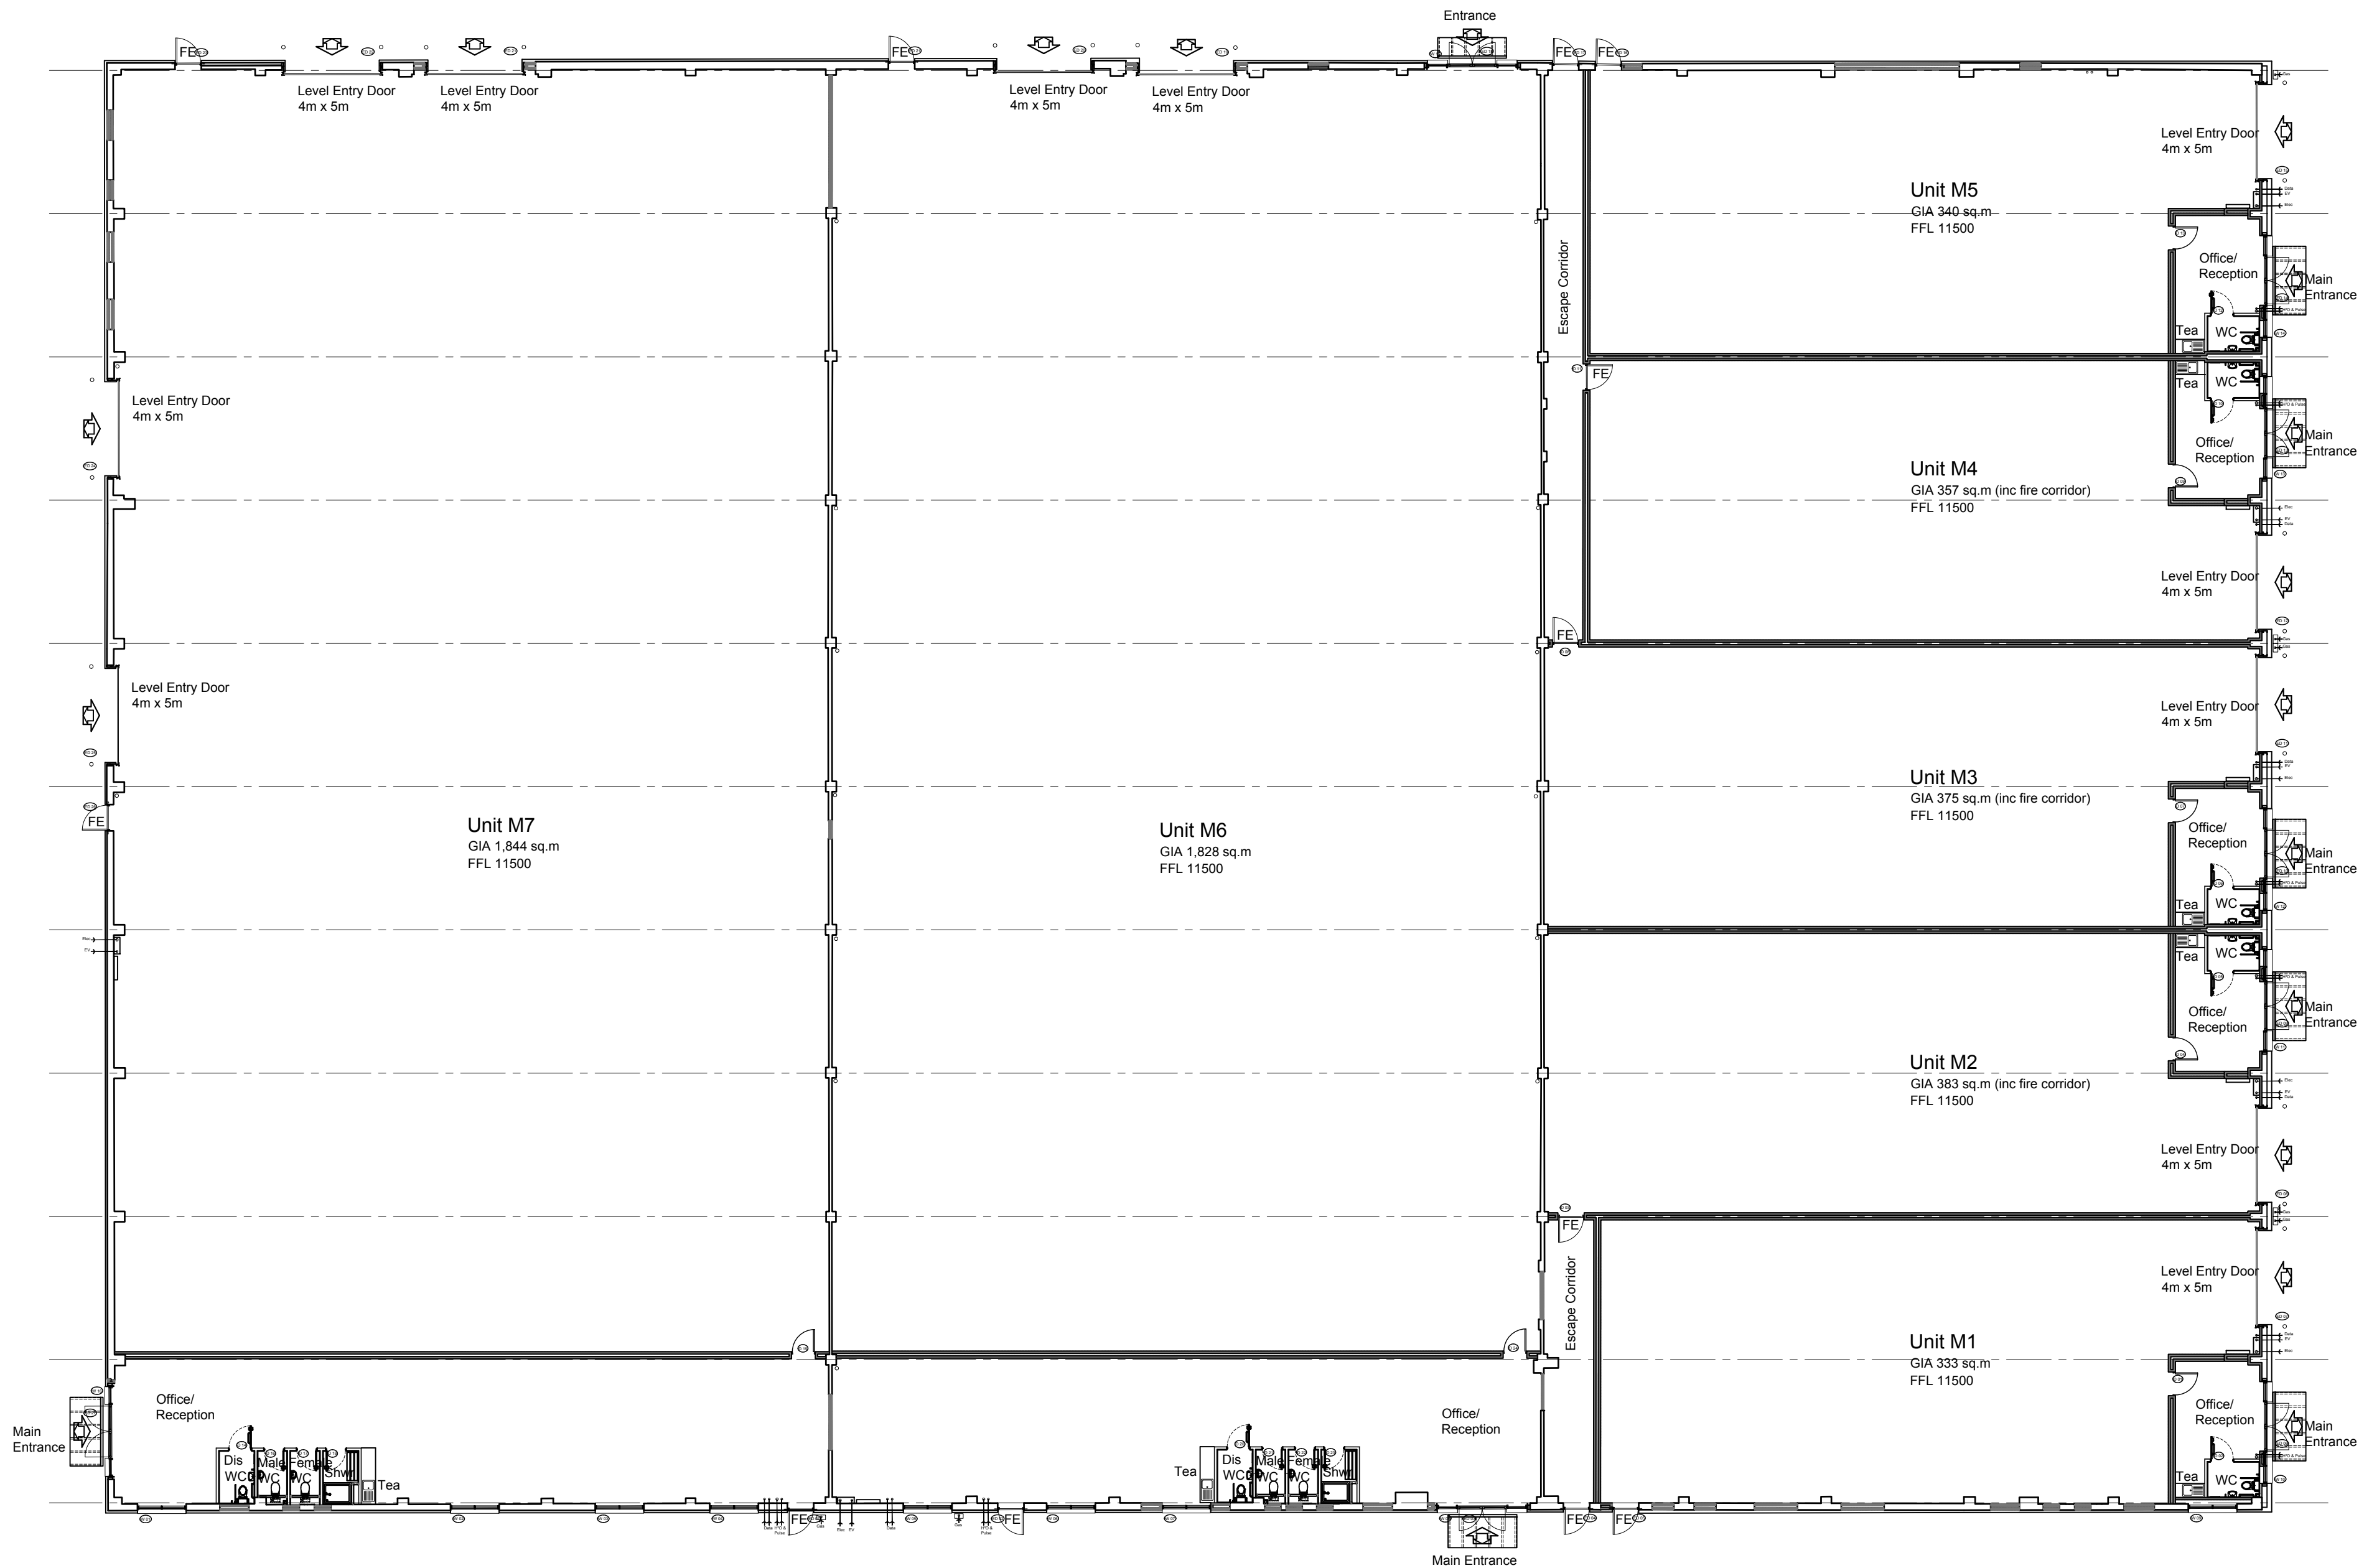

no.	date	revision	by
-----	------	----------	----

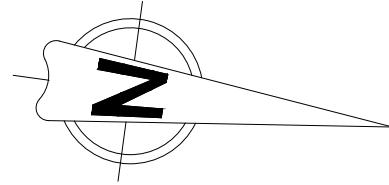

aja architects llp
1170 Elliott Court
Herald Avenue
Coventry Business Park
COVENTRY CV5 6UB
T: 024 7625 3200
F: 024 7625 3210
E: aja@aja-architects.com
W: www.aja-architects.com

aja architects llp is a limited liability partnership registered in England No. OC326721
client



project

Crown Close
Crown Industrial Estate
Taunton

drawing

Proposed Floor Plan

scale 1:200 @ A1 drawn gh

checked AS date November 2020

no

6620 - 110