

RS - RETAIN SKIRTING
NST - NEW SKIRTING THROUGHOUT
RA - RETAIN ARCHITRAVES
NAT - NEW ARCHITRAVES THROUGHOUT
VS - VINYL SKIRTING

Rev E 25.04.06 Stairs revised
First floor Entrance to Bedroom 2
and 3 altered, protected lobby
layout revised. Linen cupboard reduced.
Cupboard added to Bedroom 3
Cupboard added understairs
D3 repositioned and remove double swing door


Rev G 25.09.06
Ground floor wc/linen store layout revised

DRAWING NUMBER AL(0)12 SUPERCEDES DRAWING AL(0)10 &
AL(0)11


GROUND FLOOR
NEW STAIRCASE

FIRST FLOOR
NEW STAIRCASE
LANDING INTO BEDROOM 3 AND 4 REMOVED

SECOND FLOOR
VELUX TO BE REPLACED WITH CONSERVATION ROOF WINDOWS

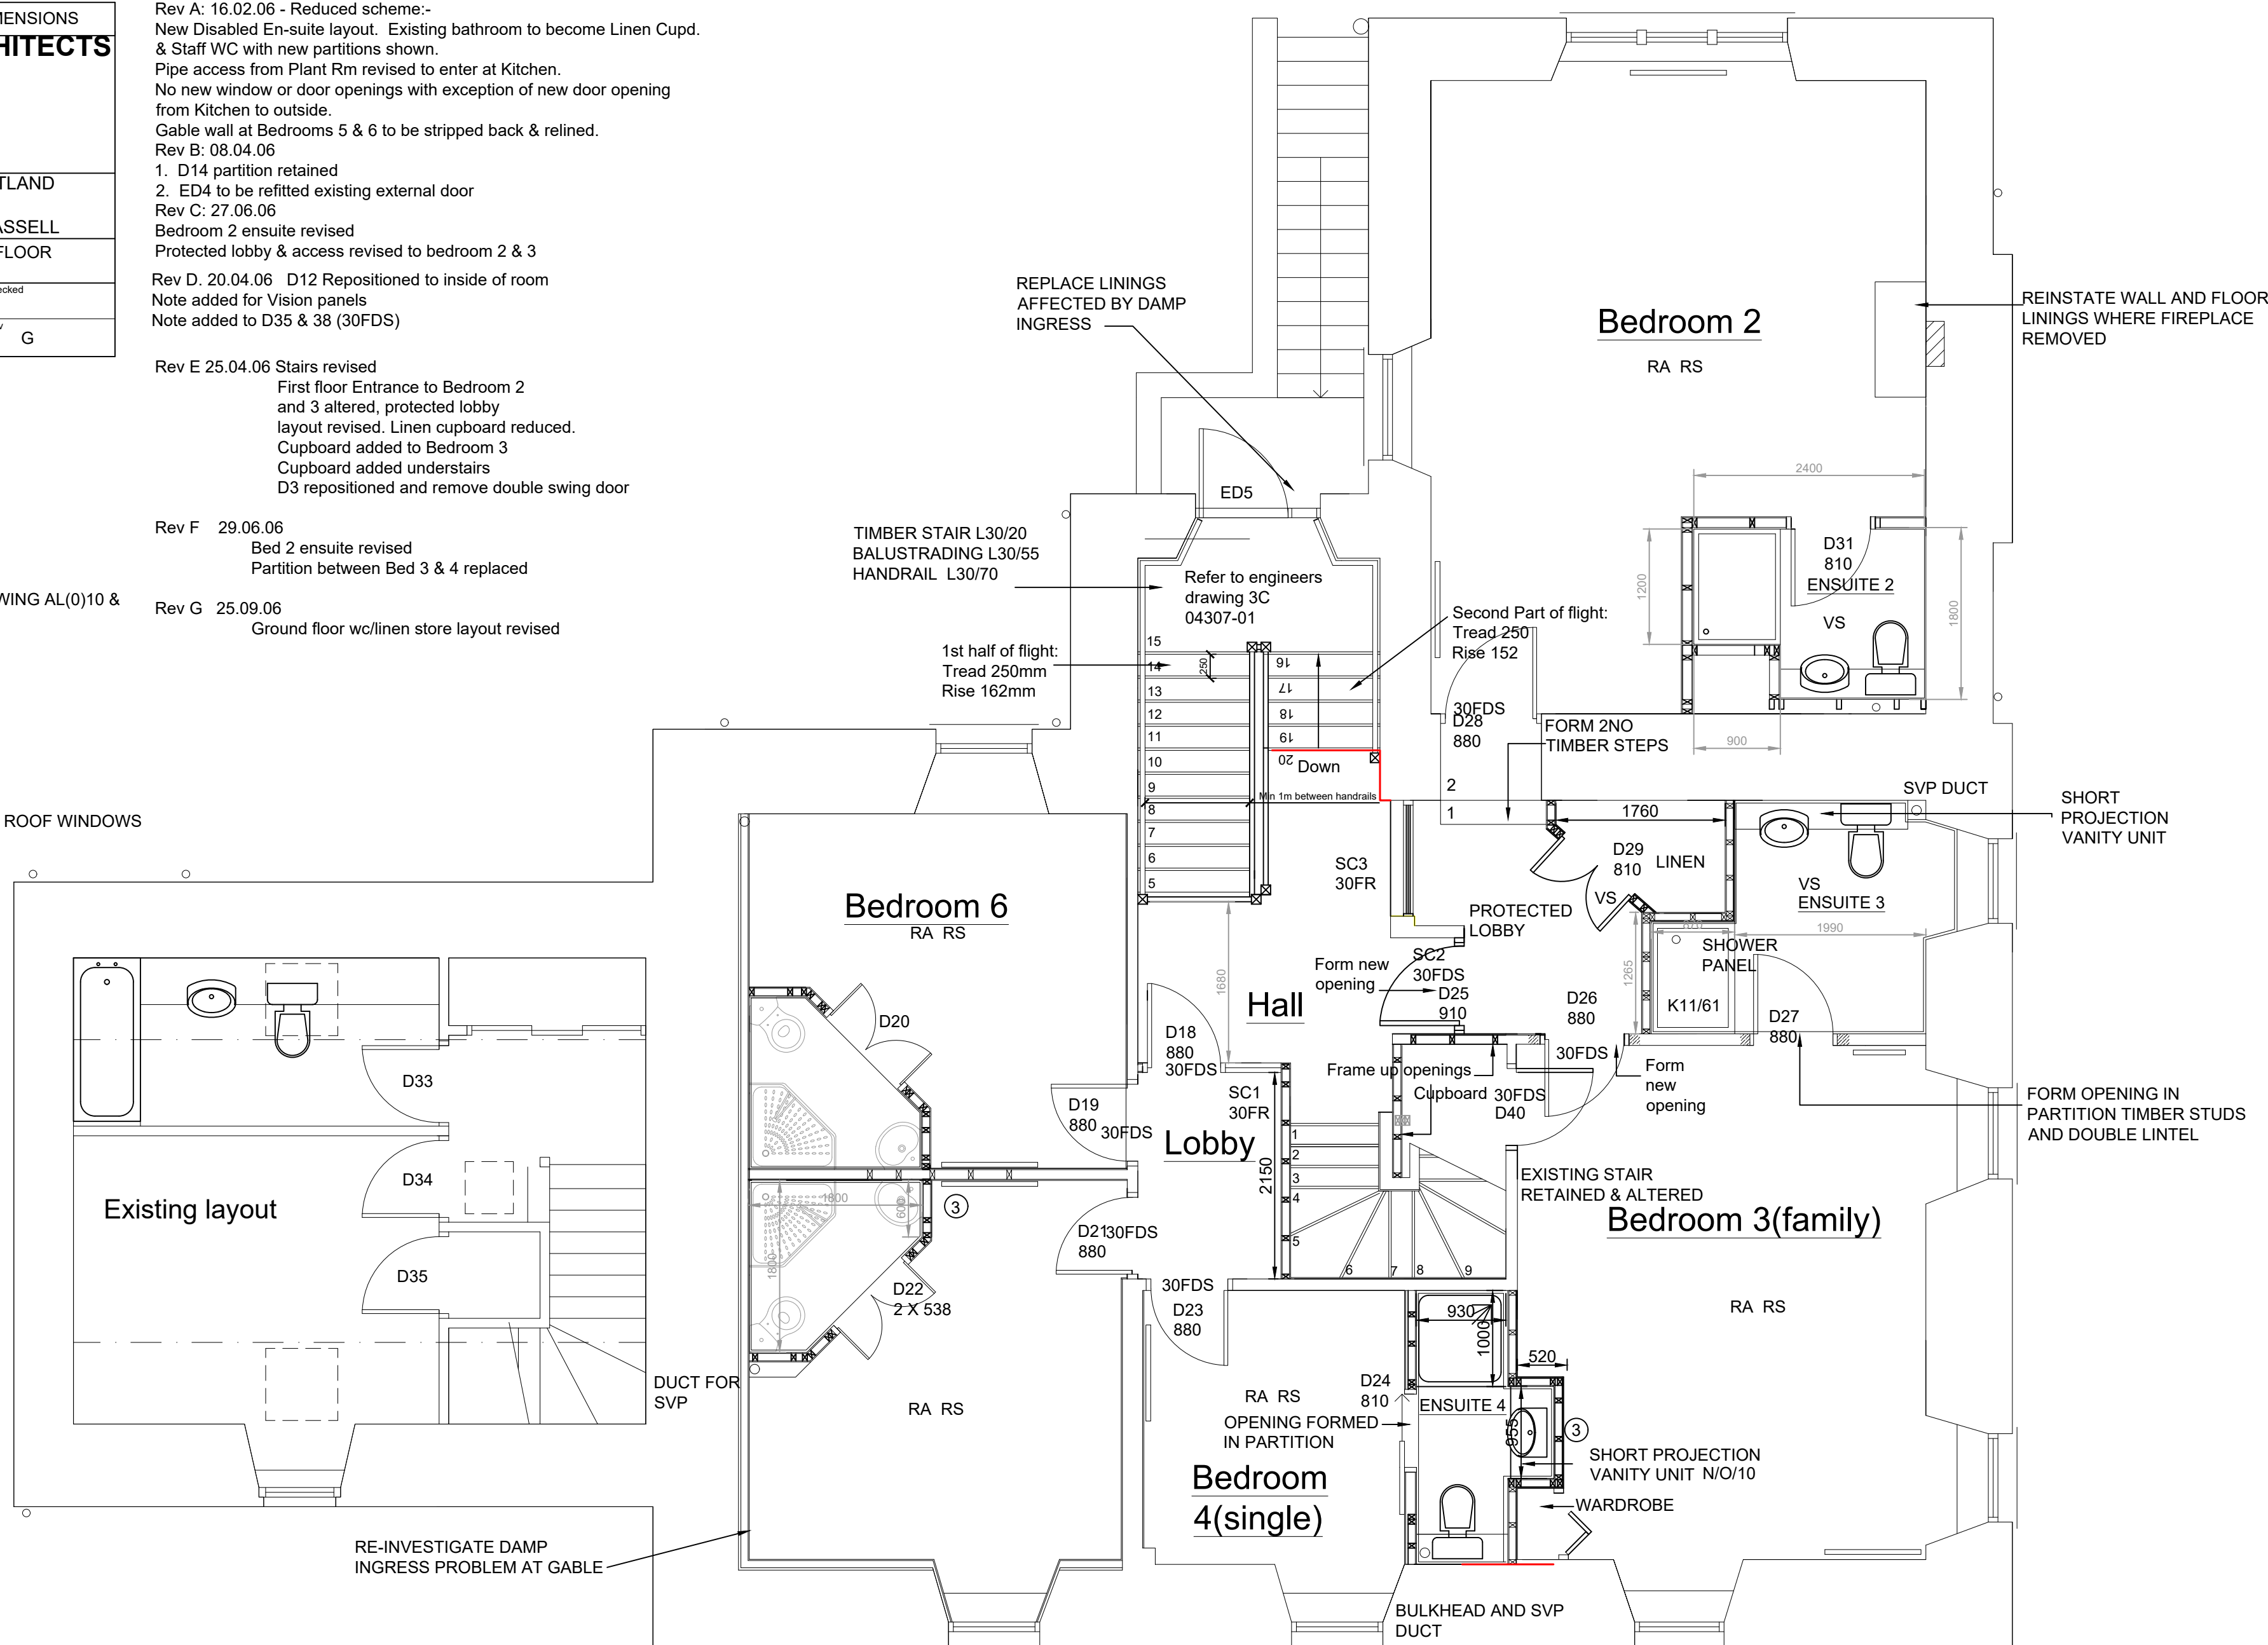

FIRST FLOOR

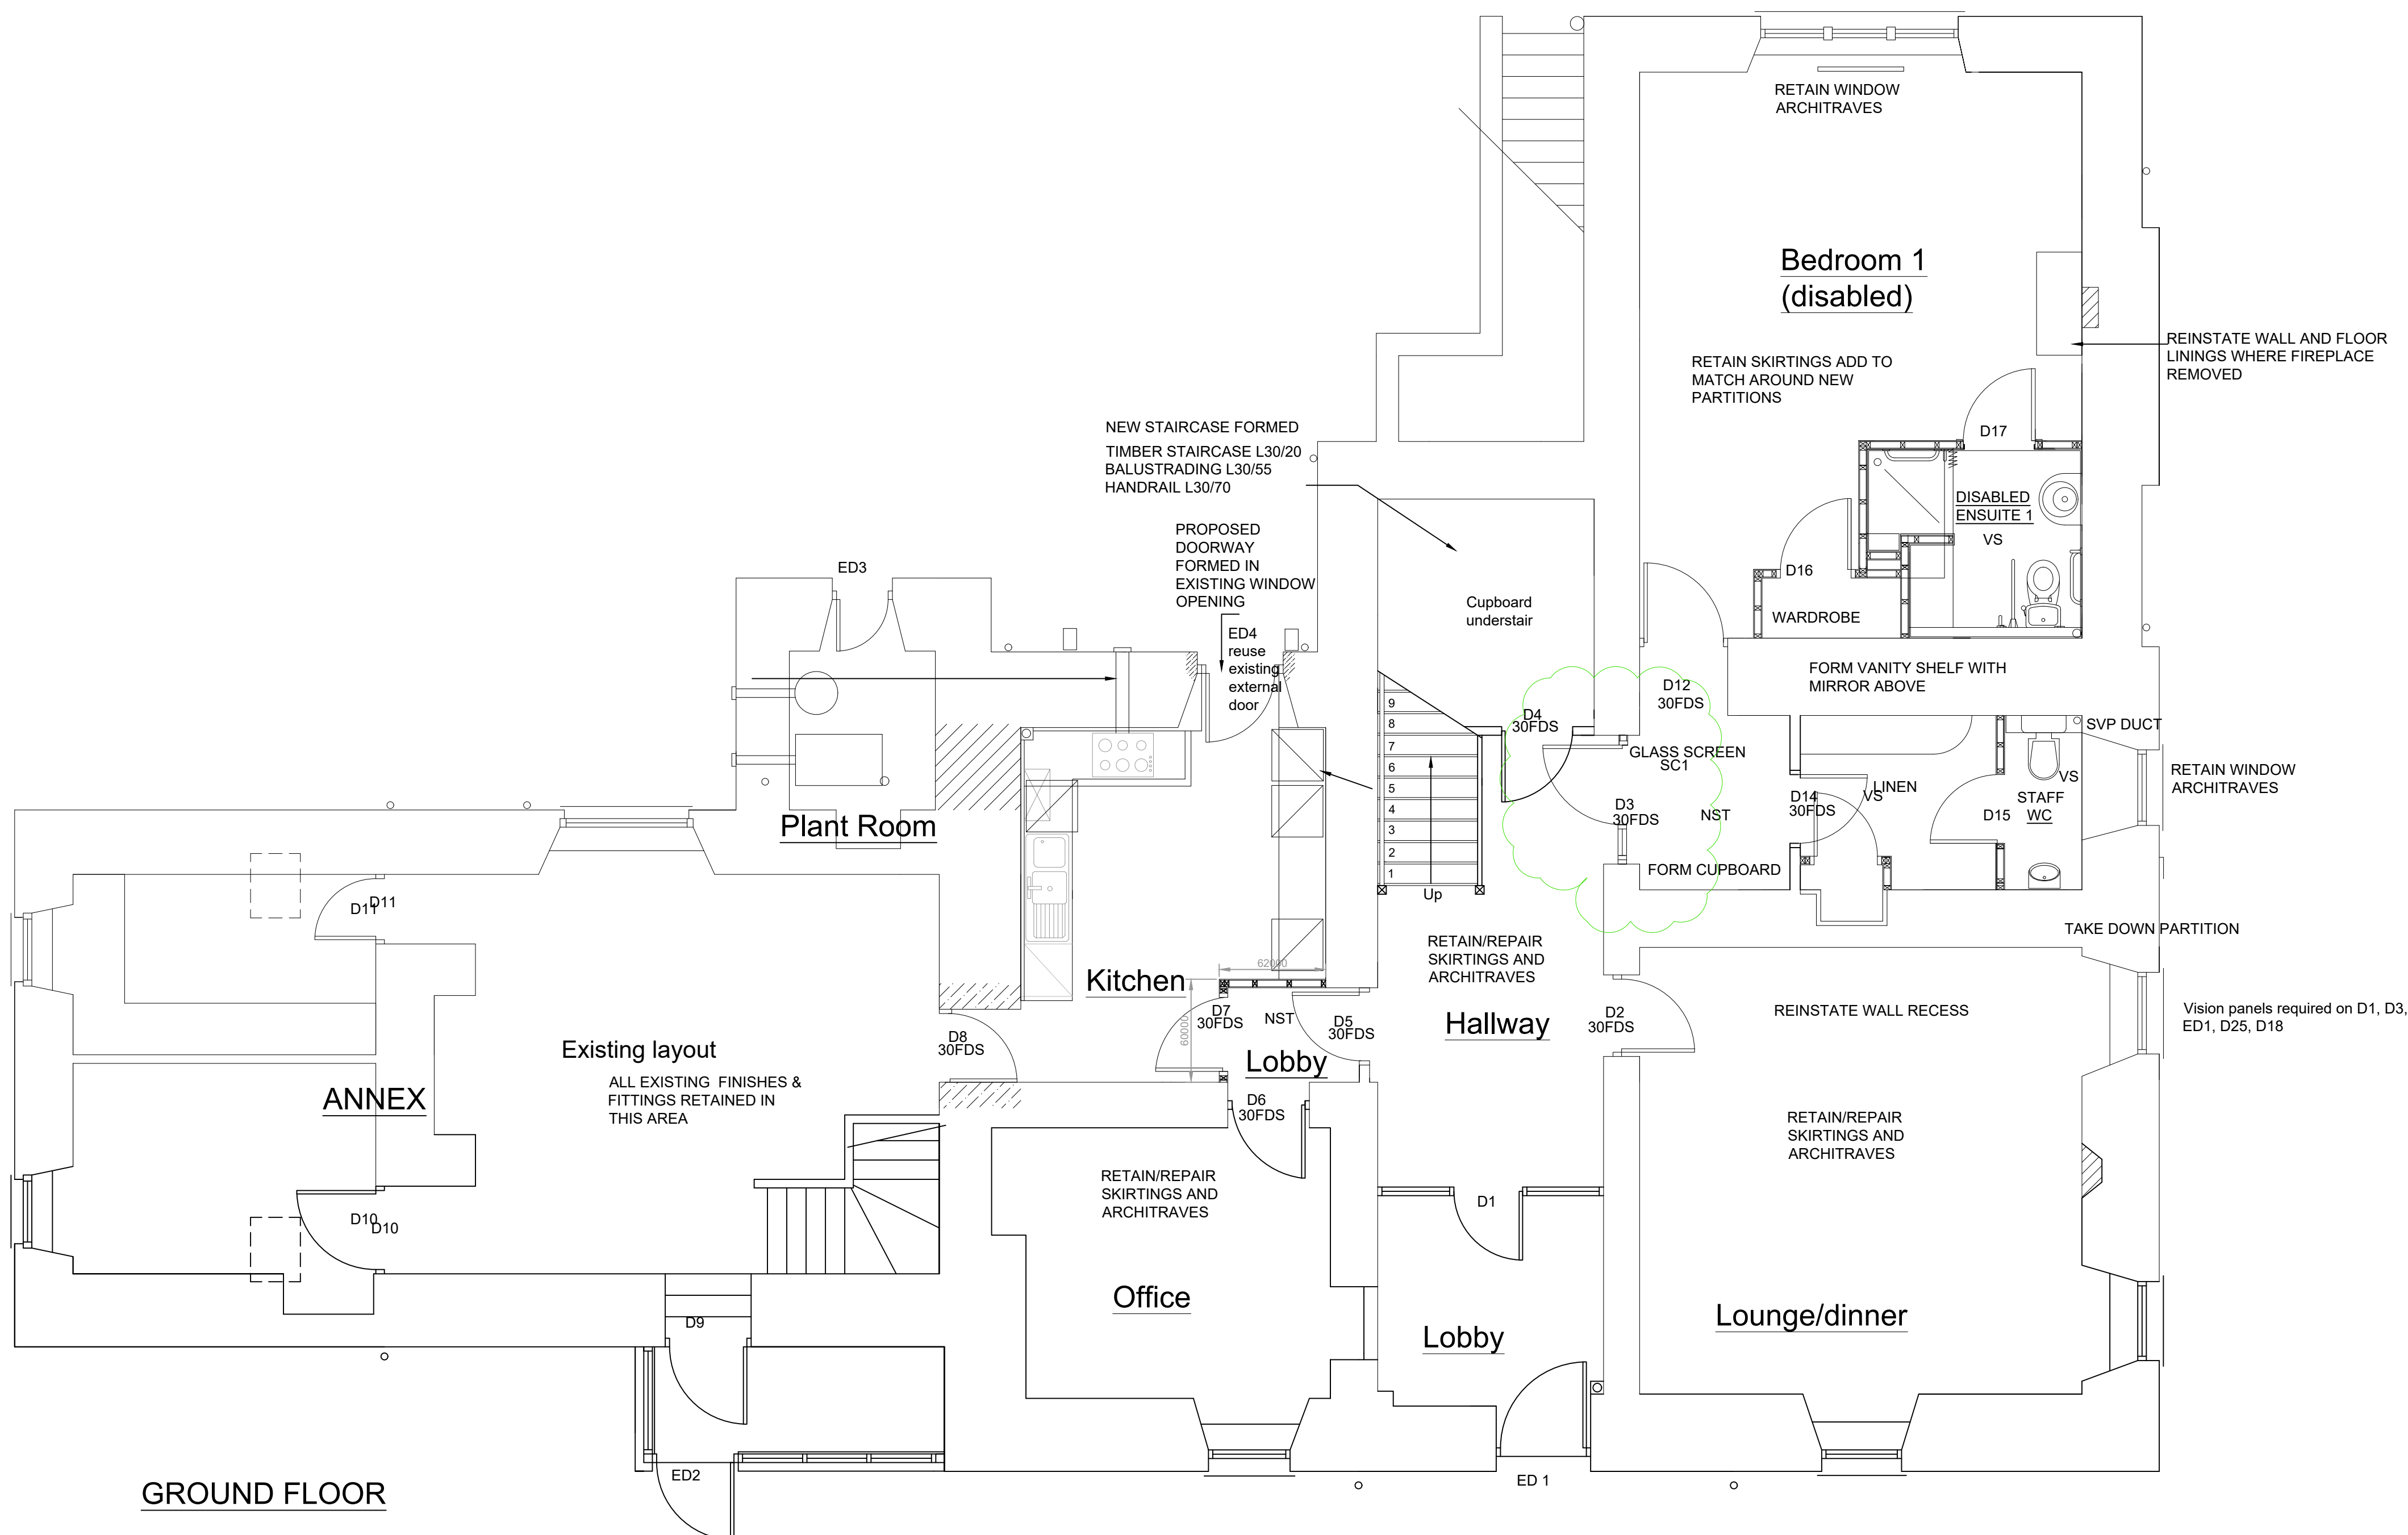

GROUND FLOOR

Architectural floor plan of the second floor, showing two bedrooms (Bedroom 7 and Bedroom 8), two ensuites (Ensuite 7 and Ensuite 8), a linen store, and a central staircase. The plan includes various annotations and dimensions.

Bedroom 7: RA RS, D35 880 30FDS, D36 2 X 538, ENSUITE 7, VS.

Bedroom 8: RA RS, D38 880 30FDS, D39 2 X 538, ENSUITE 8, VS.

Central Area: RA, Door lintels raised, Balustrade L30/55, Refer to engineers drawing 3C 04307-02, Existing stair retained and altered, Floor cut back to give headroom, D37 880, D39 2 X 538, VS, Linen Store, 1800.

Second Floor: RA RS, VS, D36 2 X 538, ENSUITE 7, VS, D37 880, D38 880 30FDS, D39 2 X 538, ENSUITE 8, VS, Linen Store, 1800.

RETAIN EXISTING LININGS & PARTITIONS

SECOND FLOOR

Rev A 20.04
DO NOT SCALE
KNIGHT
6 Princes Street

DO NOT SCALE THIS DRAWING - ASK FOR DIMENSIONS

KNIGHT & McDONALD ARCHITECTS

6 Princes Street, Thurso, Caithness, KW14 7BQ

Tel: 01847 893811

Fax: 01847 893152

E-mail: admin@knightandmcdonald.co.uk

Project: PROPOSED ALTERATIONS TO PENTLAND LODGE, THURSO

Client: For Mr G A SUTHERLAND & MRS WASSELL

Drawing Title: SECOND FLOOR PLAN - JOINER WORK

Scale	1:50	Date	02.03.06	Drawn	JC	Checked	
Job No	15683	Code	AL(0)	Dwg No	17	Rev	A