



Scale in Metres

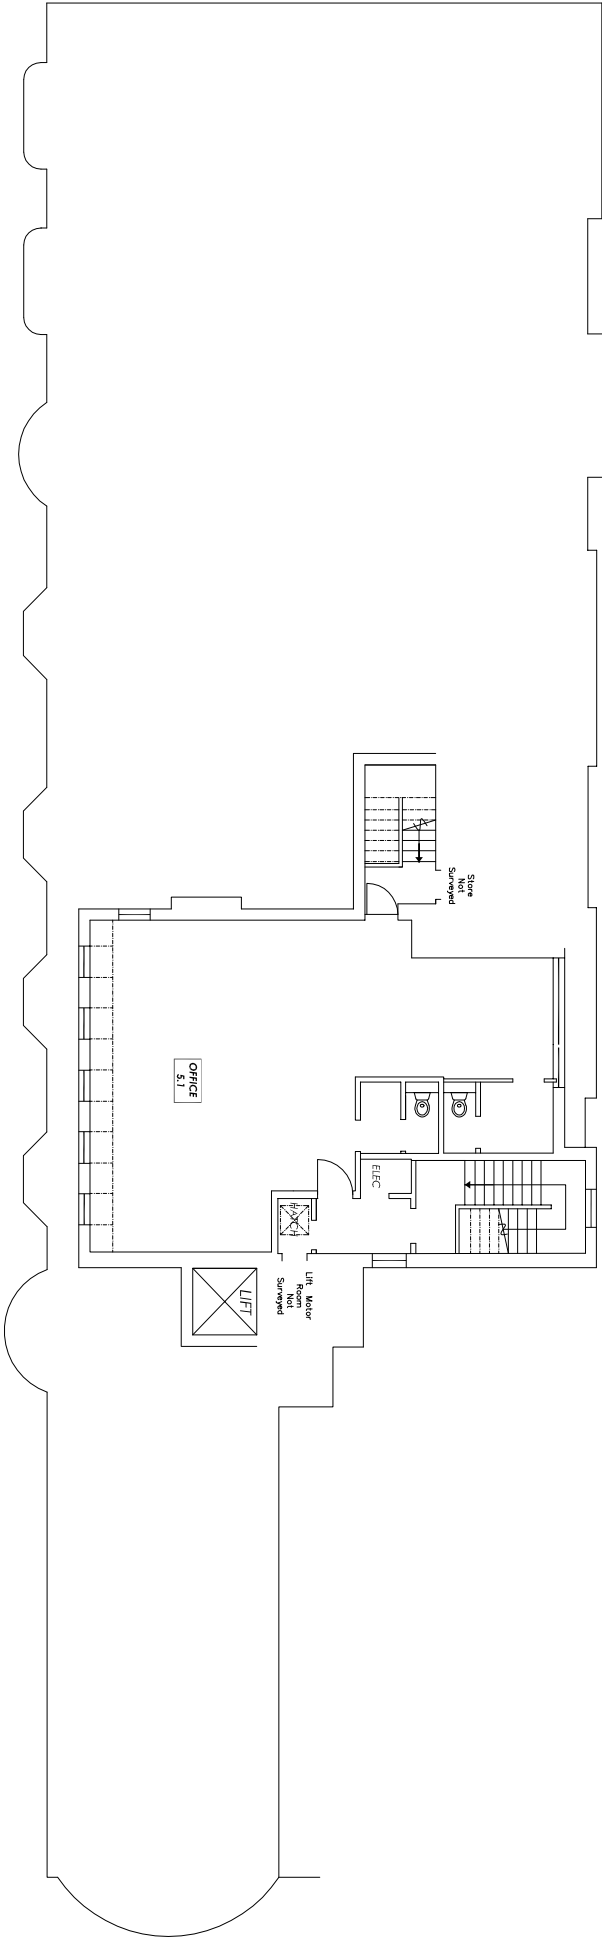

FIFTH FLOOR PLAN

Scale 1:200

 

LOCATION PLAN

Scale 1:1250



NOTES

- 1. Do not scale dimensions from this drawing.
- 2. All contractors and sub-contractors must verify sizes and conditions on site before work commences.
- 3. Copyright - This drawing is copyright to SHW and may not be reproduced in any form whatsoever without prior express written consent.
- 4. References to left or right when identifying elevations are made assuming facing the front elevation

Rev. Description

Date CHkd

STILES  
HAROLD  
WILLIAMS

www.shw.co.uk

Surveyors & Valuers  
One Jubilee Street  
Brighton  
East Sussex  
BN1 1GE  
Tel: 01273 876200  
Fax: 01273 876299  
Website: www.shw.co.uk

|     |                                                         |
|-----|---------------------------------------------------------|
| Job | Fifth Floor<br>18 Marine Parade<br>Brighton<br>E.Sussex |
|-----|---------------------------------------------------------|

|         |             |
|---------|-------------|
| Drawing | FLOOR PLANS |
| Scales  | As Shown    |
| Date    | May 2007    |
| Drawn   | -           |
| Checked | -           |
| Number  | Revision    |