



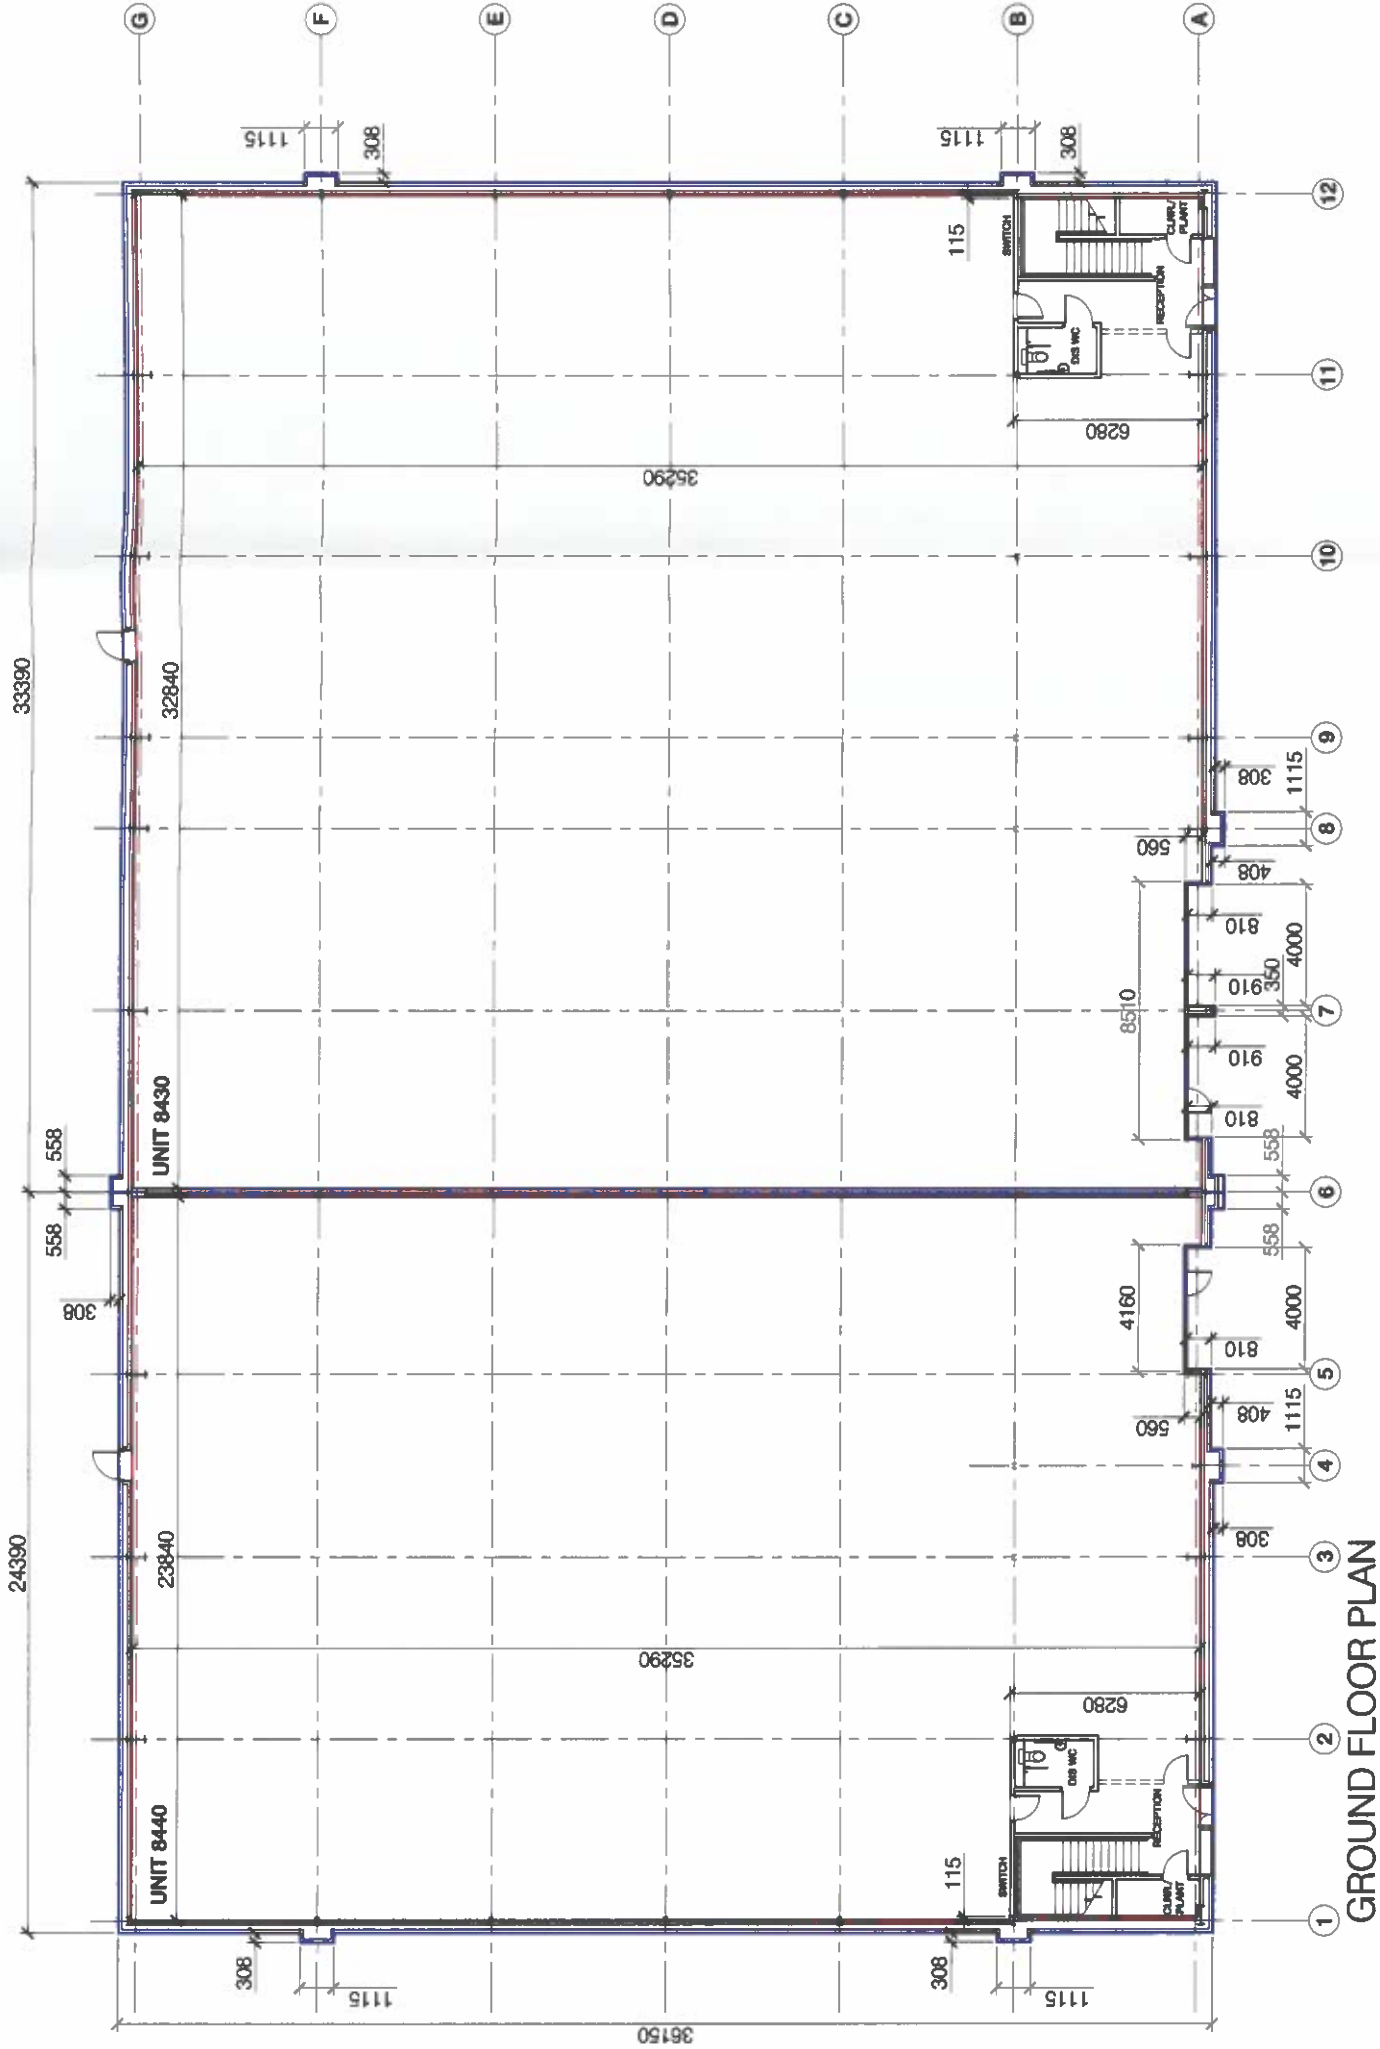

GROUND FLOOR PLAN

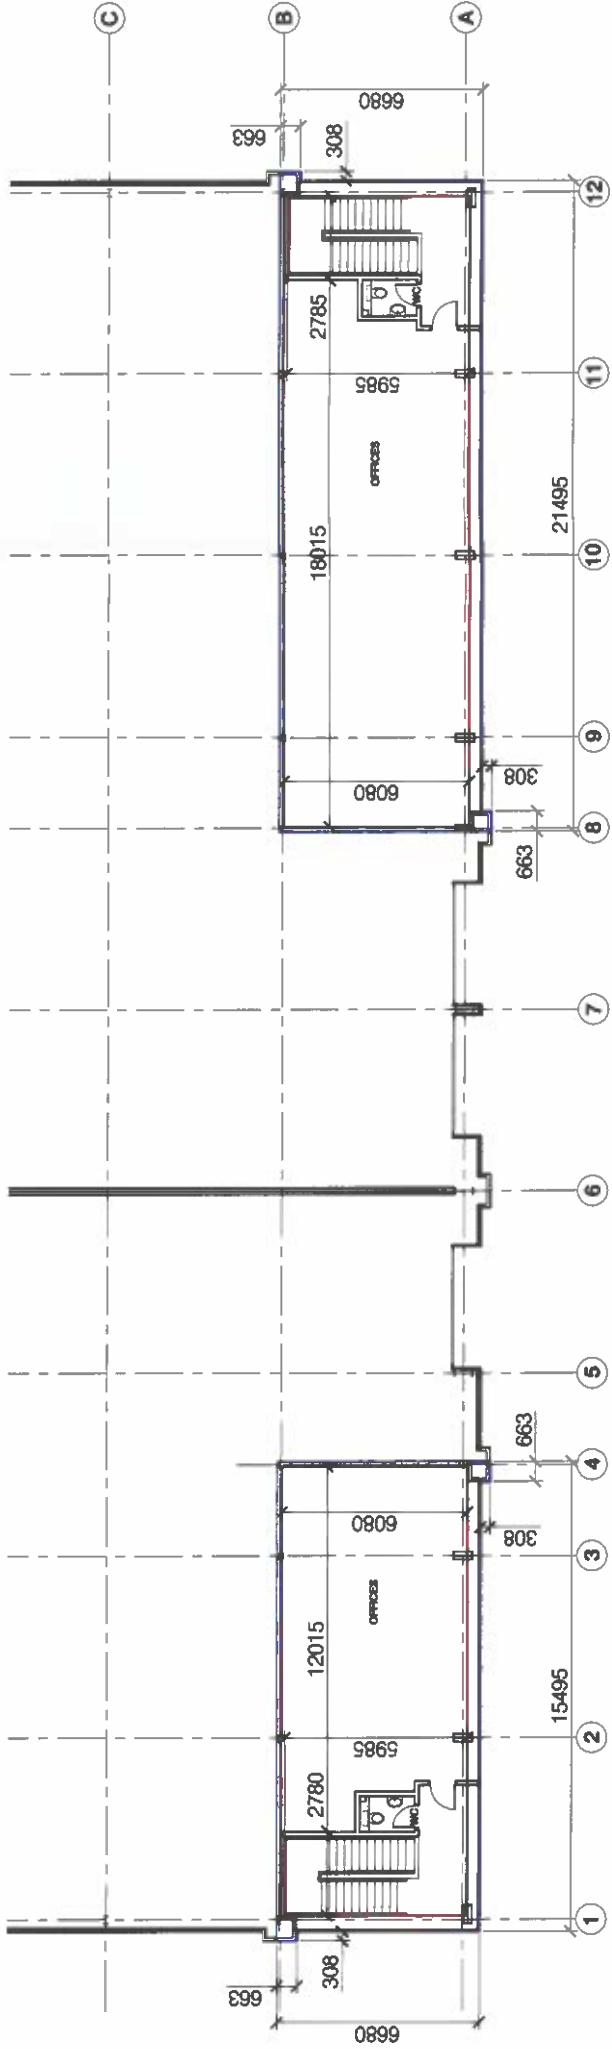

FIRST FLOOR PLAN
(PARTIAL)

GENERAL REVISION TO SUB DESIGN		Date		CA	
No	Revision				
GLoucester BUSINESS PARK					
PLOT 8400					
Drawing					
UNIT 8430/40					
AREAS					
Client					
ARLINGTON PROPERTY DEVELOPMENTS LTD					
FRANK					
SHAW					
ASSOCIATES					
LIMITED					
ARCHITECTS					
Permore House Haverhill Chesterfield Derbyshire S41 0LJ Tel: 01246 232564 Fax: 01246 220009 Website: www.gloualtd.co.uk					
Scale	Date	Drawn/Checked			
1:250 @ A3	12/06/2000	CAP			
Job No	Draw No	Rev			
00020	25	A			