



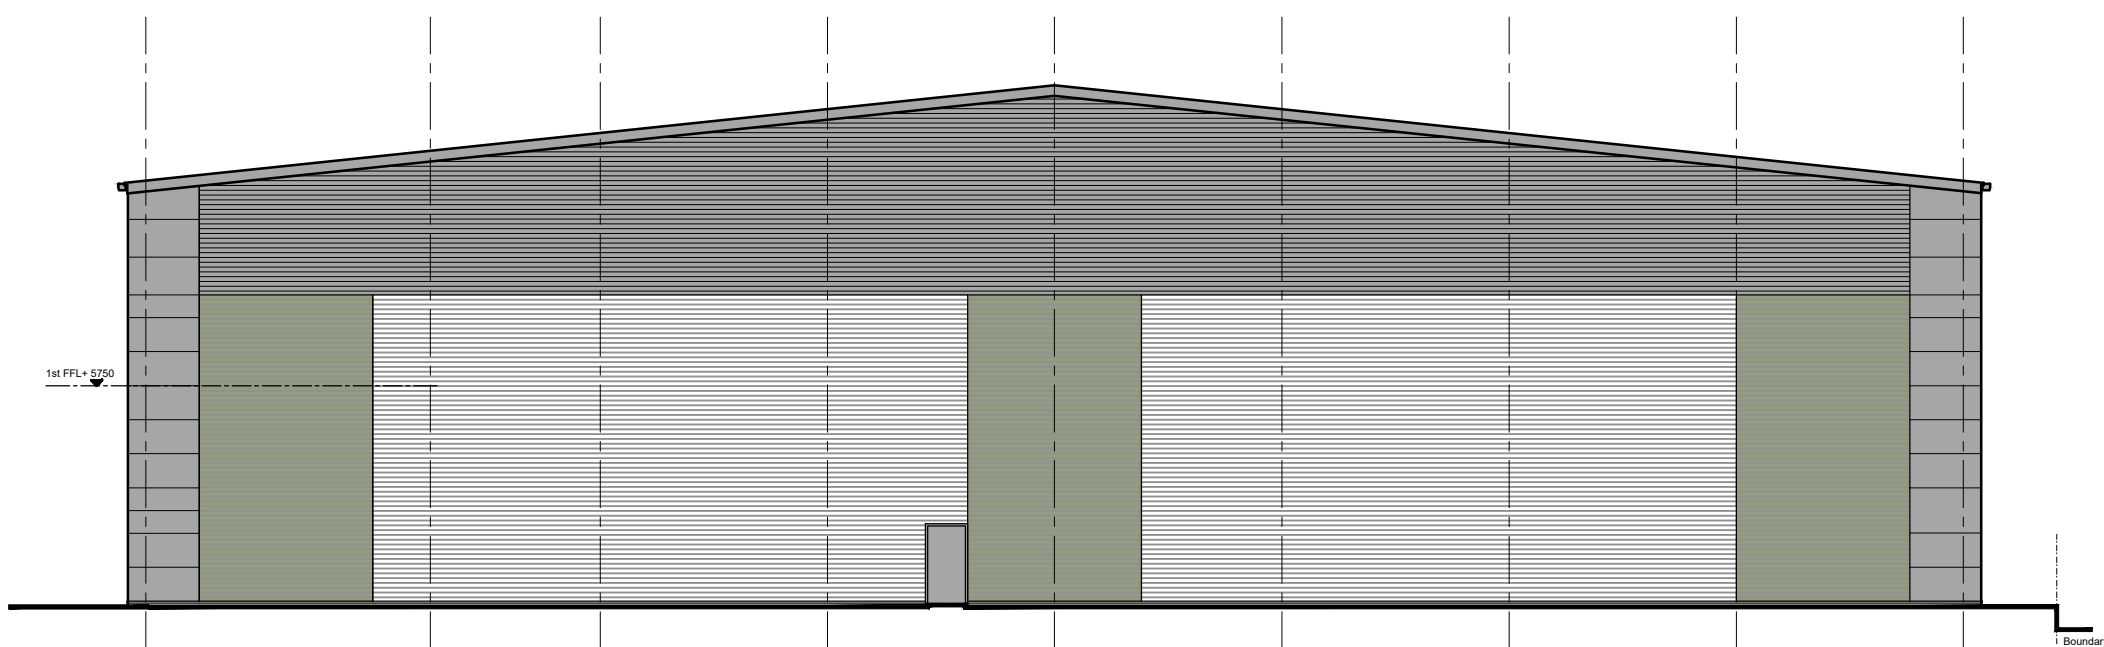

Unit 6 end elevation (south)

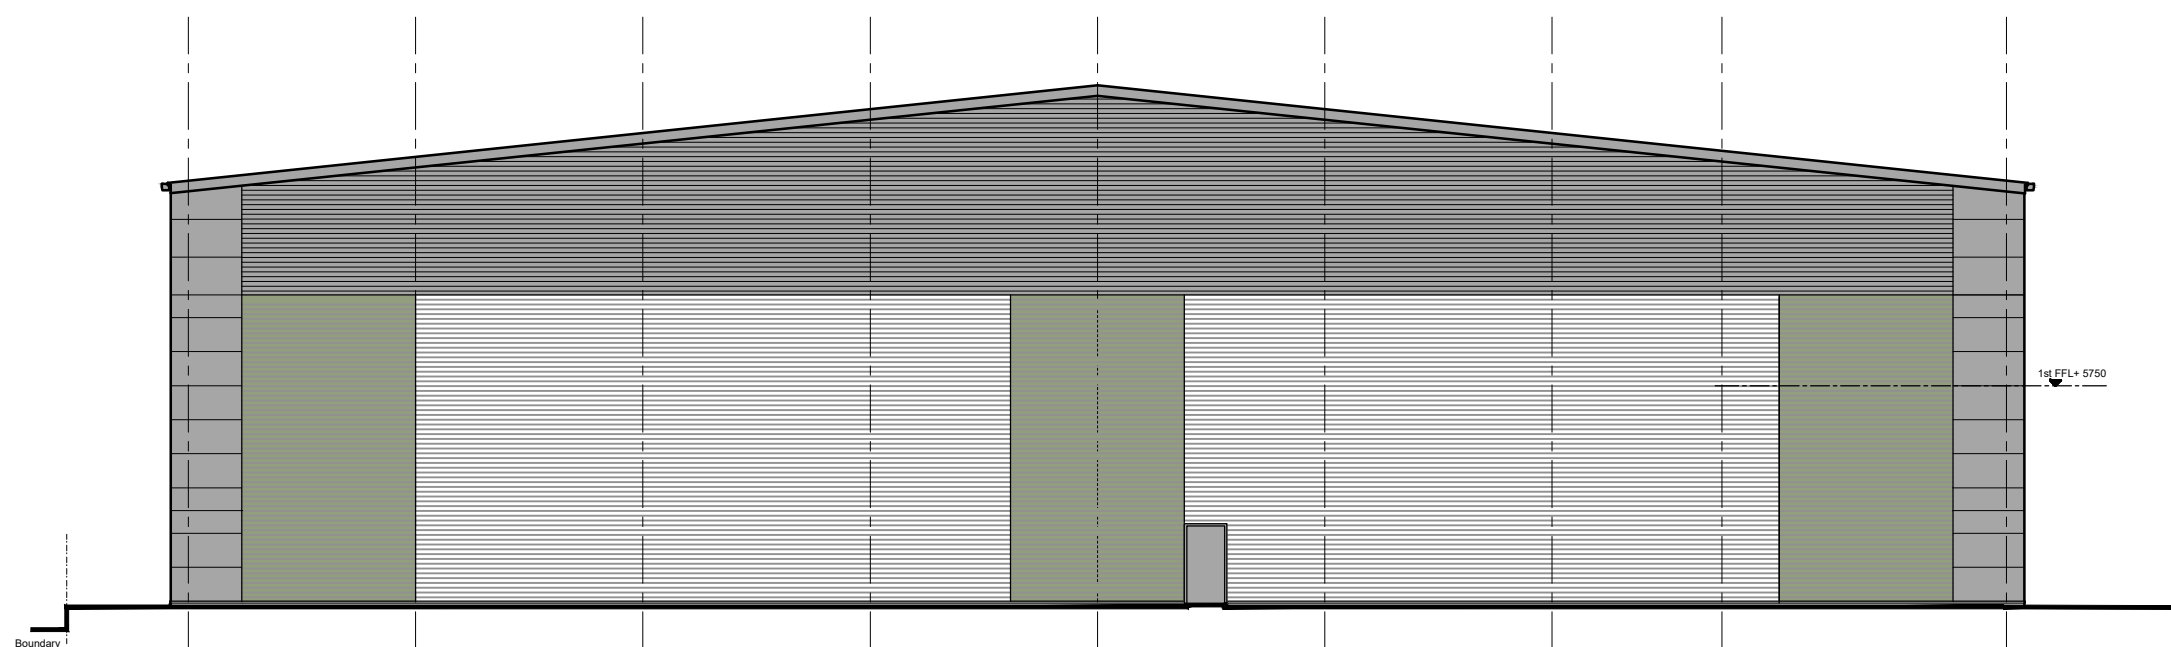

Unit 3 end elevation (north)



KEY PLAN
1:2000


- SCHEDULE OF PROPOSED EXTERNAL MATERIALS
- 1.0 ROOFS
- 1.1 Colour coated (Goosewing Grey HPS200 Ultra) profiled metal sheeting (refer to roof plans for extent of rooflights and PV panels).
- 1.2 Grey tinted glass to office entrance canopy on Anthracite colour coated feature steel framing.

- 2.0 RAINWATER GOODS AND EAVES/VERGES
- 2.1 Colour coated metal gutters and verges (RAL 7016 Anthracite) with matching circular rainwater pipes.

- 3.0 WALLS
- Colour coated profiled metal cladding in the following colours:
- 3.1 Prisma Sirius Silver RAL 9006
- 3.2 HPS200 Green Grey RAL 150 40 10
- 3.3 HPS200 Anthracite RAL 7016 (dark grey)
- 3.4 Feature composite panel cladding areas to be Spectrum Onyx RAL 7016.
- 3.5 Feature band/frame to Units 1 and 2 loading door area to be HPS200 Anthracite RAL 7016.

- 4.0 WINDOWS AND DOORS
- 4.1 Powder coated aluminium (Anthracite RAL 7016) to window and door framing, grey tinted solar control glazing.
- 4.2 Colour coated (Anthracite RAL 7016) to metal loading and escape doors.
- 4.3 Glazed polycarb windows above Unit 1 loading doors to be Polypac Arcoplus 547A+ Opale.

- NOTE:
1. Refer to engineer drawings for ground floor and site levels throughout.
2. Proposed building heights shown are subject to a circa +/- 300mm variation due to actual steel etc. sizes established during detail design.

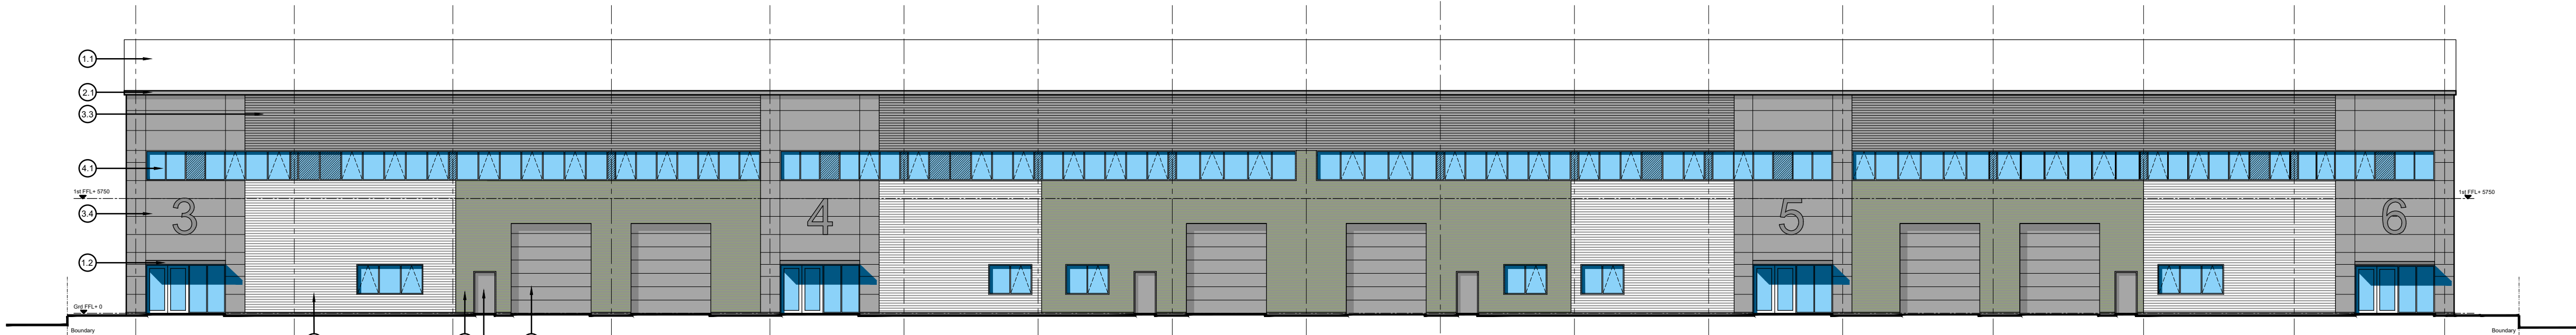

Unit 3 to 6 front elevation (west)

Denotes glass faced lookalike panel in window system.



Unit 3 to 6 rear elevation (east)

REV.

PROJECT

Plot 5, Central Park
Palmer Avenue, Avonmouth
Bristol BS35 4GH

DRAWING

Units 3 to 6 Elevations

SCALE	PAPER SIZE	DATE	DRAWN BY
1:200	A1	11.04.25	
DRAWING N°			REVISION
041.104.12			—
CAD REF. 041.104.12 units 3 to 6 elevations, .dwg			

www.ke-architecture.com
studio@ke-architecture.com

Unit 18D, Chiltern Court
Asheridge Road
Chesham, HPS 2PX
t 01494 776042

