
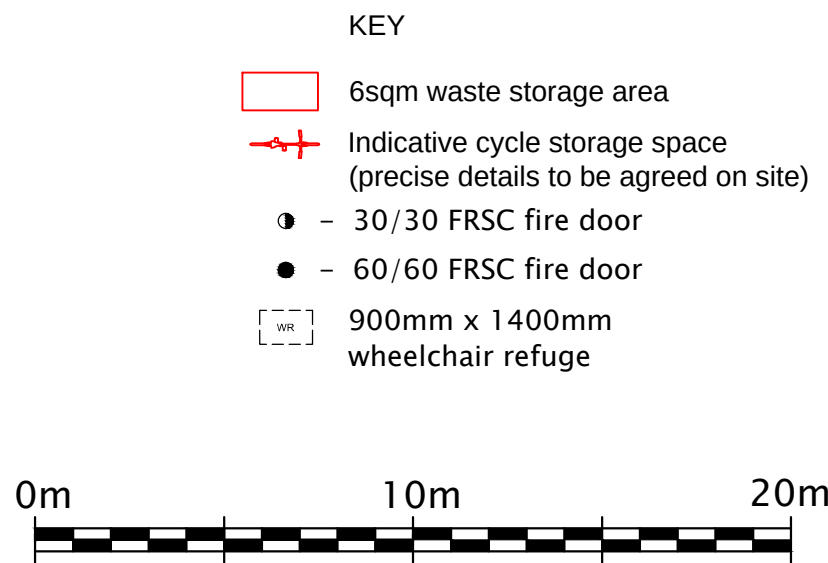
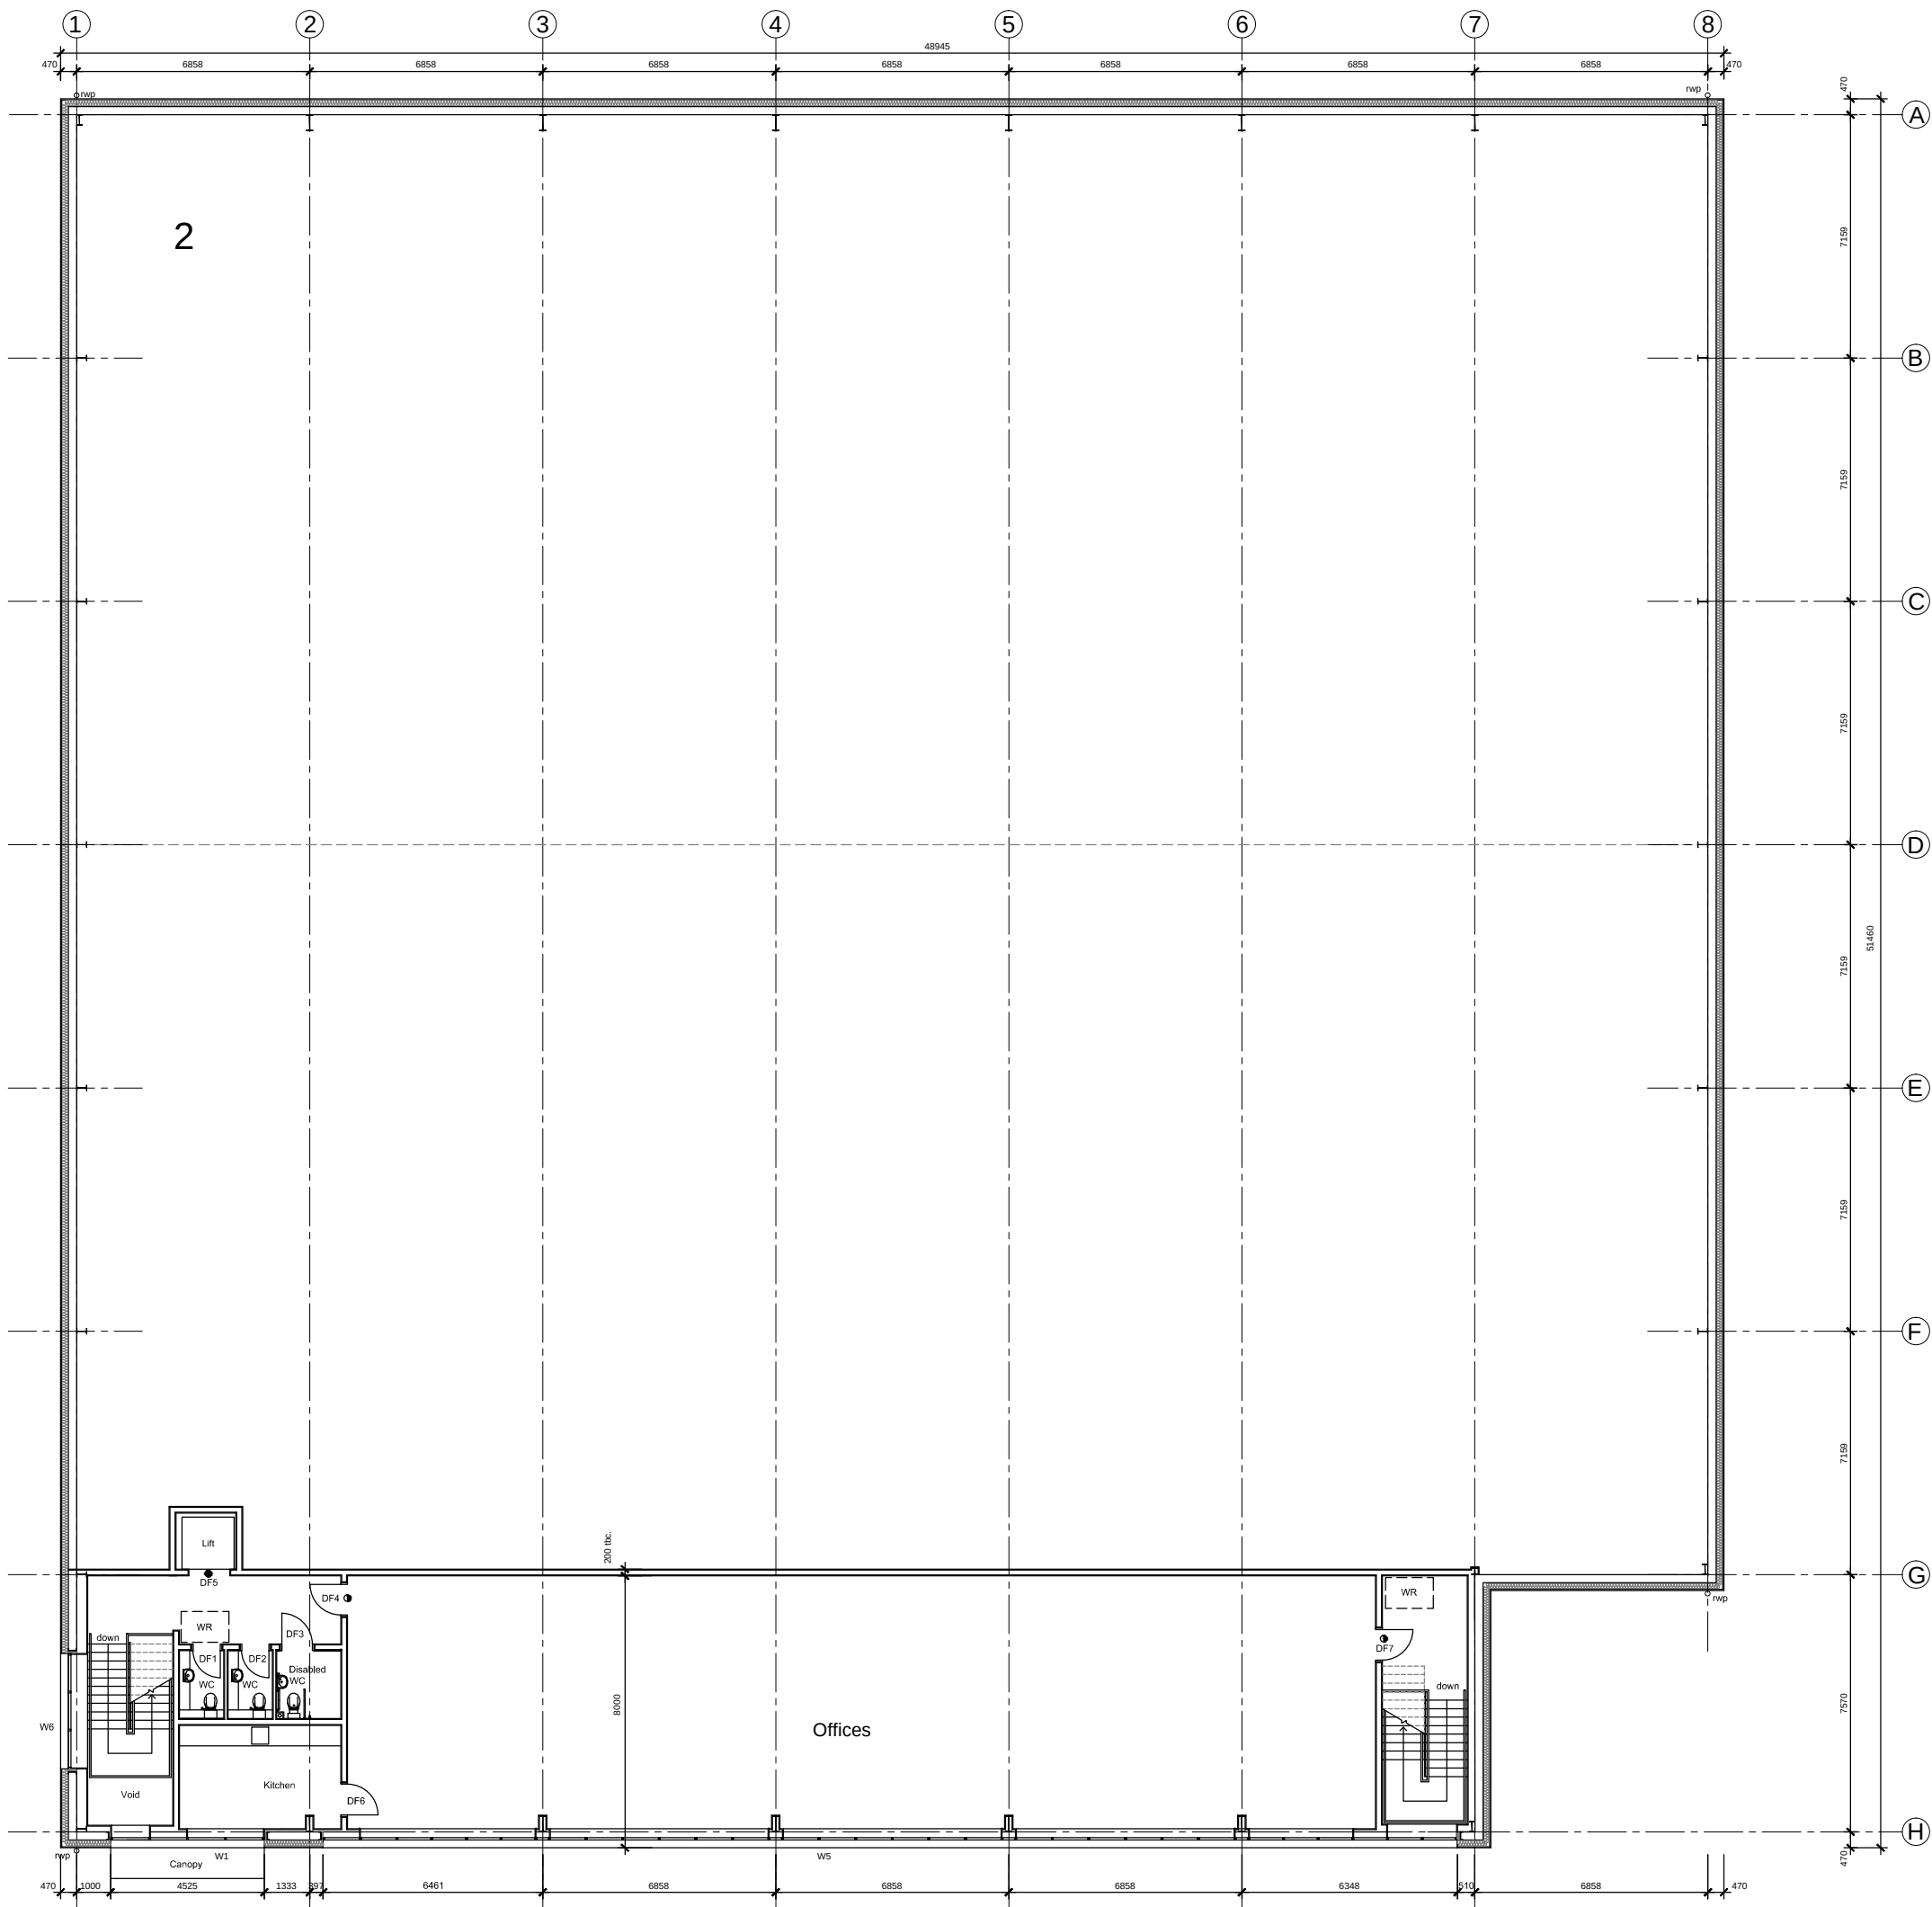


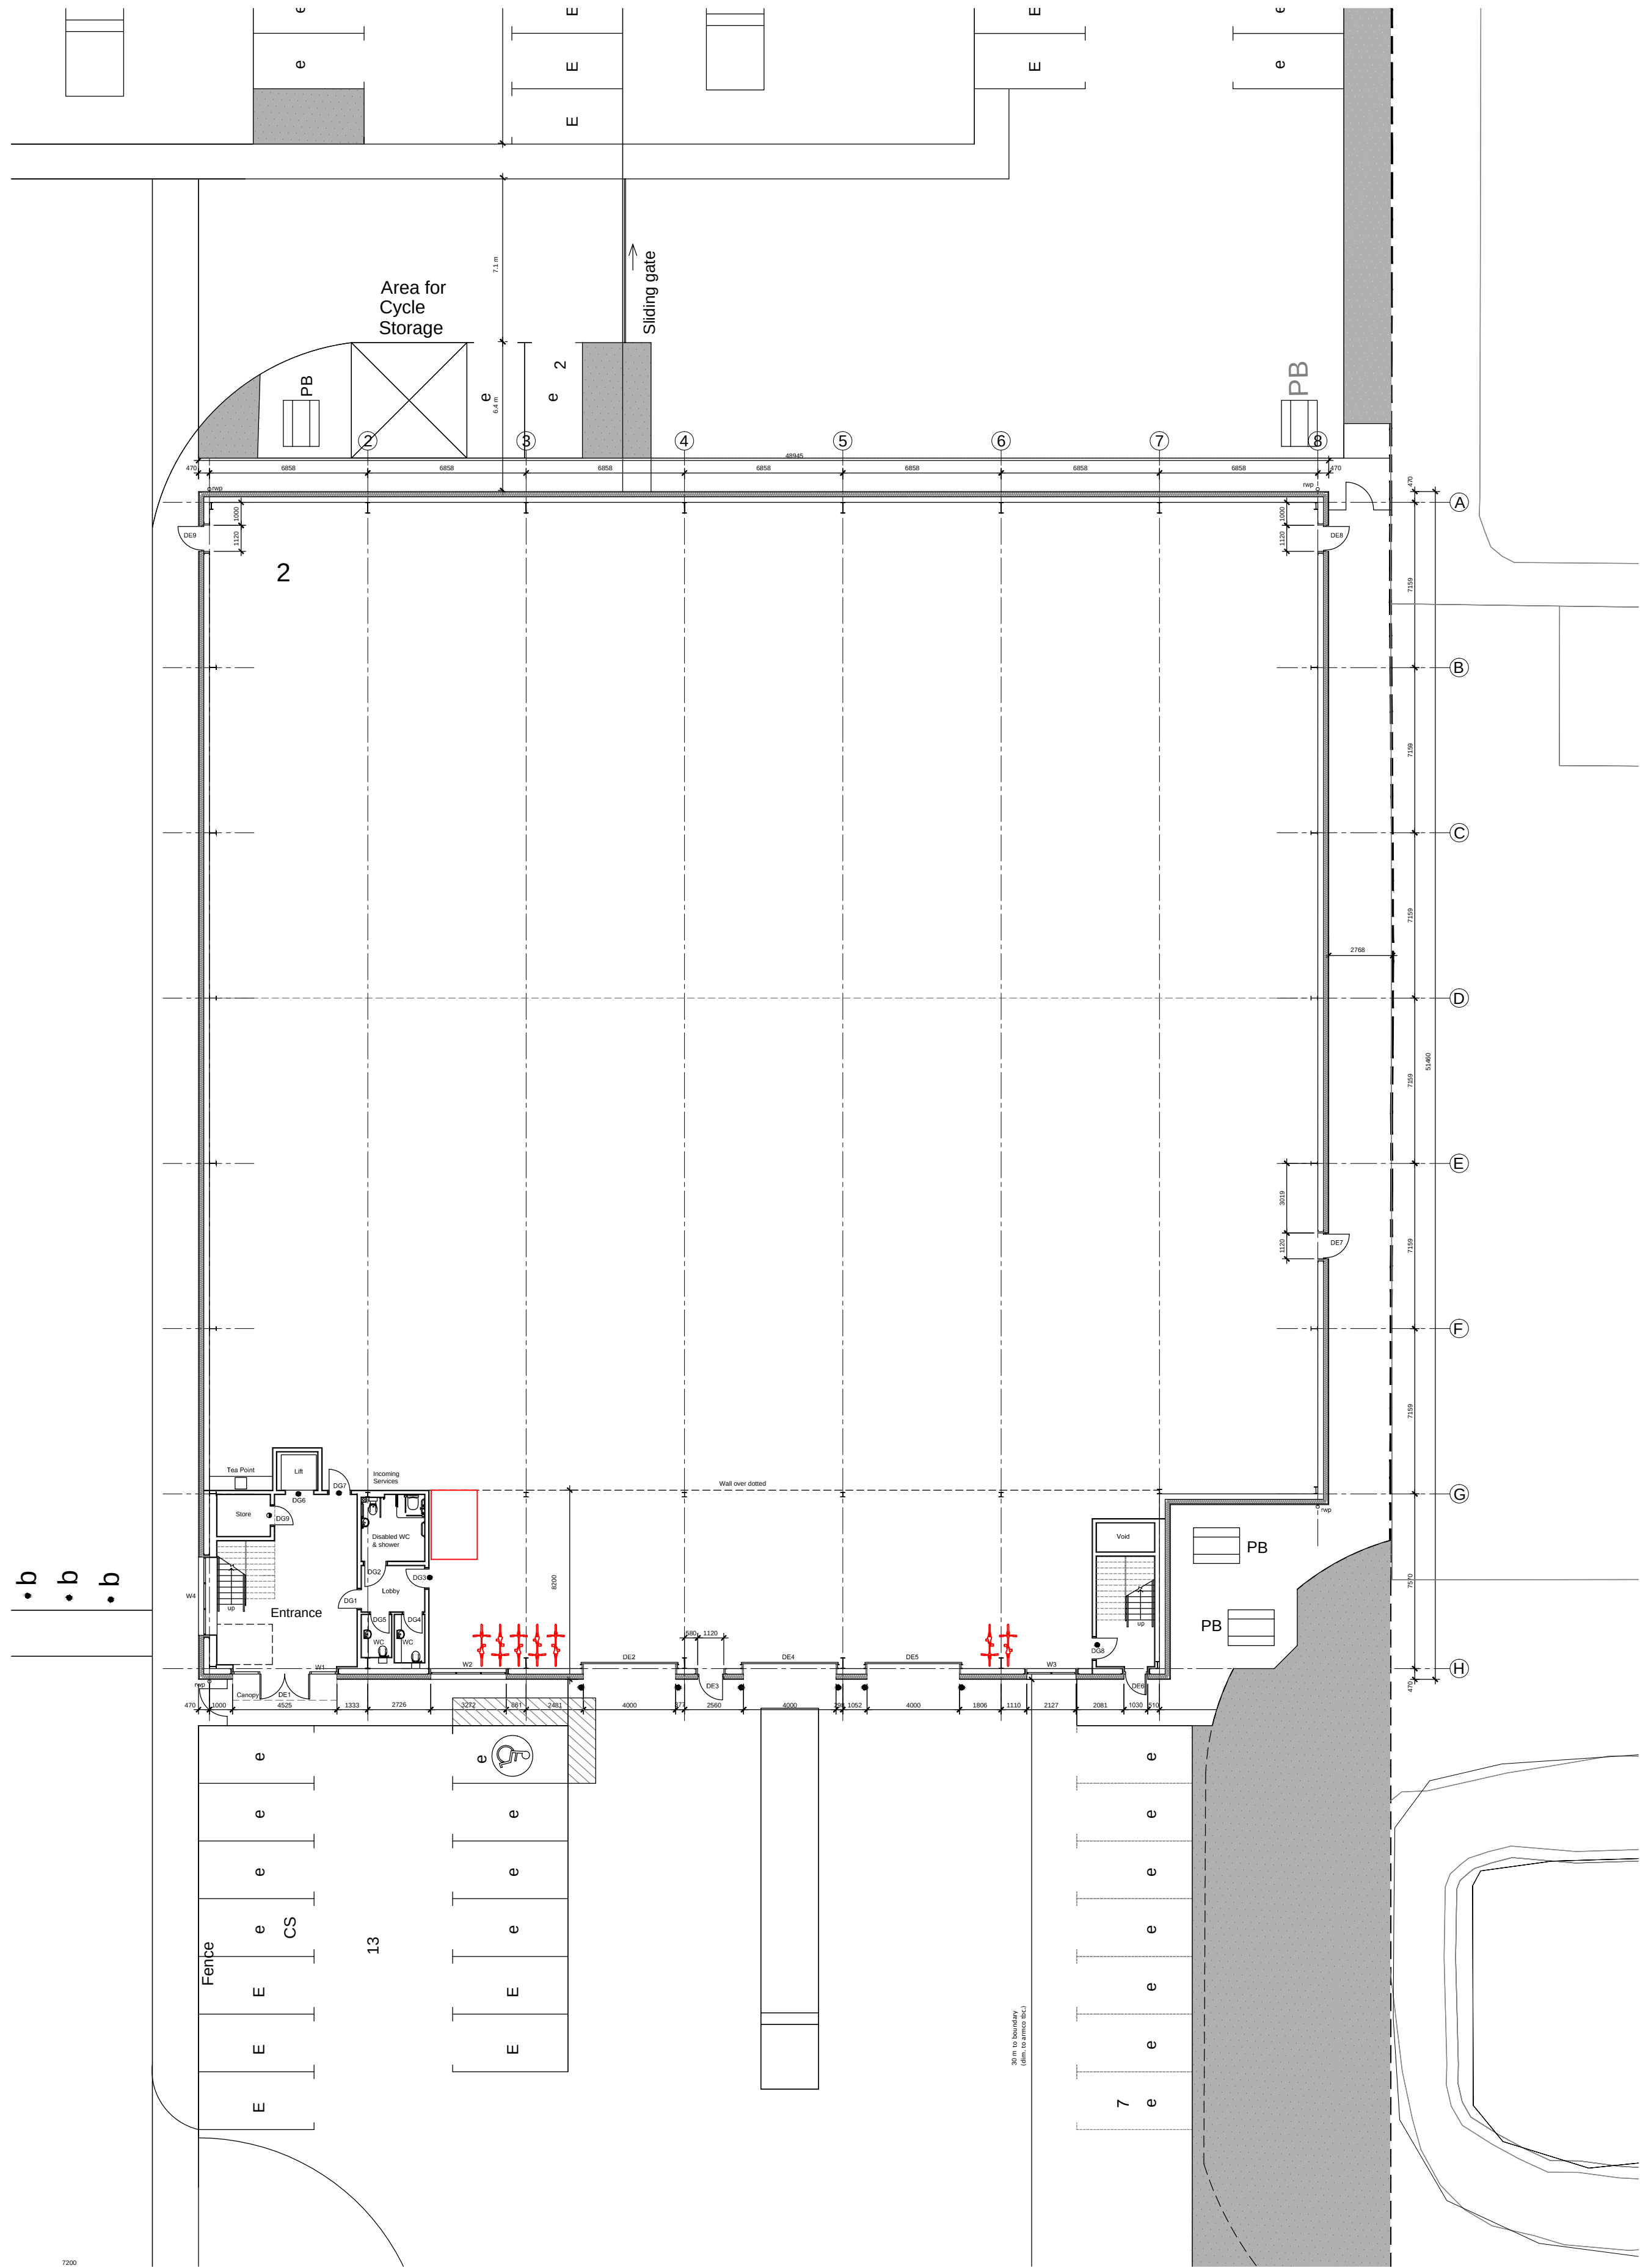

REV.	PROJECT		
	Plot 5, Central Park Palmer Avenue, Avonmouth Bristol BS35 4GH		
DRAWING	Proposed ground and first floor plans Units 2		
SCALE	PAPER SIZE	DATE	DRAWN BY
1:200	A1	14.04.25	
DRAWING N°	REVISION		
041.104.16	—		
CAD REF.	041.104.16 proposed ground and first floor plans —Unit 2.dwg		