
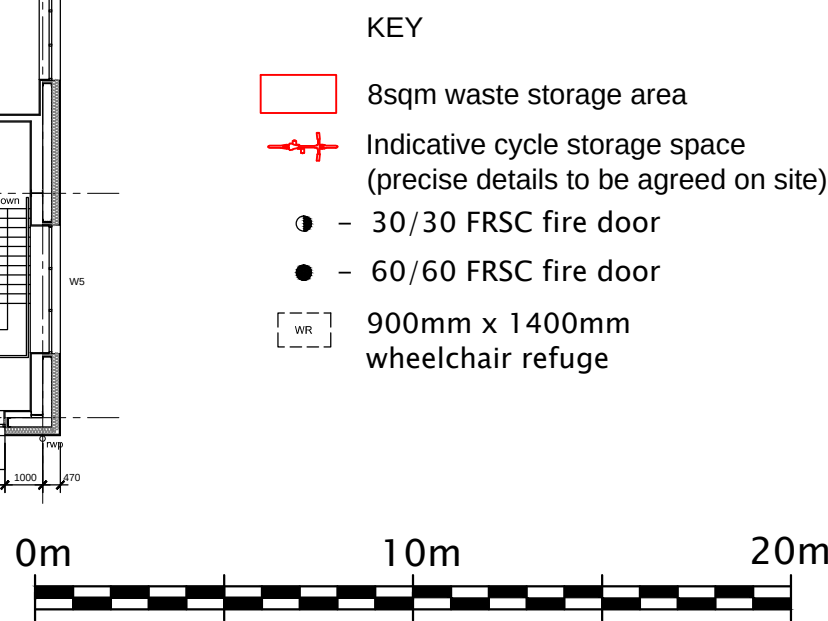


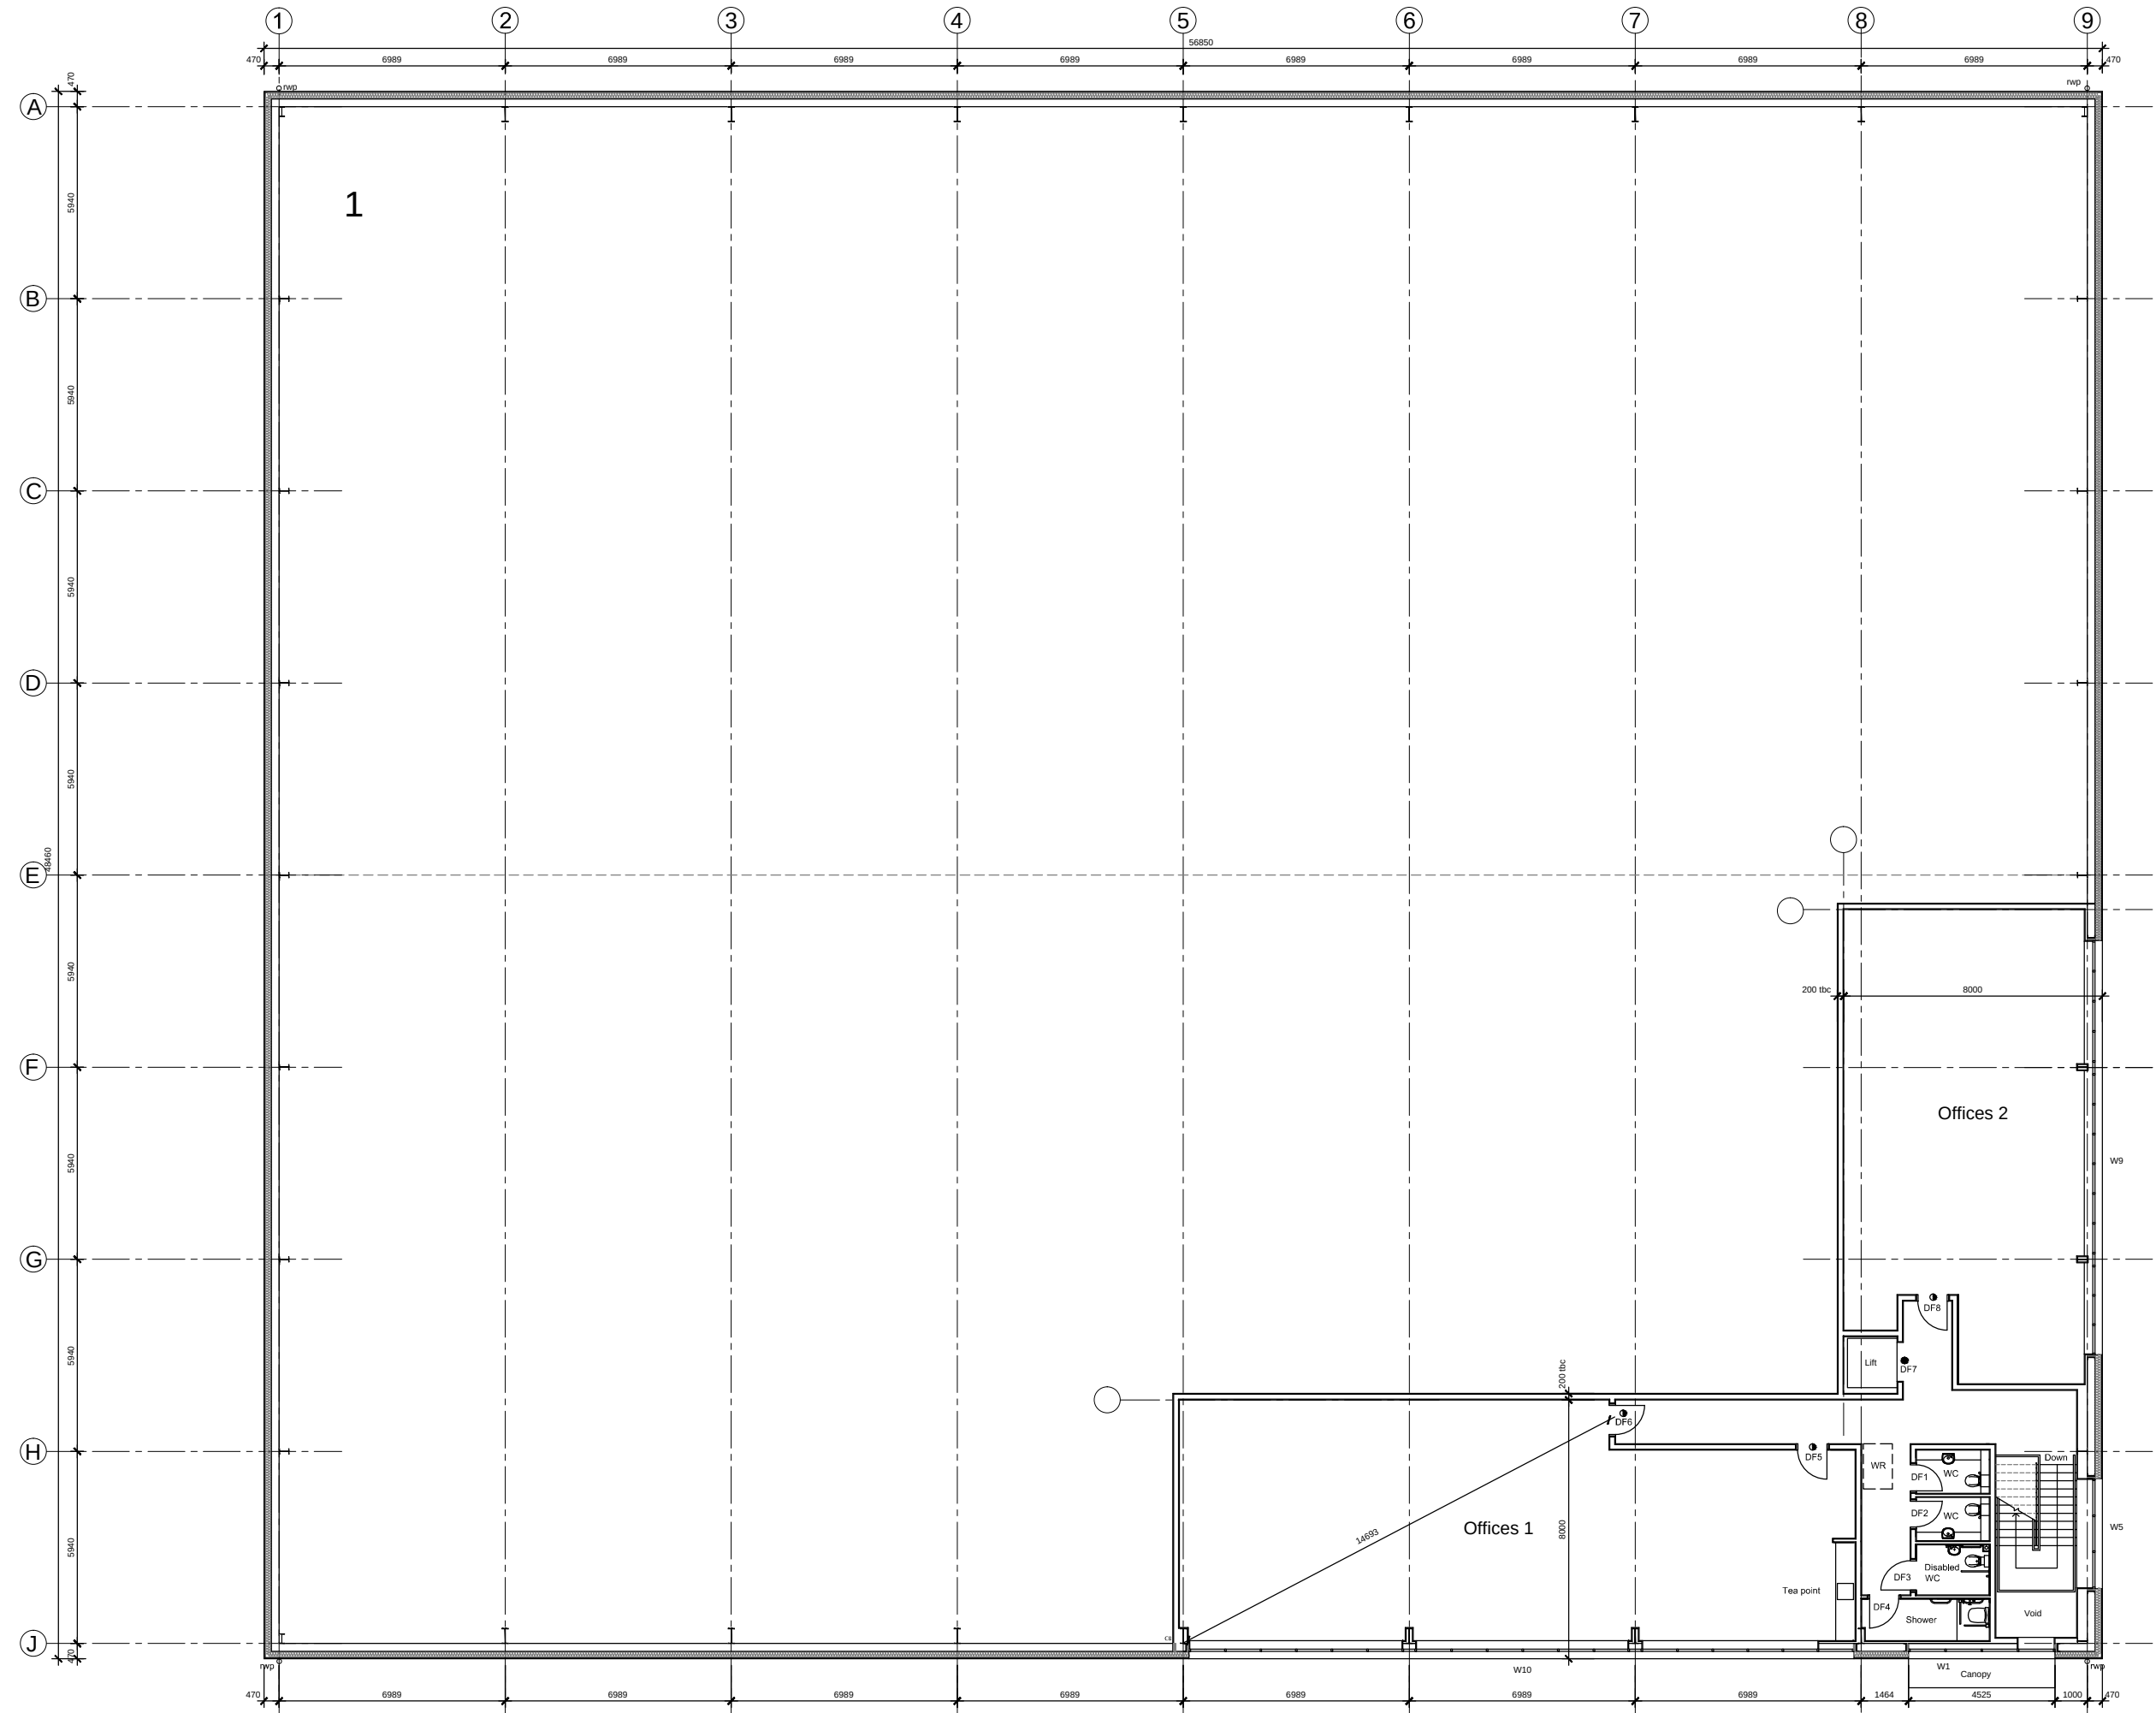

REV.

PROJECT

Plot 5, Central Park
Palmer Avenue, Avonmouth
Bristol BS35 4GH

DRAWING

Proposed ground and first floor plans
Units 1

SCALE	PAPER SIZE	DATE	DRAWN BY
1:200	A1	14.04.25	

DRAWING N°	REVISION
041.104.14	-

CAD REF. 041.104.14 proposed ground and first floor plans
-Unit 1.dwg

www.ke-architecture.com
studio@ke-architecture.com

Unit 18D, Chiltern Court
Asheridge Road
Chesham, HP5 2PX
t 01494 776042

KE
architecture
(london) ltd