
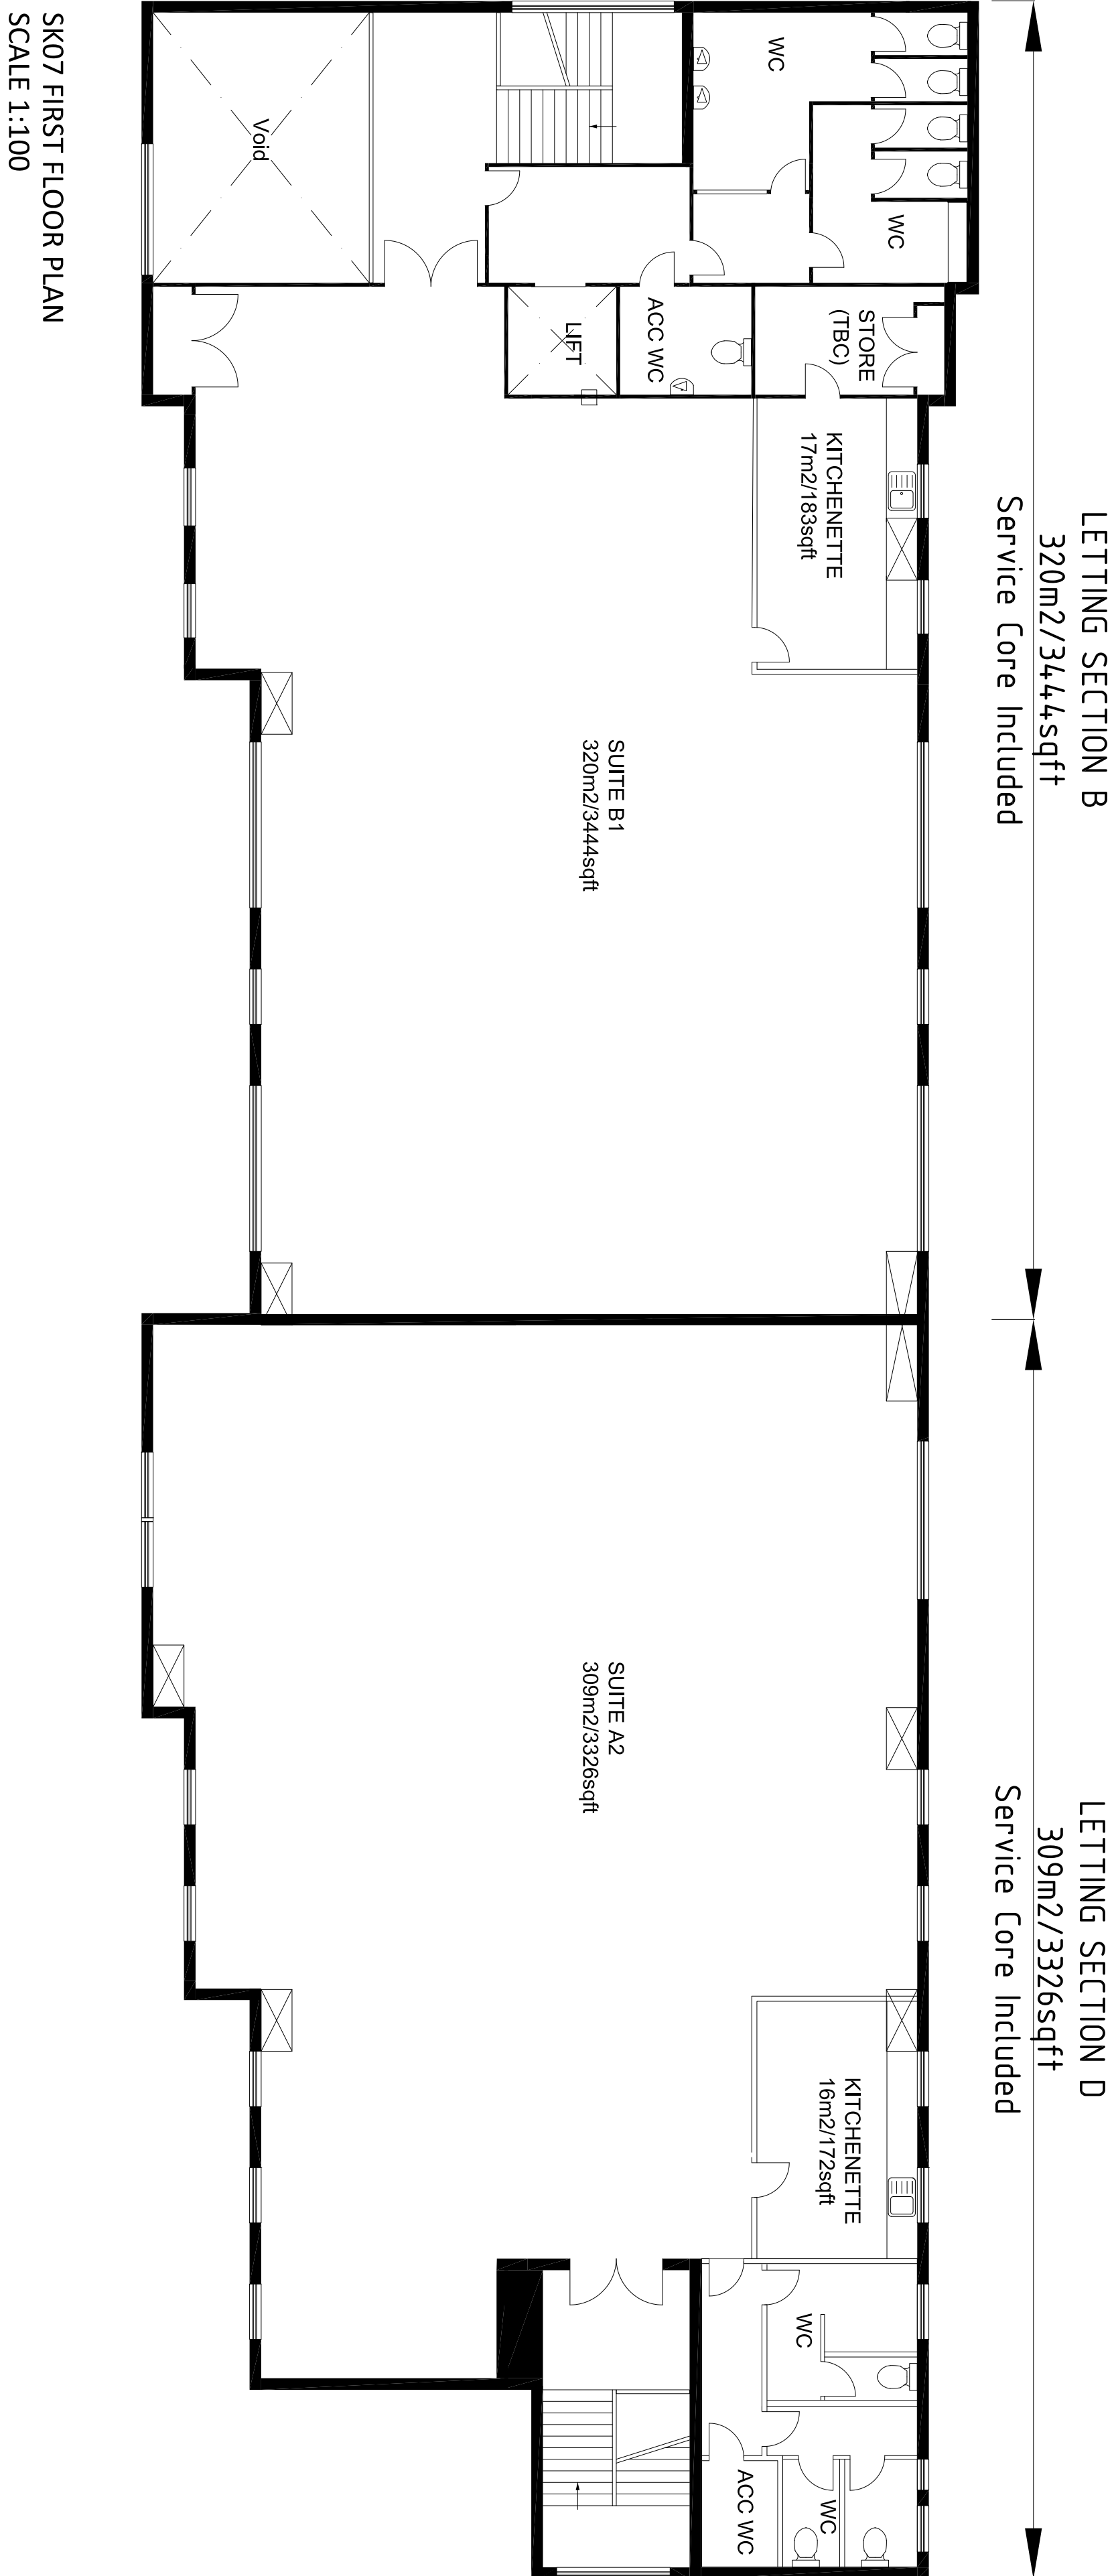


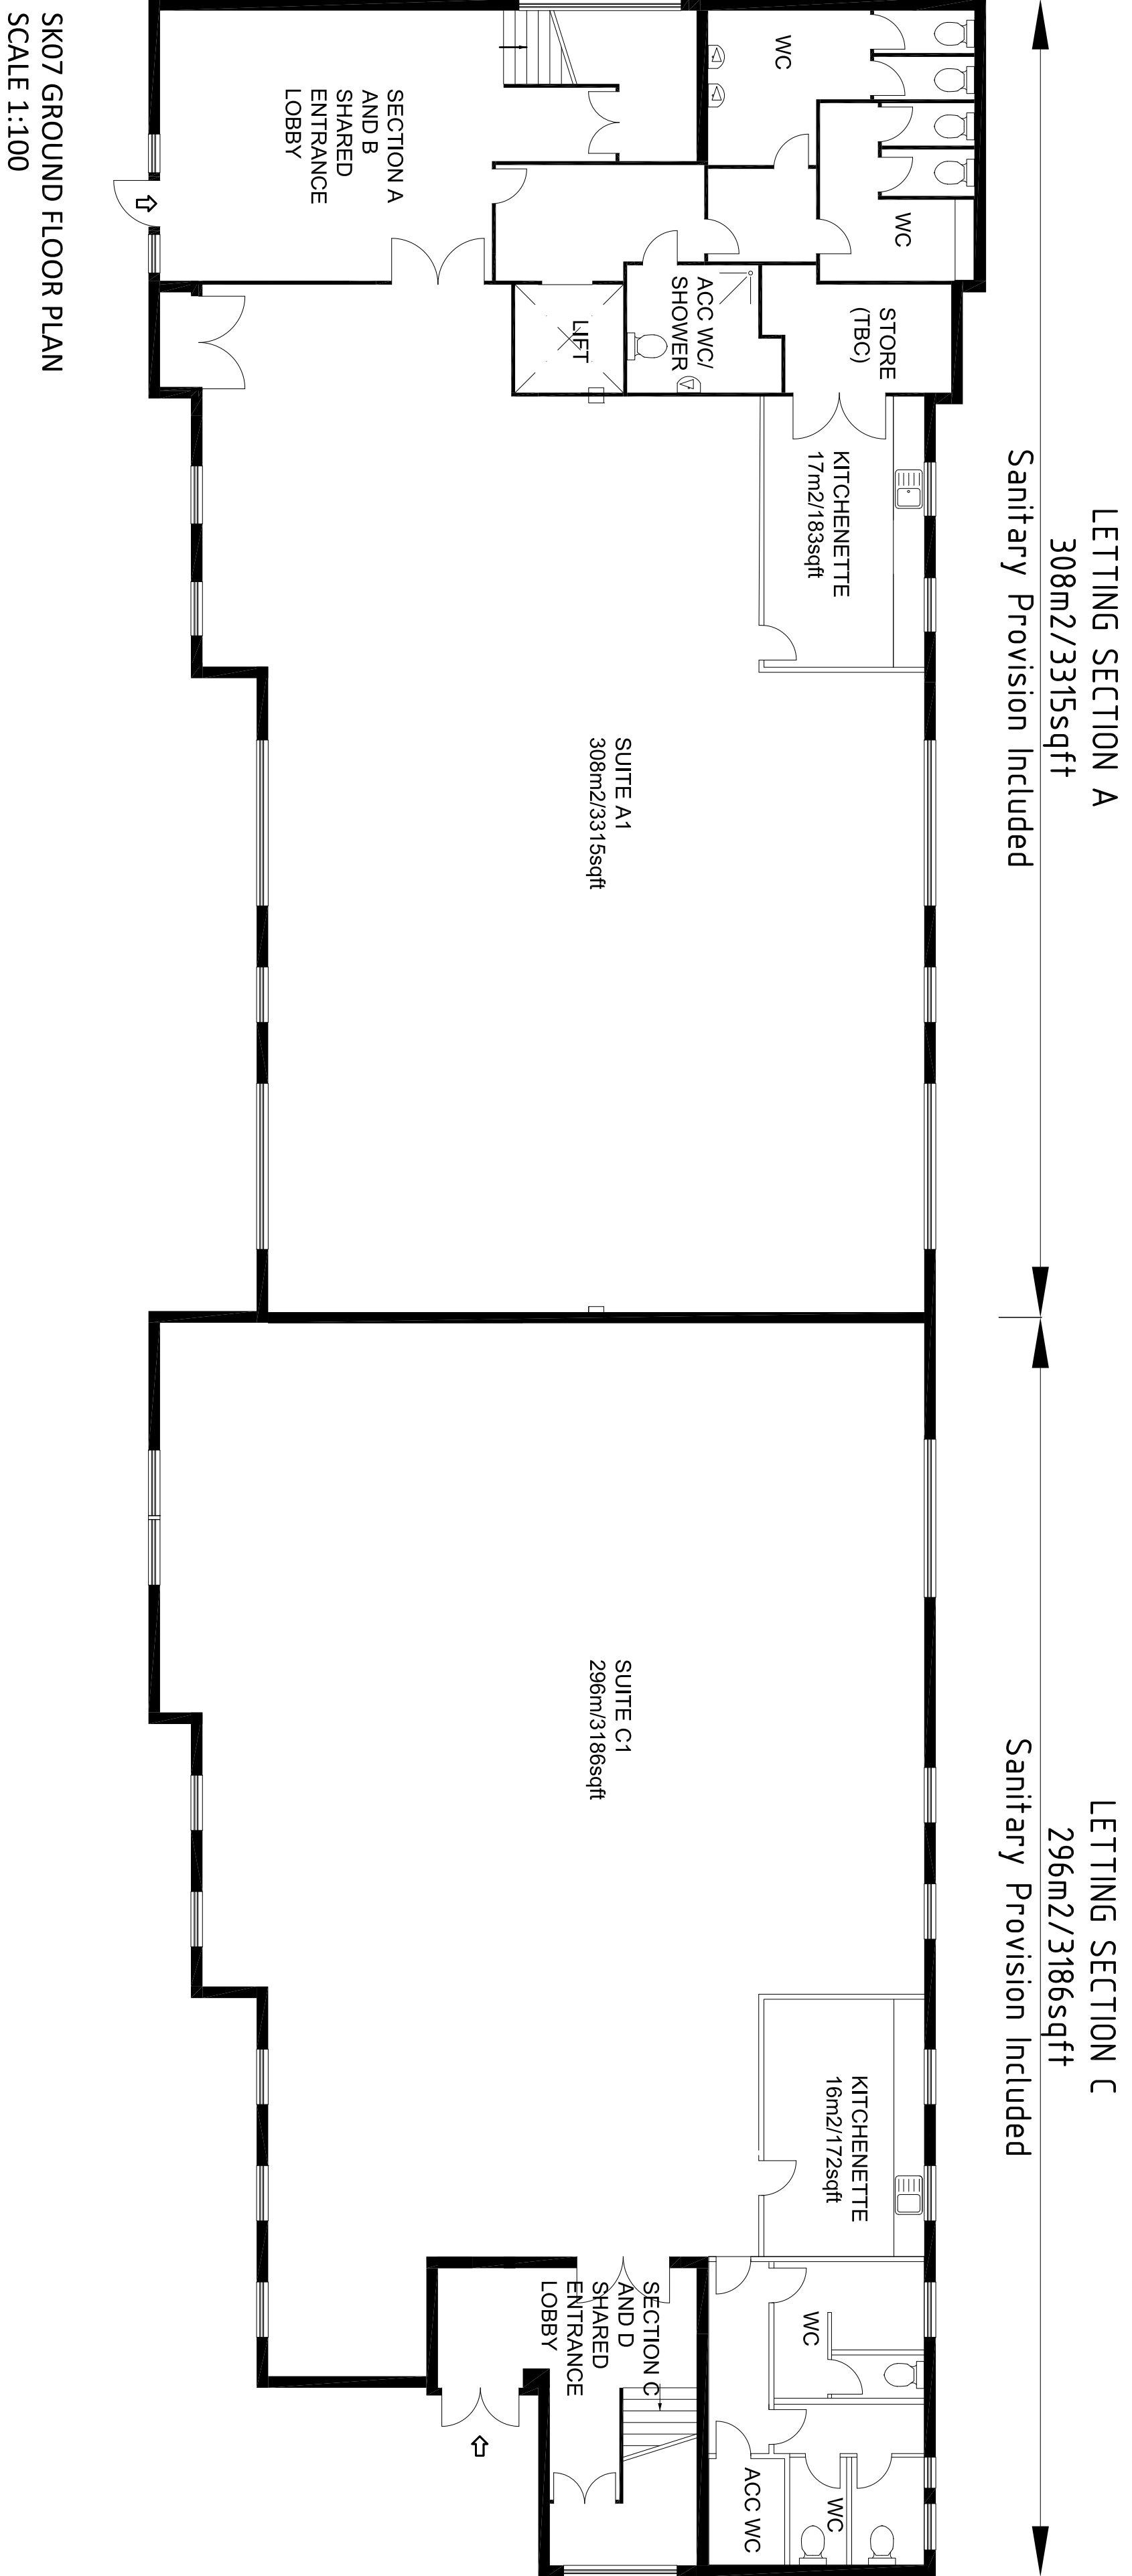

Client	HURSTWOOD HOLDINGS		
Project	BLOCK B, ALLIANCE COURT, LUDLOW		
Title	SK07 - BUILDING SPLIT INTO FOUR SUITES GROUND AND FIRST FLOOR PLANS		
Scale	1:100 @ A1	Status	INFORMATION
Project No.	AF259	Dwg. No.	A107
Date	APRIL 2025	Rev	