


THIRSK INDUSTRIAL PARK

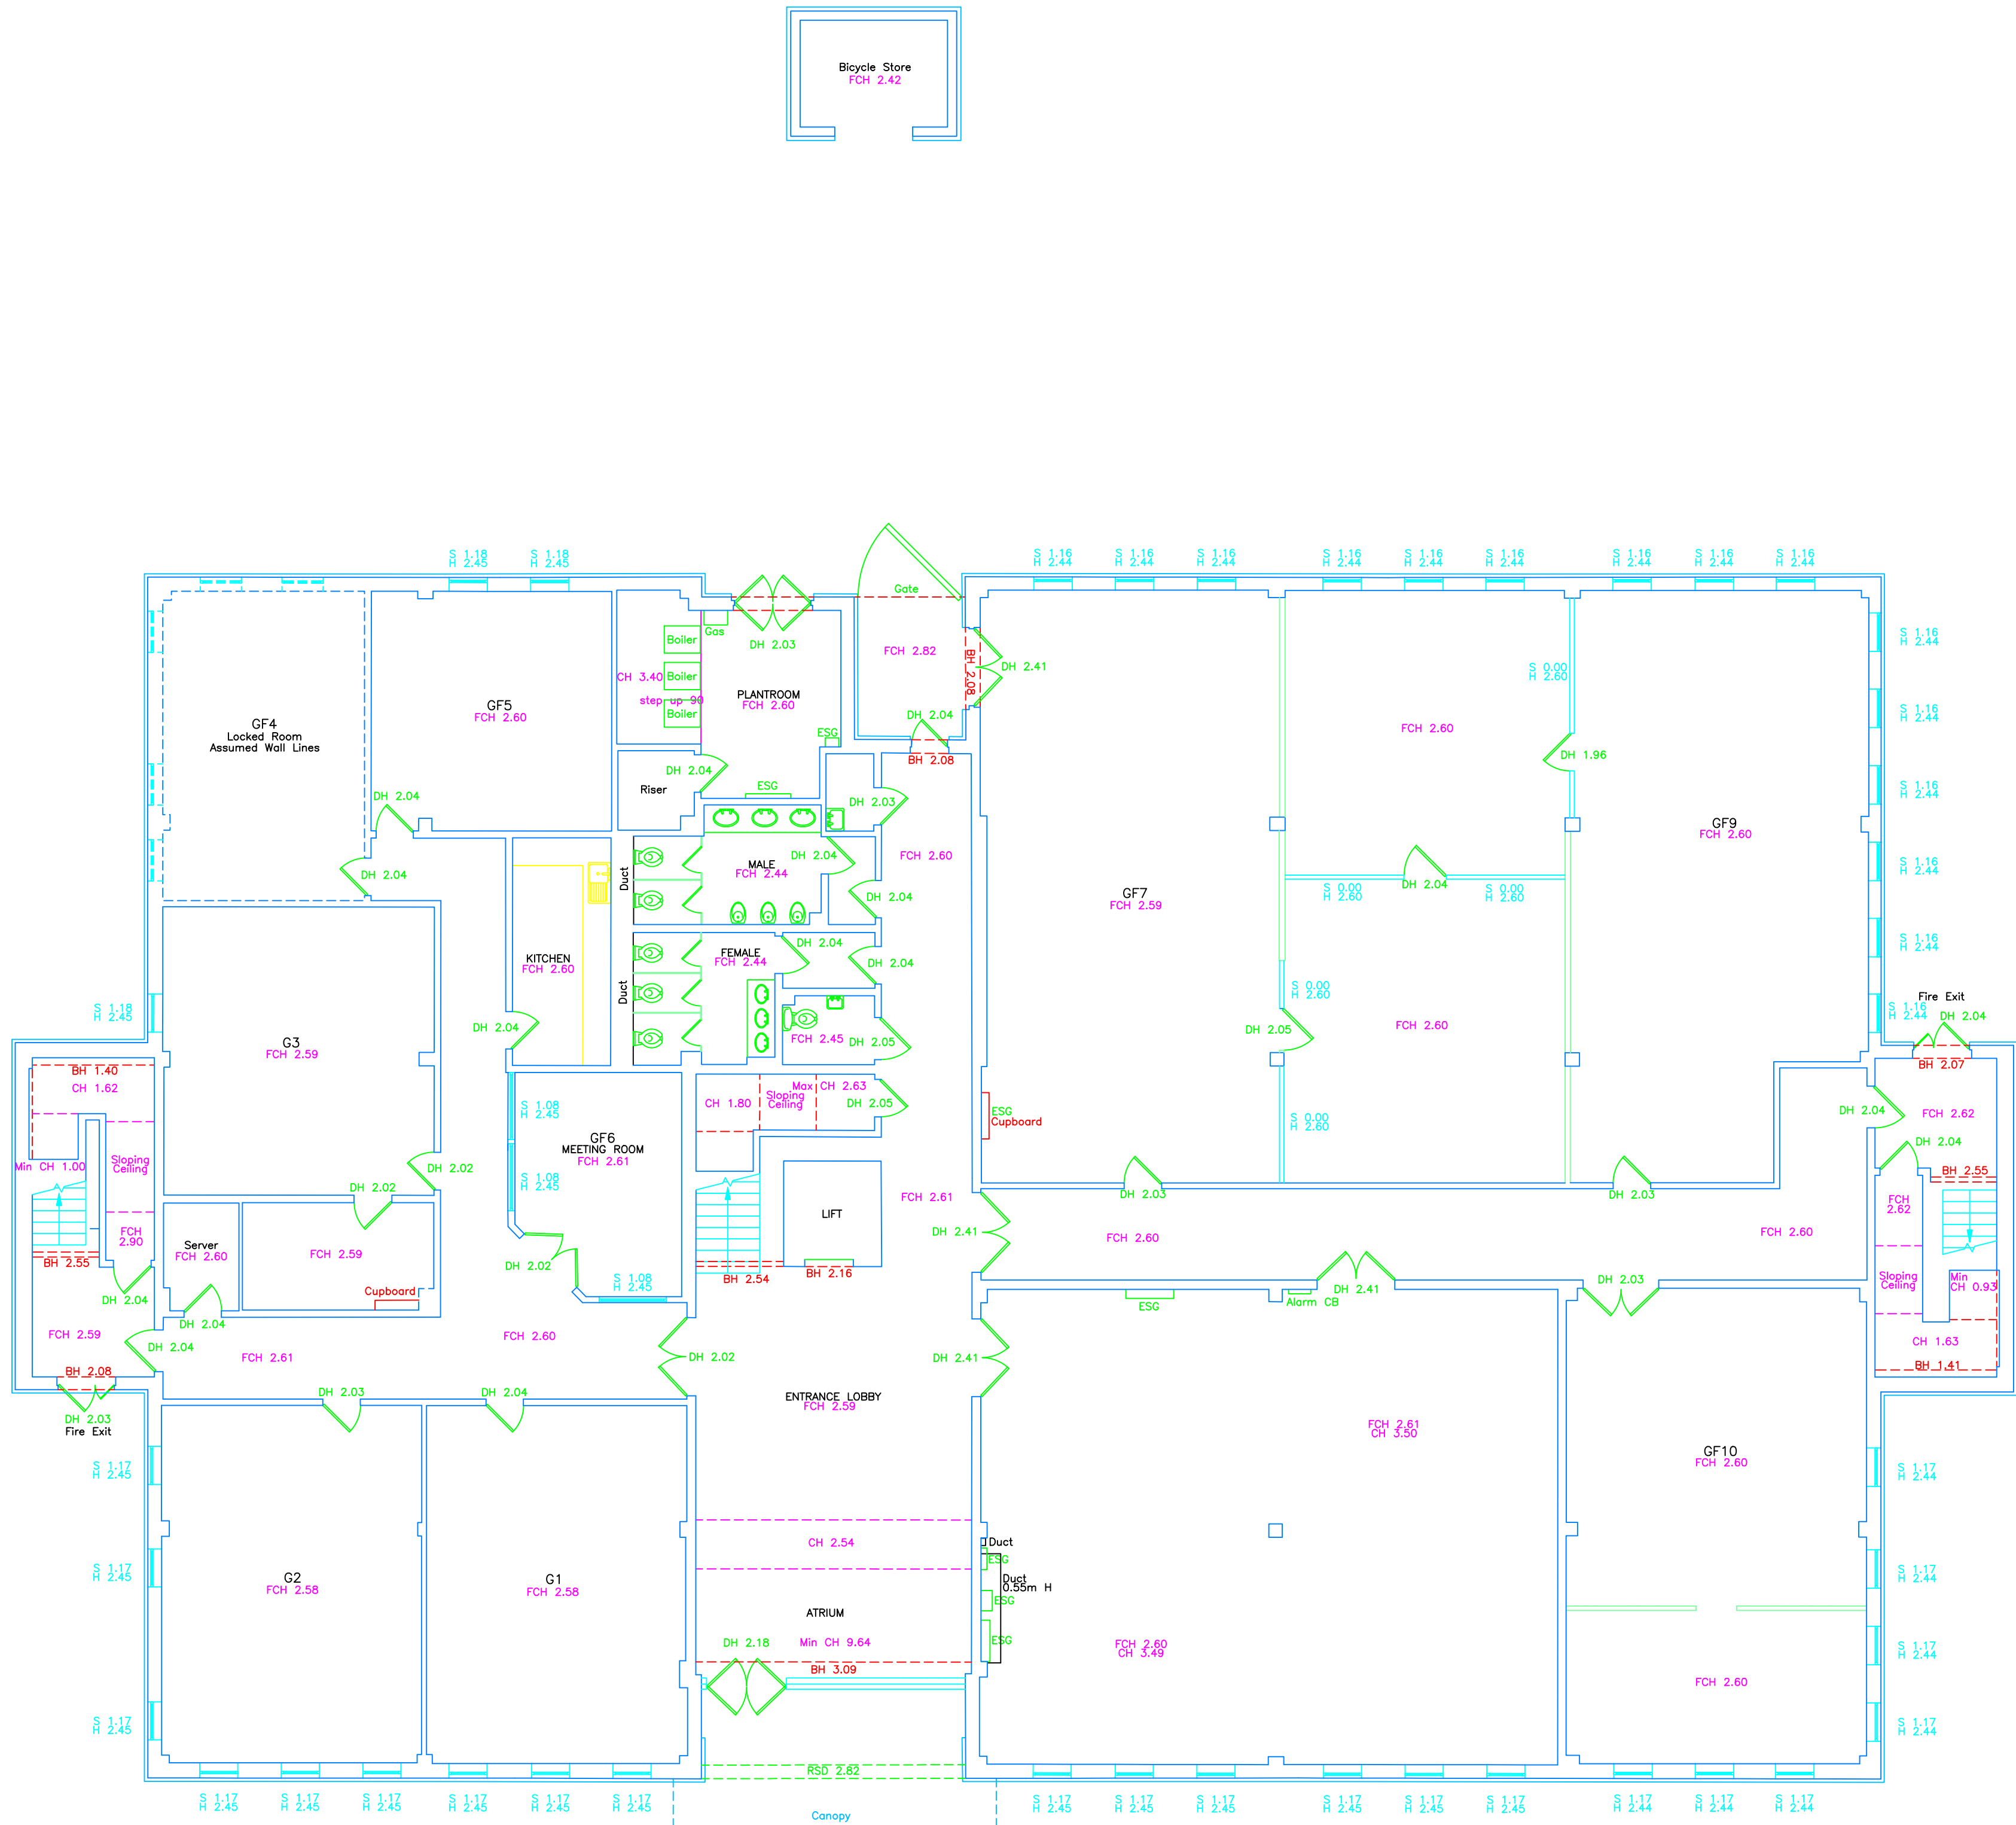

ABBREVIATIONS		
Al Alarm	DL Door Level	Pi Pipe
Alt Air Brick	EB Electricity Box	PM Parking Meter
AC Air Conditioning	ESG Electrical Switchgear	PPF Post & Rail Fence
Aux Approximate	EL Electricity Cover	R Rander or Step Rise
B Bollard	FA Fire Alarm	Rad Radiator
BB Bellisha Beacon	FCH False Ceiling Height	RE Rending Eye
BH Borehole or Beam Height	FCL False Ceiling Level	RGS Rough Ground
BL Beam Level	FH Fire Hydrant	RSD Roller shutter door
BP Brick Pactory	FL Floor Level	S Floor to Sill Height
BRW Brick Retaining Wall	FP Flag Pole	SCH Suspended Ceiling Height
BS Bus Stop	G Gully	SCL Suspended Ceiling Level
BT British Telecom	Ga Gravel Surface	SD Satellite Dish
BTCS BT Control Box	GL Gravel Level	SI Sign
BW Brick Wall	GP Galapost	SK Skylight
BWF Barb Wire Fence	GV Gas Valve	SL Window Sill Level
C Column	H Floor To Head Height	SN Sign
CB Crash Barrier	HL Window Head Level	SP Arch Springing Height
CBF Close Boarded Fence	H Height	SPL Arch Springing Level
CH Ceiling Height	HV High Voltage	SFS Stone Paving Slabs
CHA Ceiling Hatch	IC Inspection Cover	SV Stop Valve
CL Ceiling Level	IL Invert Level	T Terrace Surface
CLF Chain Link Fence	JL Joist Level	TL Threshold Level
Conc Concrete Surface	KO Kerb Outlet	TP Telephone Pole / Tial Pit
Cov Covering	LI Light	TPS Tactile Paving Slabs
CPI Concrete Panel Fence	Max Maximum height	US Underside
CPB Concrete Paving Slabs	Mez Mezzanine	UTL Unable To Lift
CR Arch Crown Height	MCL Mezzanine Ceiling Level	V Vent
ORL Arch Crown Level	MFL Mezzanine Floor Level	VP Vent Pipe
CSU Ceiling Slopes Up	MH Manhole	WM Water Meter
CTV Cable Television	Min Minimum height	WO Wastout
CW Concrete Wall	NP Name Plate	OP Ornamental Planting
D Diameter or Doors	OP Ornamental Planting	P Post
DH Door Height	P Post	

NOTES

PLAN GRID IS LOCAL, BASED UPON ARBITRARY GRID

ALL LEVELS ARE IN METRES BASED UPON ARBITRARY DATUM

ALL DIMENSIONS ARE TAKEN TO WALL FINISH AT THE TIME OF SURVEY.

DOOR SIZES MEASURED AS THE MOVING PART OF THE DOOR

ALL ARROWS POINT UP UNLESS STATED

DASHED LINE INDICATES ASSUMED DETAIL

00	Original Issue	SA	KM	25/03/2022
Issue	Details	By	Chk'd	Date

SURVEYED BY	DRAWN BY	SCALE
SA / WA	SA	1:100
DATE OF ISSUE	MARCH 2022	@ A1

TELEWARE HOUSE
YORK ROAD
THIRSK

GROUND FLOOR PLAN

DRAWING No.	ISSUE
PS-2217-GD	00
SHEET 1 OF 1	

PARAGON SURVEYS
Chartered Surveyors
GEOMATICS: Land & Engineering Surveyors

292 Wood Lane
Heskin, Chorley
Lancashire
PR7 5NT
Tel: (01257) 453200
Fax: (01257) 453211
Email: post@ParagonSurveys.co.uk

