



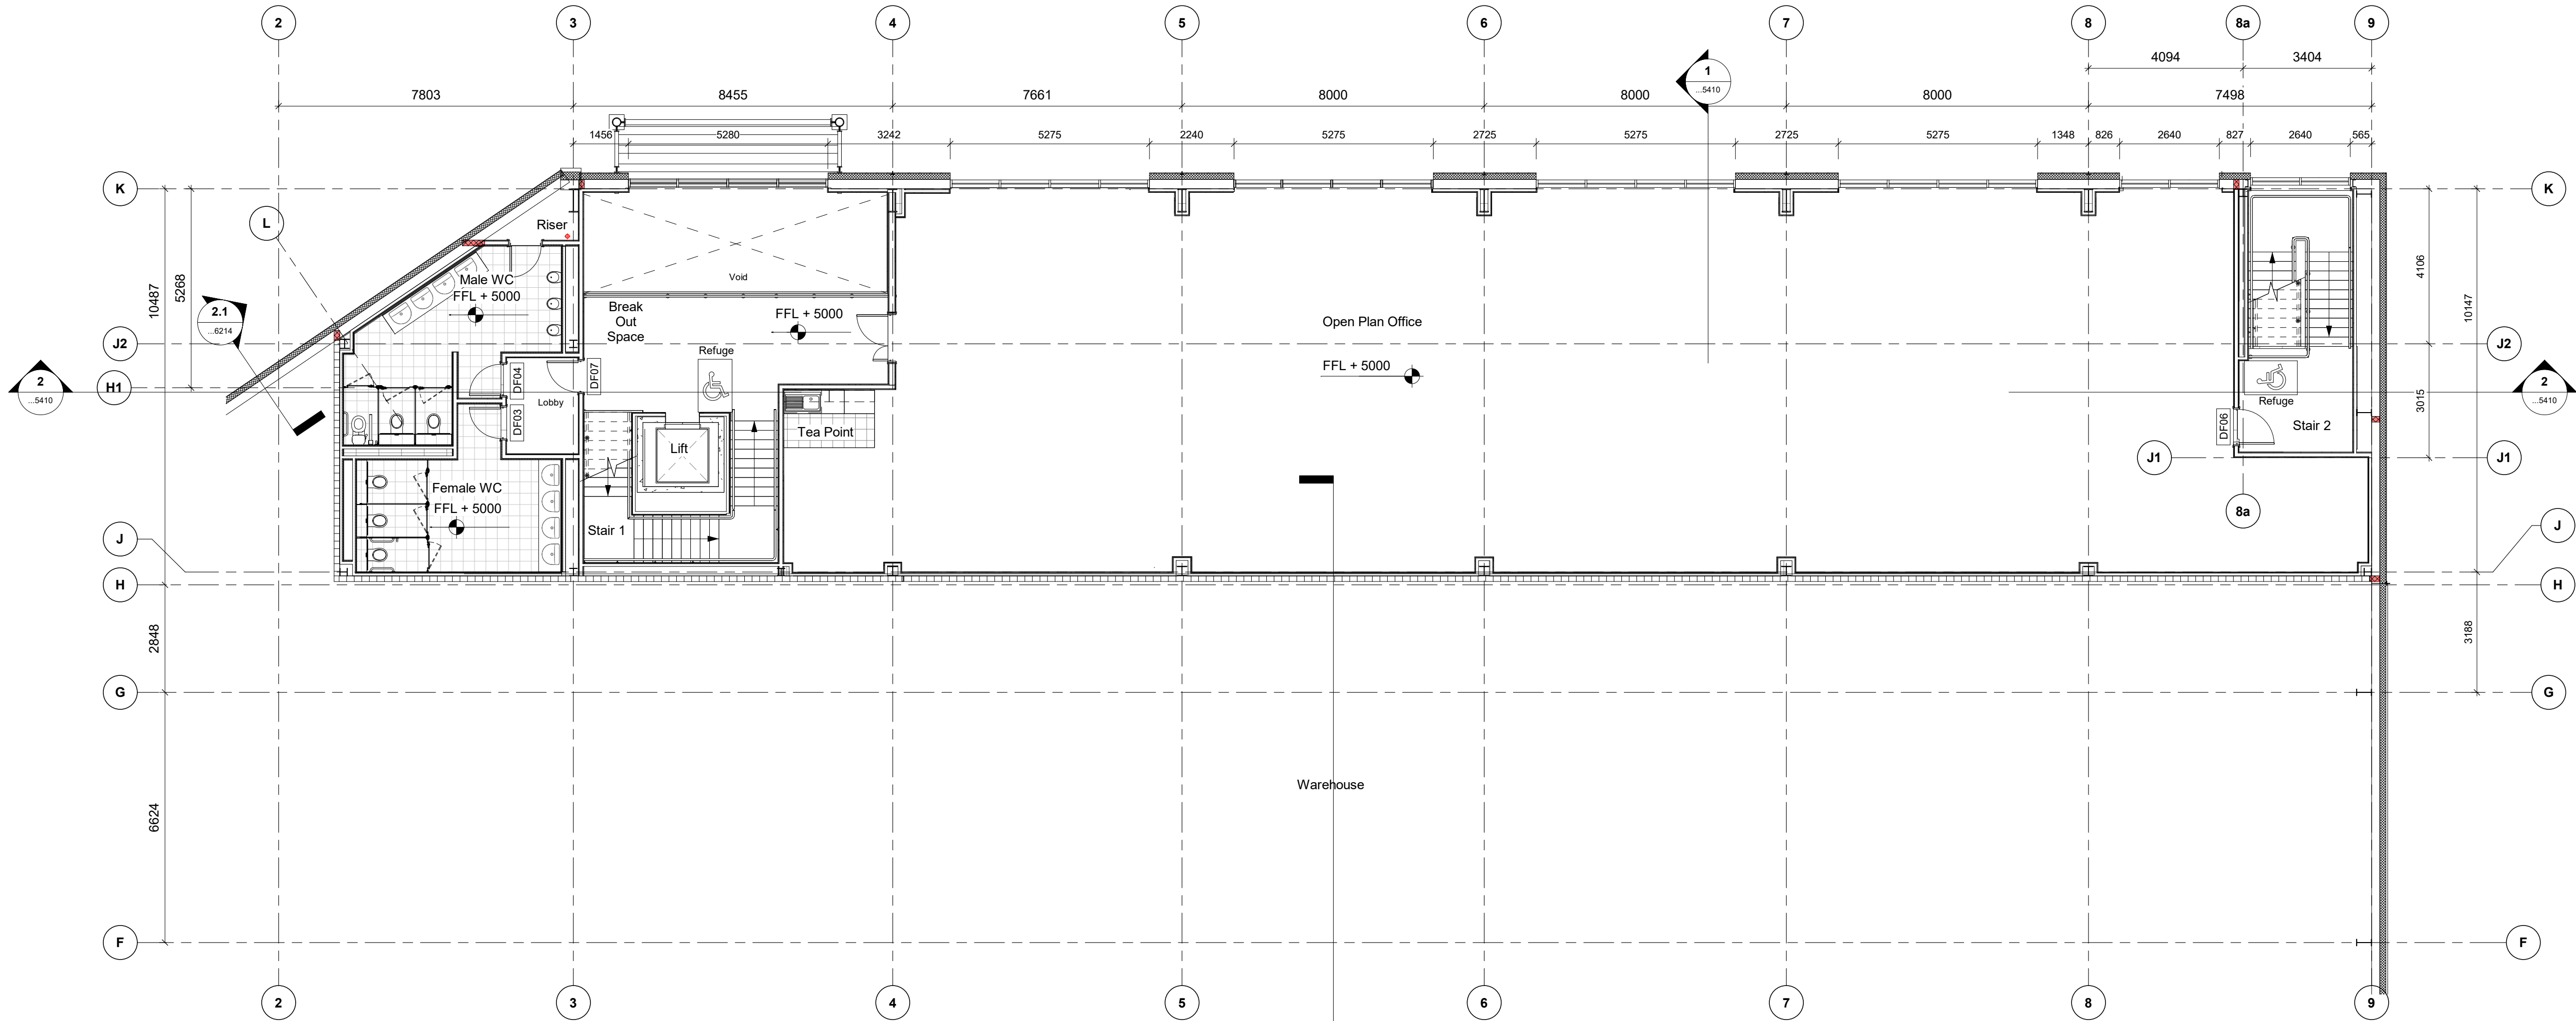

1 FIRST FLOOR PLAN (+5.000)
5011 1: 100

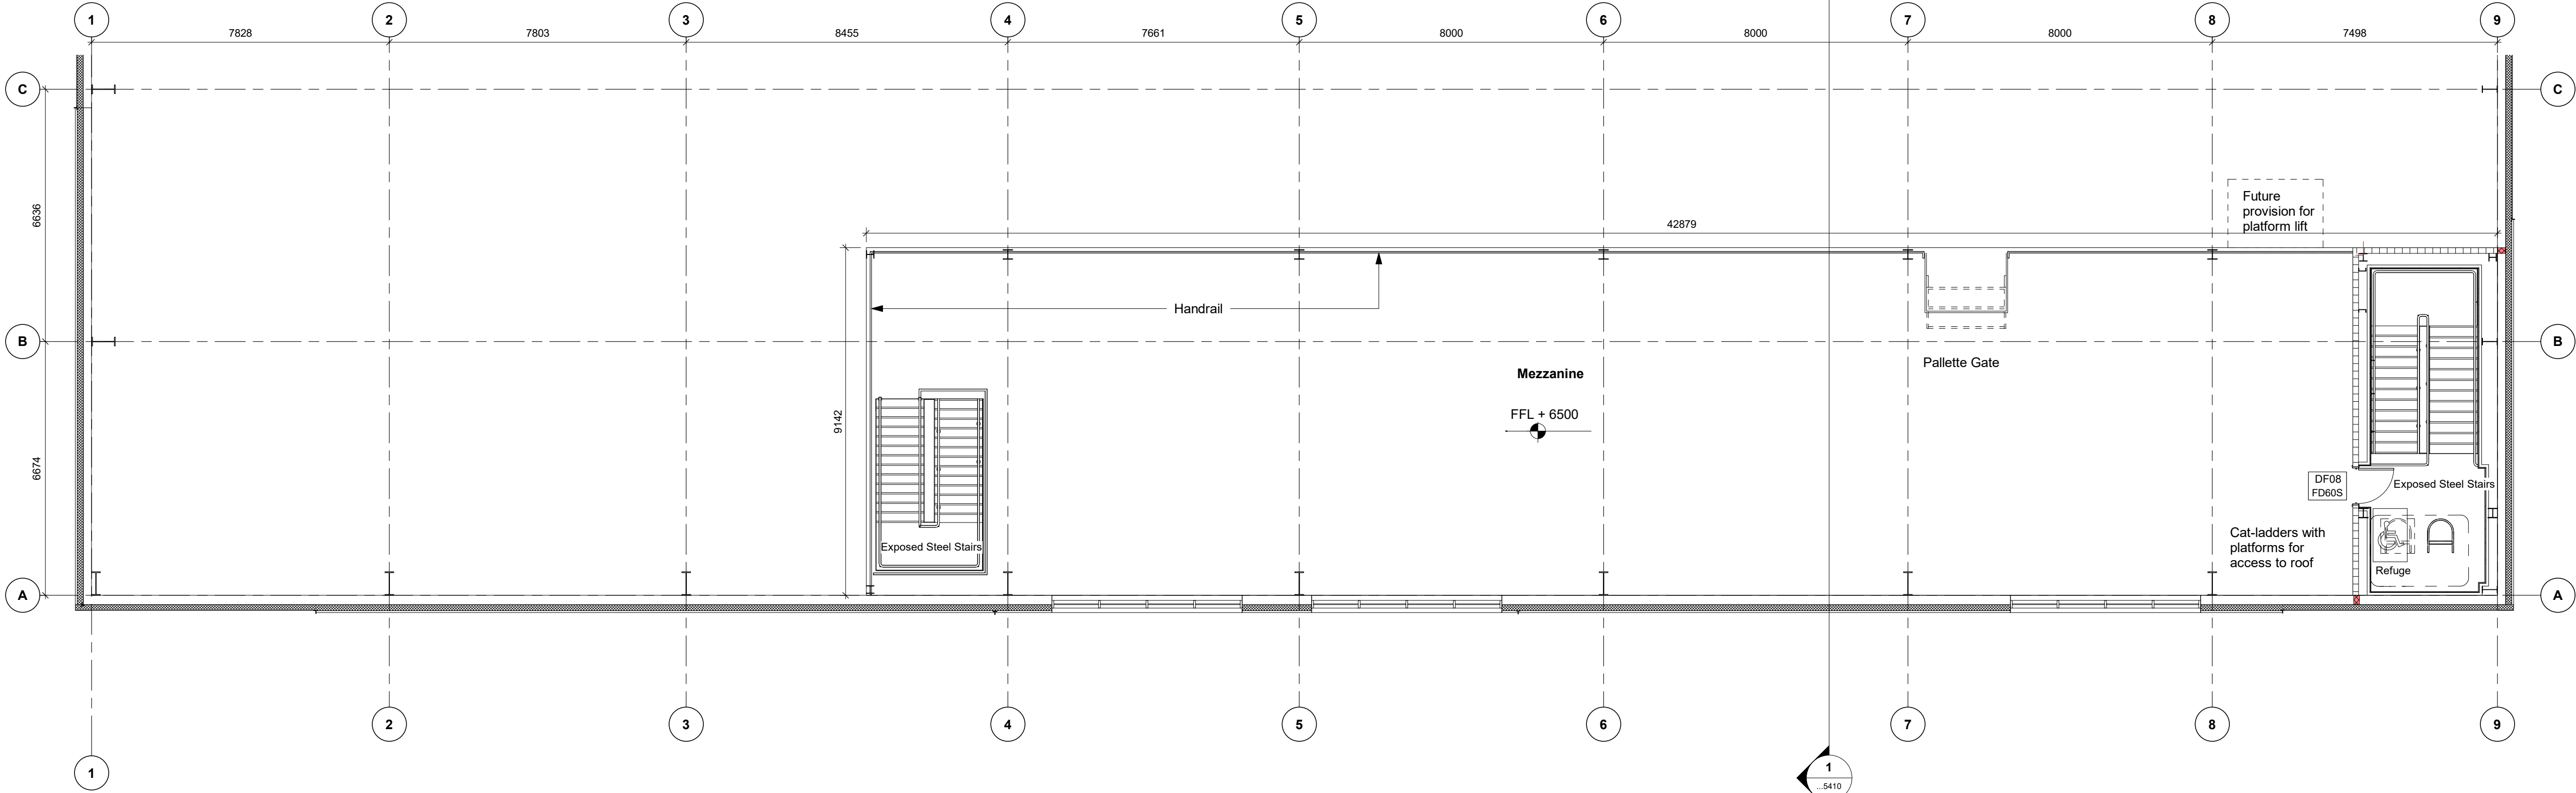

2 UNIT DC6 - Mezzanine (+6.500)
5011 1: 100

GENERAL NOTES:

BASED ON SURVEY BY MIDLAND SURVEY LTD REF: U05398/1 (JANUARY 2021) AND U05398/1 (JANUARY 2021).

BASED ON SURVEY BY GREENHATCH GROUP REF: 44421_01_P (12 July 2022).

COMPLY WITH ALL PARTS OF APPROVED DOCUMENTS IN PARTICULAR PART B, PART L2 AND PART M.

ENSURE SEALING OF ALL JUNCTIONS TO COMPLY WITH PART L

REFER TO ENERGY REPORT FOR THERMAL U-VALUES

ALL DIMENSIONS TO BE CHECKED ON SITE.

STEEL COLUMN SIZES TO BE CONFIRMED AND TOLERANCES TO BE AGREED.

NOTE:
ROOF AND WALL CLADDING TO BE DESIGNED BY SPECIALIST CONTRACTOR.

CLADDING DETAILS TO BE READ IN CONJUNCTION WITH THE SPECIFICATION AND ALL RELEVANT BRITISH STANDARDS. INCLUDE VAPOUR BARRIER TAPE AROUND ALL OPENINGS AND JUNCTIONS.

P06	14.06.2024	Staircase coordinated with steelwork	BF/SD
P05	17.05.2024	Revised layout as per approved client changes; grid lines B to G amended	BF/SD
P04	15.03.2024	Grid lines A,K,1,9 amended	BF/SD
P03	26.02.2024	Mezzanine plan added and staircase enclosed	BF/SD
P02	15.02.2024	Revised Tender Issue; Unit Number updated	BF/SD
T07	02.02.2024	Openings amended to planning drawings	BF/SD
T06	17.01.2024	Open plan office floor level adjusted back to 5m; Raised Access Floor notes removed	TM/SD
T05	11.01.2024	Finish Floor levels notes added	TM/SD
T04	27.12.2023	Area tolerances added. Drawing updated in line with NMA, Section 7.3. Drawing revised in line with drawing number 31195-PL-206 P1A Unit 3 Plans	TM/SD
T03	24.02.2023	Toilets IPS updated. Tender Issue.	SH/SD
T02	28.10.2022	General notes amended. Dimensions added. Client name updated	SH/SD
T01	22.08.2022	Tender Issue	SH/SD
P01	16.08.2022	Preliminary Issue	SH/SD
REV	DATE	NOTES	DRAWN & CHECKED

MICHAEL SPARKS ASSOCIATES

11 Plato Place
St Dions Road
London SW6 4TU
020 7736 6162
www.msa-architects.co.uk

PROLOGIS

CHARTERED ARCHITECTS

PROJECT TITLE
BEDDINGTON LANE - PHASE 2

CLIENT
PROLOGIS UK LTD

DOCUMENT TITLE
UNIT DC6 - GA Floor Plans - First Floor + Mezzanine

SCALE
As indicated at A1

ORIGINATION DATE
BY 16/08/2022
SH / SD

DOCUMENT NUMBER
GB000729-MSA-DC6-01-D-A-5011

STATUS
PRELIMINARY

REV
P06

