

GENERAL NOTES:

BASED ON SURVEY BY MIDLAND SURVEY LTD REF: U05398/1
(JANUARY 2021) AND U05398/1 (JANUARY 2021).
BASED ON SURVEY BY GREENHATCH GROUP REF: 44421_01_P
(12 July 2022).
COMPLY WITH ALL PARTS OF APPROVED DOCUMENTS
IN PARTICULAR PART B, PART L2 AND PART M

ENSURE SEALING OF ALL JUNCTIONS TO COMPLY WITH PART L


REFER TO ENERGY REPORT FOR THERMAL U-VALUES

ALL DIMENSIONS TO BE CHECKED ON SITE.

STEEL COLUMN SIZES TO BE CONFIRMED AND TOLERANCES TO
BE AGREED.

NOTE:
ROOF AND WALL CLADDING TO BE DESIGNED BY SPECIALIST
CONTRACTOR.

CLADDING DETAILS TO BE READ IN CONJUNCTION WITH THE
SPECIFICATION AND ALL RELEVANT BRITISH STANDARDS.
INCLUDE VAPOUR BARRIER TAPE AROUND ALL OPENINGS AND
JUNCTIONS.

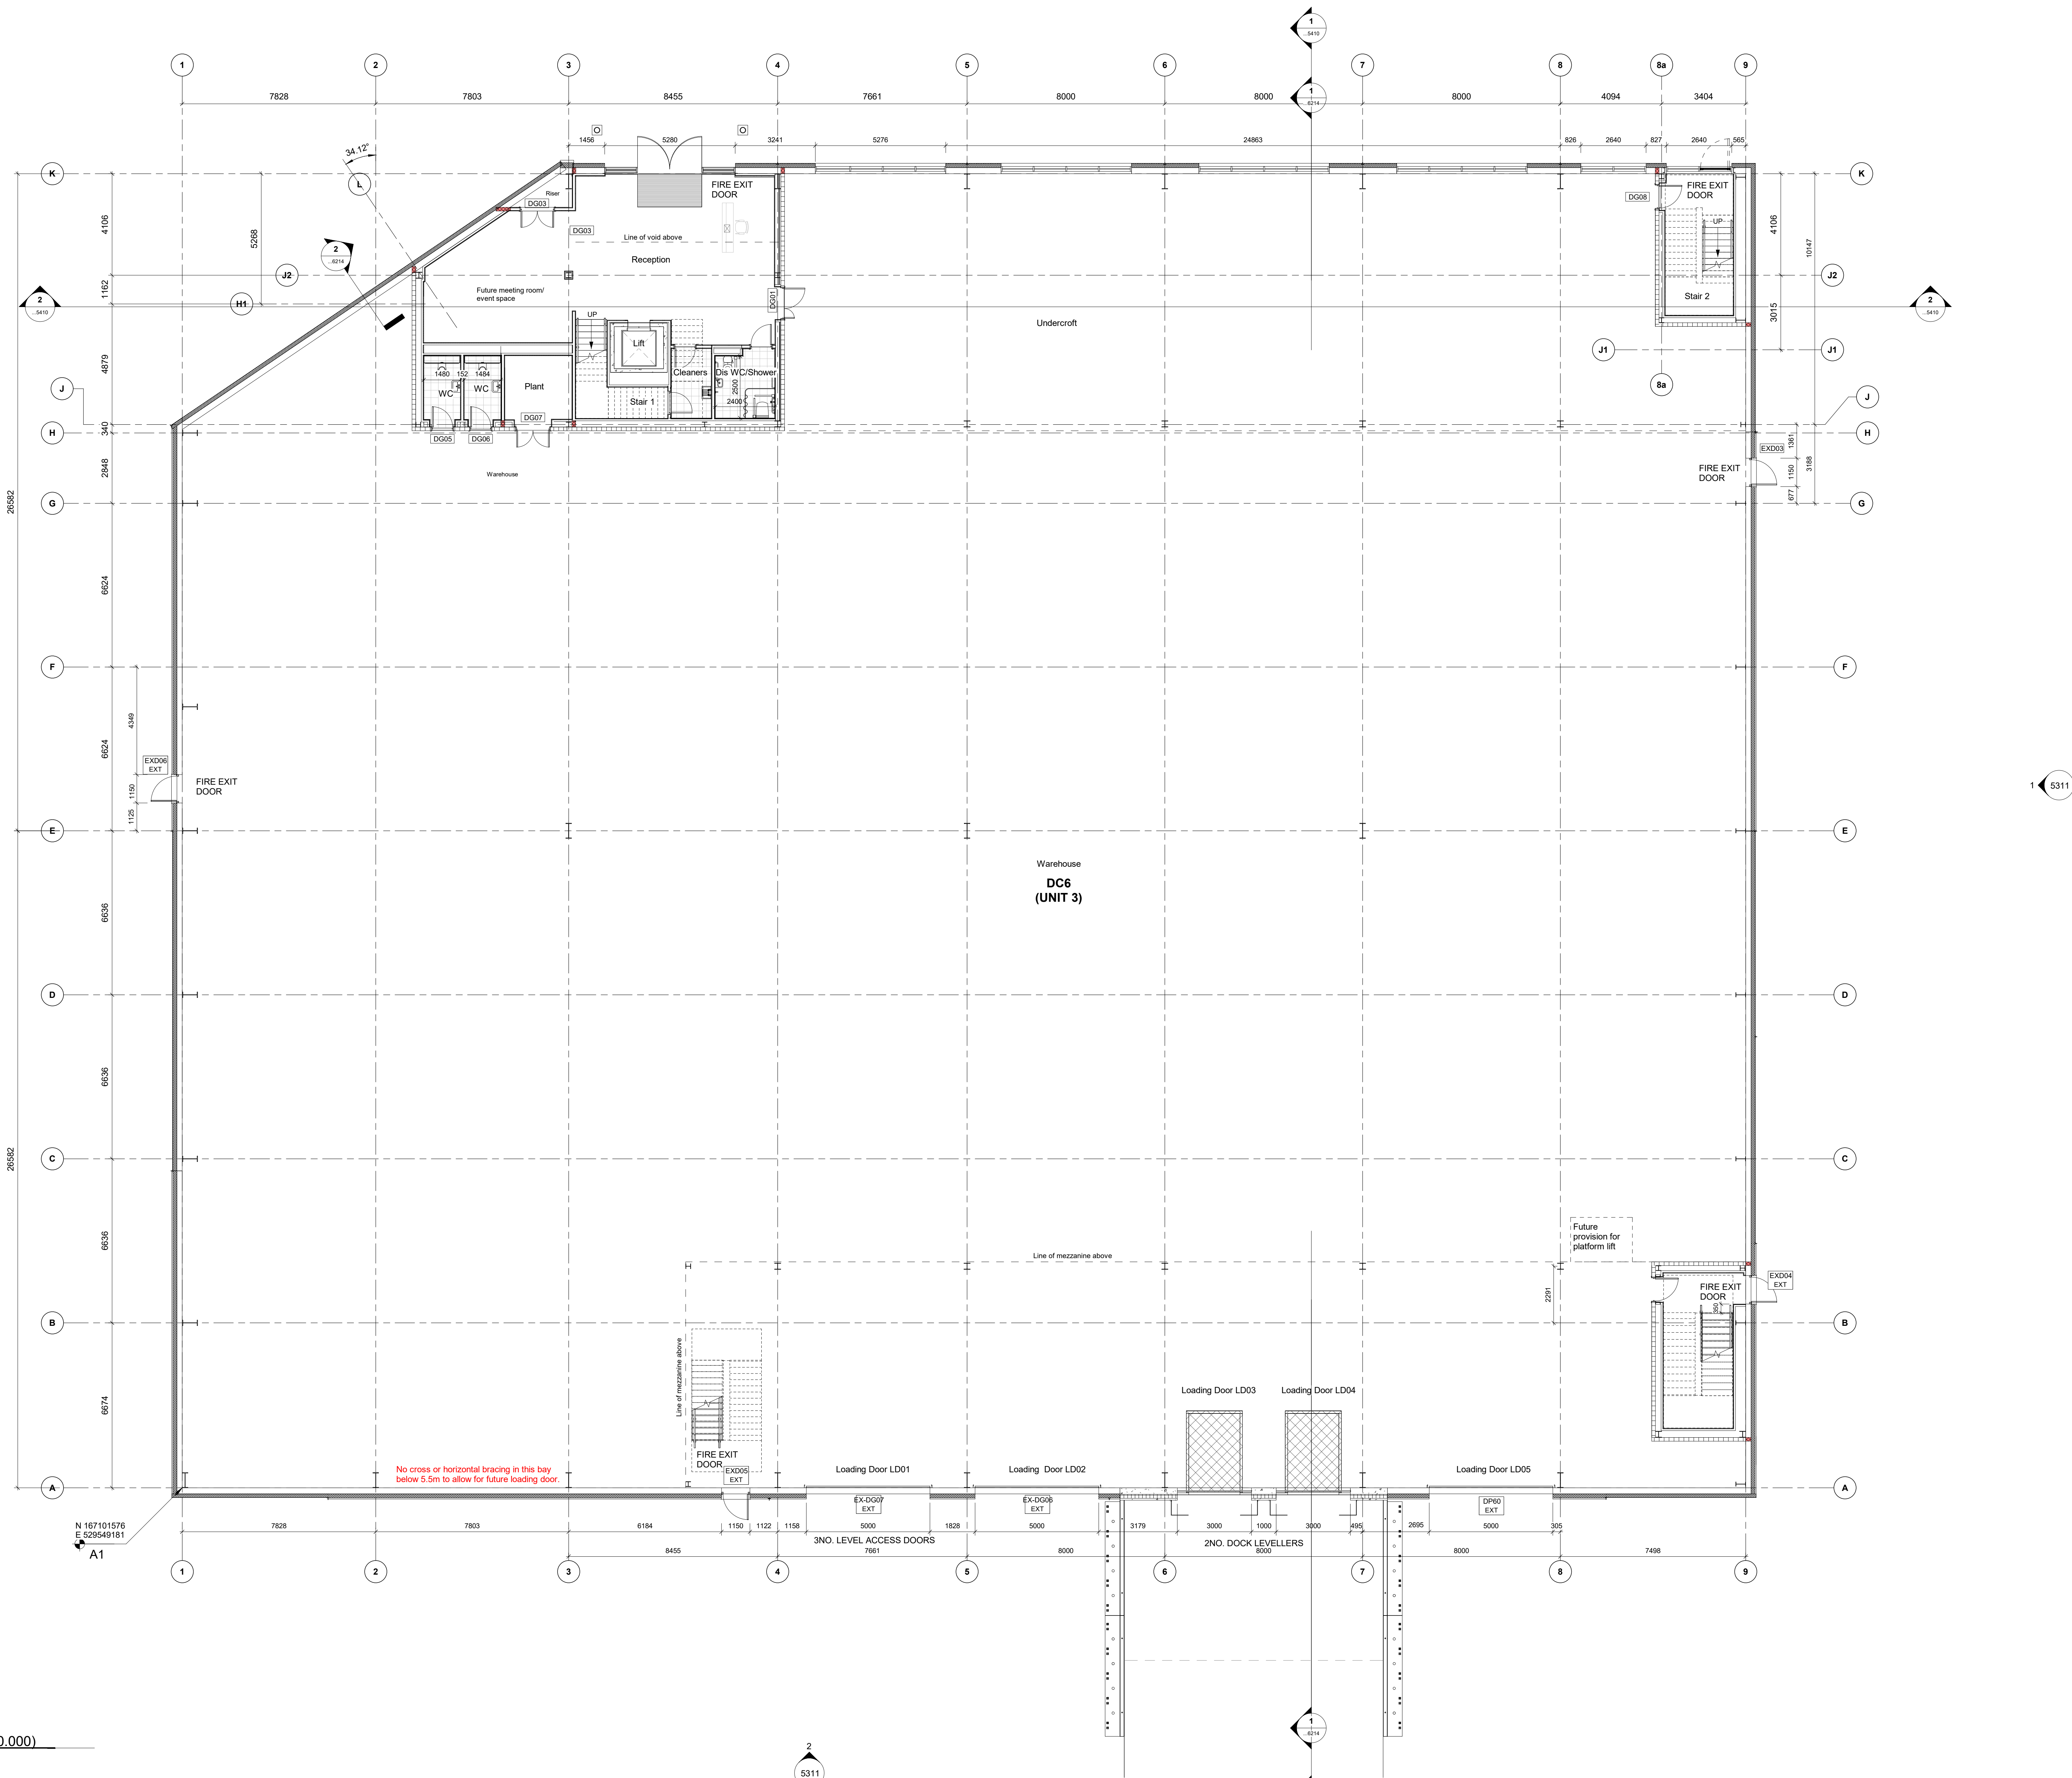

P07	14.06.2024	Staircase coordinated with steelwork	BF/SD
P06	03.06.2024	Services boxing out to disabled WC added	BF/SD
P05	17.05.2024	Revised layout as per approved client changes; grid lines B to G amended	BF/SD
P04	15.03.2024	Grid lines A,K,1,2 amended	BF/SD
P03	26.02.2024	Mezzanine plan added and staircase enclosed	BF/SD
P02	15.02.2024	Revised Tender Issue: Unit Number updated	BF/SD
T05	02.02.2024	Cleanings amended to planning drawings	BF/SD
T04	27.12.2023	Area to be enclosed added. Drawing updated in line with drawing number 31105-R-208 P/A Unit 3 Plans	BF/SD
T03	24.02.2023	Tickets (IPS) updated; Tender Issue:	SH/SD
T02	28.10.2022	General notes amended; Dimensions added; Client name updated.	SH/SD
T01	22.08.2022	Tender Issue	SH/SD
T01	18.08.2022	Preliminary Issue	SH/SD
REV	DATE	NOTES	DRAWN & CHECKED



CHARTERED ARCHITECTS
11 Polo Place
St Dunstons Road
London SW16 4TU
020 7796 7162
www.msa-architects.co.uk

PROJECT TITLE

BEDDINGTON LANE - PHASE 2

MSA JOB NO. 31195

CLIENT

PROLOGIS UK LTD

DOCUMENT TITLE

DC6 - GA Floor Plans - Ground Floor

SCALE

As indicated at A0

ORIGINATION DATE 16/08/2022
BY SH/SD

DOCUMENT NUMBER

GB000729-MSA-DC6-00-D-A-5010

STATUS

PRELIMINARY

REV P07

0 1 2 3 4 5 10 m
1:100

1
5010
GROUND FLOOR PLAN (+0.000)
1:100