
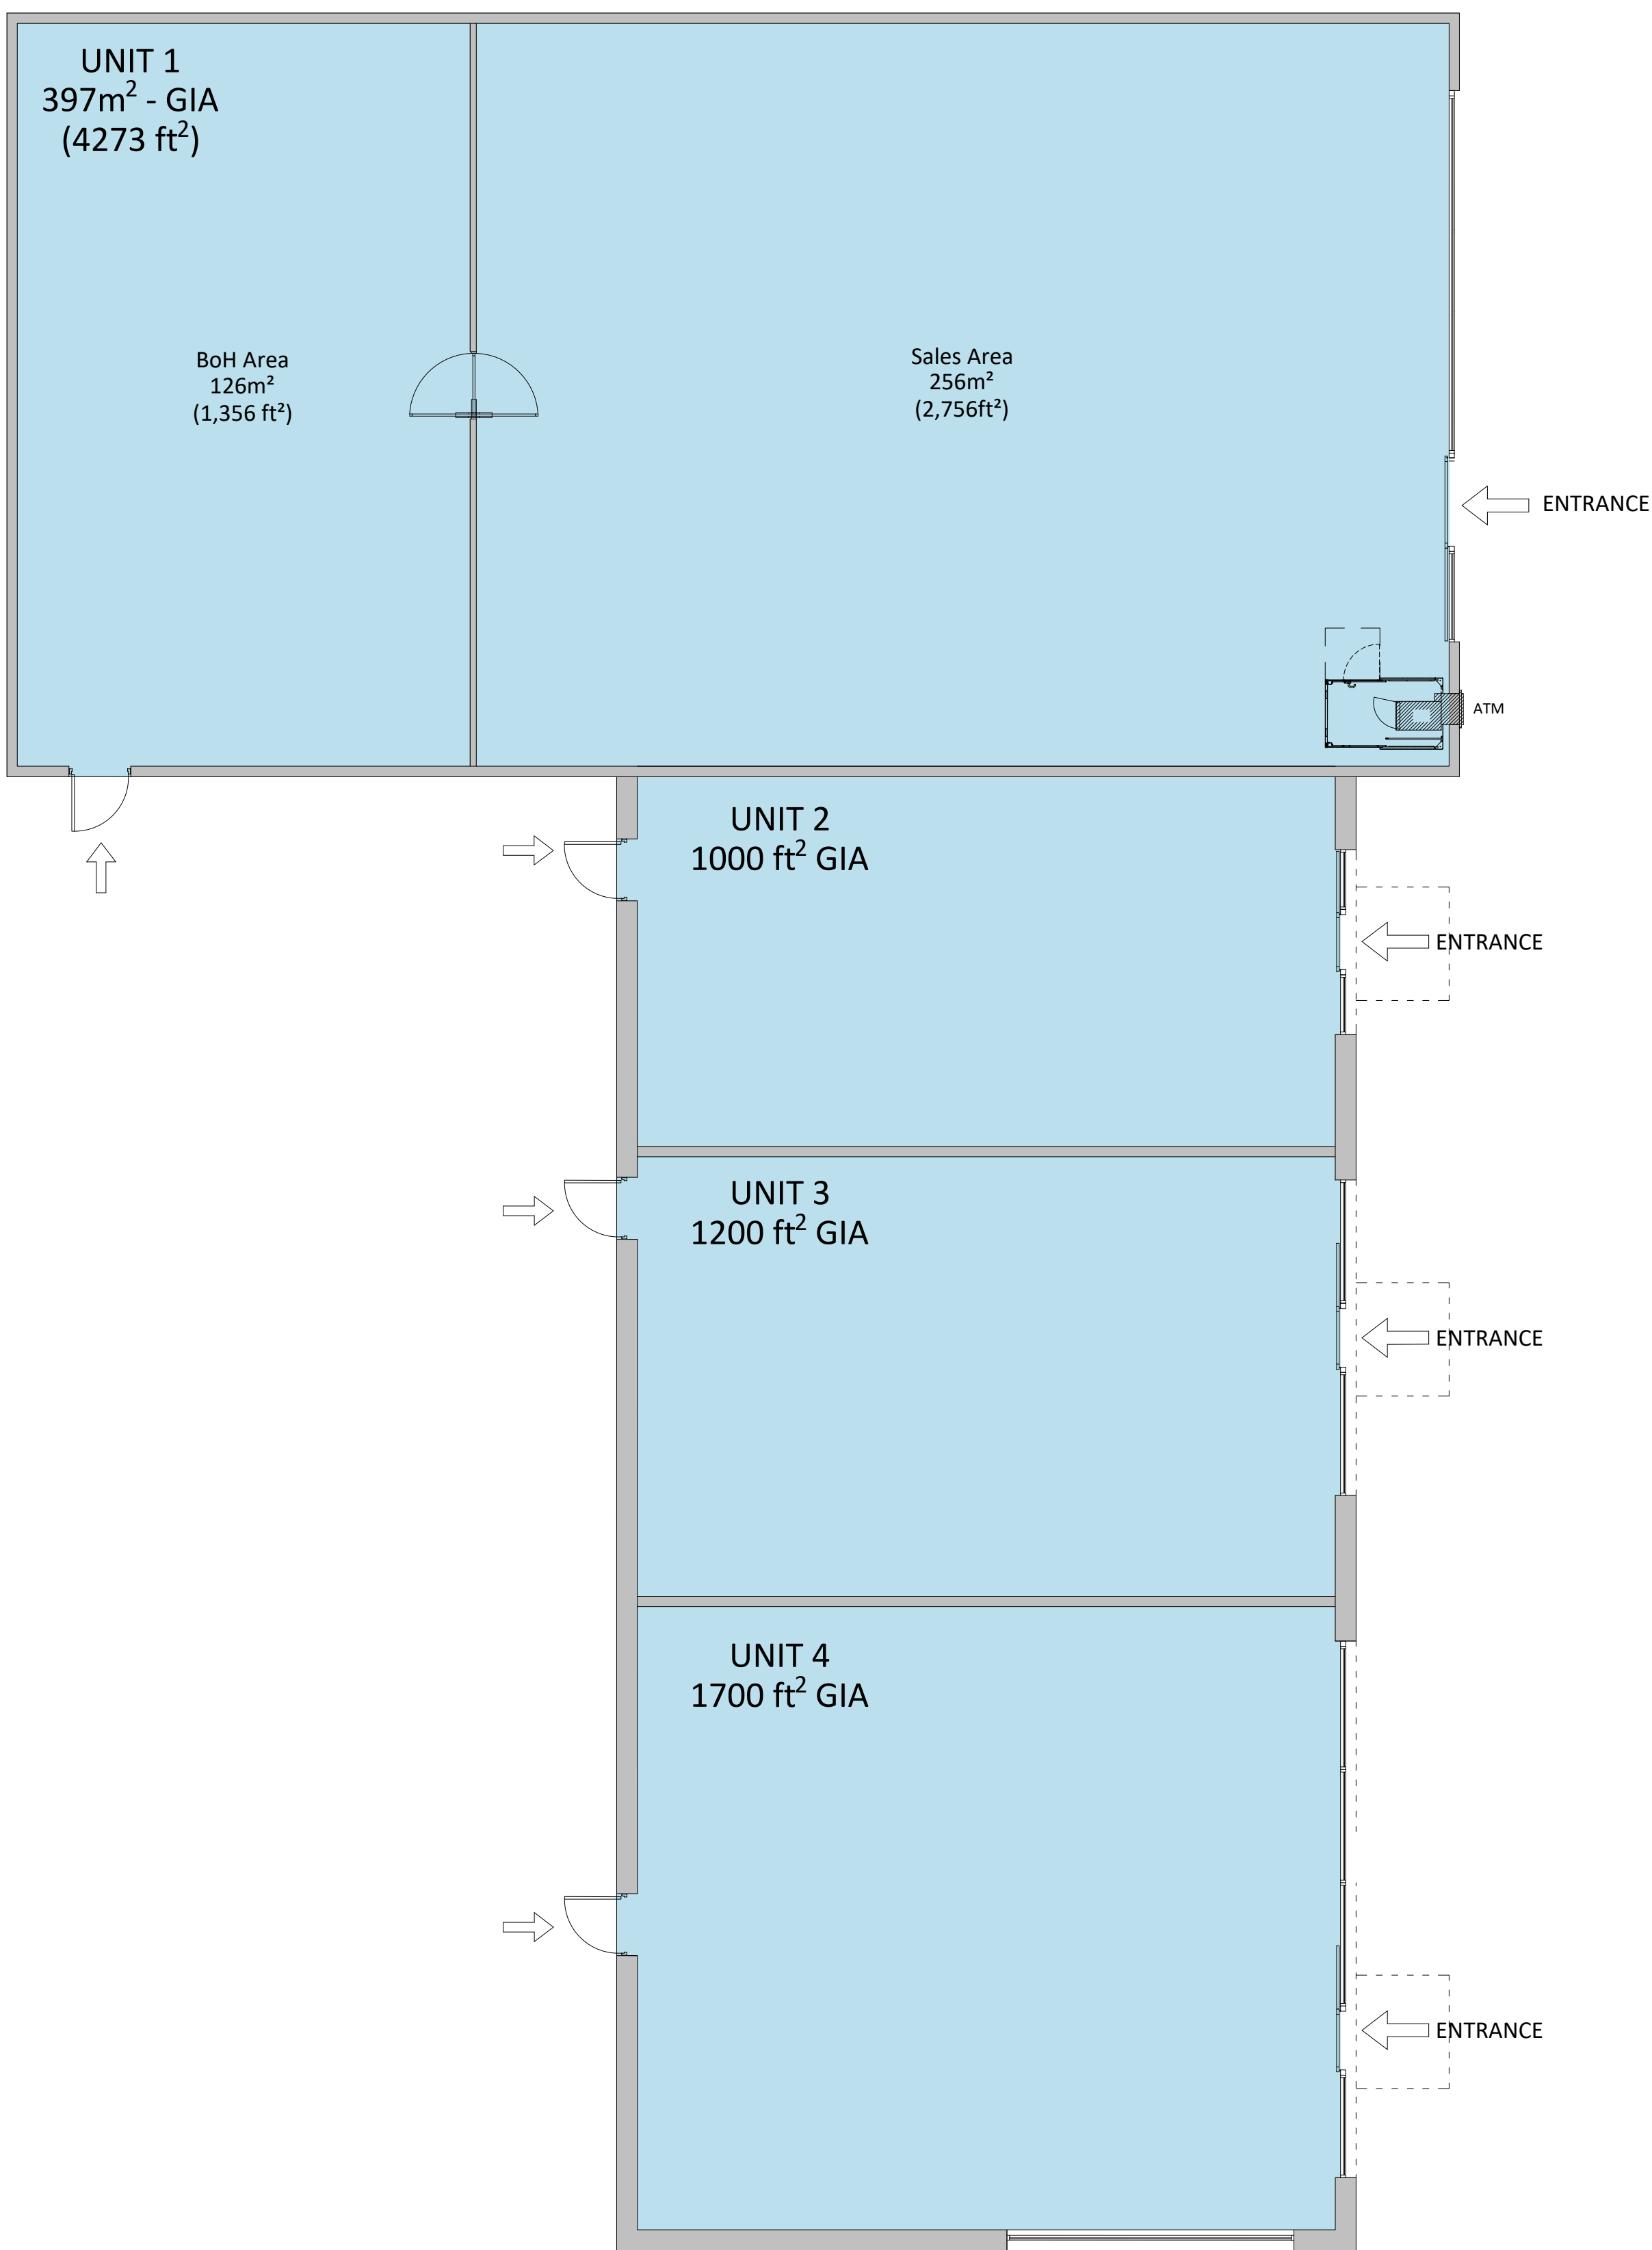
 
 
 
 


 

Proposed Ground Floor Plan

1:100

		Client				
		HDD				
		Project				
		Tamworth Studio 5 Aldergate, Tamworth, B79 7DJ 01827 671 23 corstorphine-wright.com				
		Drawing Title				
		Proposed Floor Plan Retail Unit				
		Revision				
		01				
		Drawing No.				
		23981-SK0010				
		Drawn	Checked	Paper Size	Scale	Date
		CH	SW	A2	1:100	DEC 24

Rev.	Description	Date	Drw	Chk.