




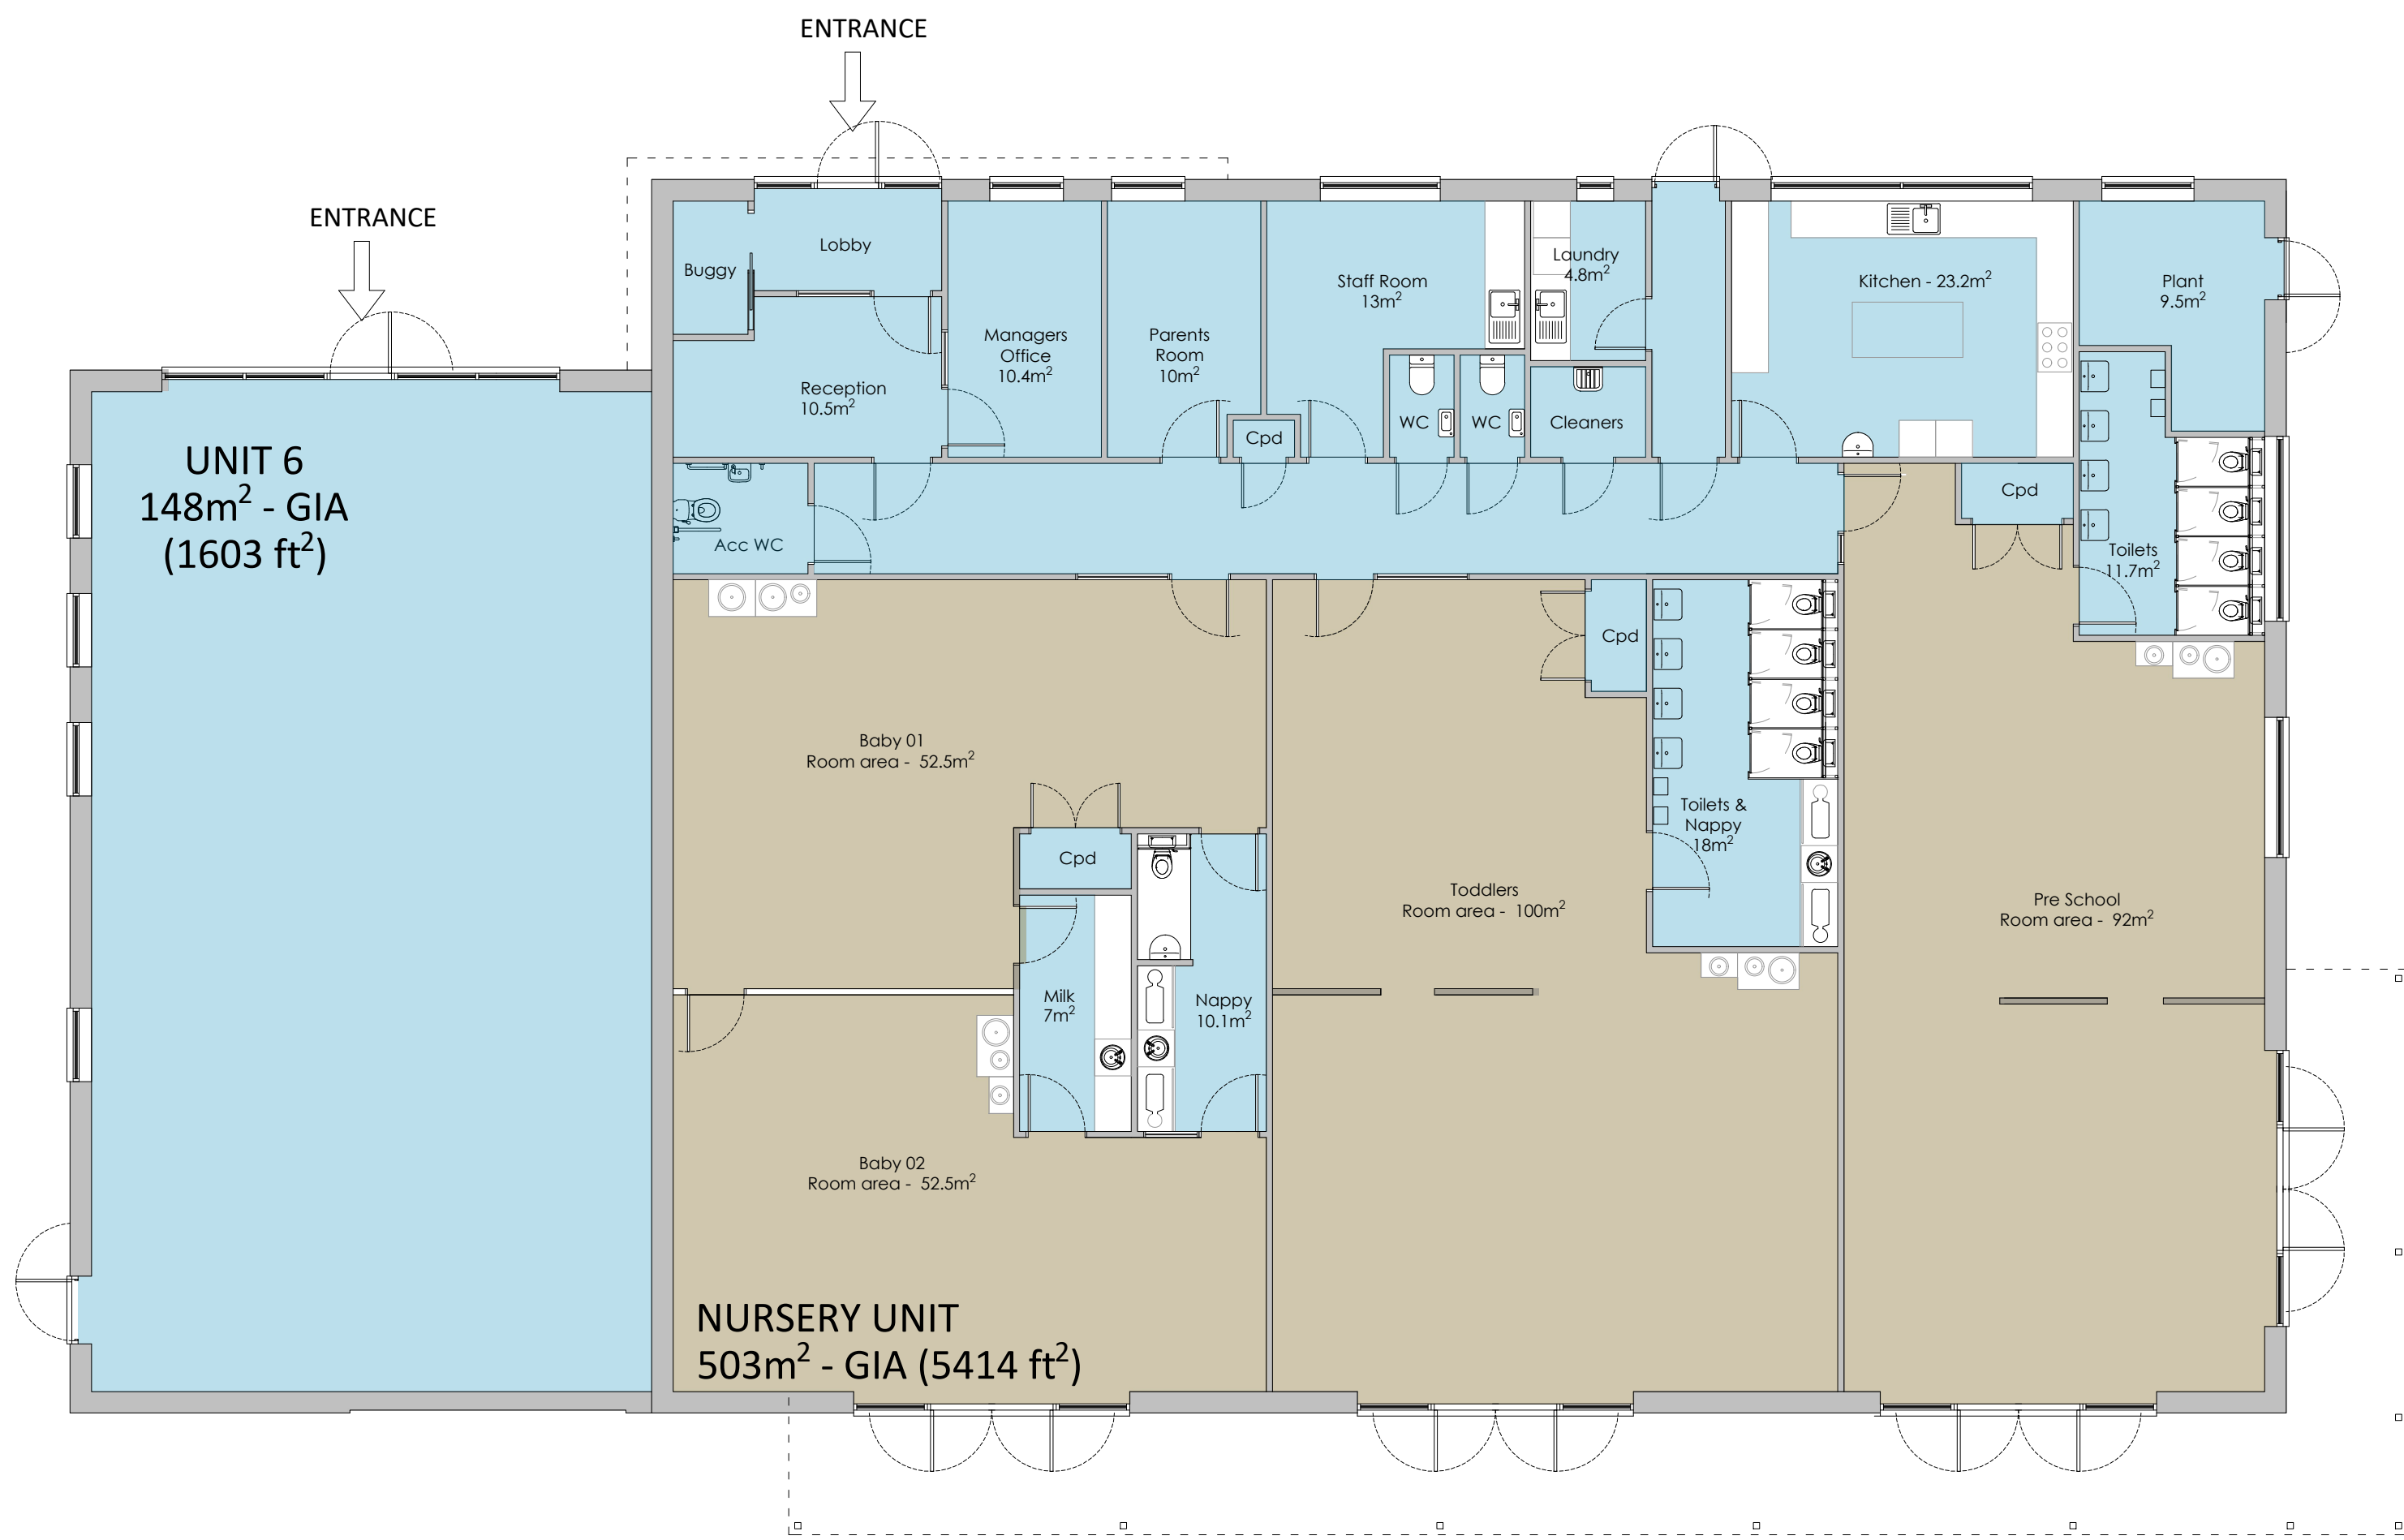

1 Proposed Ground Floor Plan
1:100

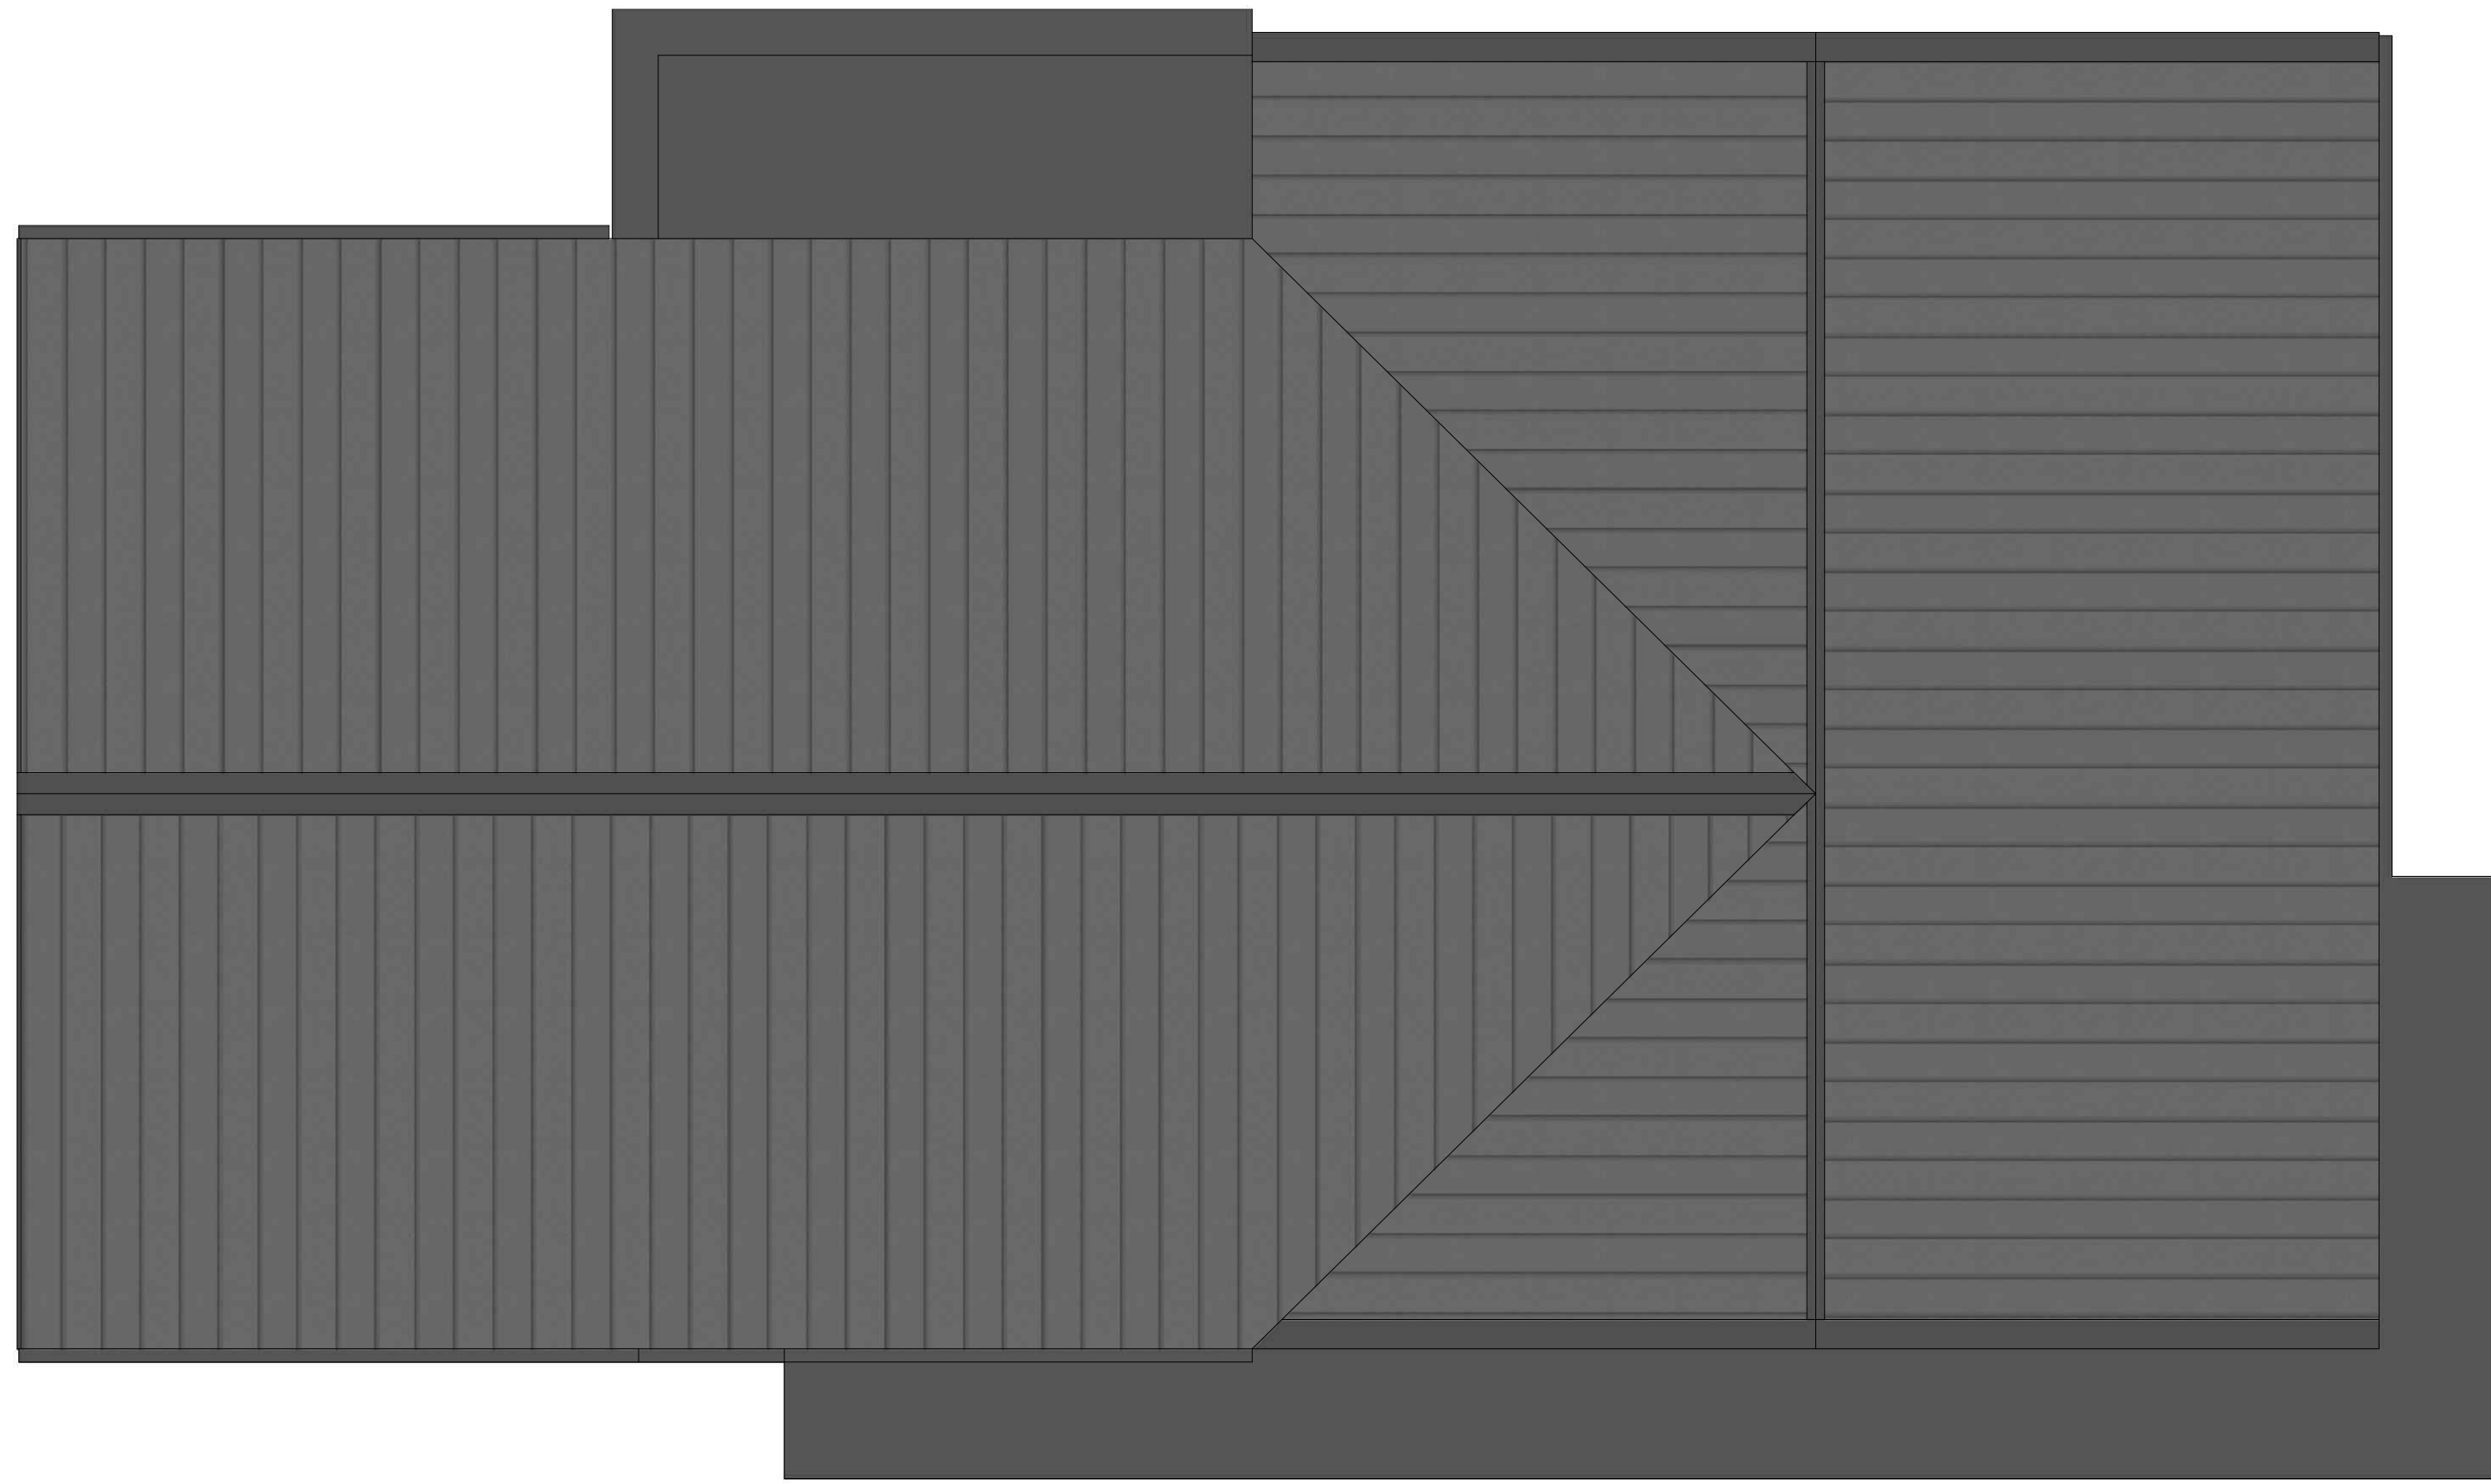

2 Proposed Roof Plan
1:100

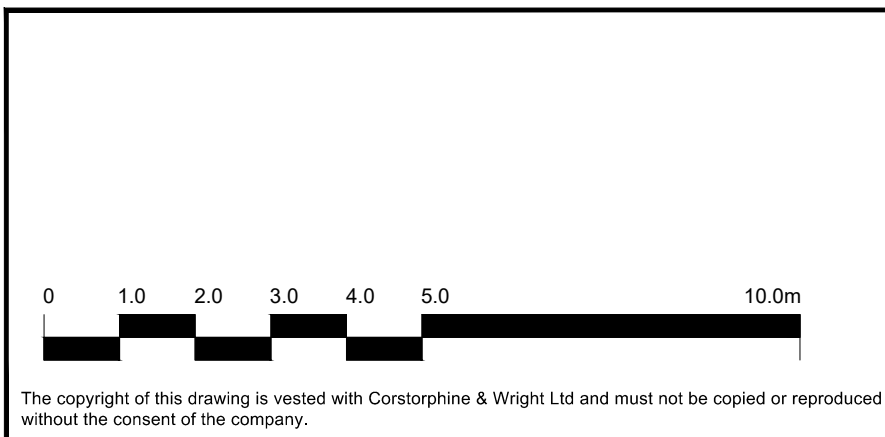

P-02	Updated Room Areas	05-04-24	CH	CC
P-01	Updates to Nursery and Retail Unit	04-04-24	CH	CC
P-00	Initial Issue	27-03-24	JW	CH
Rev	Description	Date	Drw	Chk

05-04-24	CH	CC
04-04-24	CH	CC
27-03-24	JW	CH
Date	Drw	Chk

Client
HDD

Project
Longford Park
Banbury

Drawing Title
Proposed Floor and Roof Plans

Drawing Status
PLANNING

Corstorphine & Wright

Tamworth Studio
5 Aldergate, Tamworth, B79 7DJ
01827 6711 23
corstorphine-wright.com

Drawing No. 23981-0321	Revision P-02
Drawn JW	Checked CH
Paper Size A1	Scale 1:100
Date 26.03.24	