



Z:\3234 Unit22_Elgin Industrial Estate, Swindon Planning\3234-4-1_PIE PLANNING\3234-4-1 Draft Application Plans\3234-4-1 DR-0003-S4-P1 Proposed Site Plan.dwg

©David Jarvis Associates 2024

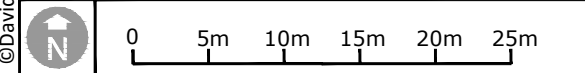

OS data © Crown copyright and database rights 2024 Ordnance Survey 0100031673

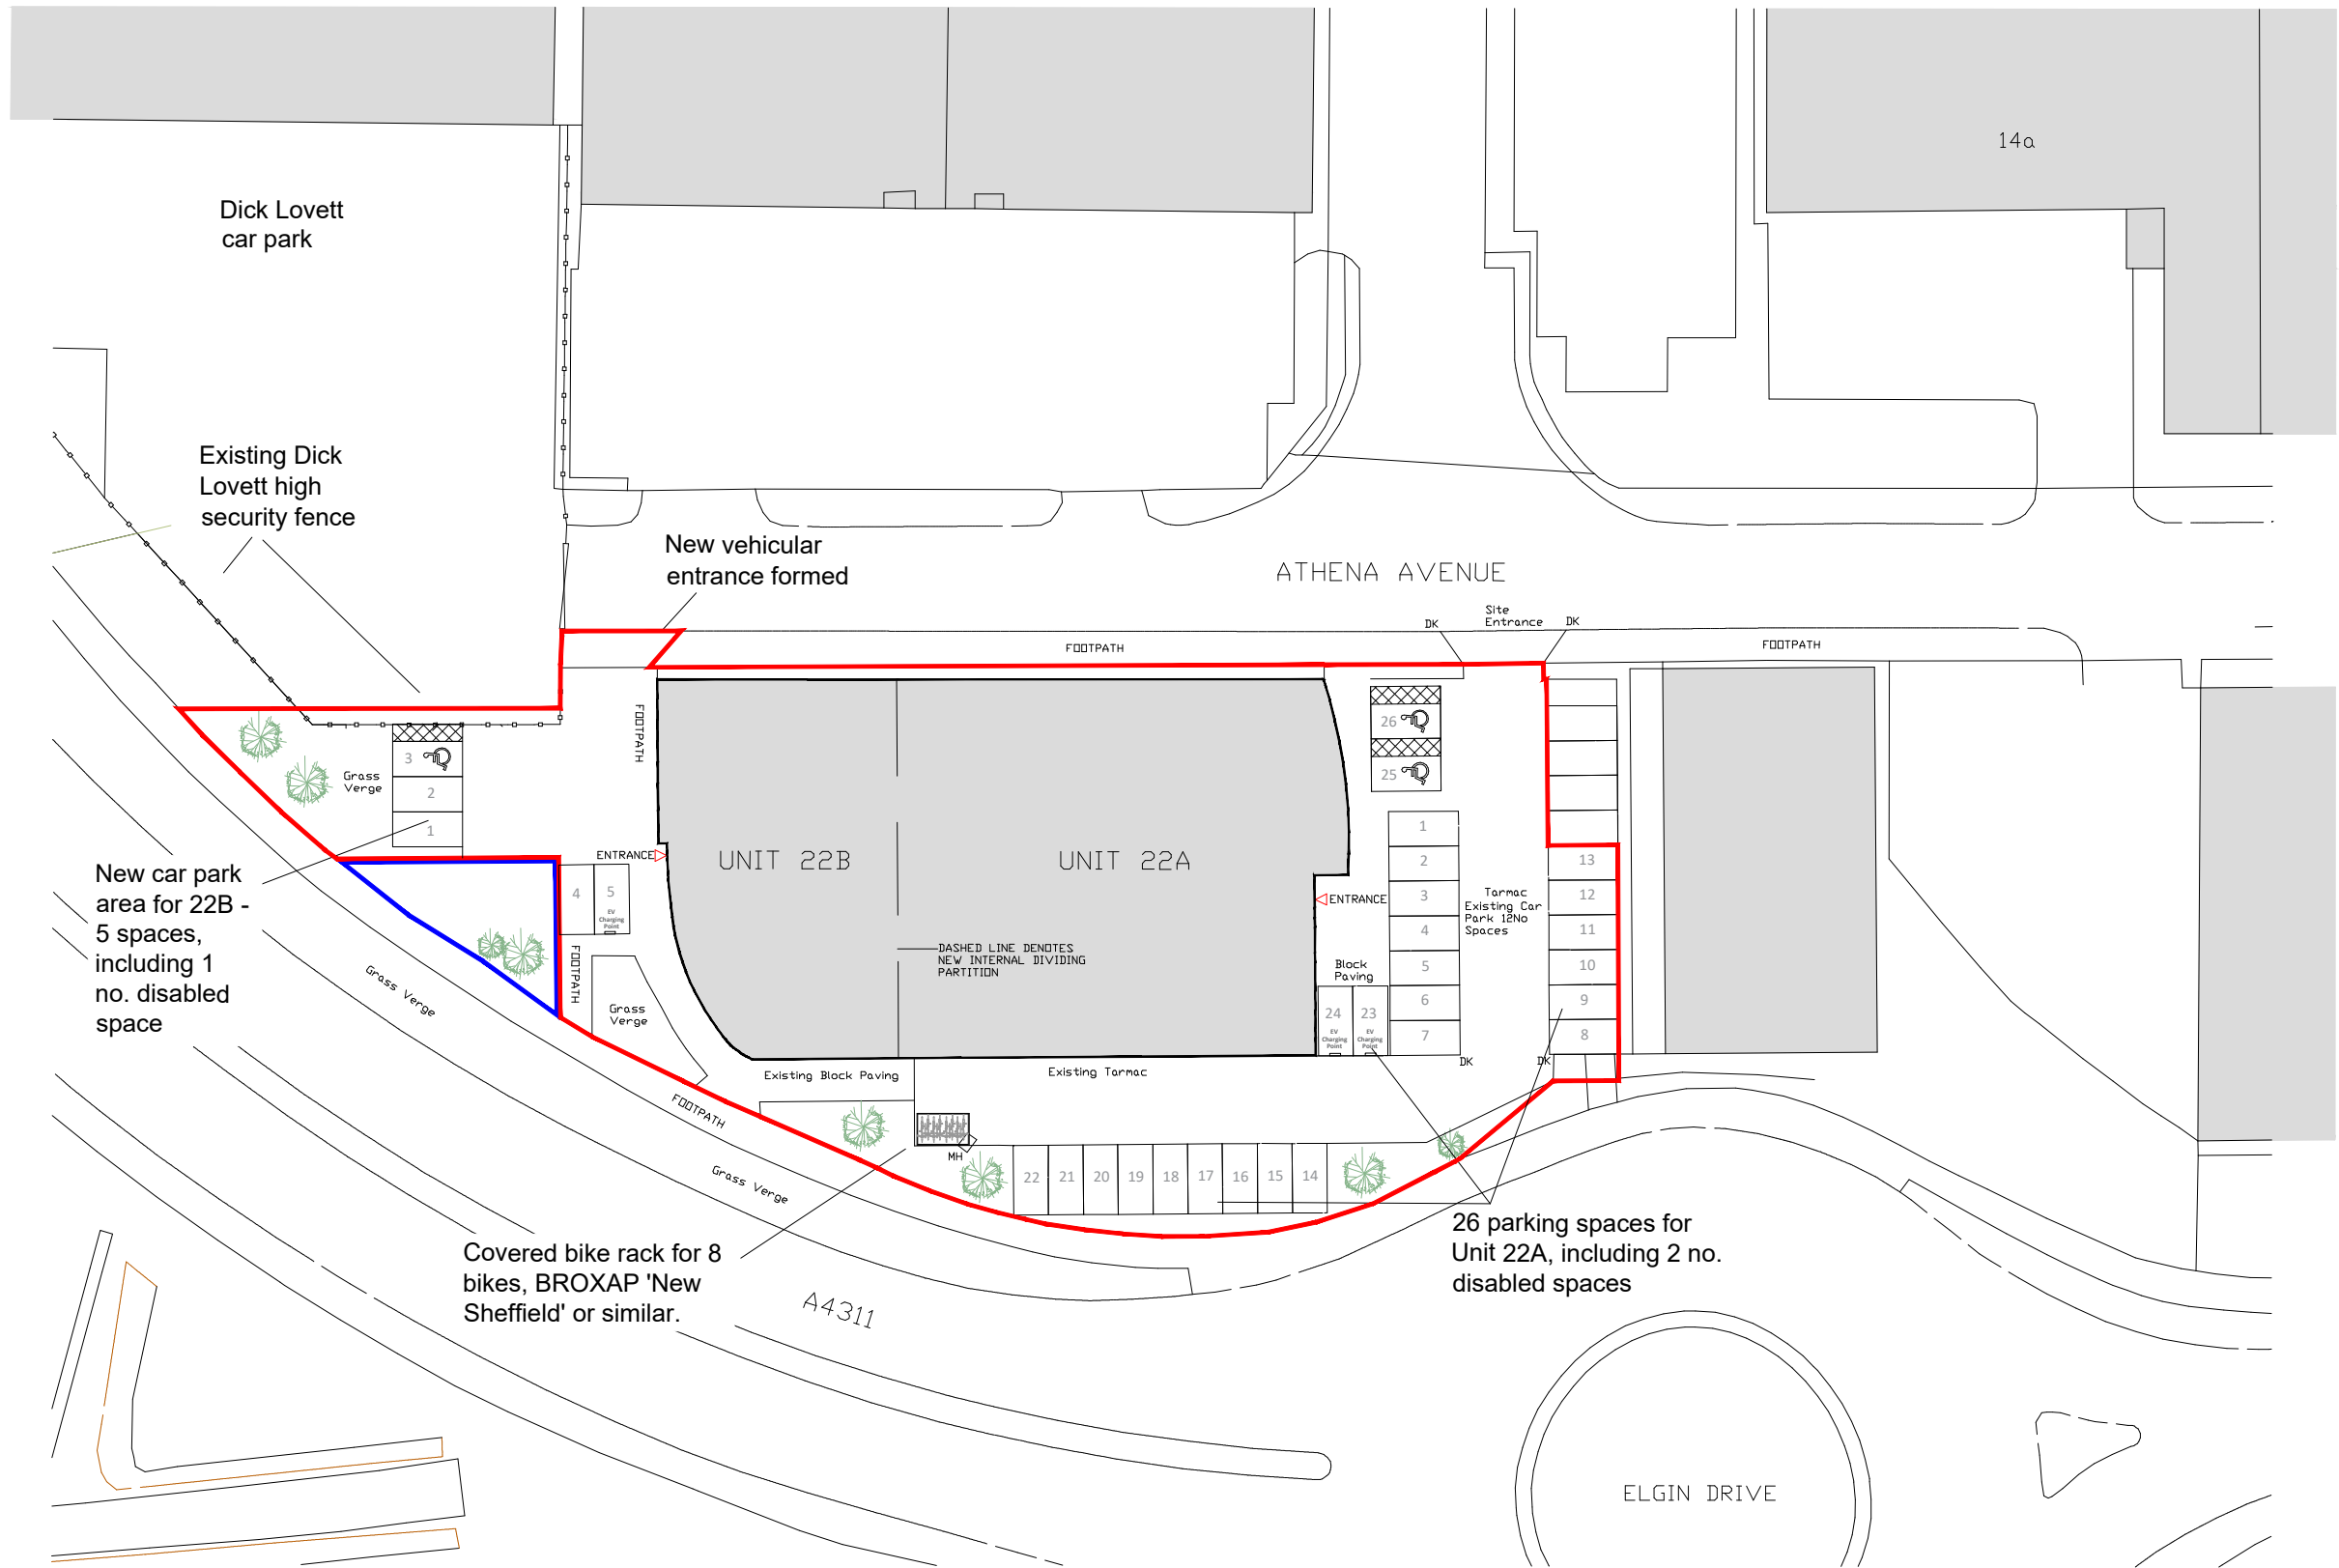

KEY

Boundary:

Application Site

Boundary:

Ownership

Status

DRAFT

DAVID JARVIS ASSOCIATES

DAVID JARVIS ASSOCIATES LIMITED
1 Tennyson Street Swindon Wiltshire SN1 5DT
t: 01793 612173
e: mail@davidjarvis.biz
w: www.davidjarvis.biz

Client

DAVID J MATTON

Project

UNIT 22, ELGIN INDUSTRIAL ESTATE, SWINDON

Drawing Title

PROPOSED SITE LAYOUT

Scale

1:500

Sheet Size

A3

Date Plotted

02/01/2024

Client Ref.

-

Drawing Ref.

3234-4-1

Drawing No.

DR-0003

Version

S4-P1

©David Jarvis Associates 2024