
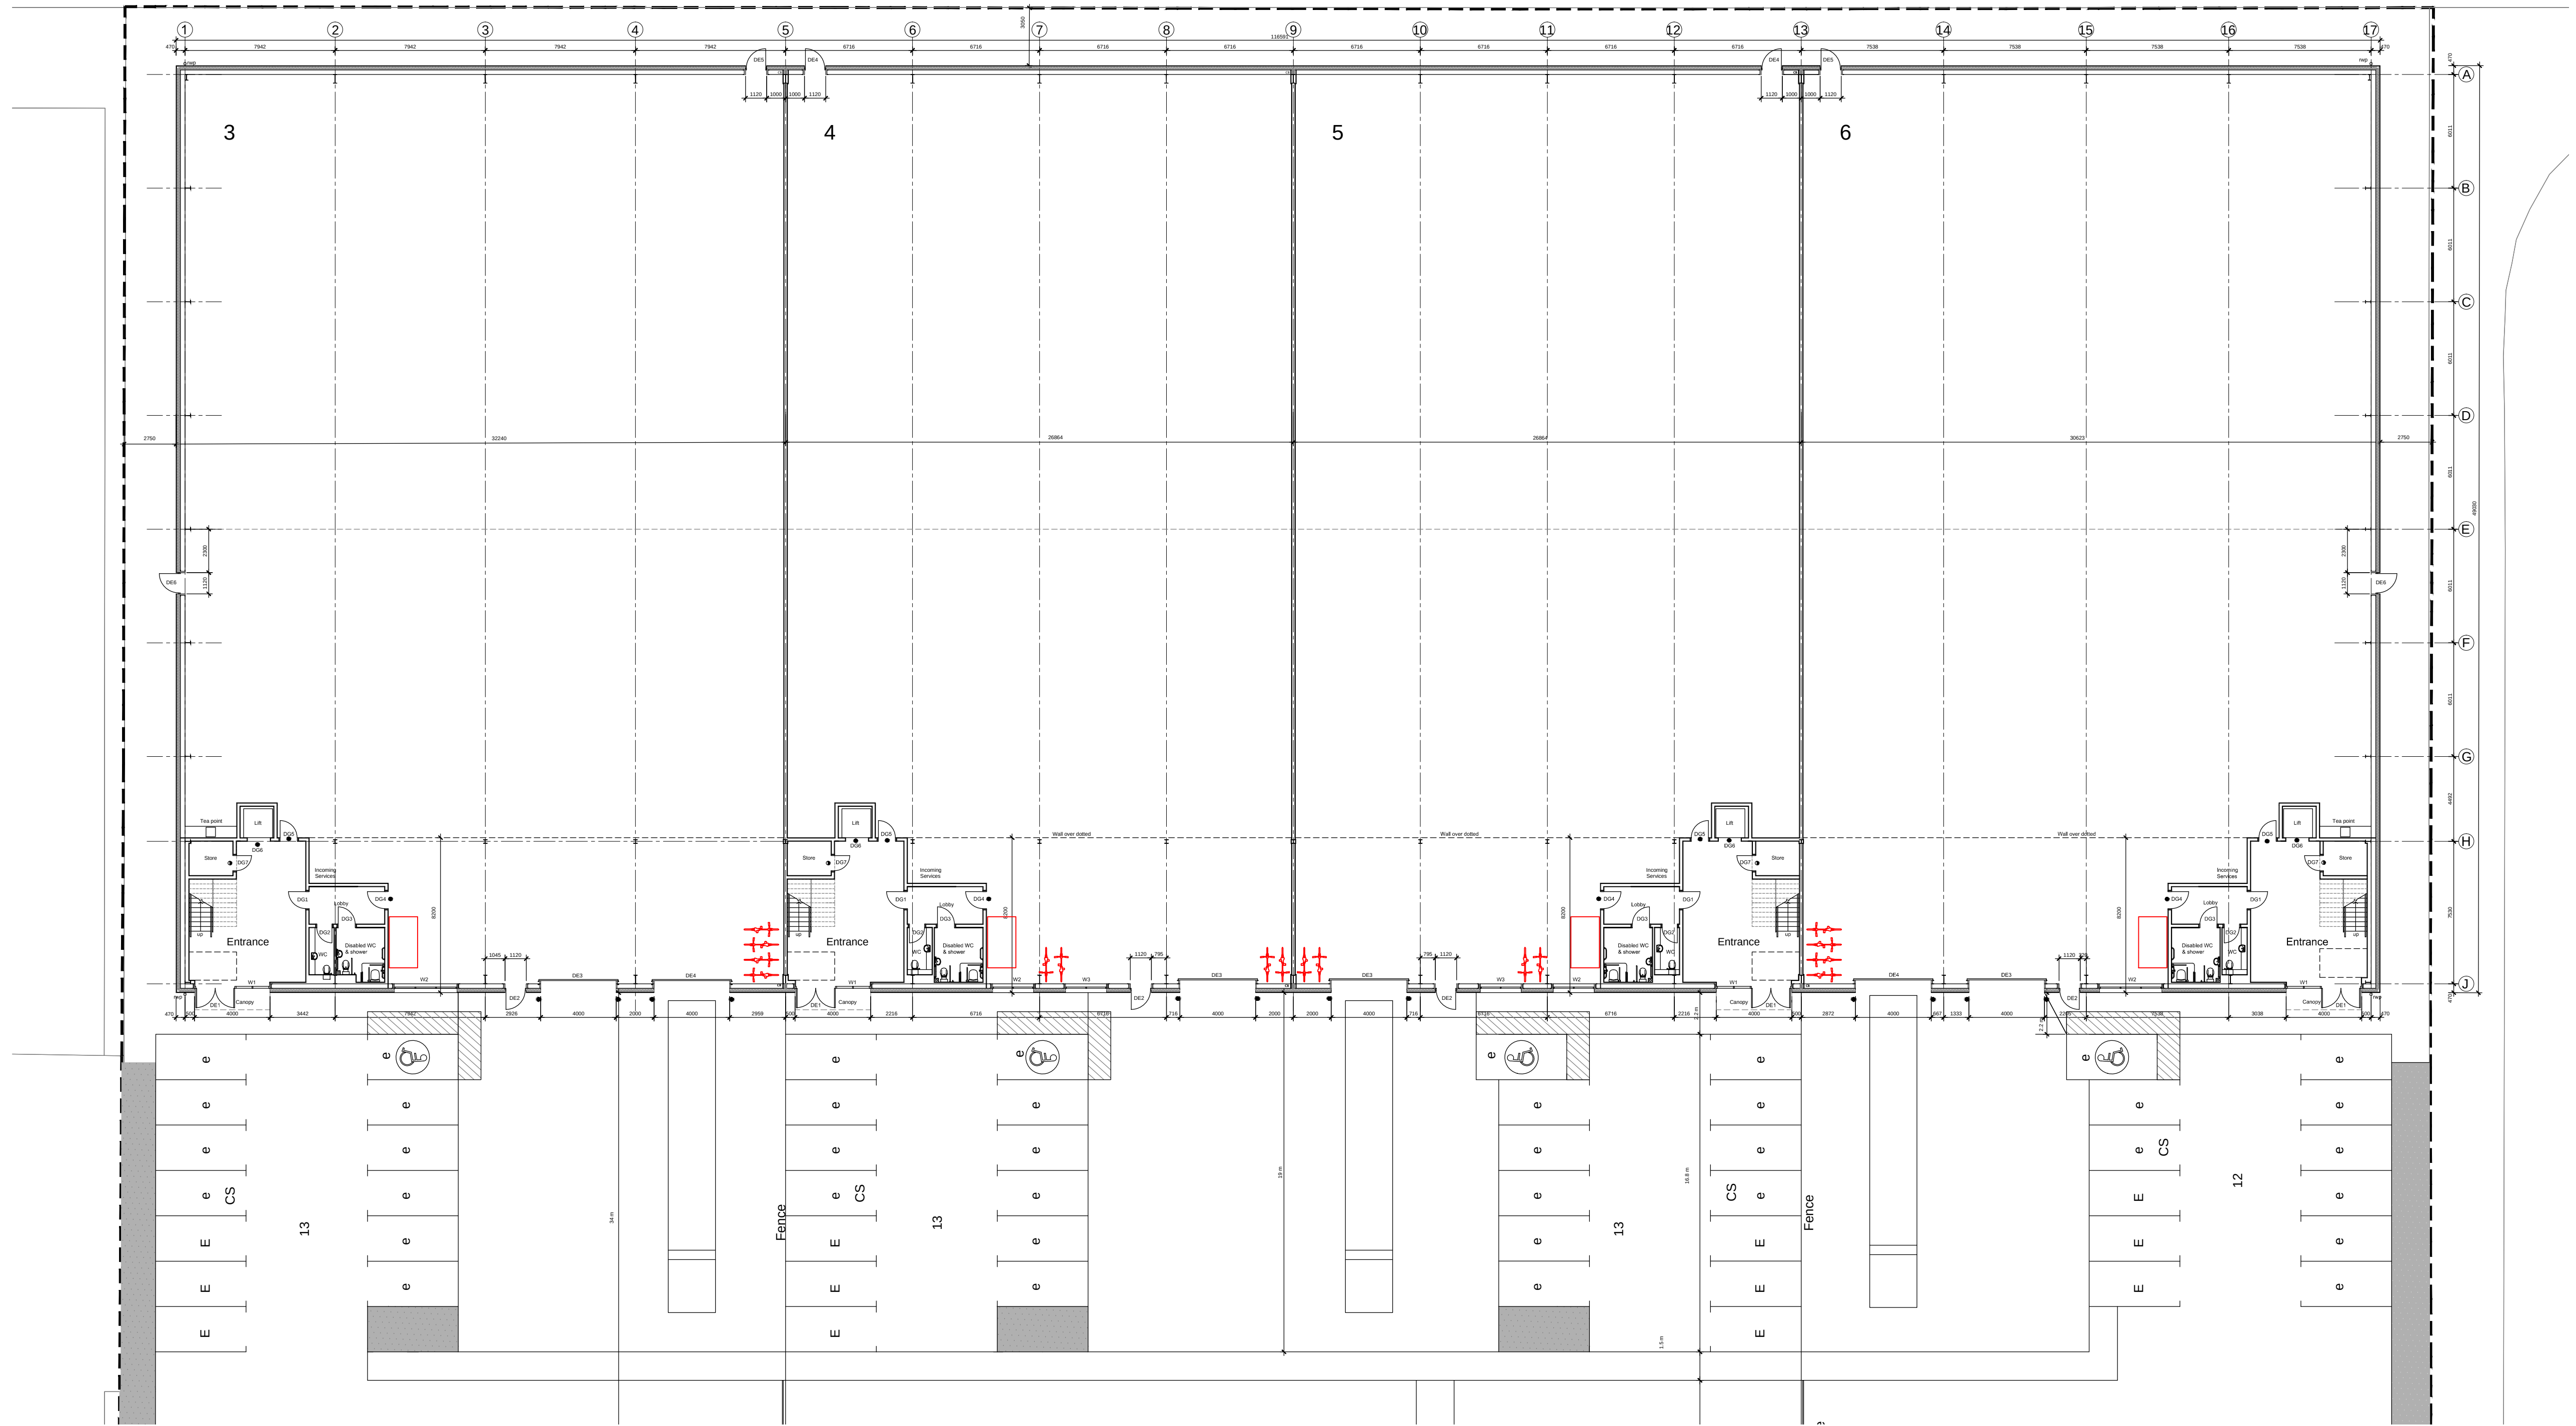


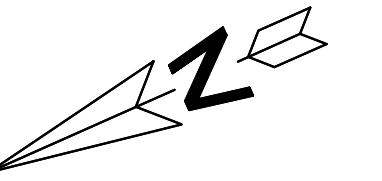

KEY

- 4sqm waste storage area
- Indicative cycle storage space (precise details to be agreed on site)
- 30/30 FRSC fire door
- 60/60 FRSC fire door
- 900mm x 1400mm wheelchair refuge

0m 10m 20m

REV.			
PROJECT			
Plot 5, Central Park Palmer Avenue, Avonmouth Bristol BS35 4GH			
DRAWING			
Proposed ground floor plan Units 3 to 6			
SCALE	PAPER SIZE	DATE	DRAWN BY
1:200	A1	04.02.25	
DRAWING N°		REVISION	
041.104.18		—	
CAD REF. 041,104,18 Units 3 to 6 proposed ground floor plan, draft 9.dwg			