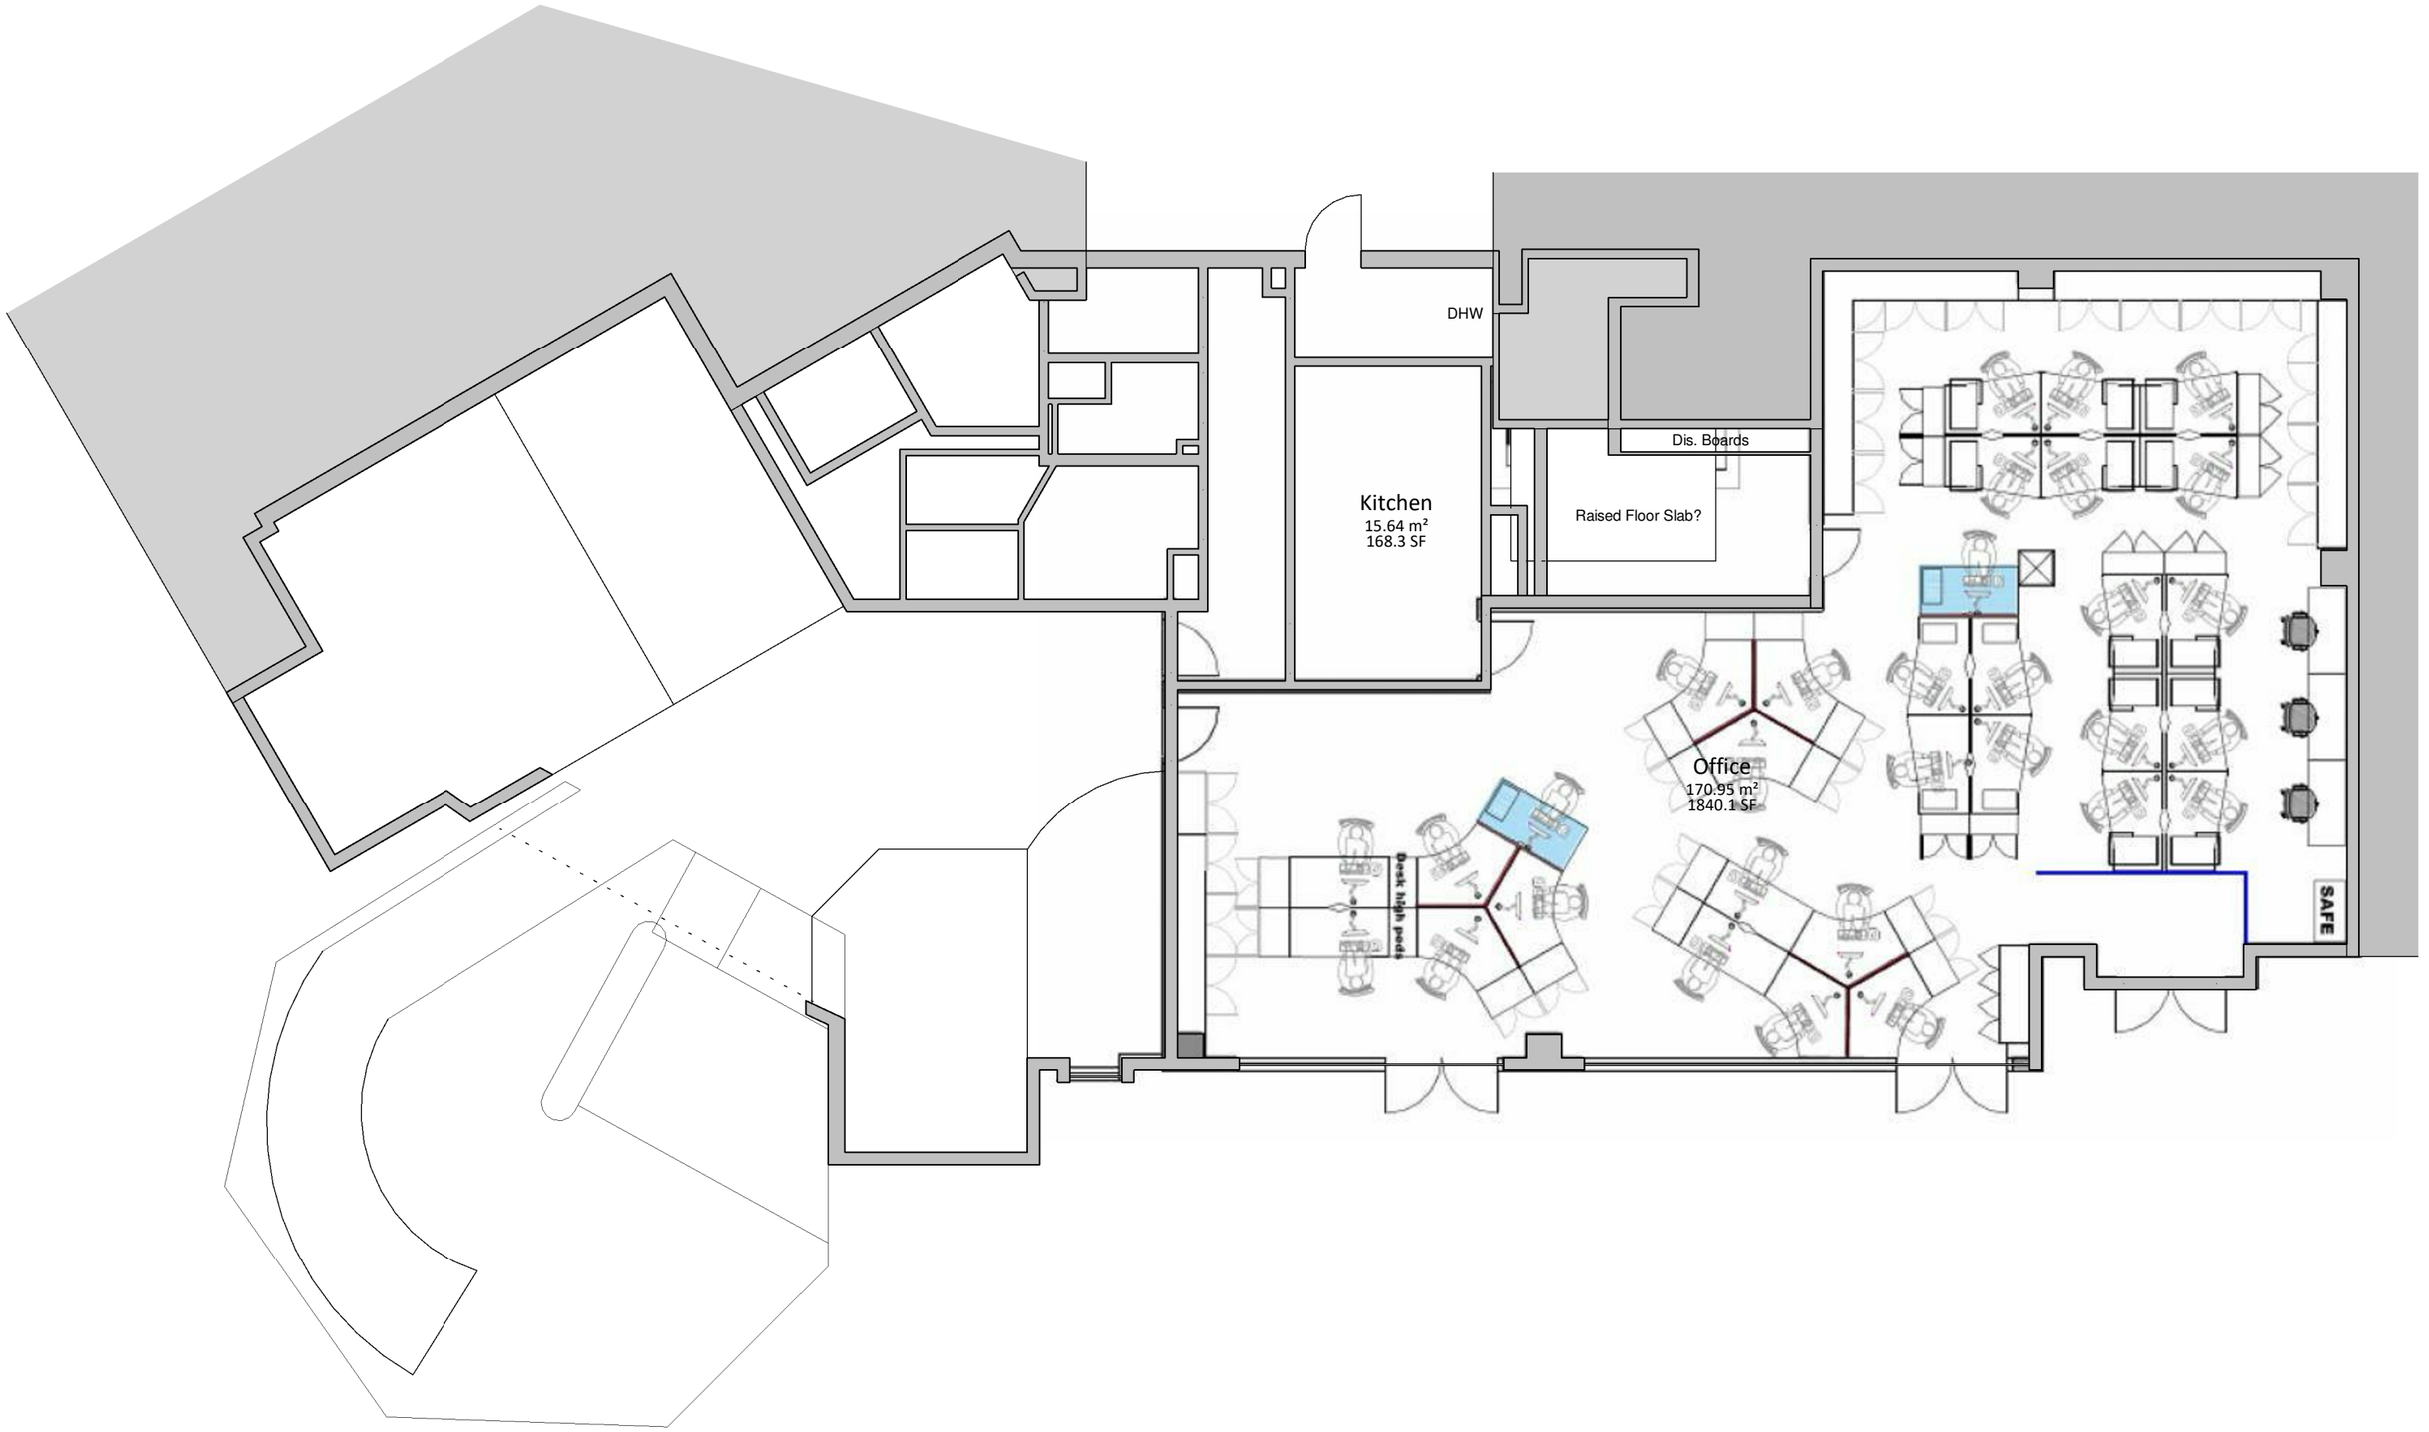


0 1m 2m 5m
1:100

Endless LLP - Leeds office
Project

Endless LLP
Client

Floor Plan - Existing
Drawing Title

SK01
Drawing No.

Revision

SKETCH

architecture:ab
T: 01765 608 199 M: 0750 850 0 850
E: mail@architectureab.co.uk