



Existing Basement Plan
1 : 100

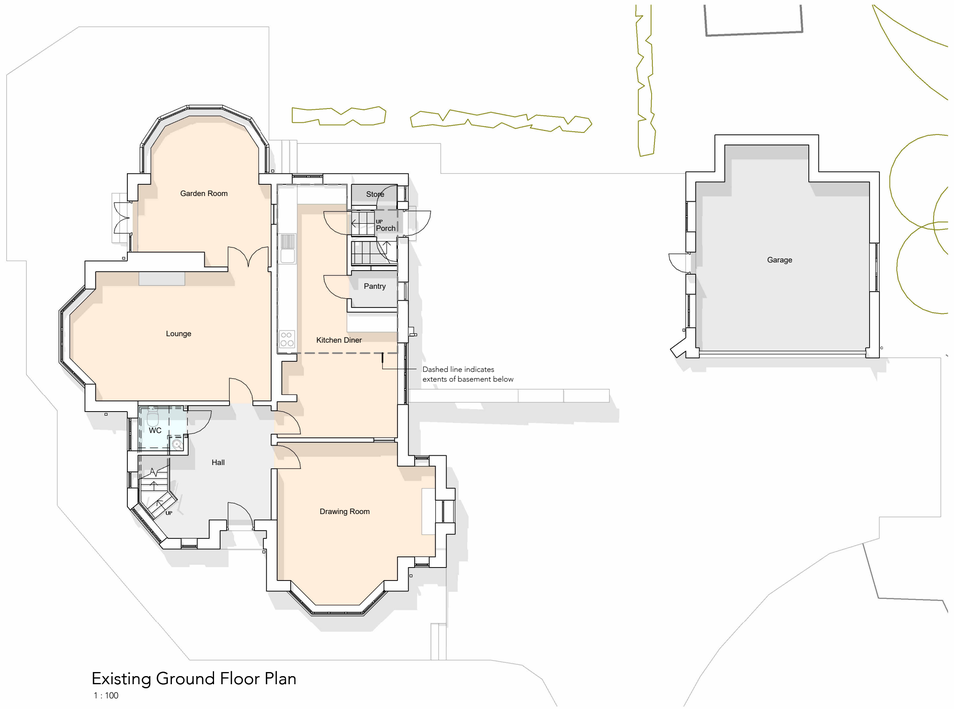


Existing Ground Floor Plan
1 : 100




Existing First Floor Plan
1 : 100

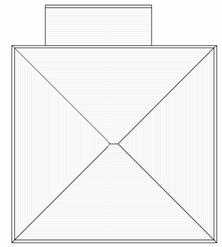

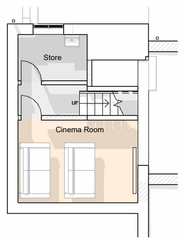

Proposed Basement Plan
1 : 100

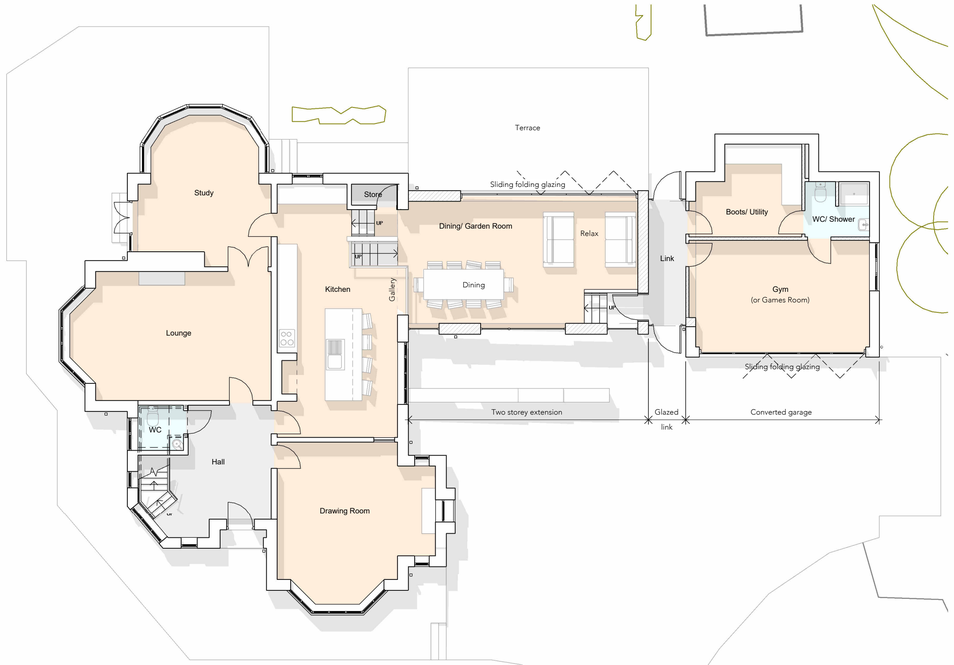

Proposed Ground Floor Plan
1 : 100

Proposed First Floor Plan
1 : 100

1 : 100
0 1 2 3 4 5m

N

Contractor must verify all dimensions on site before commencing any work or shop drawings. If this drawing exceeds the quantities taken in any way the Architects are to be informed before the work is initiated. Only figured dimensions to be taken from this drawing. Do not scale off this drawing. Drawings based on Ordnance Survey and / or existing record drawings - design and drawing content subject to Site Survey, Structural Survey, Site Investigations, Planning and Statutory Requirements and Approvals. Authorised reproduction from Ordnance Survey Map with permission of the Controller of Her Majesty's Stationery Office. Crown Copyright reserved. Enjoy Design Ltd.

Notes.

Rev.	Des.		By	Date	Ch.
P02	Updated following Client comments		WHD	25 Mar 25	RG
P01	First Issue		RG	14 Mar 25	RG

Suitability: S3

APPROVAL

Status:

Enjoy Design Ltd
The Old Brewery
High Court
Leeds
LS2 7ES
Tel: 0113 242 3622
website: www.enjoy-design.co.uk
twitter: @EnjoyDesignLtd
instagram: @enjoy_design_
linked: enjoy design ltd

Client: CONFIDENTIAL
Job No: 25,013
Project: BRAMWOOD, CRESKELD CRESCENT
Title: EXISTING & PROPOSED FLOOR PLANS
Date: 27/02/25
Scale: 1 : 100 @ A1
Drawn: RG
Check: RG
Drawing No: BRA - ENJ - ZZ - ZZ -DR - A - 20001
Rev: P02