
Notes:

This drawing is the sole copyright of KPP Architects Ltd and reproduction in any form is forbidden unless permission is obtained in writing.

Do not scale from this drawing. Any descrepancies on site should be brought to the attention of KPP Architects Ltd.

Work and materials must comply with the current building regulations and codes of practice and be read in conjunction with building specifications and other sub-contractors information. All materials are to be installed in strict accordance with the recommendations of the manufacturers.

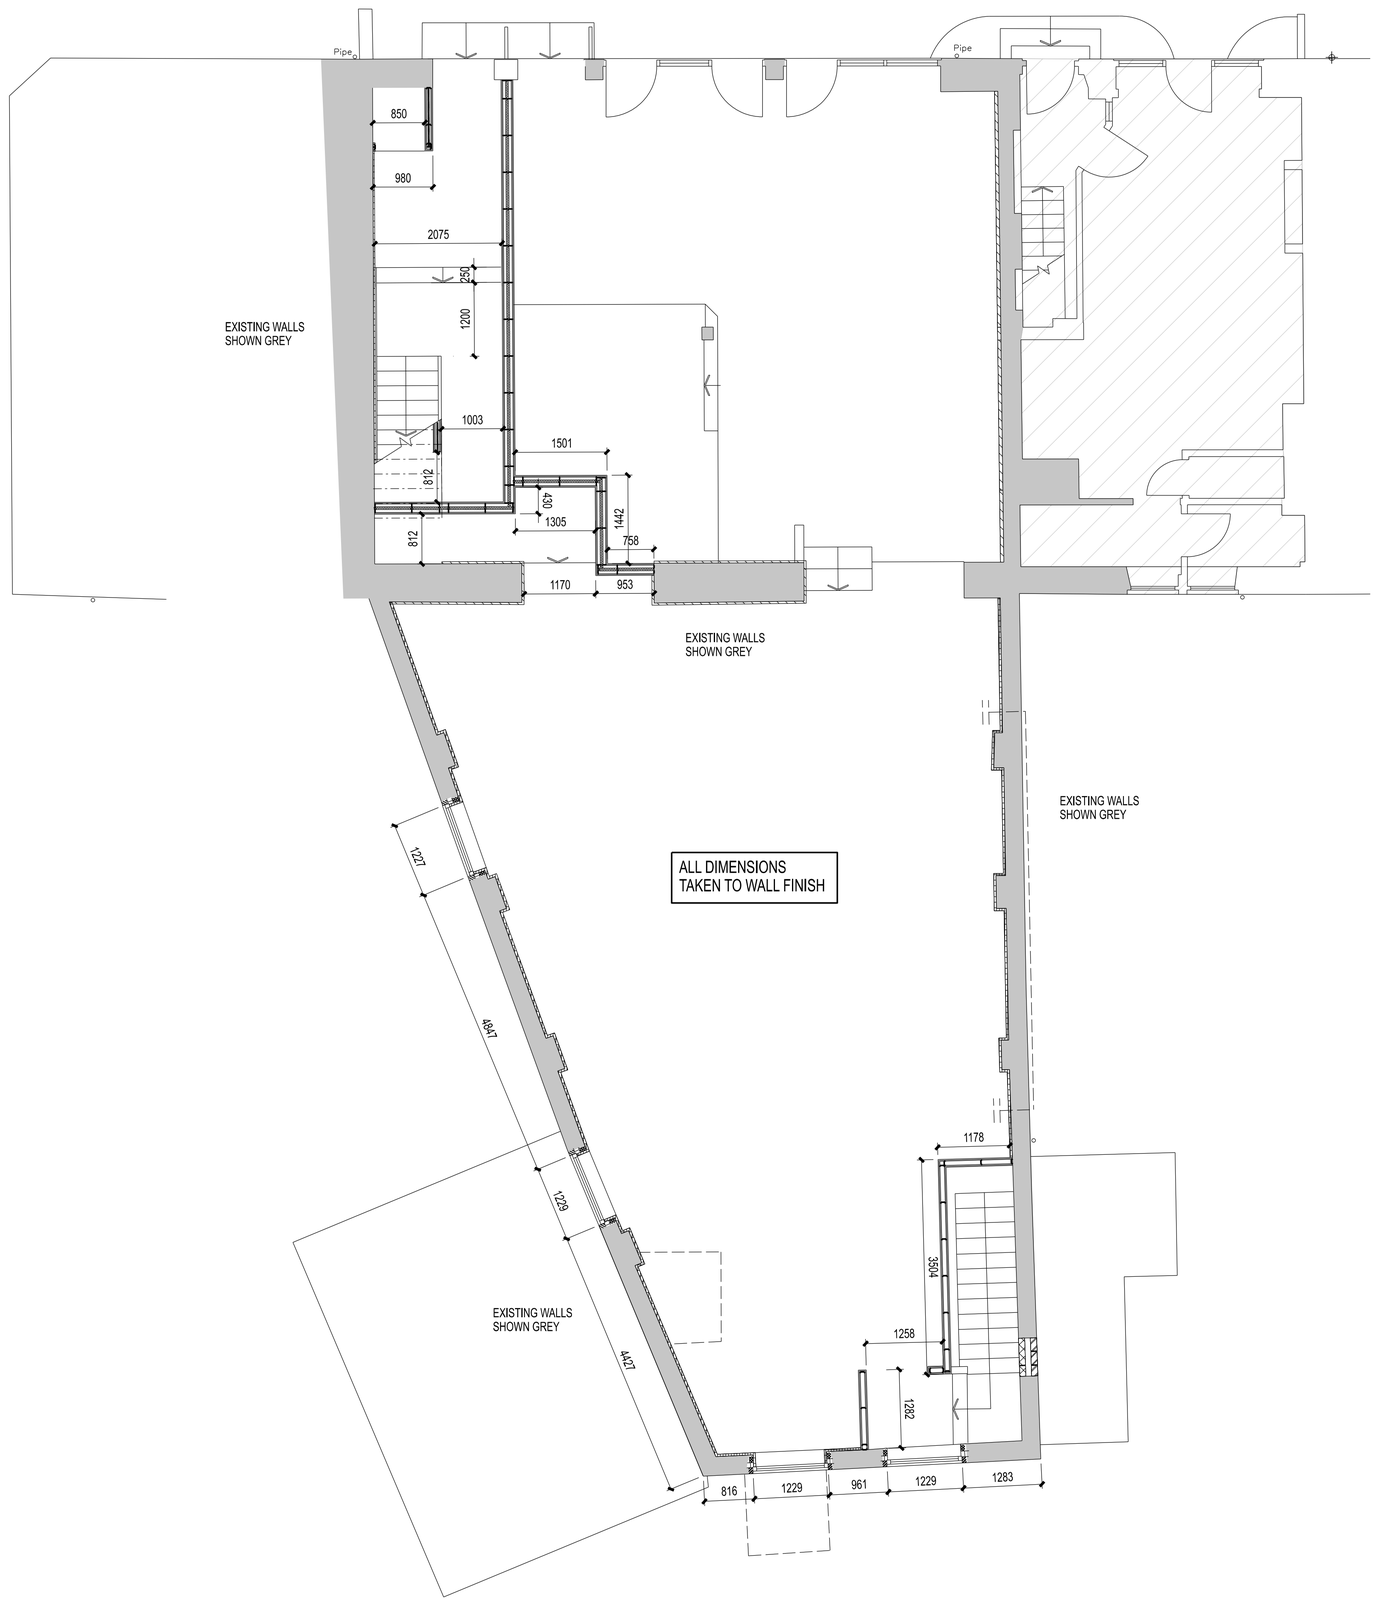

FOR DETAILS REGARDING WINDOWS, REFER TO DRAWING 3033 PROPOSED WINDOW SCHEDULE

FOR DETAILS REGARDING DOORS, REFER TO DRAWING 3034 PROPOSED DOOR SCHEDULE

FOR DETAILS REGARDING BATHROOMS, REFER TO DRAWING 3029 PROPOSED BATHROOM LAYOUTS

FOR DETAILS REGARDING KITCHENS, REFER TO DRAWING 3028 PROPOSED KITCHEN LAYOUTS

FOR DETAILS REGARDING FLOOR FINISHES REFER TO DRAWING 3039 PROPOSED FLOOR FINISHES

FOR DETAILS REGARDING CEILING FINISHES REFER TO DRAIWNG 3040 PROPOSED CEILING FINISHES

FOR DETAILS REGARDING WALL FINISHES, REFER TO DRAWING 3035 PROPOSED WALL FINISHES

Rev	Description	By	Chkd	Date
A	CONSTRUCTION ISSUE	CM	JM	30.10.26

Client

GROVEHALL ESTATES LTD.

Project Title

145 NEW ROAD SIDE HORSFORTH LS18 4QD

Drawing Title

PROPOSED GROUND FLOOR SETTING OUT

KPP ARCHITECTS

Lodge House
12 Town Street
Horsforth, Leeds LS184RJ

T : +44 (0) 113 2390460
E : architects@kpp-leeds.co.uk
W : www.kpp-leeds.co.uk

Scale	Size	Date	Drawn	Checked
1:50	A1	OCT' 26	JM	.

Status

CONSTRUCTION

KPP Job No **2472** | Rev **A**

Number

3020