

SCANNED
12 APR 2007

11 APR 07 07/00333/FBC

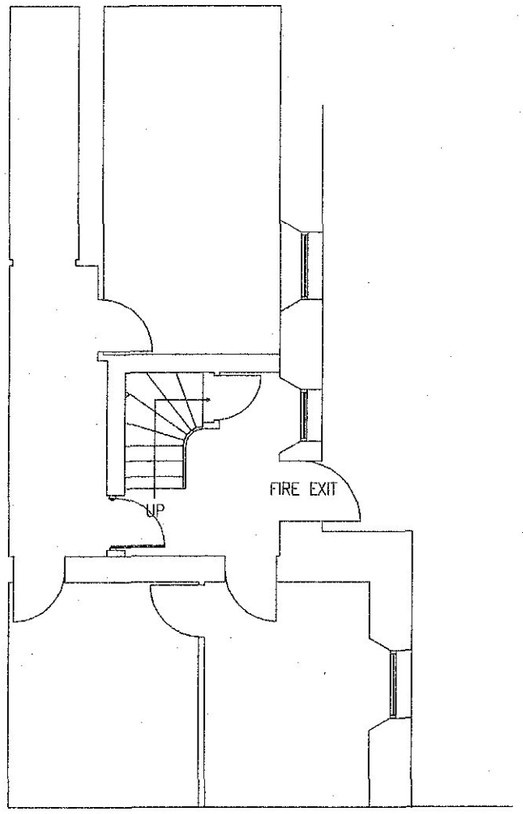

EXISTING BASEMENT PLAN

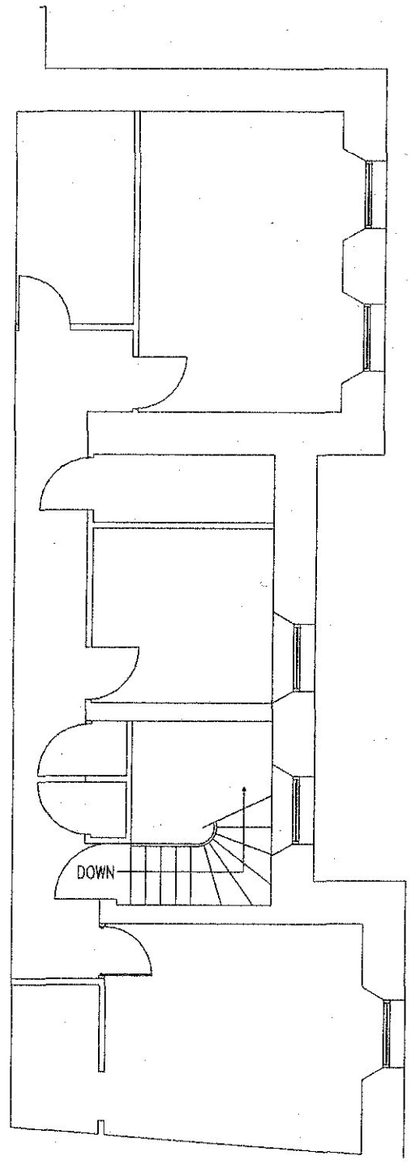

EXISTING 1ST FLOOR PLAN

This is a true copy of / the plan referred to in the application
Dated...30.01.07
Signed

Project 35 – 39 MURRAYGATE
DUNDEE

Drawing: PLAN AS EXISTING
Scale: 1:100 (A3)

Drawn By: MLH
Date: JAN 07

Revisions
Date

David Morris Associates
Chartered Building Surveyors
9 Fitzroy Place Sauchiehall Street Glasgow G3 7RH
Telephone 0141 221 1133
Fax 0141 248 6551

Drawing No. DMA/xxxx/03
Rev