
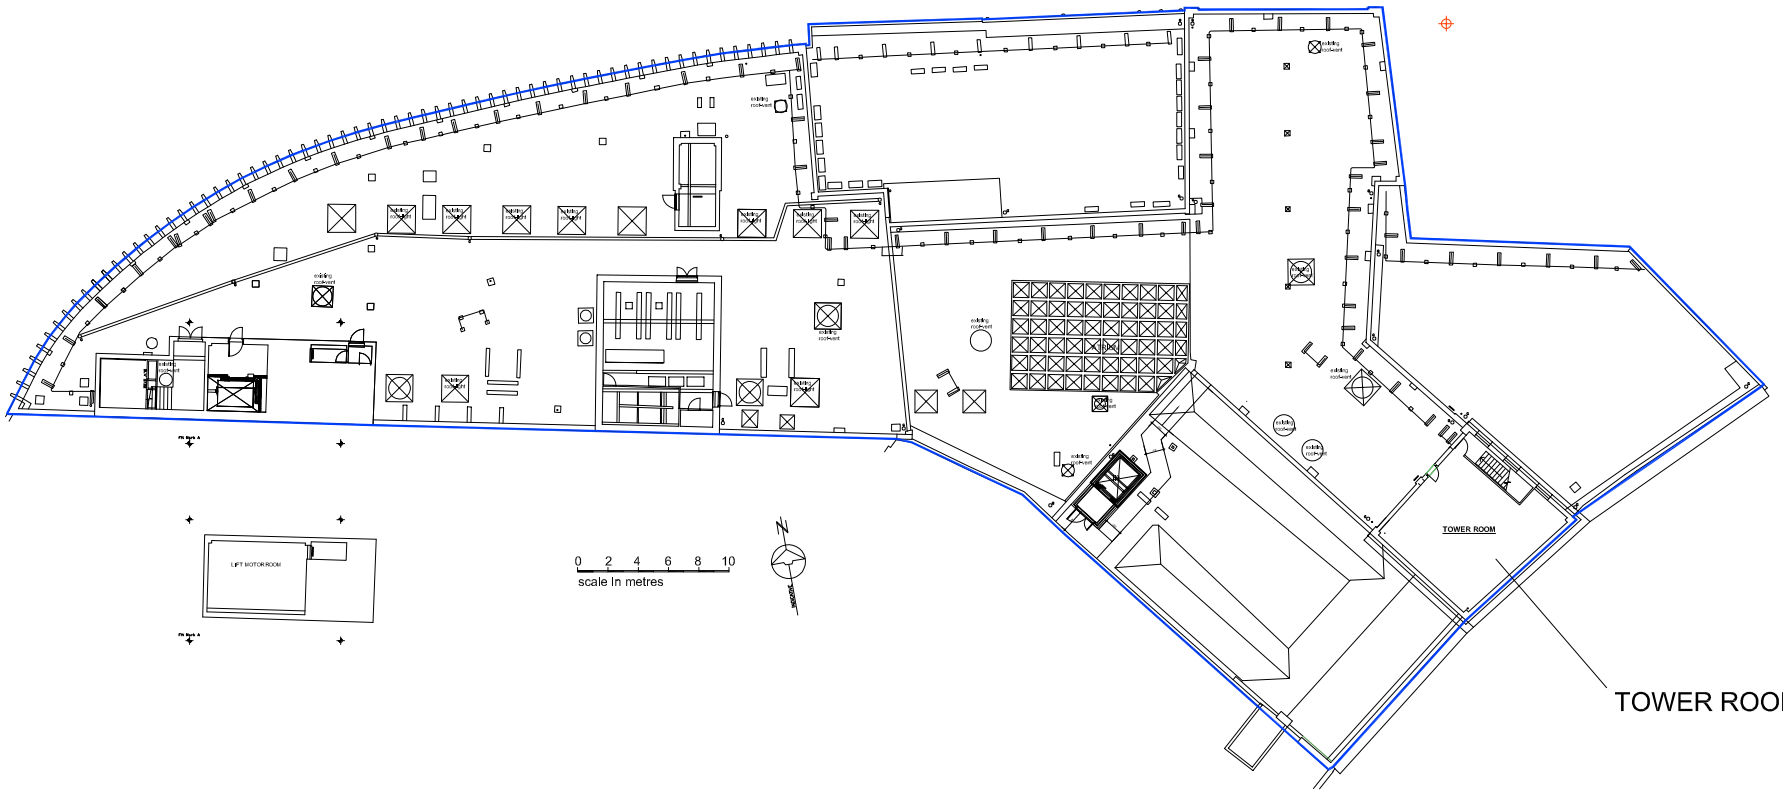


ROOF FLOOR PLAN
1:500 @ A3

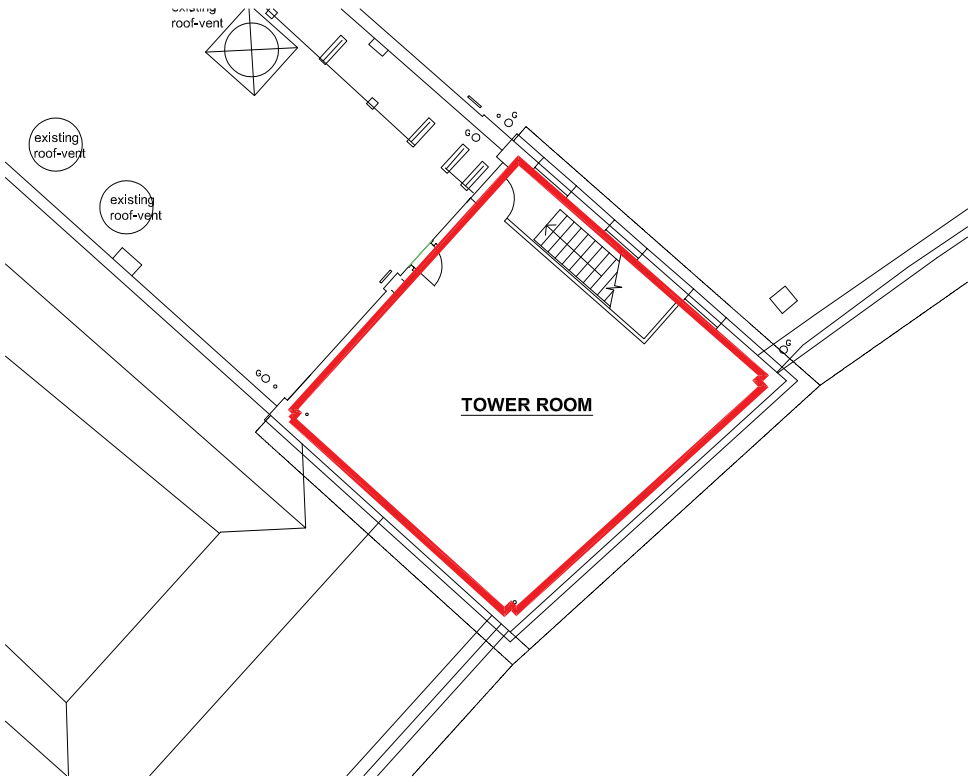

UNIT A/B/TOWER - ROOF FLOOR
PLAN 1:200 @ A3

KEY

BUILDING
(1:500 plan)

PROPERTY
(1:200 plan)

Scale: (1:200)

0 2 4 metre
1 3 5 10

NORTH

Use figured dimensions only.
Contractors must confirm site dimensions before starting work on shop drawings.

Revisions	Date	Authorised
REV A	12-08-2020	KB
PRELIMINARY ISSUE		

VERVE PROPERTIES
THE AVENUE CENTRE
BOURNEMOUTH BH2 5RP
LAND REGISTRY PLAN 1 - ROOF PLANS
UNITS A/B/TOWER ROOM

Drawn: PJL
Authorised: KB

Scale: Various @ A3
Date: AUG 2020

5213	LR-3	12	Rev: A

PLAN 3

The Tooley & Foster Partnership
ARCHITECTS • DESIGNERS
Warwick House, 116 Palmerston Road,
Buckhurst Hill, Essex, IG9 5LQ
tel: 020 8504 9711
fax: 020 8504 7711
e-mail: architects@tooley-foster.com
www.tooley-foster.com

Environments that work