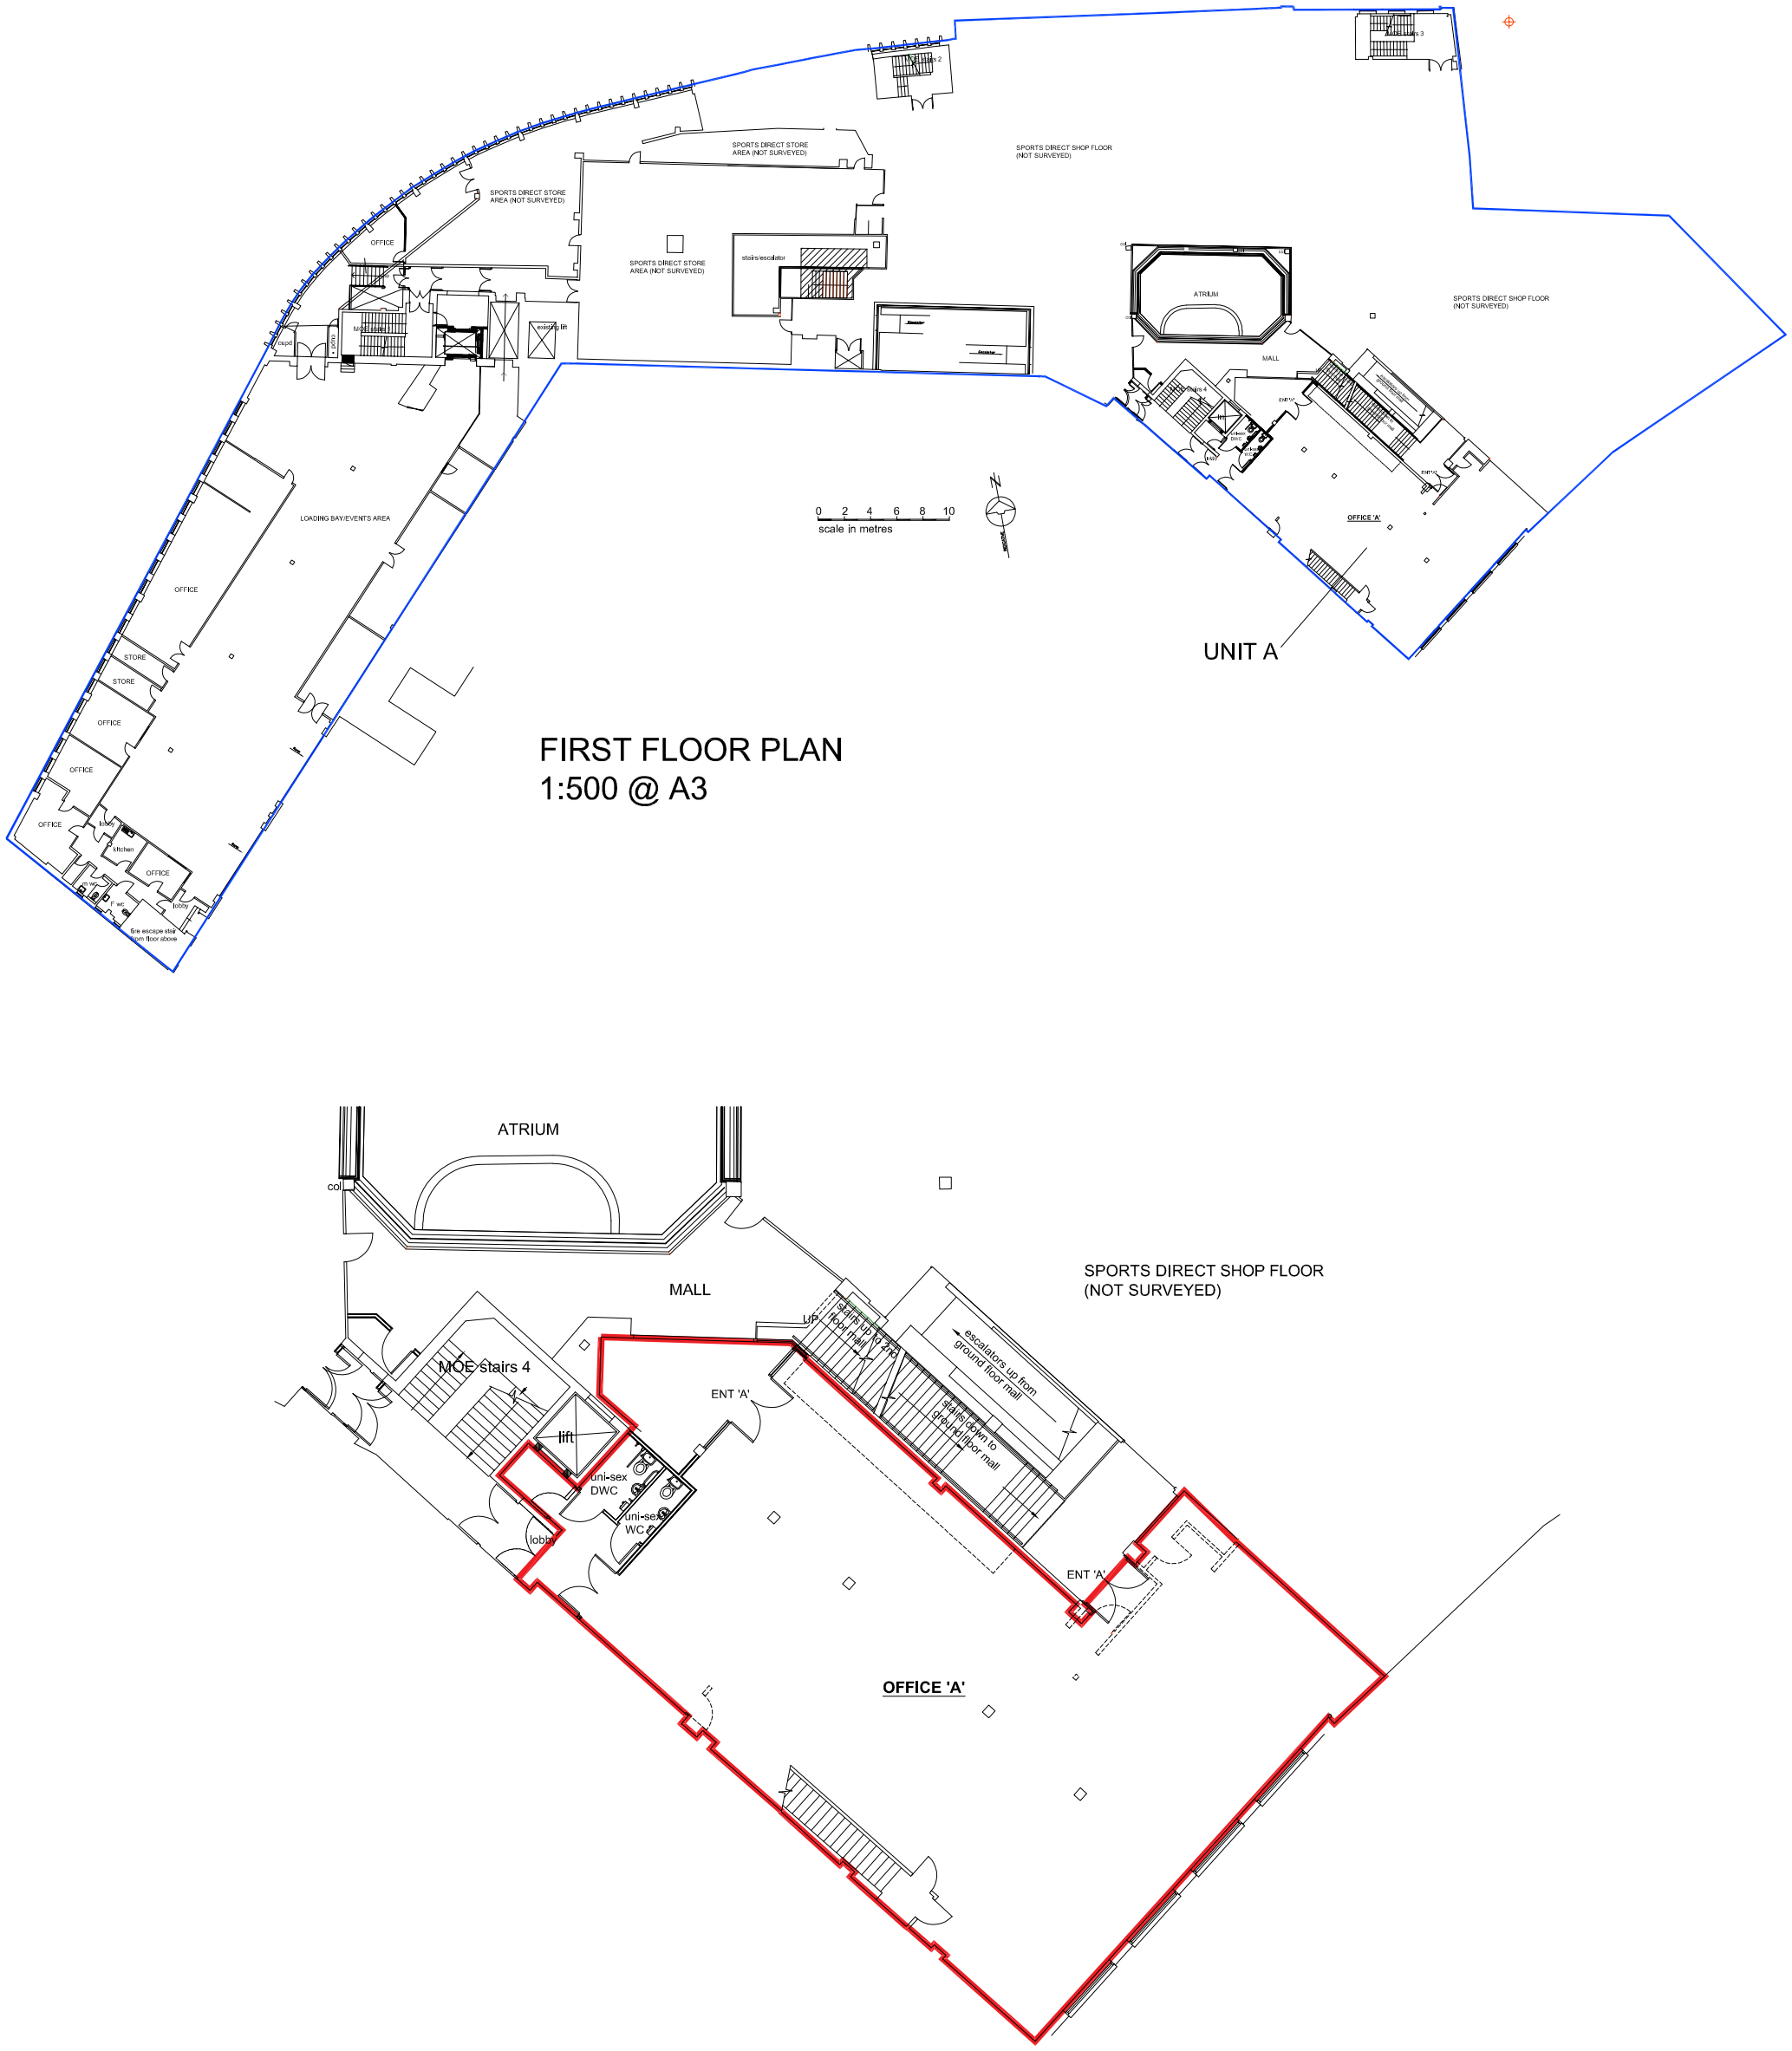


FIRST FLOOR PLAN
1:500 @ A3

UNIT A/B/TOWER - FIRST FLOOR
PLAN 1:200 @ A3

KEY

BUILDING
(1:500 plan)

PROPERTY
(1:200 plan)

Scale: (1:200)
0 2 4 metre
1 3 5 10

PLAN 1

VERVE PROPERTIES
THE AVENUE CENTRE
BOURNEMOUTH BH2 5RP
LAND REGISTRY PLAN 1 - FIRST FLOOR
UNITS A/B/TOWER ROOM
Drawn: PJL Authorised: KB
Scale: Various @ A3 Date: AUG 2020
5213 | LR-1 | 10 | Rev: A

The Tooley & Foster Partnership
ARCHITECTS • DESIGNERS
Warwick House, 116 Palmerston Road,
Buckhurst Hill, Essex, IG9 5LQ
tel: 020 8504 9711
fax: 020 8504 7979
e-mail: architects@tooley-foster.com
www.tooley-foster.com
Environments that work

Use figured dimensions only.
Contractors must confirm site dimensions before starting work on shop drawings.

Revisions	Date	Authorised
REV A PRELIMINARY ISSUE	12-08-2020	KB