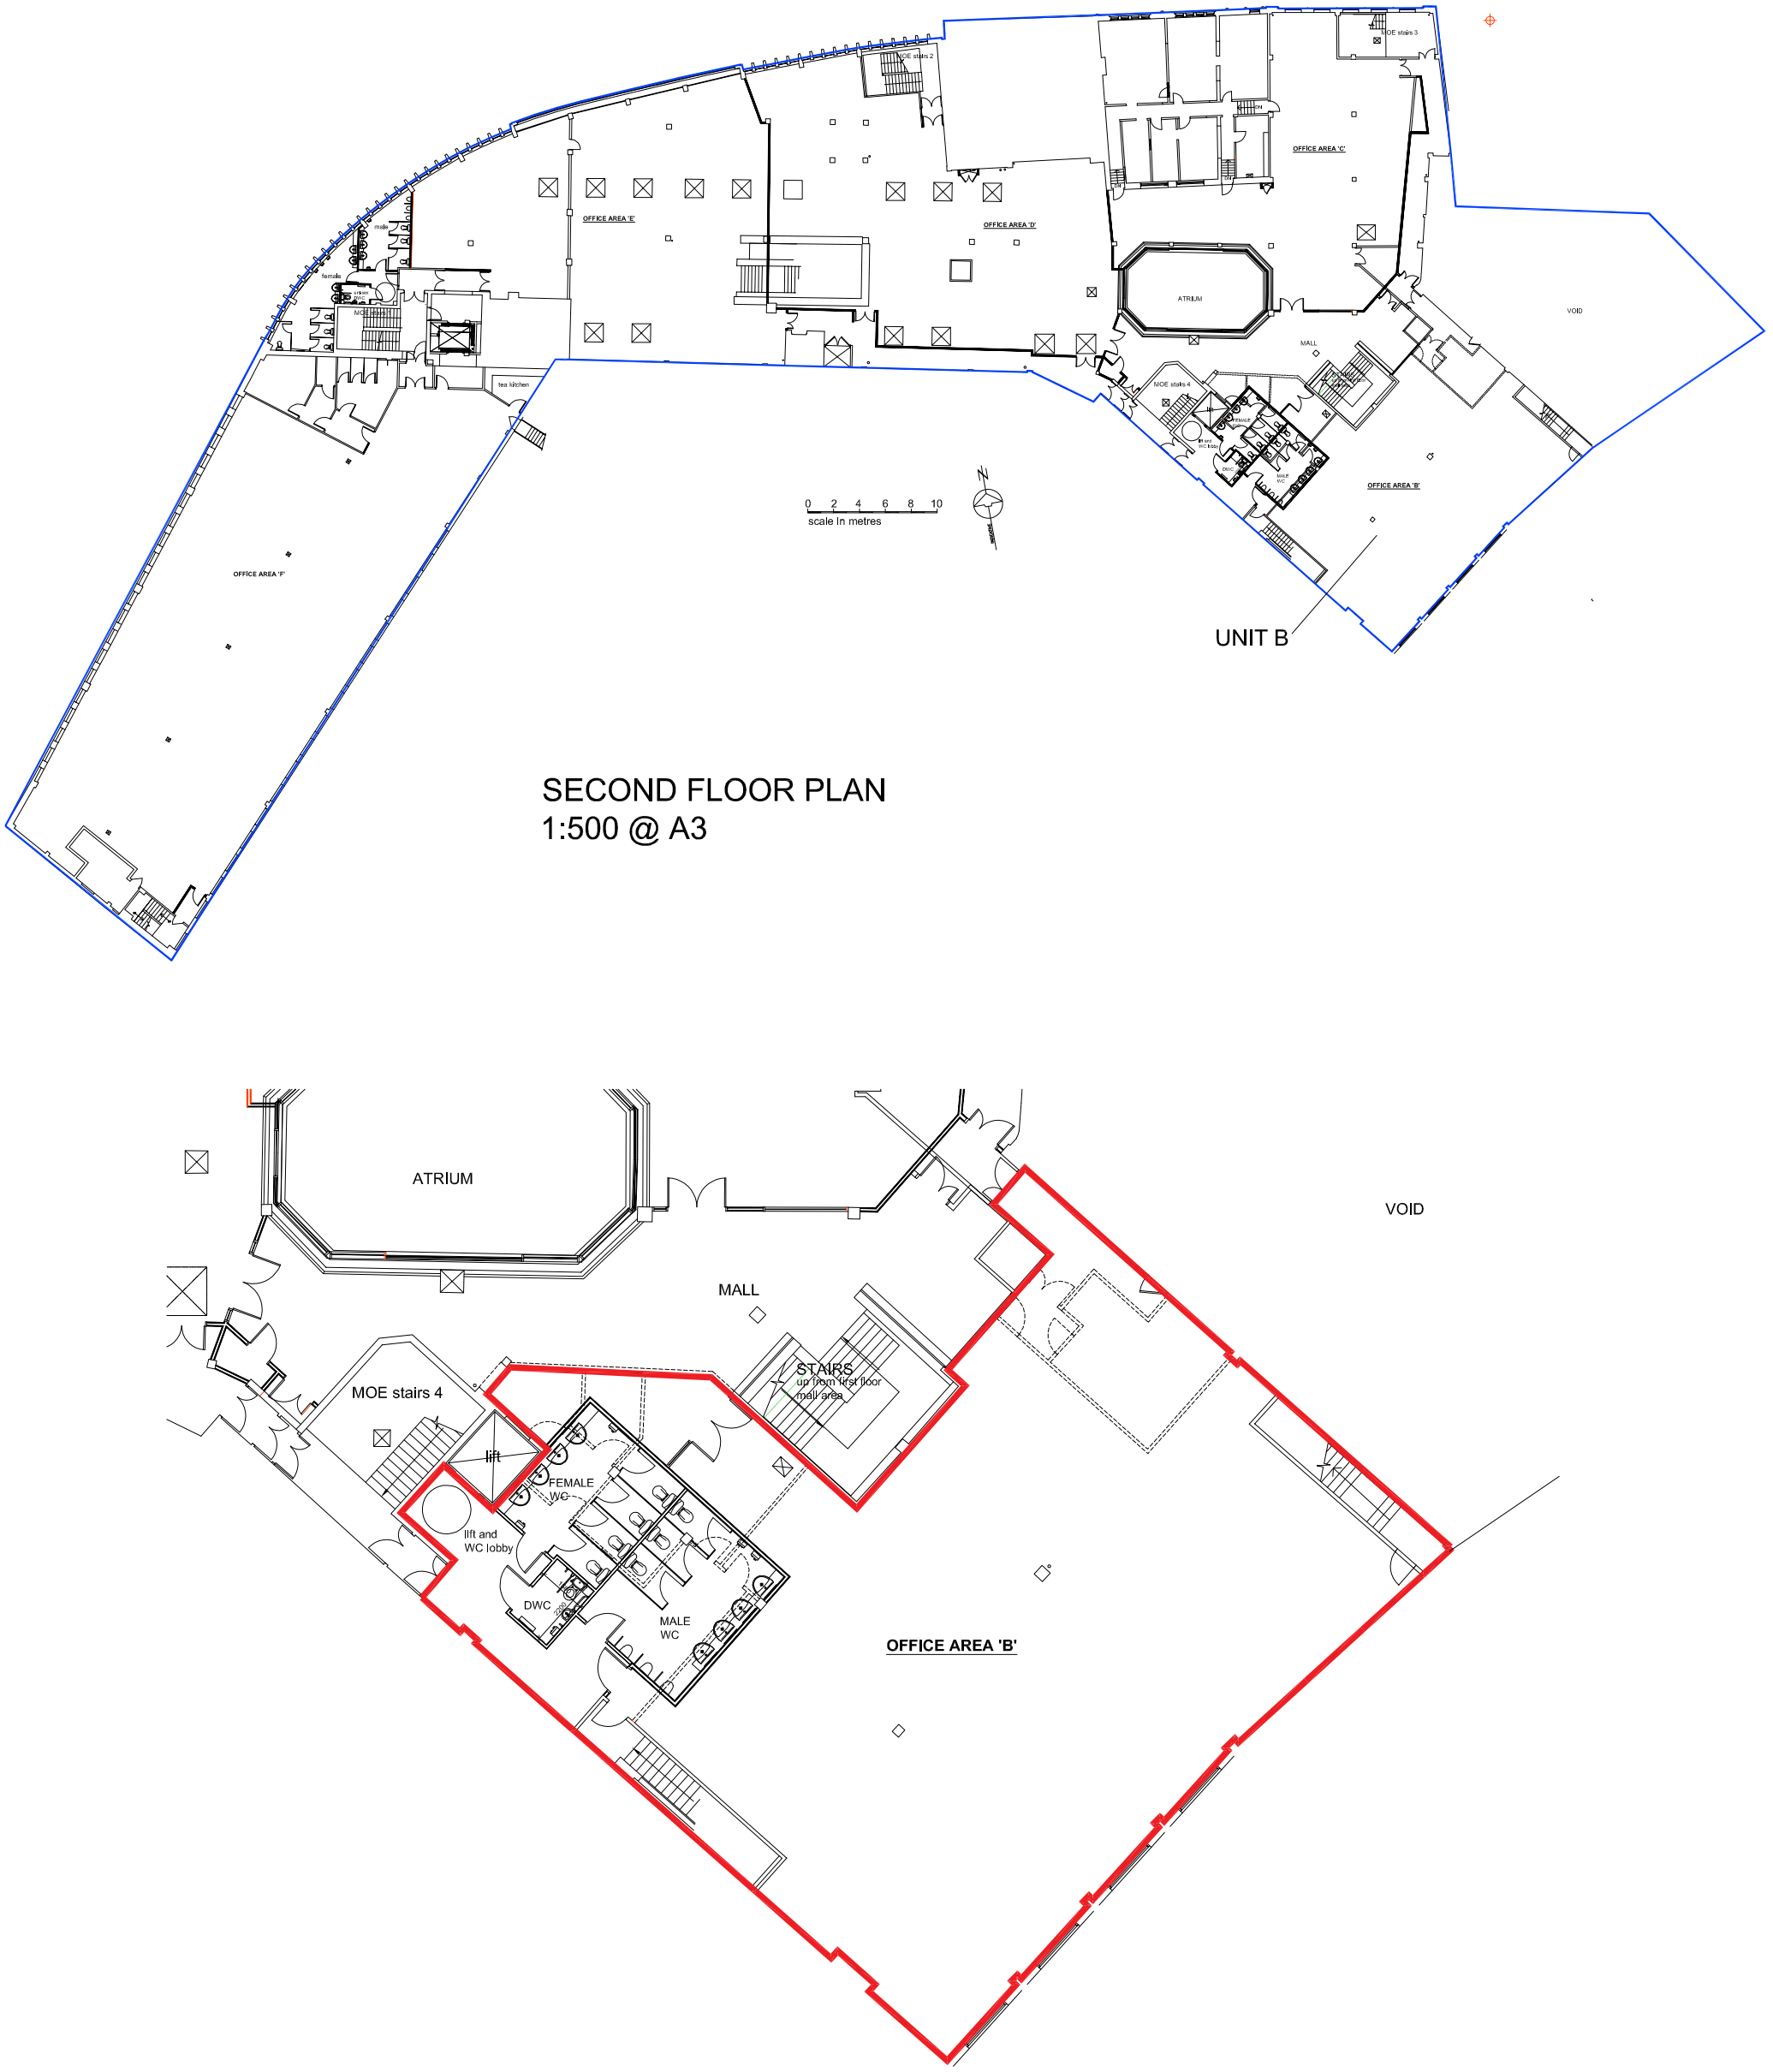


SECOND FLOOR PLAN
1:500 @ A3

UNIT A/B/TOWER - SECOND FLOOR
PLAN 1:200 @ A3

KEY

BUILDING
(1:500 plan)

PROPERTY
(1:200 plan)

Scale: (1:200)

0 2 4 metre
1 3 5 10

PLAN 2

VERVE PROPERTIES
THE AVENUE CENTRE
BOURNEMOUTH BH2 5RP
LAND REGISTRY PLAN 1 - SECOND FLOOR
UNITS A/B/TOWER ROOM

Drawn: PJL
Authorised: KB
Scale: Various @ A3
Date: AUG 2020

5213	LR-2	11	Rev: A

The Tooley & Foster Partnership
ARCHITECTS • DESIGNERS
Warwick House, 116 Palmerston Road,
Buckhurst Hill, Essex, IG9 5LQ
tel: (020) 8504 9711
fax: (020) 8504 7171
e-mail: architects@tooley-foster.com
www.tooley-foster.com

Environments that work

Revisions
REV A
PRELIMINARY ISSUE

Date
12-08-2020

Authorised
KB

Use figured dimensions only.
Contractors must confirm site dimensions before starting work on shop drawings.