
NOTES:
THIS DRAWING IS THE PROPERTY OF KNIGHT FRANK LLP. COPYRIGHT IS RESERVED BY THEM & THE DRAWING IS ISSUED ON THE CONDITION THAT IT IS NOT COPIED EITHER WHOLLY OR IN PART WITHOUT THE CONSENT IN WRITING OF KNIGHT FRANK LLP. FIGURED DIMENSIONS TAKE PREFERENCE OVER THOSE SCALED. ALL DIMENSIONS TO BE CHECKED ON SITE BEFORE COMMENCEMENT OF ANY WORK OR SHOP DRAWINGS.
ANY DISCREPANCIES TO BE REFERED TO THIS OFFICE FOR DECISION.THIS DRAWING IS TO BE READ IN CONJUNCTION WITH THE SPECIFICATION (WHEN APPLICABLE).

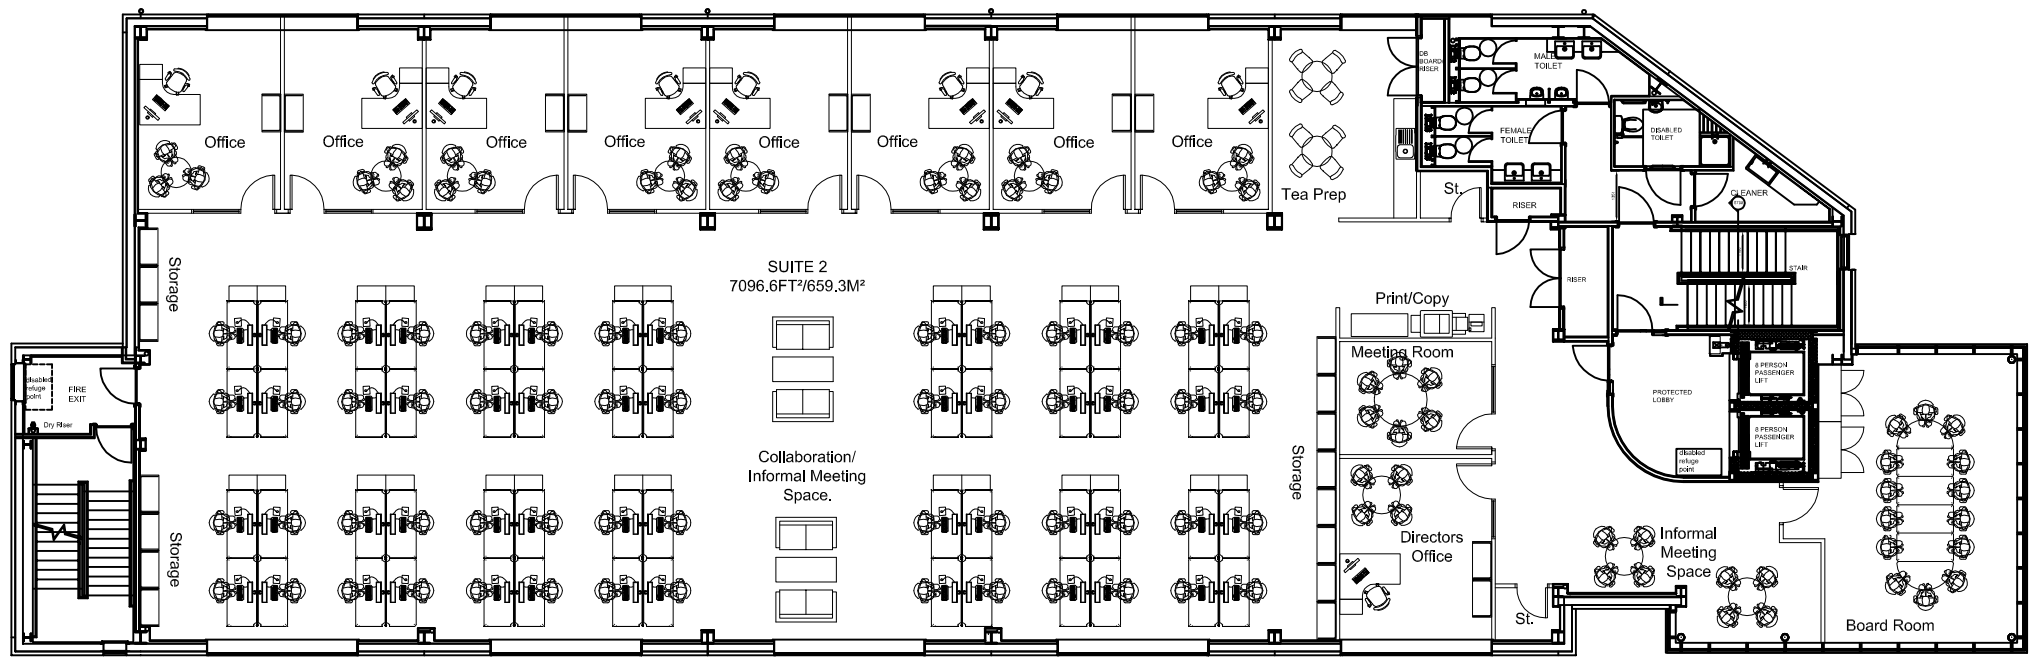

2nd Floor Plan Scale 1:100

Floor Space
Total Available Floor Space - 659m²

Open Plan Layout
Open Plan Workstations - 56
Cellular Offices - 9
Meeting Rooms - 2
Total Head Count - 65
IPR Per Person 10m²

KEY.	REVISION.	DATE.

DRAWING STATUS.
Proposed

SCALE.	DRAWN.
1:200@A3	CC
DATE.	CHECKED.
26/02/2016	DGG

DRAWING No.
02

CLIENT.

PROJECT.
Pilgrim House
Aberdeen

DRAWING TITLE.
Space Plan
Second Floor

Knight Frank
Knight Frank LLP
4 Albert Street, Aberdeen, AB25 1XQ
+44 (0) 1224 644 272 +44 (0) 1224 639 277 fax
BUILDING SURVEYING PROJECT MANAGEMENT
ARCHITECTURAL DESIGN & REFURBISHMENT
www.knightfrank.co.uk/aberdeen