

NOTES:
THIS DRAWING IS THE PROPERTY OF KNIGHT FRANK LLP. COPYRIGHT IS RESERVED BY THEM & THE DRAWING IS ISSUED ON THE CONDITION THAT IT IS NOT COPIED EITHER WHOLLY OR IN PART WITHOUT THE CONSENT IN WRITING OF KNIGHT FRANK LLP. FIGURED DIMENSIONS TAKE PREFERENCE OVER THOSE SCALED. ALL DIMENSIONS TO BE CHECKED ON SITE BEFORE COMMENCEMENT OF ANY WORK OR SHOP DRAWINGS.
ANY DISCREPANCIES TO BE REFERED TO THIS OFFICE FOR DECISION.THIS DRAWING IS TO BE READ IN CONJUNCTION WITH THE SPECIFICATION (WHEN APPLICABLE).

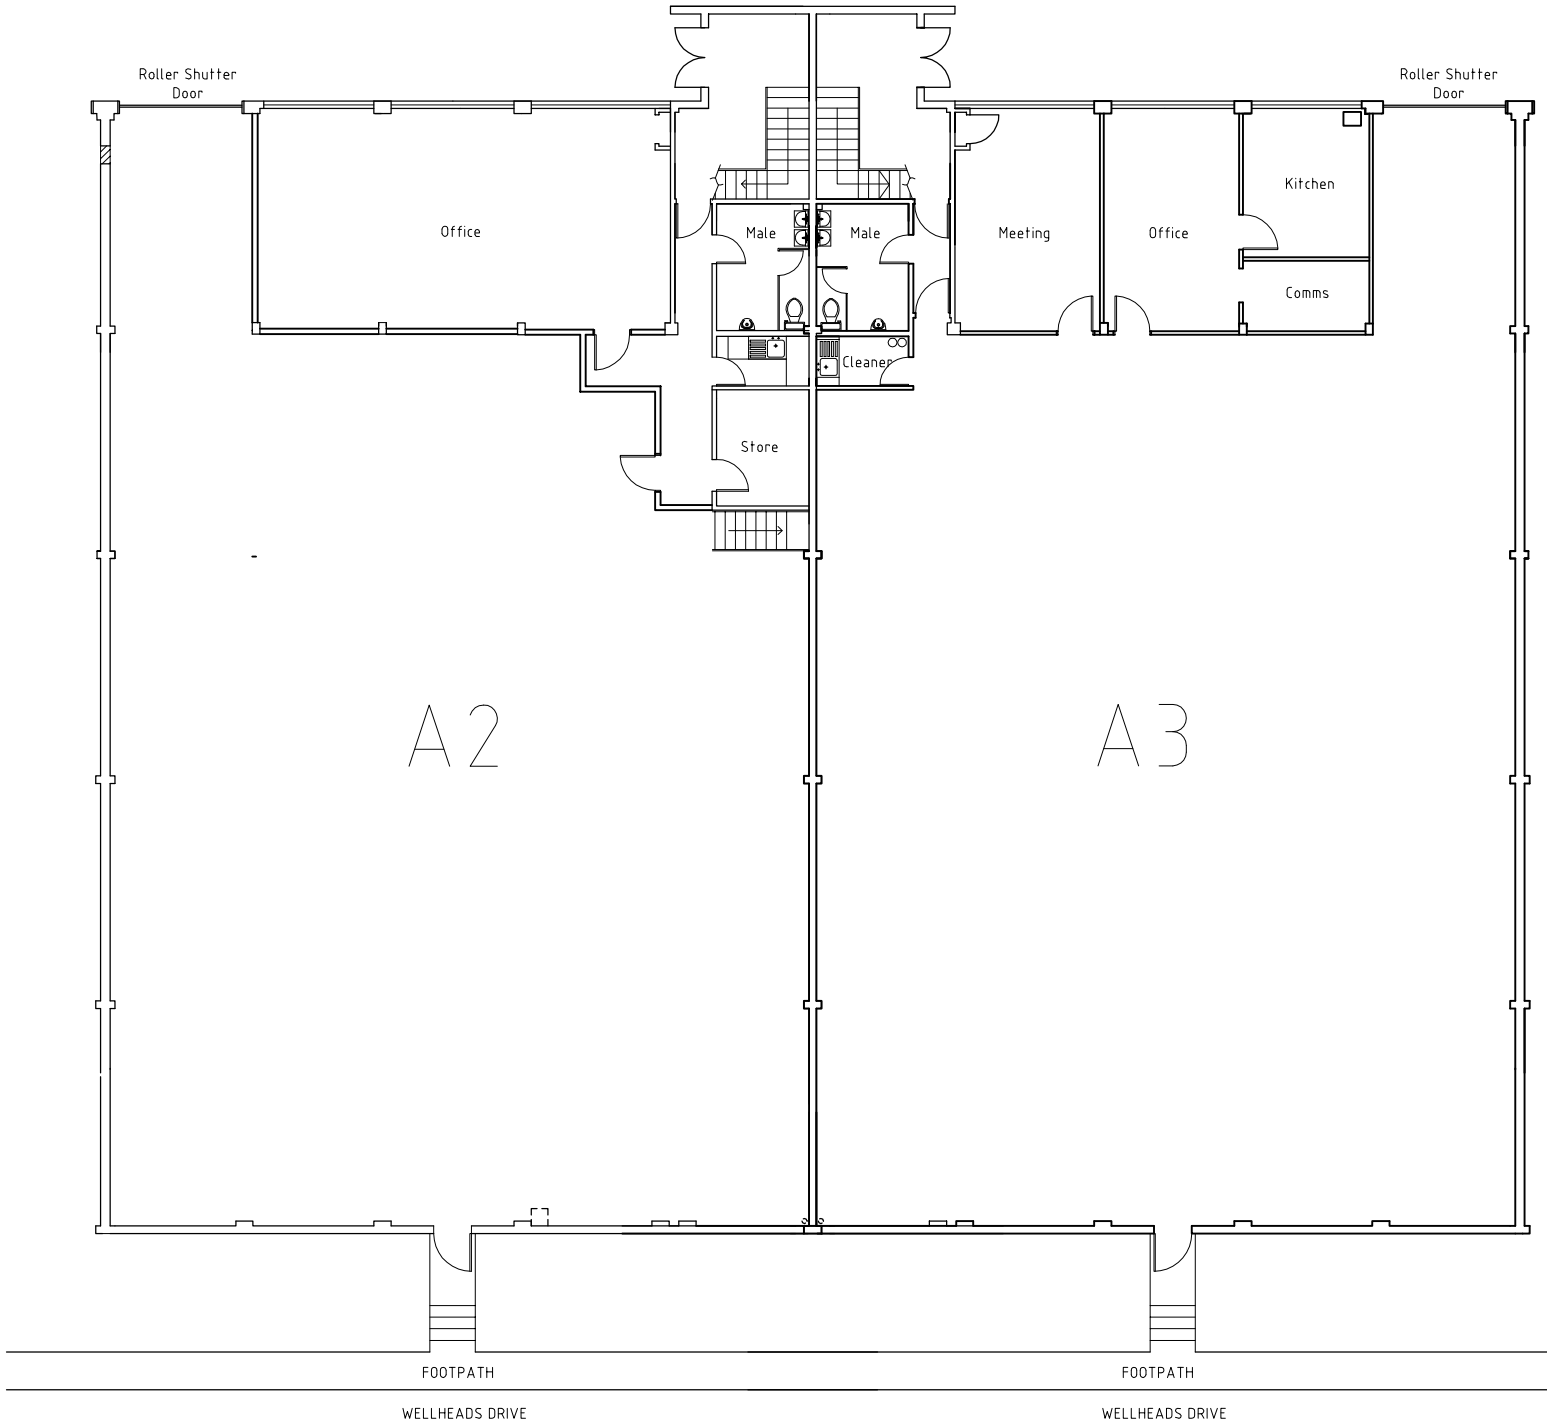

Scale (1:200)

0m 2.5m 5m 10m 25m

Ground Floor Plan scale 1:200

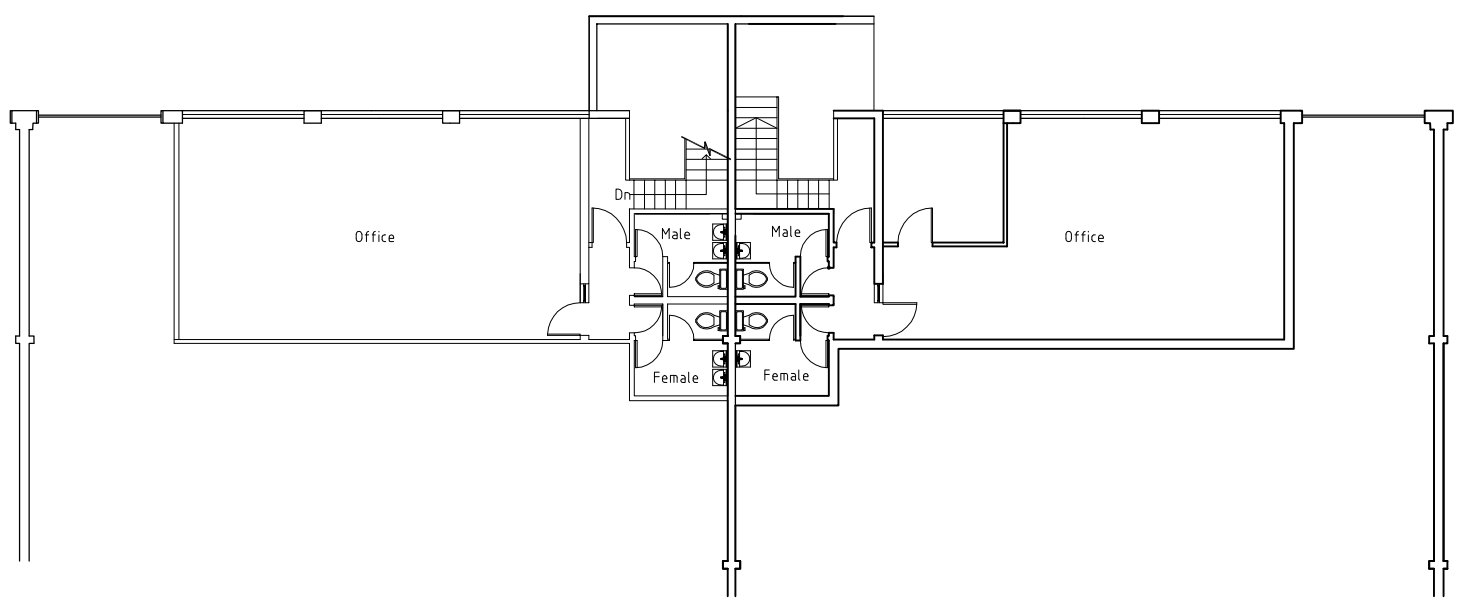

First Floor Plan scale 1:200

KEY. REVISION. DATE/ INITIALS

DRAWING STATUS.

Existing

SCALE.	DRAWN.
As Noted @ A3	CC
DATE.	CHECKED.
02/2017	GAH

DRAWING No.

1030029/03

CLIENT.

Shell Pension Trust

PROJECT.

Refurbishment
A2 & A3, Wellheads Industrial Estate

DRAWING TITLE.

Floor Plans

Knight Frank

Knight Frank LLP
4 Albert Street, Aberdeen, AB25 1XQ
+44 (0) 1224 644 272 +44 (0) 1224 639 277 fax

BUILDING SURVEYING PROJECT MANAGEMENT
ARCHITECTURAL DESIGN & REFURBISHMENT

www.knightfrank.co.uk/aberdeen