




1/401 South West Elevation

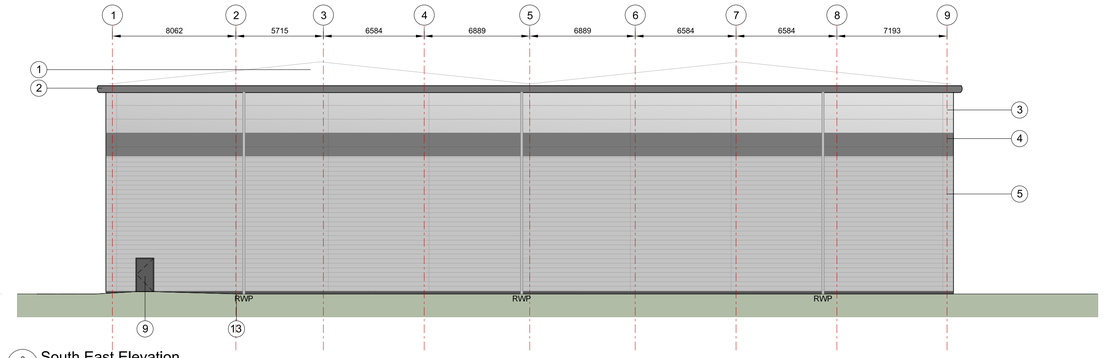

2/401 South East Elevation

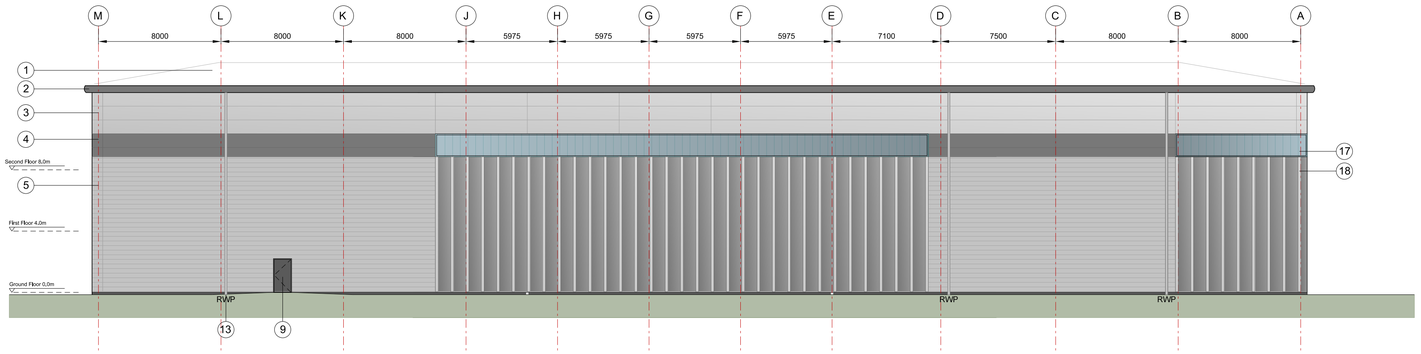

3/401 North East Elevation

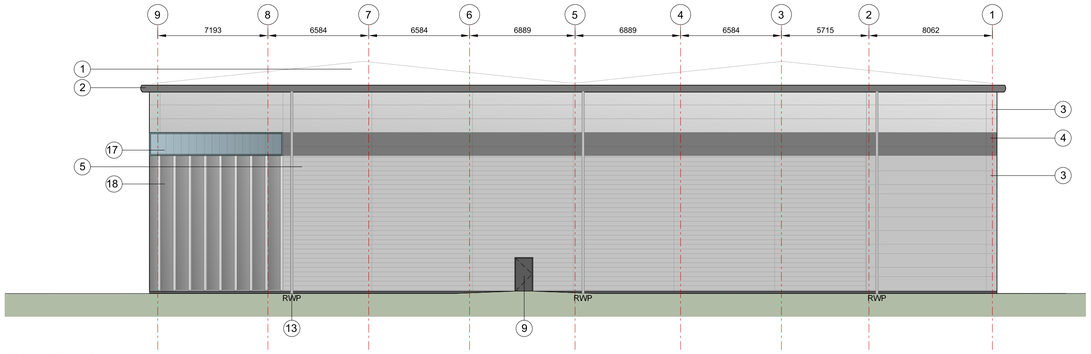

4/401 North West Elevation

NOTES

Do not scale. Work only to figured dimensions.

Subject to design development.

Where applicable this drawing is to be read in conjunction with other consultants drawings, sub-contractor information and with the specification.

All dimensions to be checked on site prior to commencement of work.

CDM Pre-Construction Information

Refer to Cornish Architects CDM design record in relation to Regulation 9(4) of the CDM Regulations 2015.

To be read in conjunction with other designer's risk records.

KEY

1. Built-up roof system Colour :Goosewing Grey
2. Eaves and verge flashings. Colour: Zeus
3. Micro-lined rock fibre composite panel system Colorcoat Prisma - Sirius
4. Feature-band Micro-lined rock fibre composite panel system. Colorcoat Prisma - Zeus
5. Horizontal Trapezoidal built-up cladding system - Corus Colorcoat Prisma - Sirius
6. PPC Aluminium double glazed curtain walling, colour: Anthracite RAL 7016
7. PPC Aluminium double glazed windows with Brise Soleil. Colour: Anthracite RAL 7016
8. Loading door, colour: Anthracite RAL 7016
9. Steel fire escape door, colour: Anthracite RAL 7016
10. Dock leveller door and shelter, colour RAL 7016
11. Glass canopy supported off RAL 7016 steelwork frame
12. Proposed signage zone
13. Rainwater pipe, colour: Silver - RAL 9006
14. Brise Soleil. Colour: Anthracite RAL 7016
15. Louvres - colour to match cladding (to M&E consultant specification)
16. Micro-lined roch fibre composite panel system. Colorcoat Prisma - Zeus
17. Translucent cladding panel
18. PPC Rainscreen feature cladding system (Colour Zeus) with projecting fins (Colour: Sirius)

Look-a-like panels - obscured glass

Rev	Description	Chk	Date
D	Docks and level loading doors updated.	SM	12/03/2024
C	For Tender	NT	08/06/2023
B	Updated to consultant information	NT	26/05/2023
A	General amendments	NT	19/05/2023

27 Greville Street
London EC1N 8SU

tel +44(0)20 7400 2120

enquiries@cornisharchitects.com
www.cornisharchitects.com

RIBA Chartered Practice

cornisharchitects

Project Title.
PHASE 3 AXIS J9 BICESTER

Drawing Title.
UNIT 4 ELEVATIONS

Drawing Status.
TENDER

Scale.
0 2 metres 16

Drawn By.	Scale.	Date.	Chk'd By.
S K	1:200 @ A1	28/10/2021	C S

ALBION LAND

Drawing No. 20019 - WD - 401 Rev. D

Copyright of Cornish Architects ©