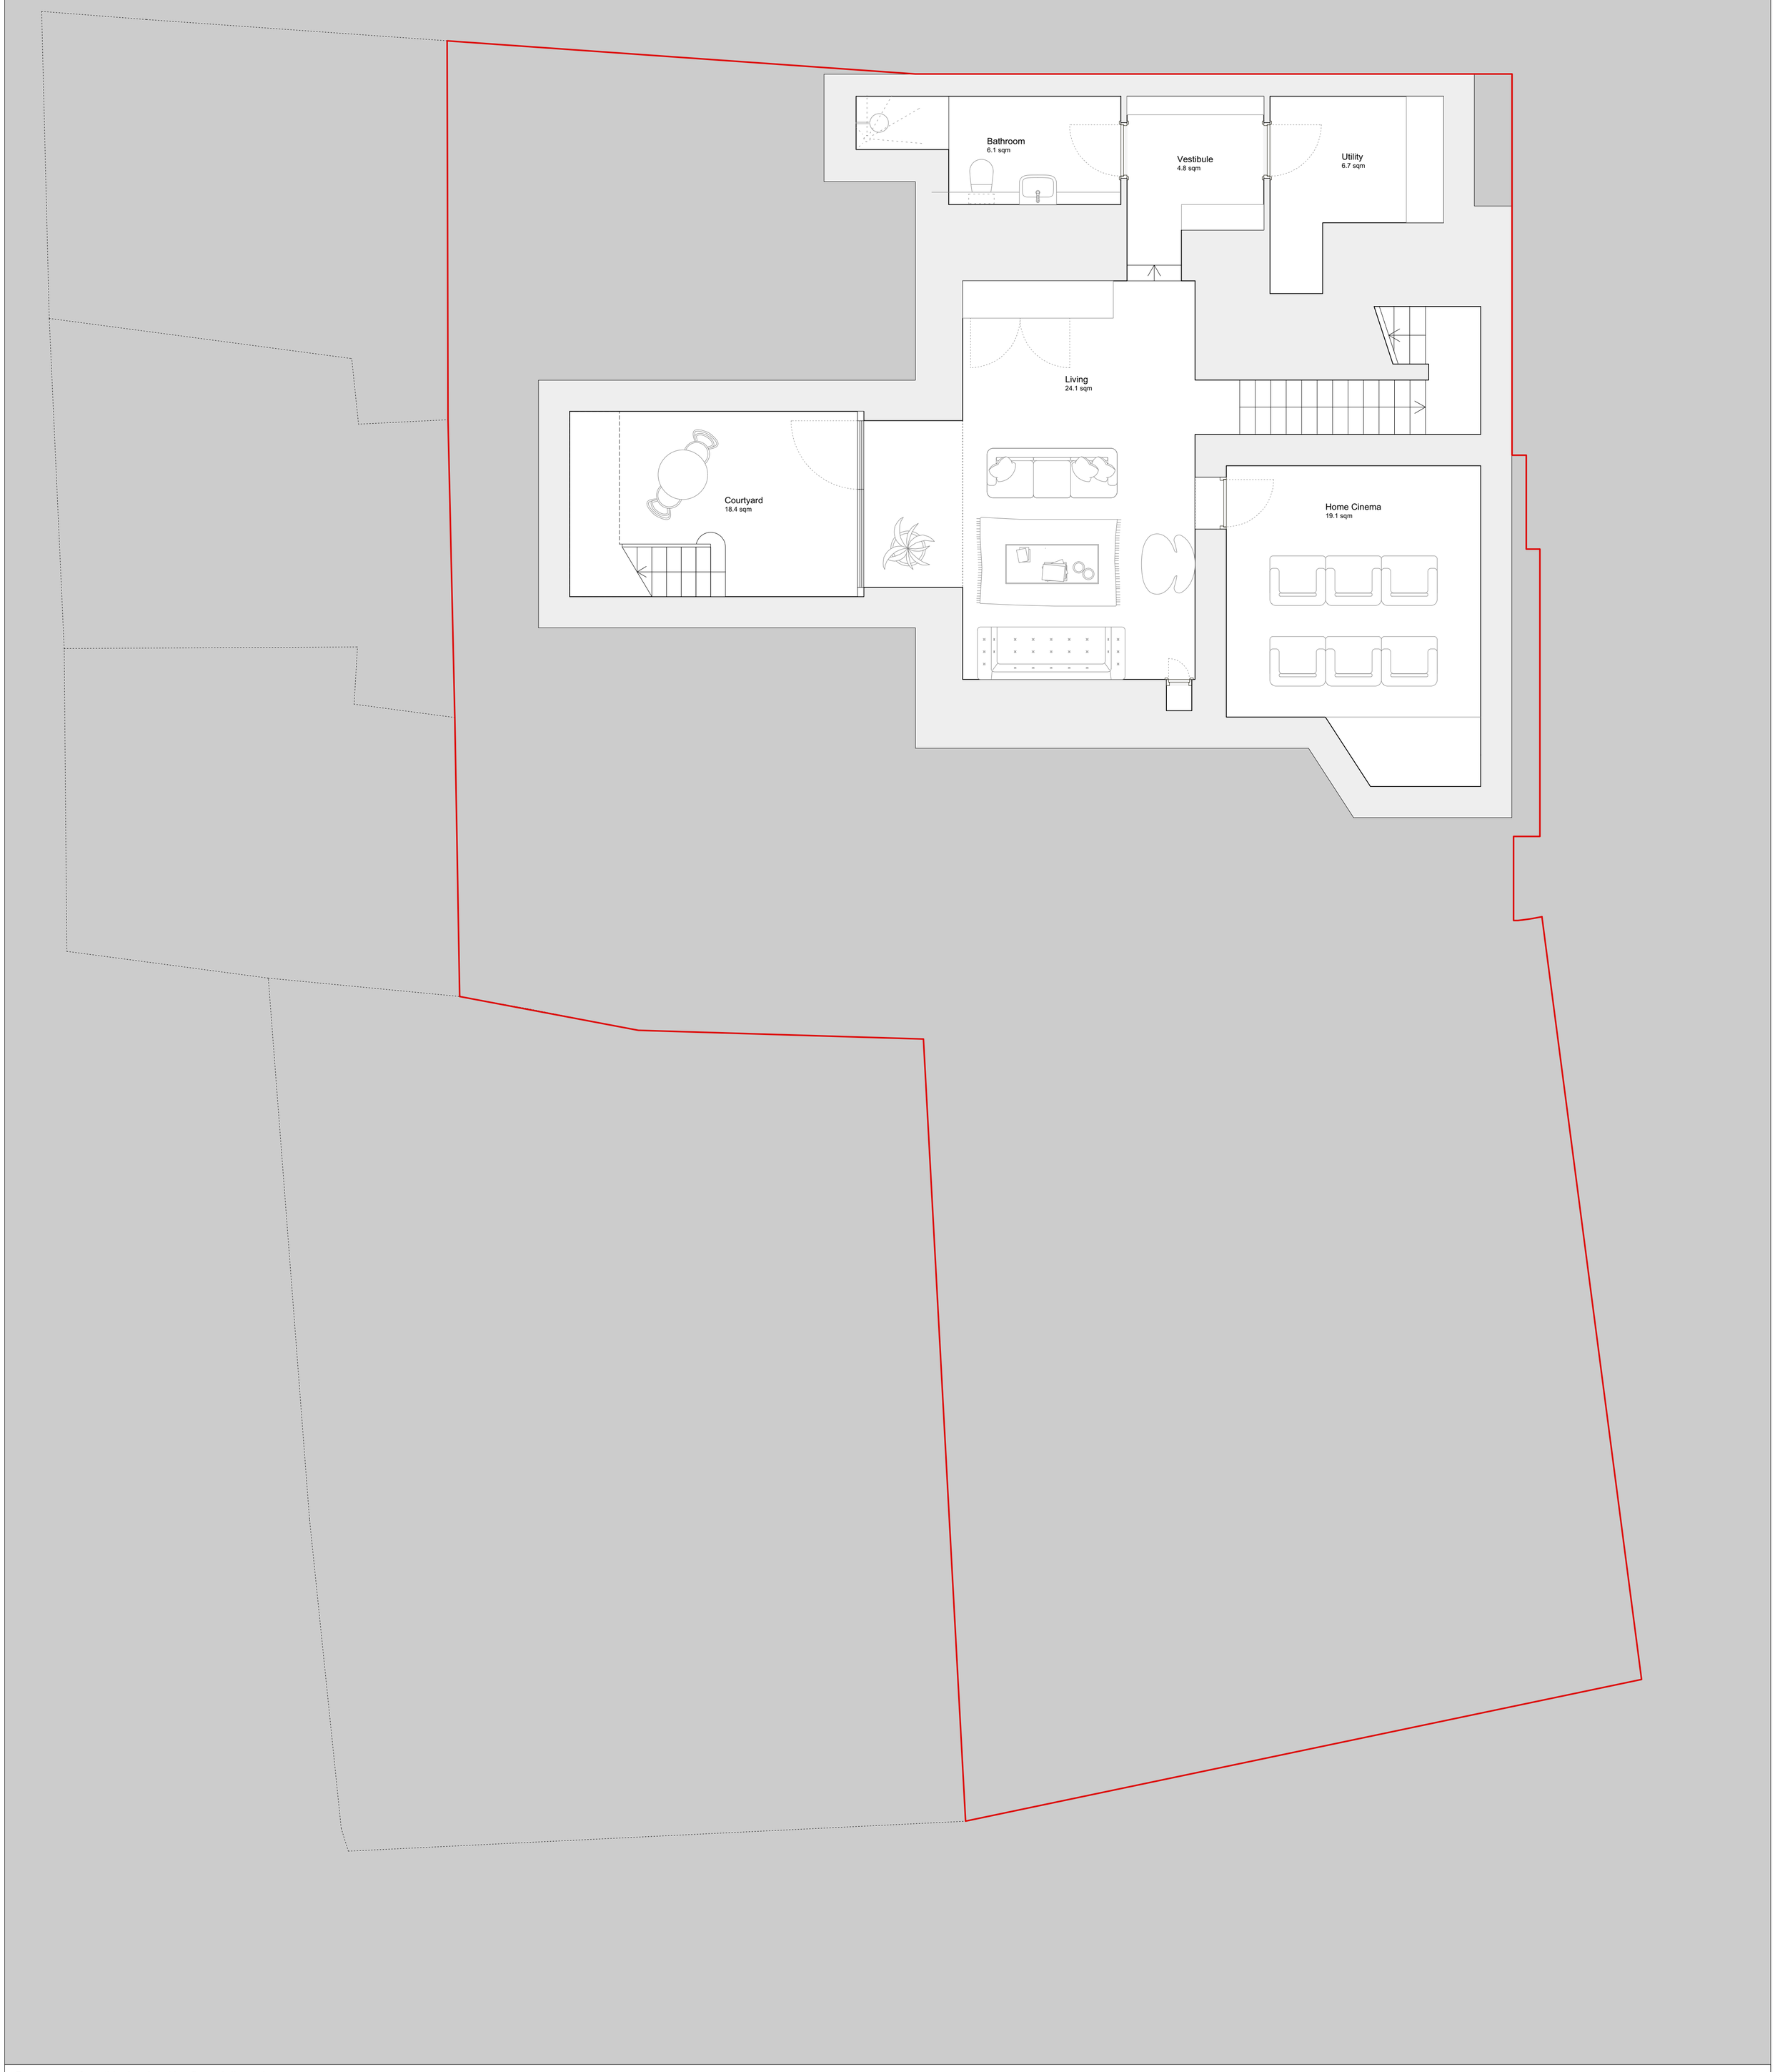


Do not scale from this drawing. Use figured dimensions only. Figured dimensions are in millimetres except where indicated otherwise. All levels are in metres. All dimensions and levels shall be verified on site before proceeding with works. This drawing is to be read in conjunction with other documentation from the architect, design team and main contractor. The architect must be notified of any discrepancy. Where building components are described in the specification as contractor designed, 'construction' information relating to those components on this drawing represents design intent only.

© Stephen Taylor Architects All rights described in chapter IV of the Copyright Designs and Patents Act 1988 have been asserted.

Rev.	Date	Revision notes
A	06/06/2025	**PLANNING**

Drawing No. 327_STA_01_00_DR_A_000105


Revision A

Drawing Title
PROPOSED BASEMENT PLAN

0 0.5m 2.5m

Project	The Summit		
Client	Private Client		
Status	Planning		
Drawn	SZ	Checked	ST
Scale@A3	1:100	Scale@A1	1:50

STEPHEN TAYLOR ARCHITECTS
23-29 DE BEAUVOIR ROAD
LONDON
N1 5SF
studio@stephentaylorarchitects.co.uk
020 7729 1672

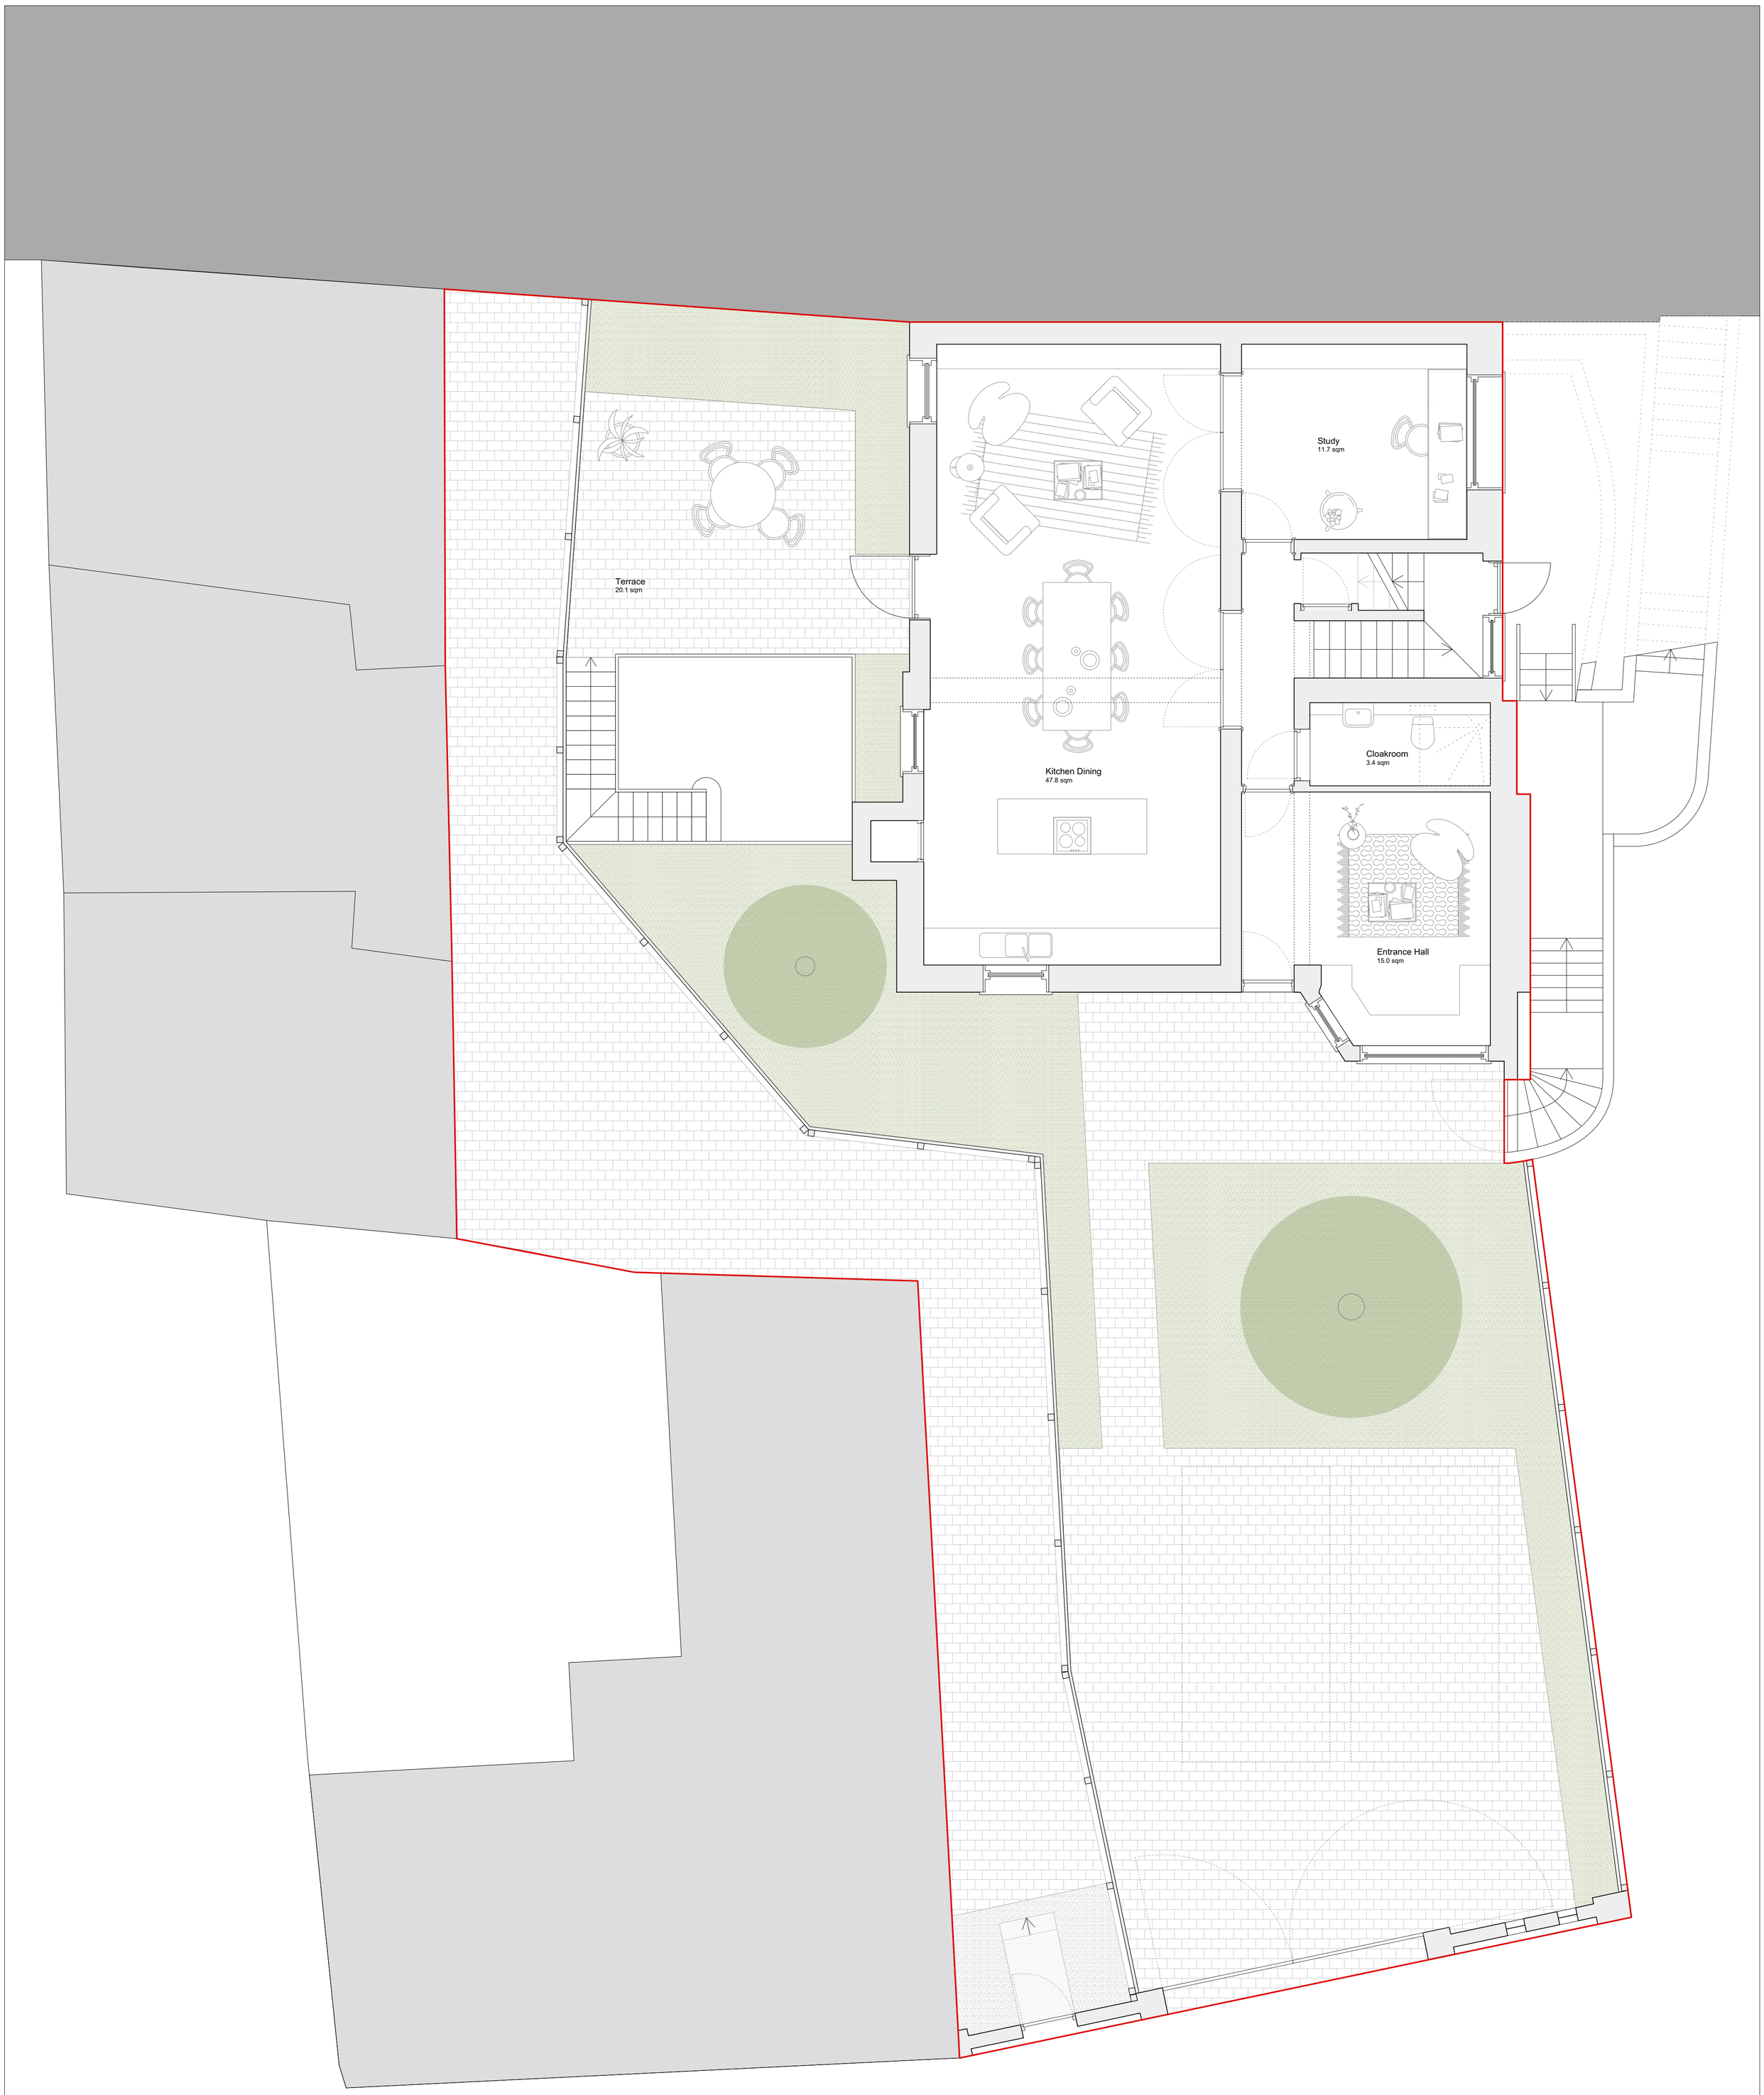

Do not scale from this drawing. Use figured dimensions only. Figured dimensions are in millimetres except where indicated otherwise. All levels are in metres. All dimensions and levels shall be verified on site before proceeding with works. This drawing is to be read in conjunction with other documentation from the architect, design team and main contractor. The architect must be notified of any discrepancy. Where building components are described in the specification as contractor designed, 'construction' information relating to those components on this drawing represents design intent only.

© Stephen Taylor Architects All rights described in chapter IV of the Copyright Designs and Patents Act 1988 have been asserted.

Rev.	Date	Revision notes
A	06/06/2025	**PLANNING**

Drawing No. 327_STA_01_01_DR_A_000106


Revision A

Drawing Title
PROPOSED GROUND FLOOR PLAN

0 0.5m 2.5m

Project	The Summit		
Client	Private Client		
Status	Planning		
Drawn	SZ	Checked	ST
Scale@A3	1:100	Scale@A1	1:50

STEPHEN TAYLOR ARCHITECTS
23-29 DE BEAUVOIR ROAD LONDON N1 5SF
studio@stephentaylorarchitects.co.uk
020 7729 1672

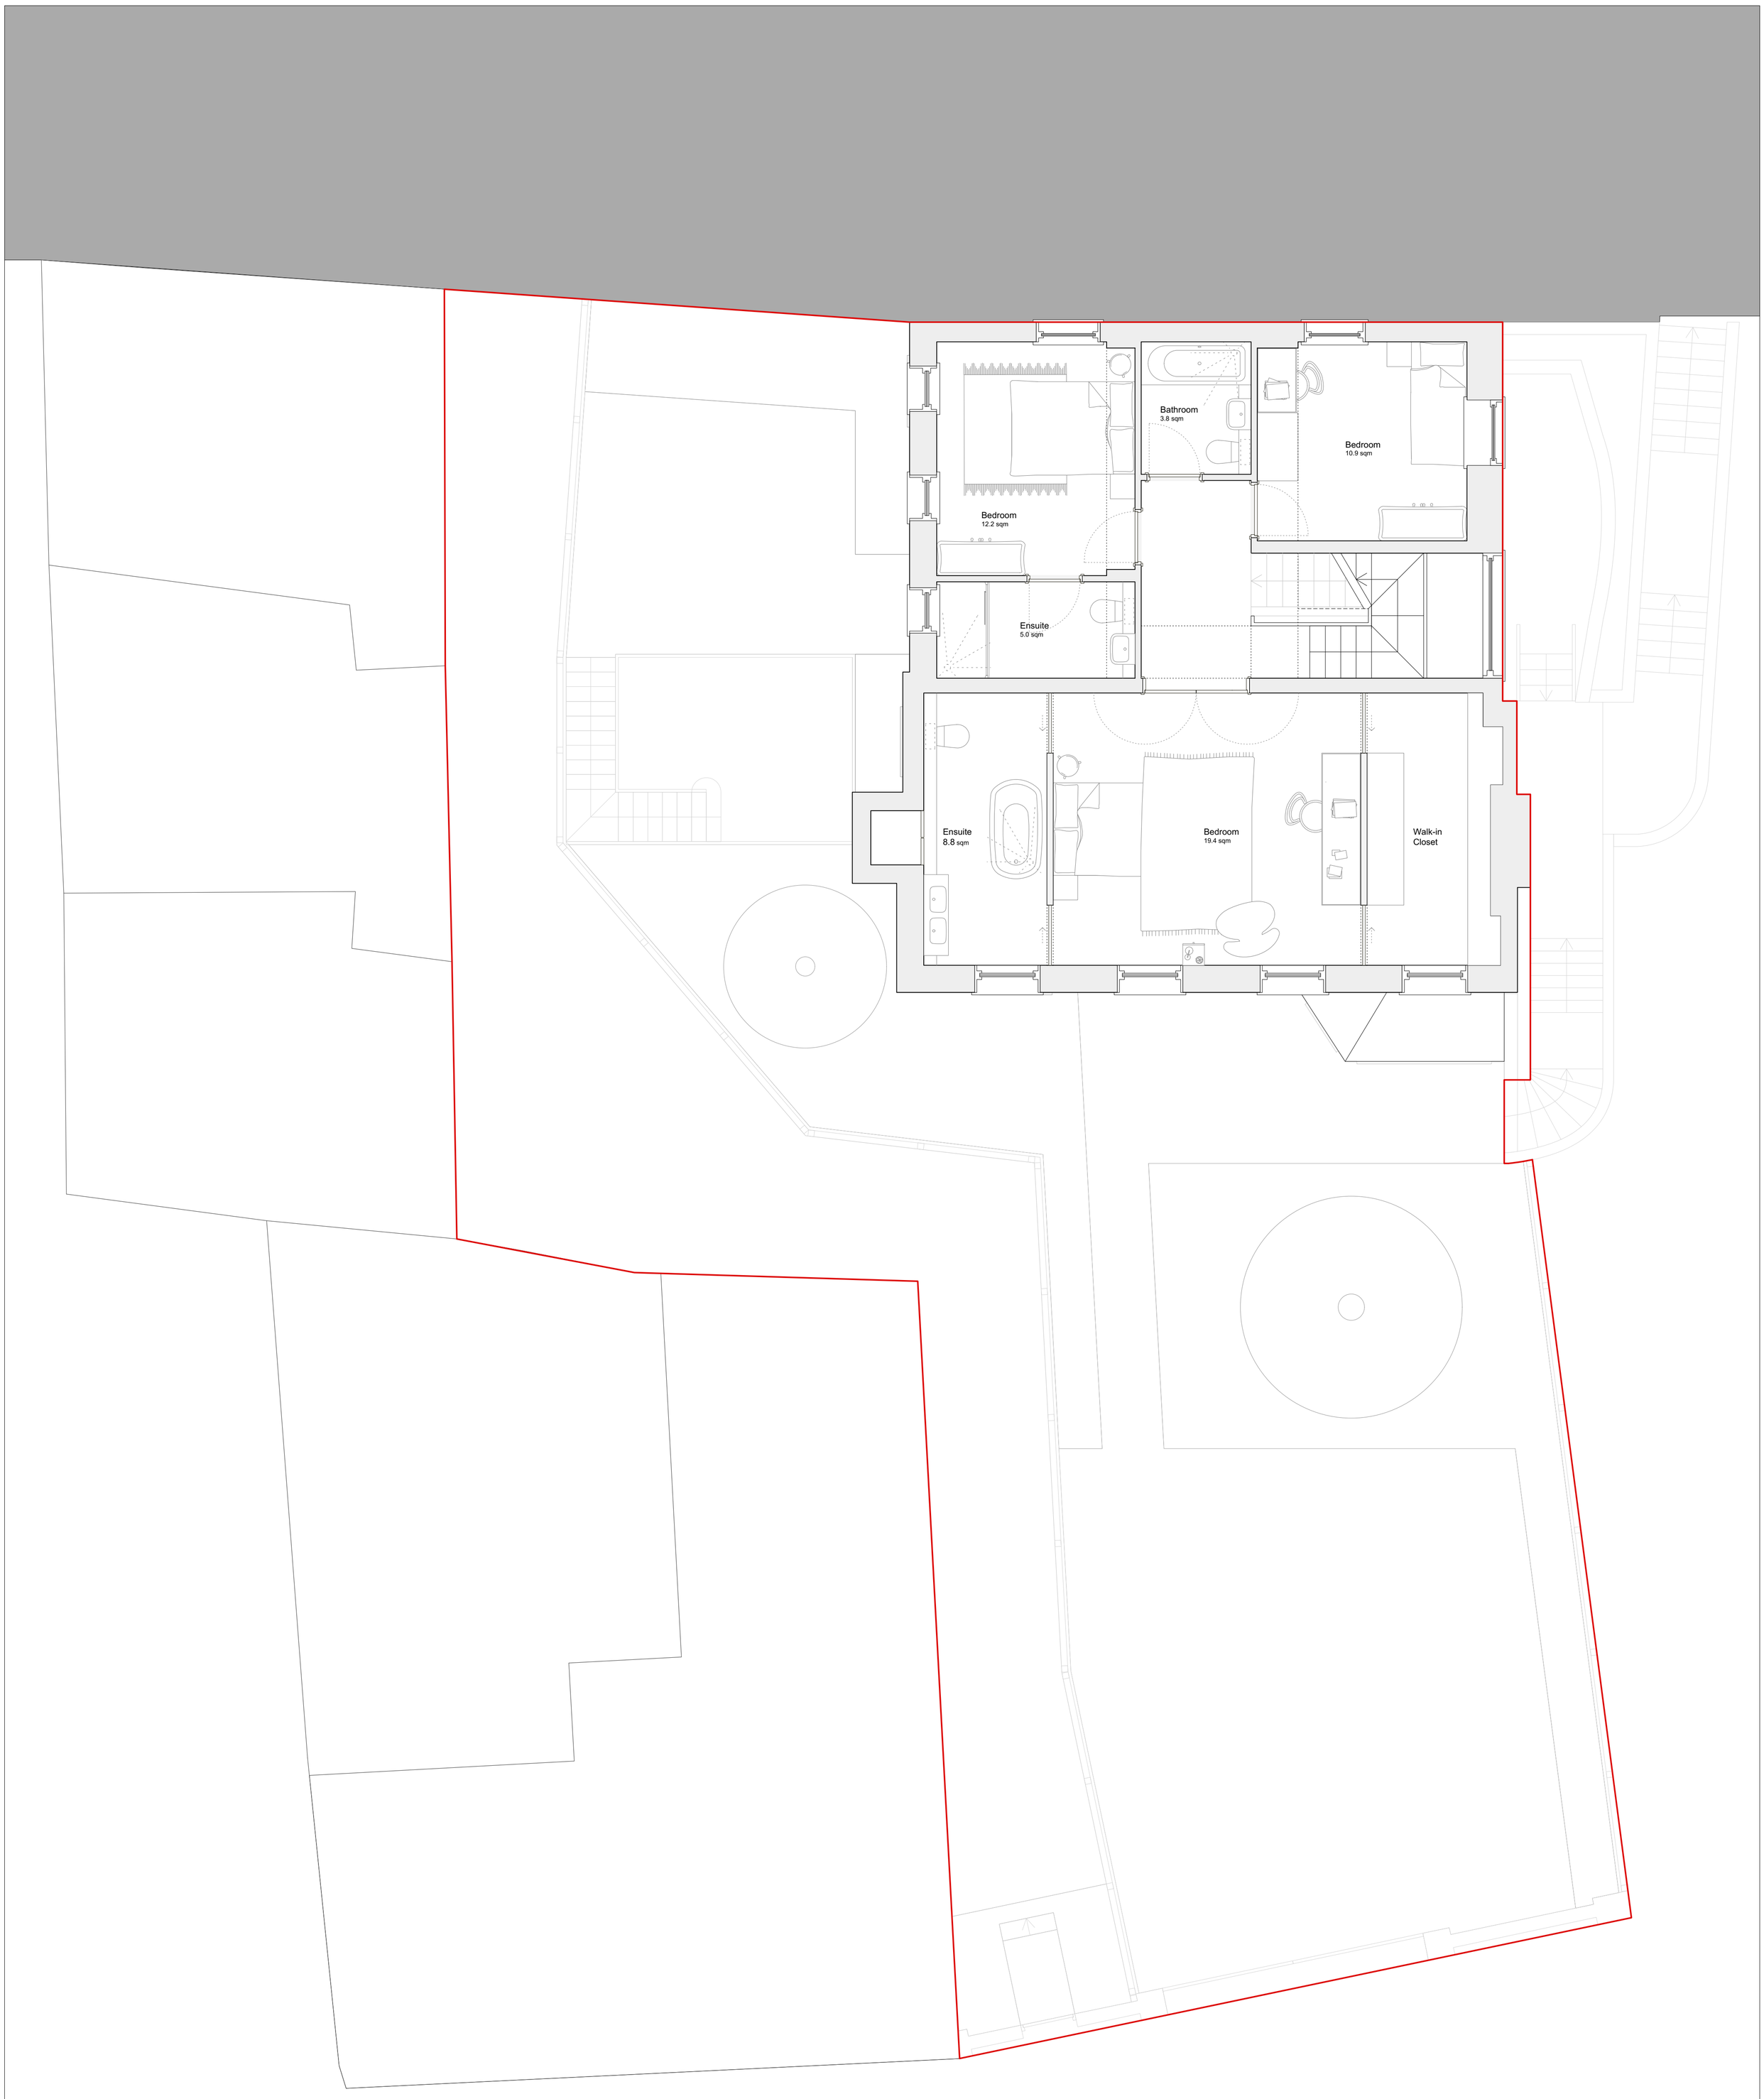

Do not scale from this drawing. Use figured dimensions only. Figured dimensions are in millimetres except where indicated otherwise. All levels are in metres. All dimensions and levels shall be verified on site before proceeding with works. This drawing is to be read in conjunction with other documentation from the architect, design team and main contractor. The architect must be notified of any discrepancy. Where building components are described in the specification as contractor designed, 'construction' information relating to those components on this drawing represents design intent only.

© Stephen Taylor Architects All rights described in chapter IV of the Copyright Designs and Patents Act 1988 have been asserted.

Rev.	Date	Revision notes
A	06/06/2025	**PLANNING**

Drawing No. **327_STA_01_02_DR_A_00107**

Revision **A**

Drawing Title


PROPOSED FIRST FLOOR PLAN

0 0.5m 2.5m

N

Project	The Summit		
Client	Private Client		
Status	Planning		
Drawn	SZ	Checked	ST
Scale@A3	1:100	Scale@A1	1:50

STEPHEN TAYLOR ARCHITECTS
23-29 DE BEAUVOIR ROAD
LONDON
N1 5SF
studio@stephentaylorarchitects.co.uk
020 7729 1672

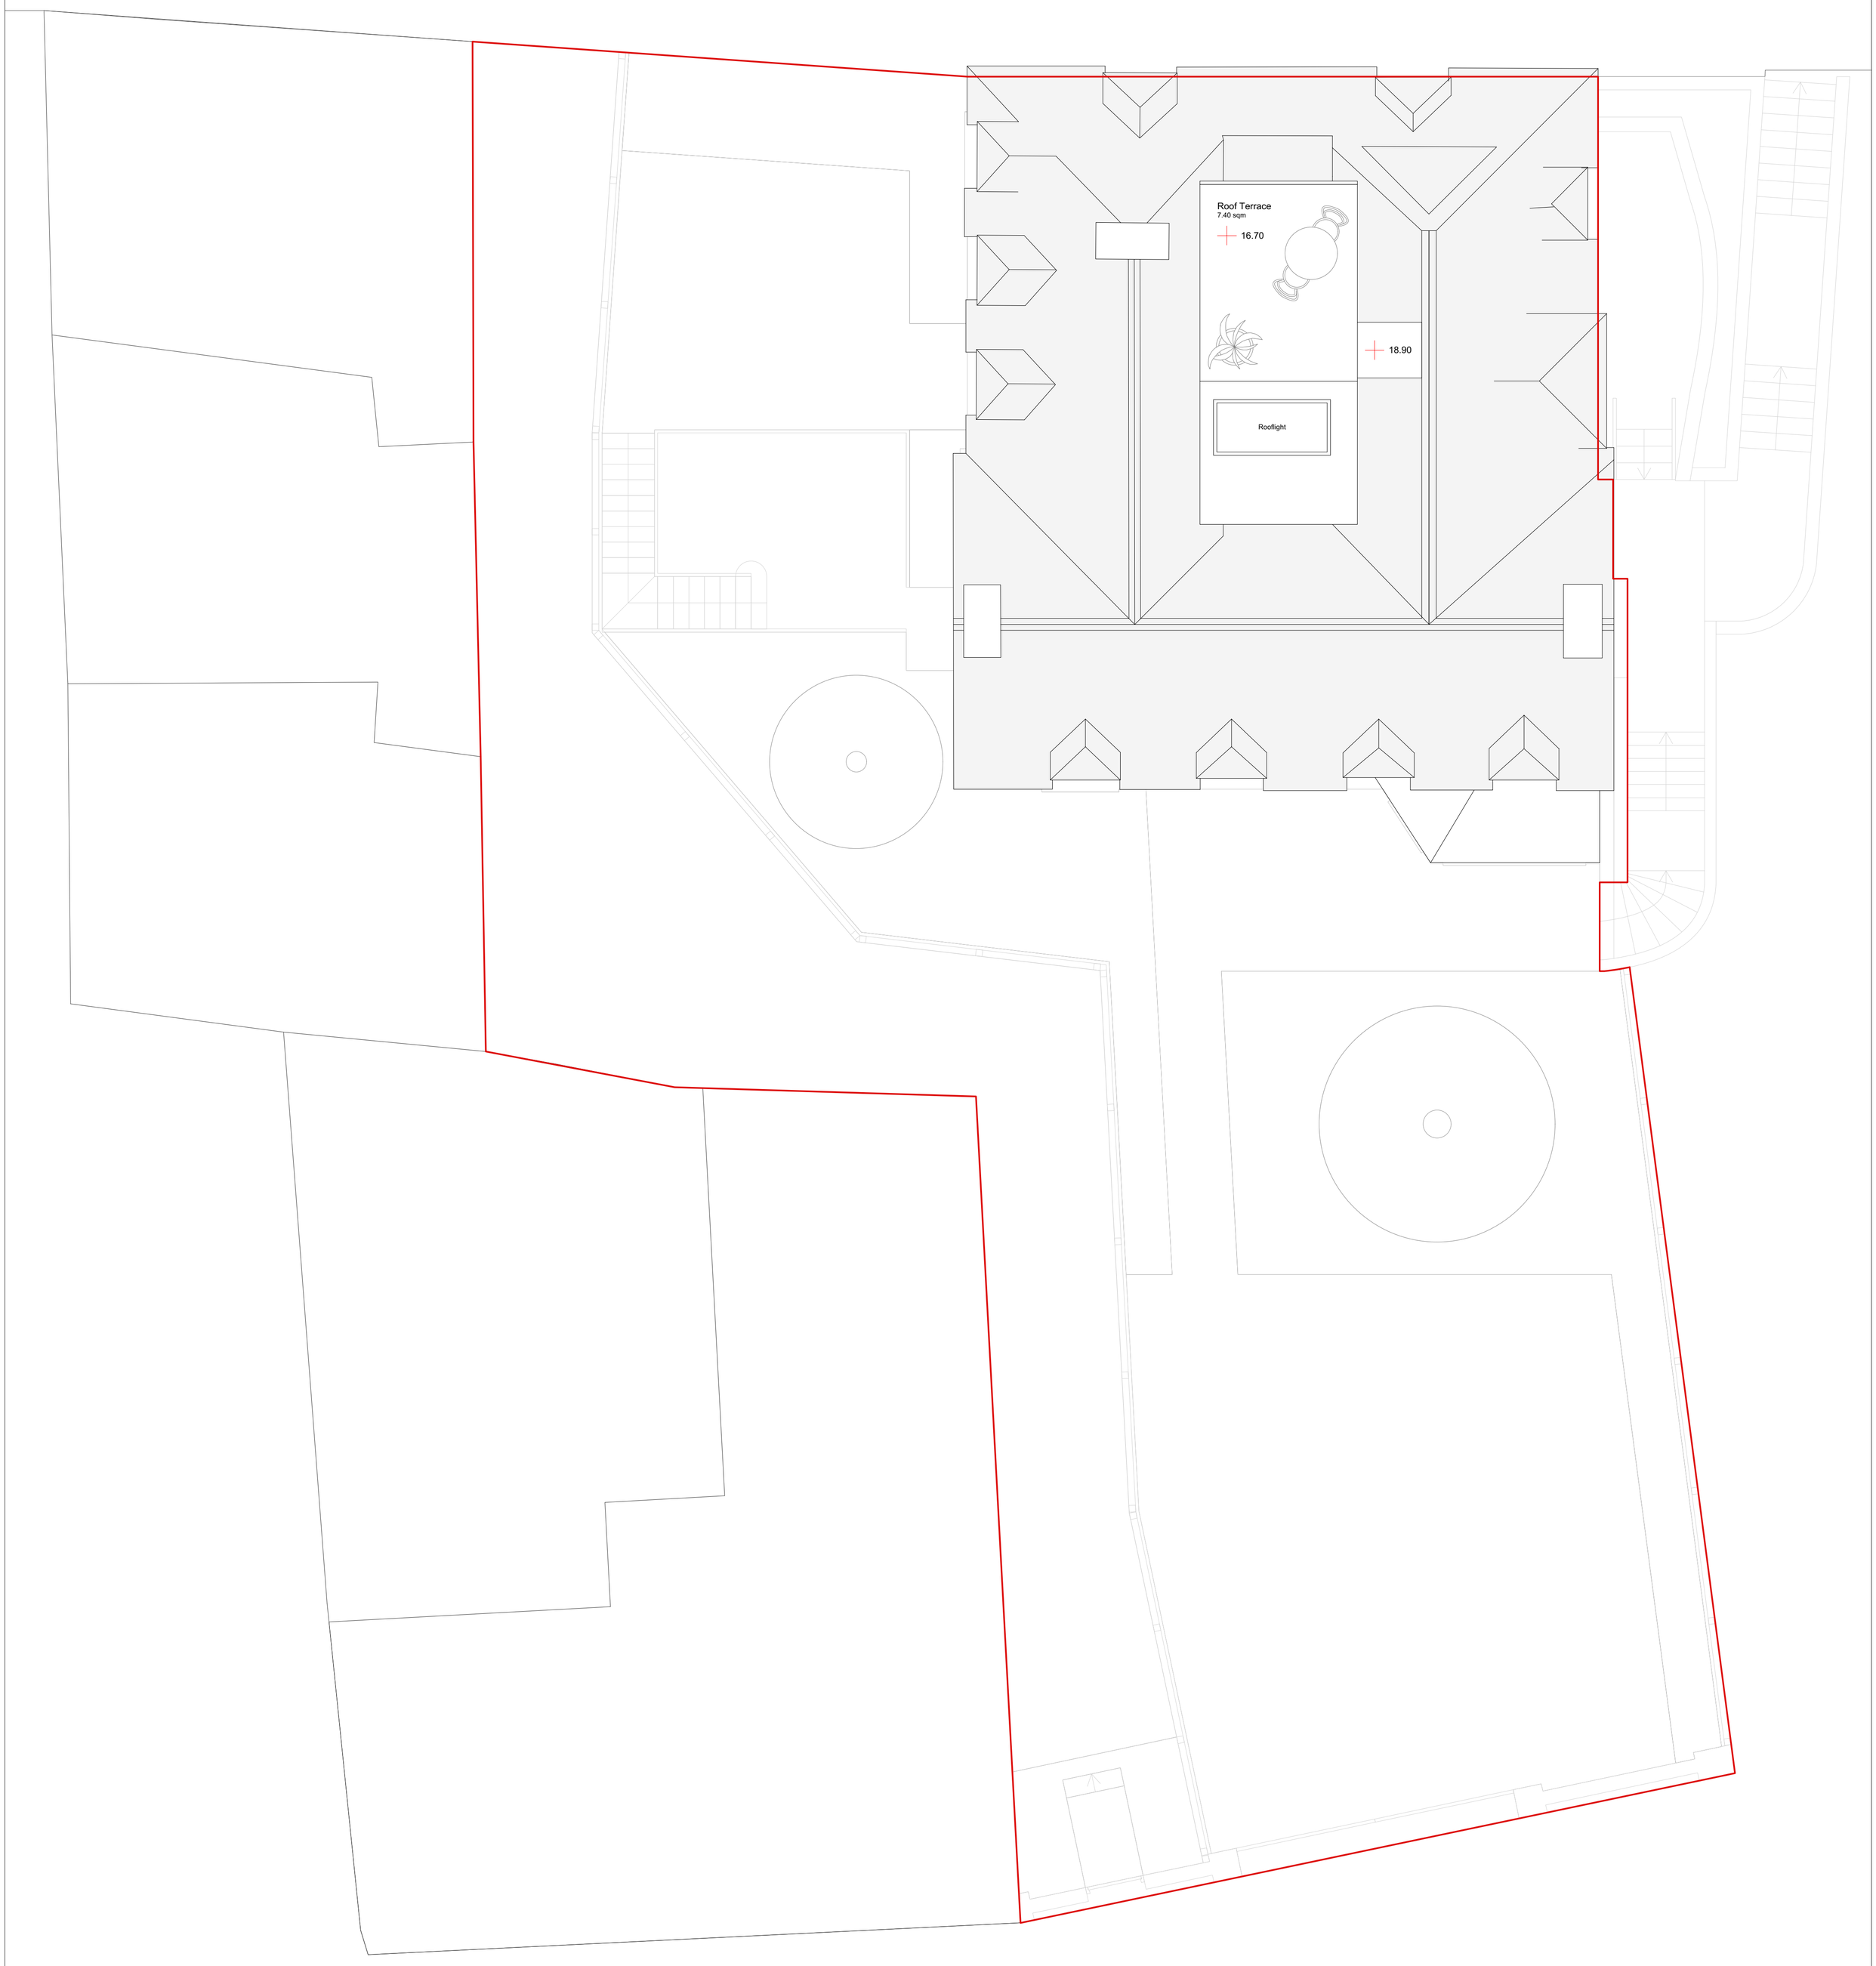

Do not scale from this drawing. Use figured dimensions only. Figured dimensions are in millimetres except where indicated otherwise. All levels are in metres. All dimensions and levels shall be verified on site before proceeding with works. This drawing is to be read in conjunction with other documentation from the architect, design team and main contractor. The architect must be notified of any discrepancy. Where building components are described in the specification as contractor designed, 'construction' information relating to those components on this drawing represents design intent only.

© Stephen Taylor Architects All rights described in chapter IV of the Copyright Designs and Patents Act 1988 have been asserted.

Rev.	Date	Revision notes
A	06/06/2025	**PLANNING**

Drawing No. 327_STA_01_03_DR_A_000108

Revision A

Drawing Title
PROPOSED ROOF PLAN

0 0.5m 2.5m

N

Project	The Summit		
Client	Private Client		
Status	Planning		
Drawn	SZ	Checked	ST
Scale@A3	1:100	Scale@A1	1:50

STEPHEN TAYLOR ARCHITECTS
23-29 DE BEAUVOIR ROAD
LONDON
N1 5SF
studio@stephentaylorarchitects.co.uk
020 7729 1672