
issue:

© Copyright in the drawing is vested in campbell driver partnership limited

A: original issue
B : dh/20.01.21 : extra sectional and personnel doors added between GL 16A & 21A, warehouse GIA corrected
C : 08.02.23 : aws : offices handed + warehouse layout updated

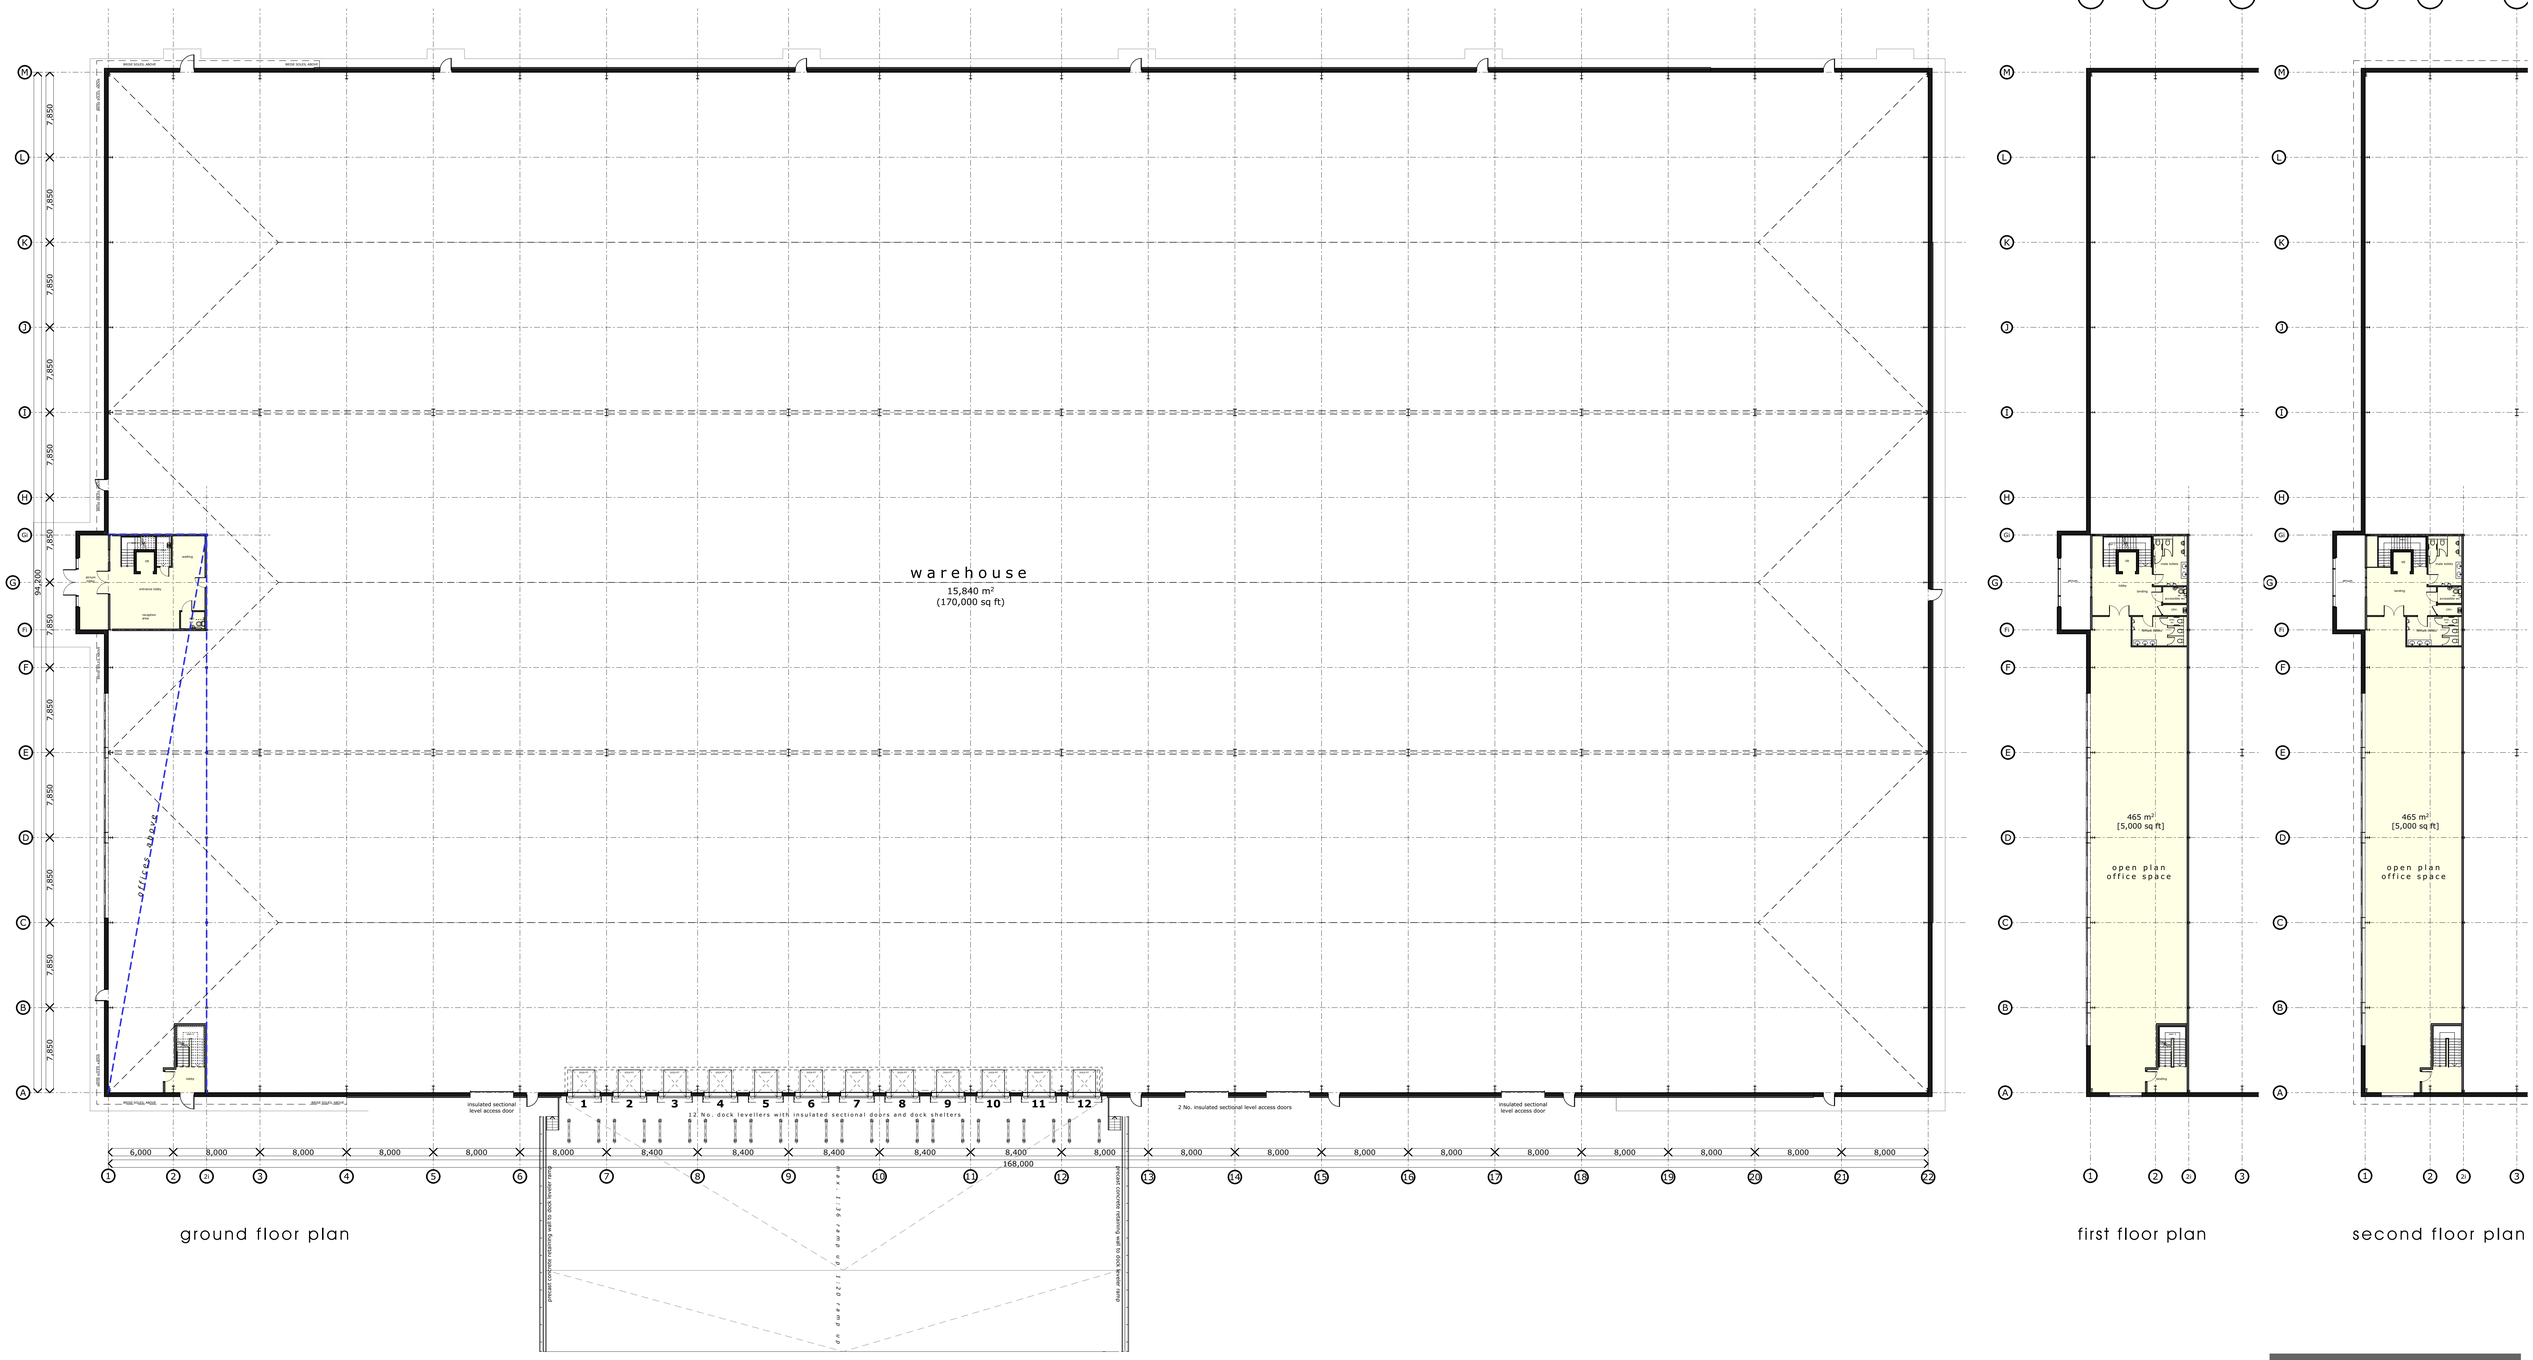

ground floor plan

first floor plan

second floor plan





scale 1:200

campbelldriverpartnership architects

client: monte blackburn ltd

project: unit C_FP180
junction 11, banbury

sheet: warehouse - plans

job no:	dwg no:	
16.145.03	903	C

scale: 1:200 @ A0
date: 17.01.22
drawn: dh

capricorn park
blakewater road
blackburn bb1 5qa
t: 01254 297700
e: design@cdparchitects.co.uk