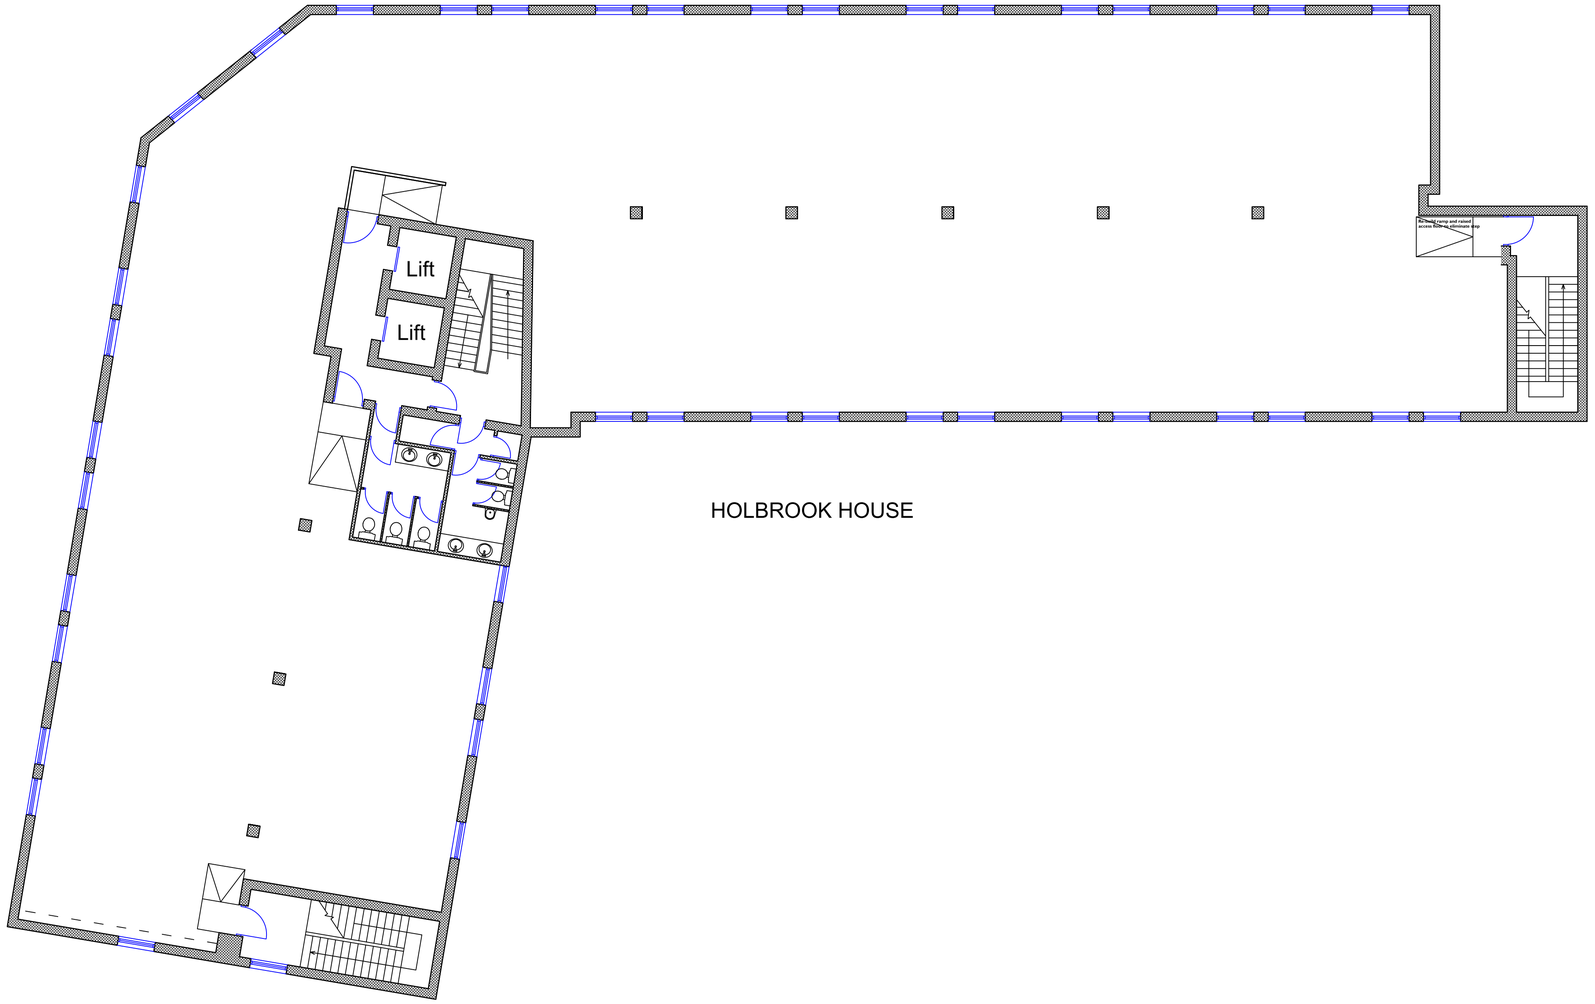


HOLBROOK HOUSE

KERR

Kerr Office Group
Workspace | Design Build Supply

Unit 6
Glenmore Business Park
Southmead Close, Westmead
Swindon
SN5 7FP

01793 611900
www.koguk.com

CLIENT

DRAWING

HOLBROOK HOUSE
EMPTY FLOOR PLAN

PROJECT NO.

00000

DATE	SCALE	DRAWN
22/07/19	1:100 @ A1	D. Cowan

DRAWING NO.	REV.	ISSUE STATUS
001	-	

This drawing is to be read in conjunction with all related drawings. All dimensions must be checked and verified on site before commencing. The drawing is copyright and remains the property of Kerr Office Group.