
archer architects
RIBA
ISO 9001 REGISTERED FIRM

NORTH

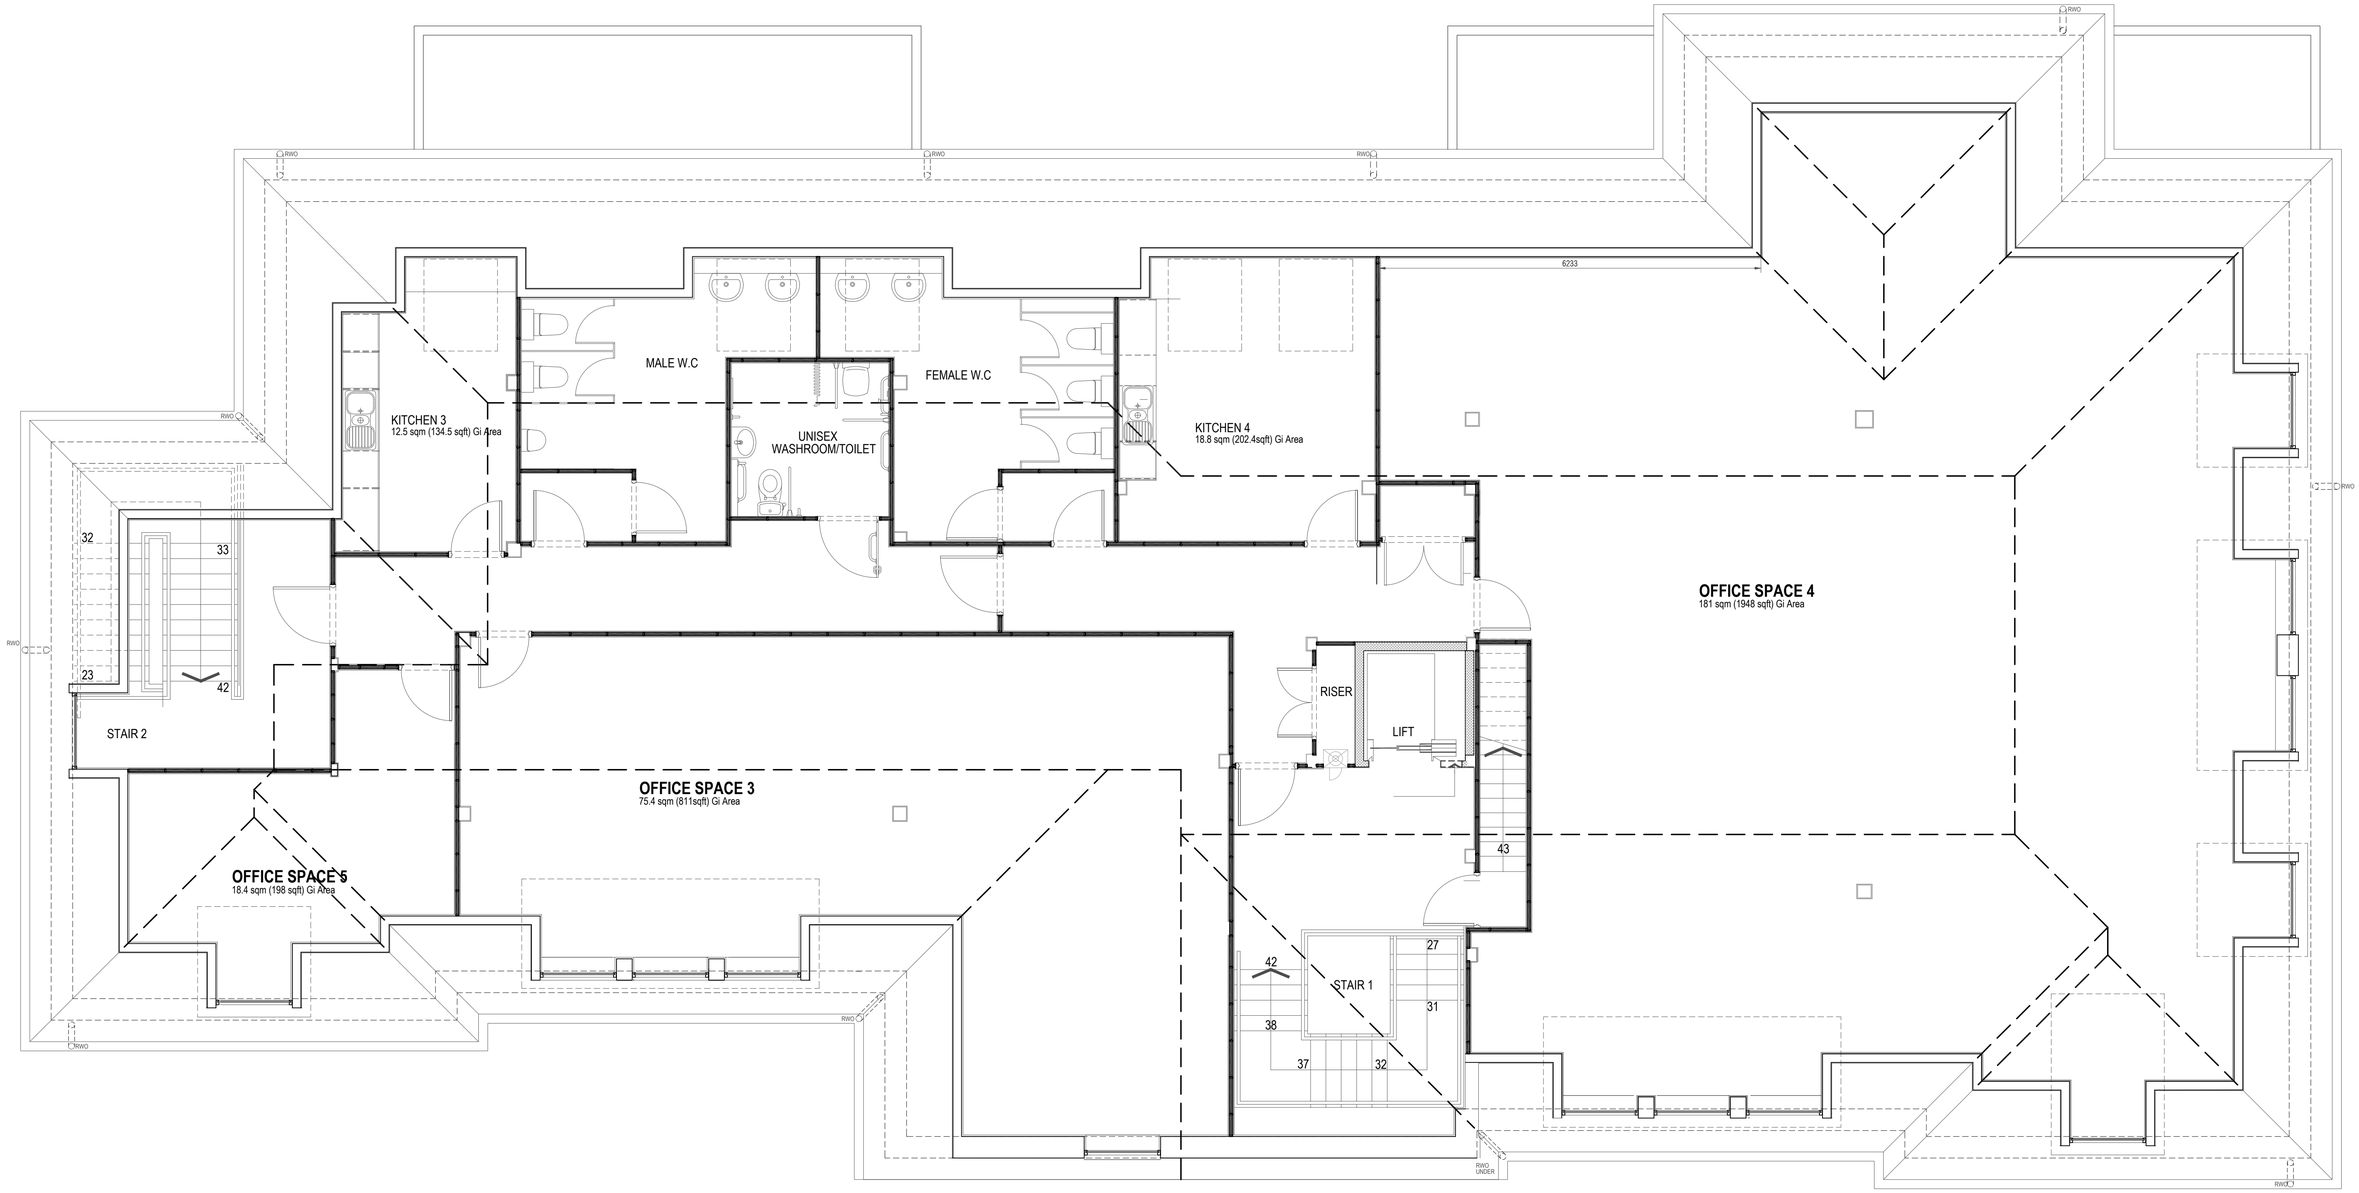


# SECOND FLOOR PLAN

Revision:

| | | By | App. |
|---|---|---|---|
| A | 18.11.2019 | Office Entrance by car parking area has been amended | AA | AA |
| B | 13.01.2020 | Partition Amended to meet Part M Requirements | JL | AA |
| C | 30.01.2020 | Foul water point F1 in GL P added | MT | AA |
| D | 25.02.2020 | Amendments following design team meeting | LW | AA |
| E | 17.03.2020 | Door sizes have been amended in coordance to comments | MT | AA |
| F | 27.04.2020 | Access to riser and lift shaft revised and wall updated in accordance to comments | MT | AA |
| G | 04.05.2020 | Setting Out dimensions to perimeter wall added and dormer windows amended | MT | AA |

Revision continued:

| By | App. | # | 00.00.2000 | DESCRIPTION |
|---|---|---|---|---|

By | App.
AA | AA

NOTES:

archerarchitects
archers**stevenage** | suiteB4 first floor | mindenhall court | high street | stevenage | SG13UN t: 01438 365 968
e:info@archerarchitects.co.uk
w:www.archerarchitects.co.uk

Important note: This drawing is issued on the condition that it is not reproduced, disclosed or copied to any unauthorised person without written consent. Copyright archerarchitects All dimensions to be verified on site.

Client: ASHE

Project: KELLARD HOUSE, LONDON RD.
WOOLMER GREEN

Drawing title: PROPOSED SECOND FLOOR PLAN

**Construction**

0 0.5 1 1.5 2 2.5 4.0
bar in meters 1:100 on A3
bar in meters 1:50 on A1

| Scale | Drawn | Checked |
|---|---|---|
| 1:50@A1 | LW | AA |
| Date | Issuing Discipline | |
| 01/10/2019 | architecture | |
| Drawing number | | Revision |
| **5503(C)100-02** | | **G** |