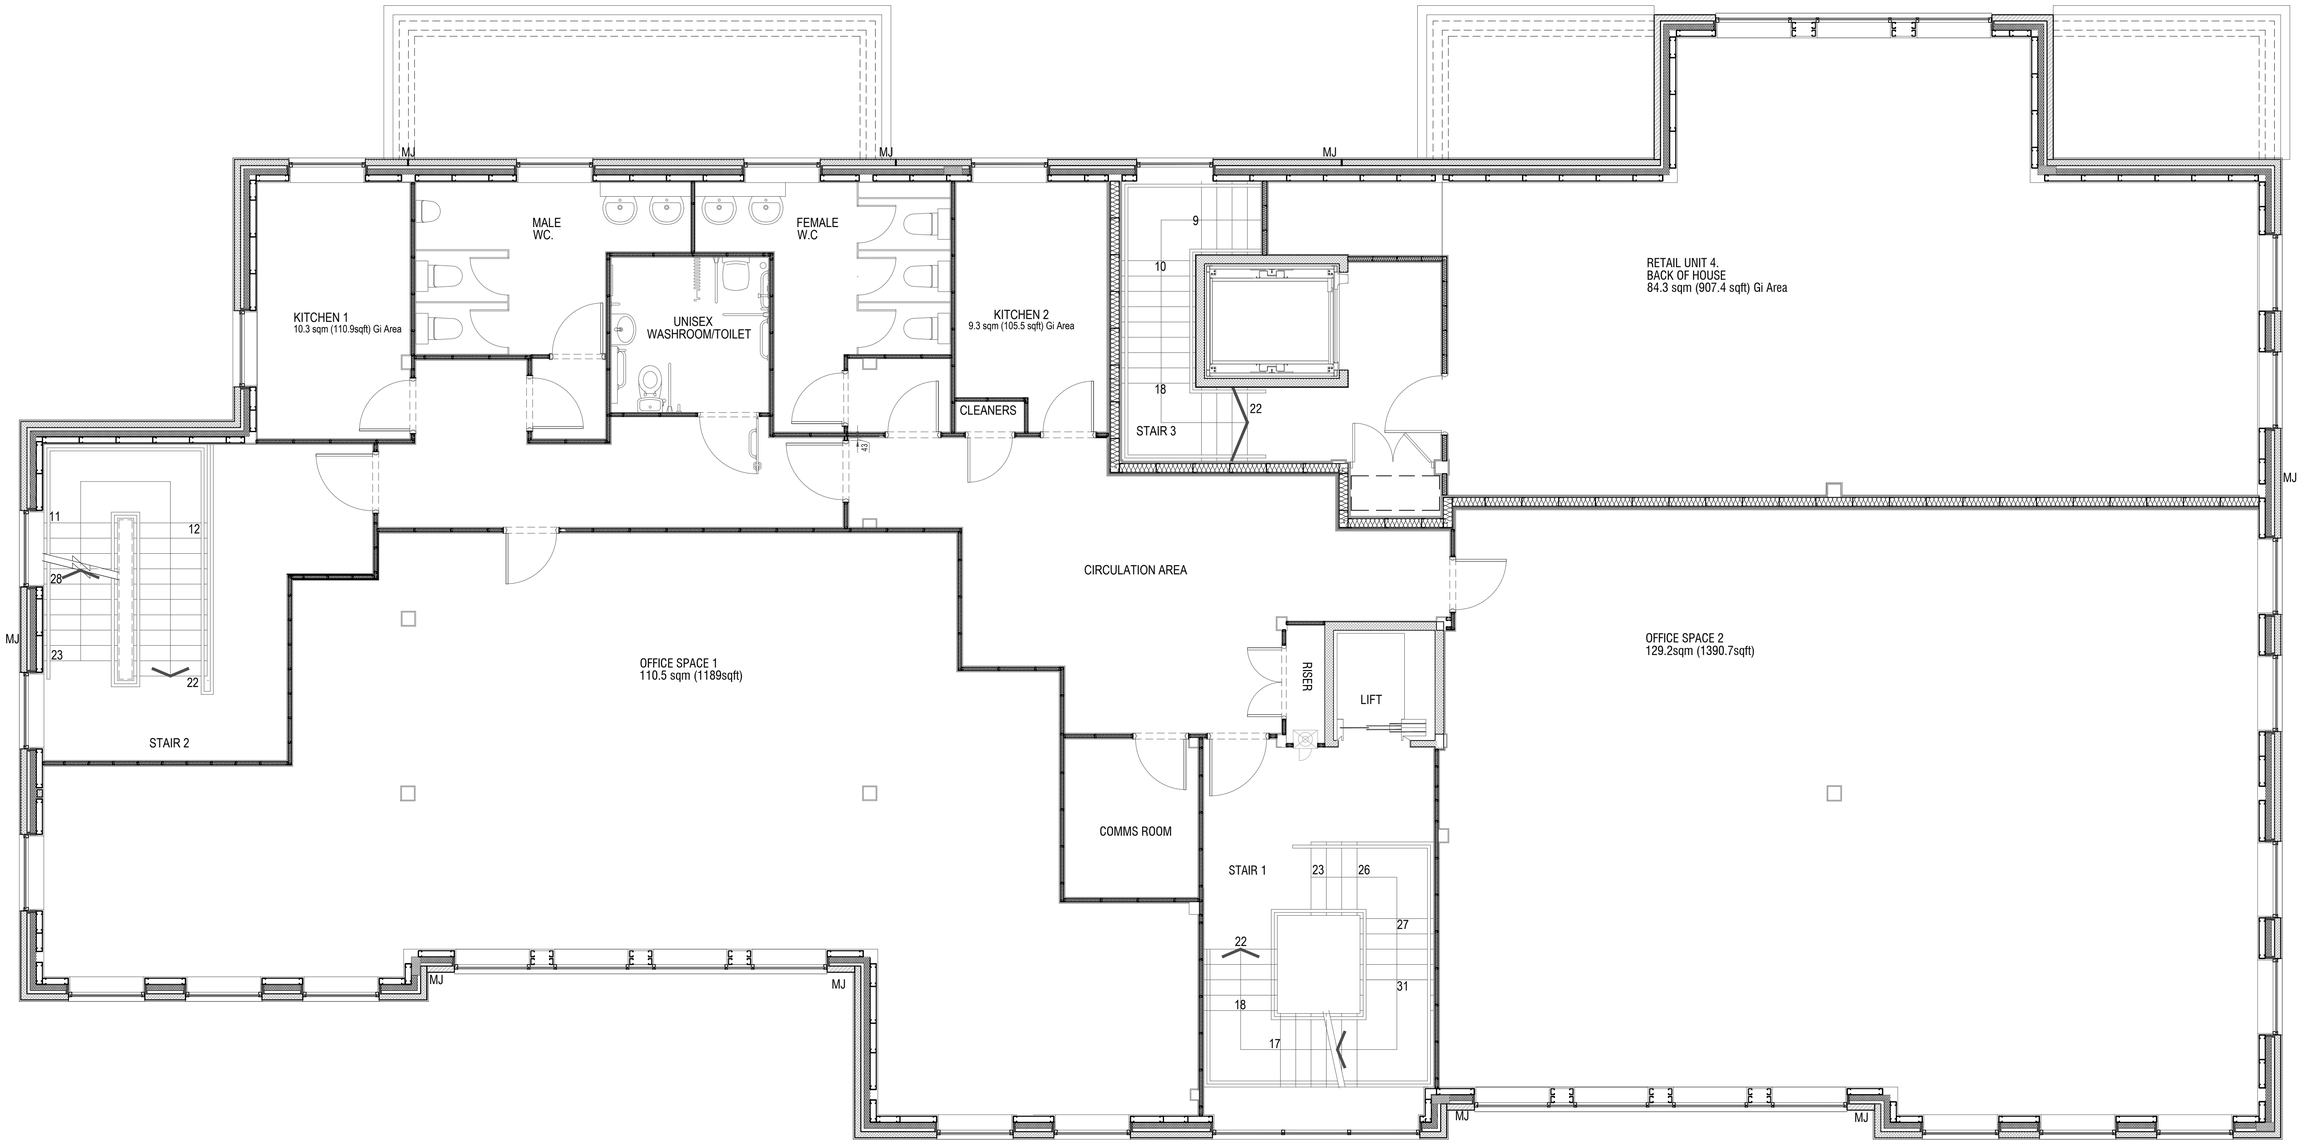


FIRST FLOOR PLAN

Construction

0 0.5 1 1.5 2 2.5 4.0
bar in meters 1:100 or A1
bar in meters 1:50 or A1

Revision:

		By	App.
A	18.11.2019 Office Entrance by car parking area has been amended	MT	AA
B	11.12.2019 Drainage Layout to Retail Unit 4 updated	MT	AA
C	13.01.2020 Partition Amended to meet Part M Requirements	JL	AA
D	31.01.2020 Refuge area added to Stair 3 at retail Unit 4 and foul water point F1 added	MT	AA
E	25.02.2020 Amended following design team meeting	LW	AA
F	17.03.2020 Door sizes amended in accordance to comments.	MT	AA
G	27.04.2020 Access to riser and lift shaft amended in accordance to comments	MT	AA

Revision continued:

By	App.	# 00.00.2000 DESCRIPTION

NOTES:

By	App.
AA	AA

archersstevenage | suiteB4 first floor | mindenhall court | high street | stevenage | SG13UN t: 01438 365 968
e:info@archerarchitects.co.uk
w:www.archerarchitects.co.uk

Important note: This drawing is issued on the condition that it is not reproduced, disclosed or copied to any unauthorised person without written consent. Copyright archerarchitects All dimensions to be verified on site.

Client: ASHE

Project: KELLARD HOUSE, LONDON RD. WOOLMER GREEN

Drawing title: PROPOSED FIRST FLOOR PLAN

Scale	Drawn	Checked
1:50@A1	LW	AA
Date	**Issuing Discipline**	
01/11/2019	architecture	
Drawing number		**Revision**
5503(C)100-01		**G**