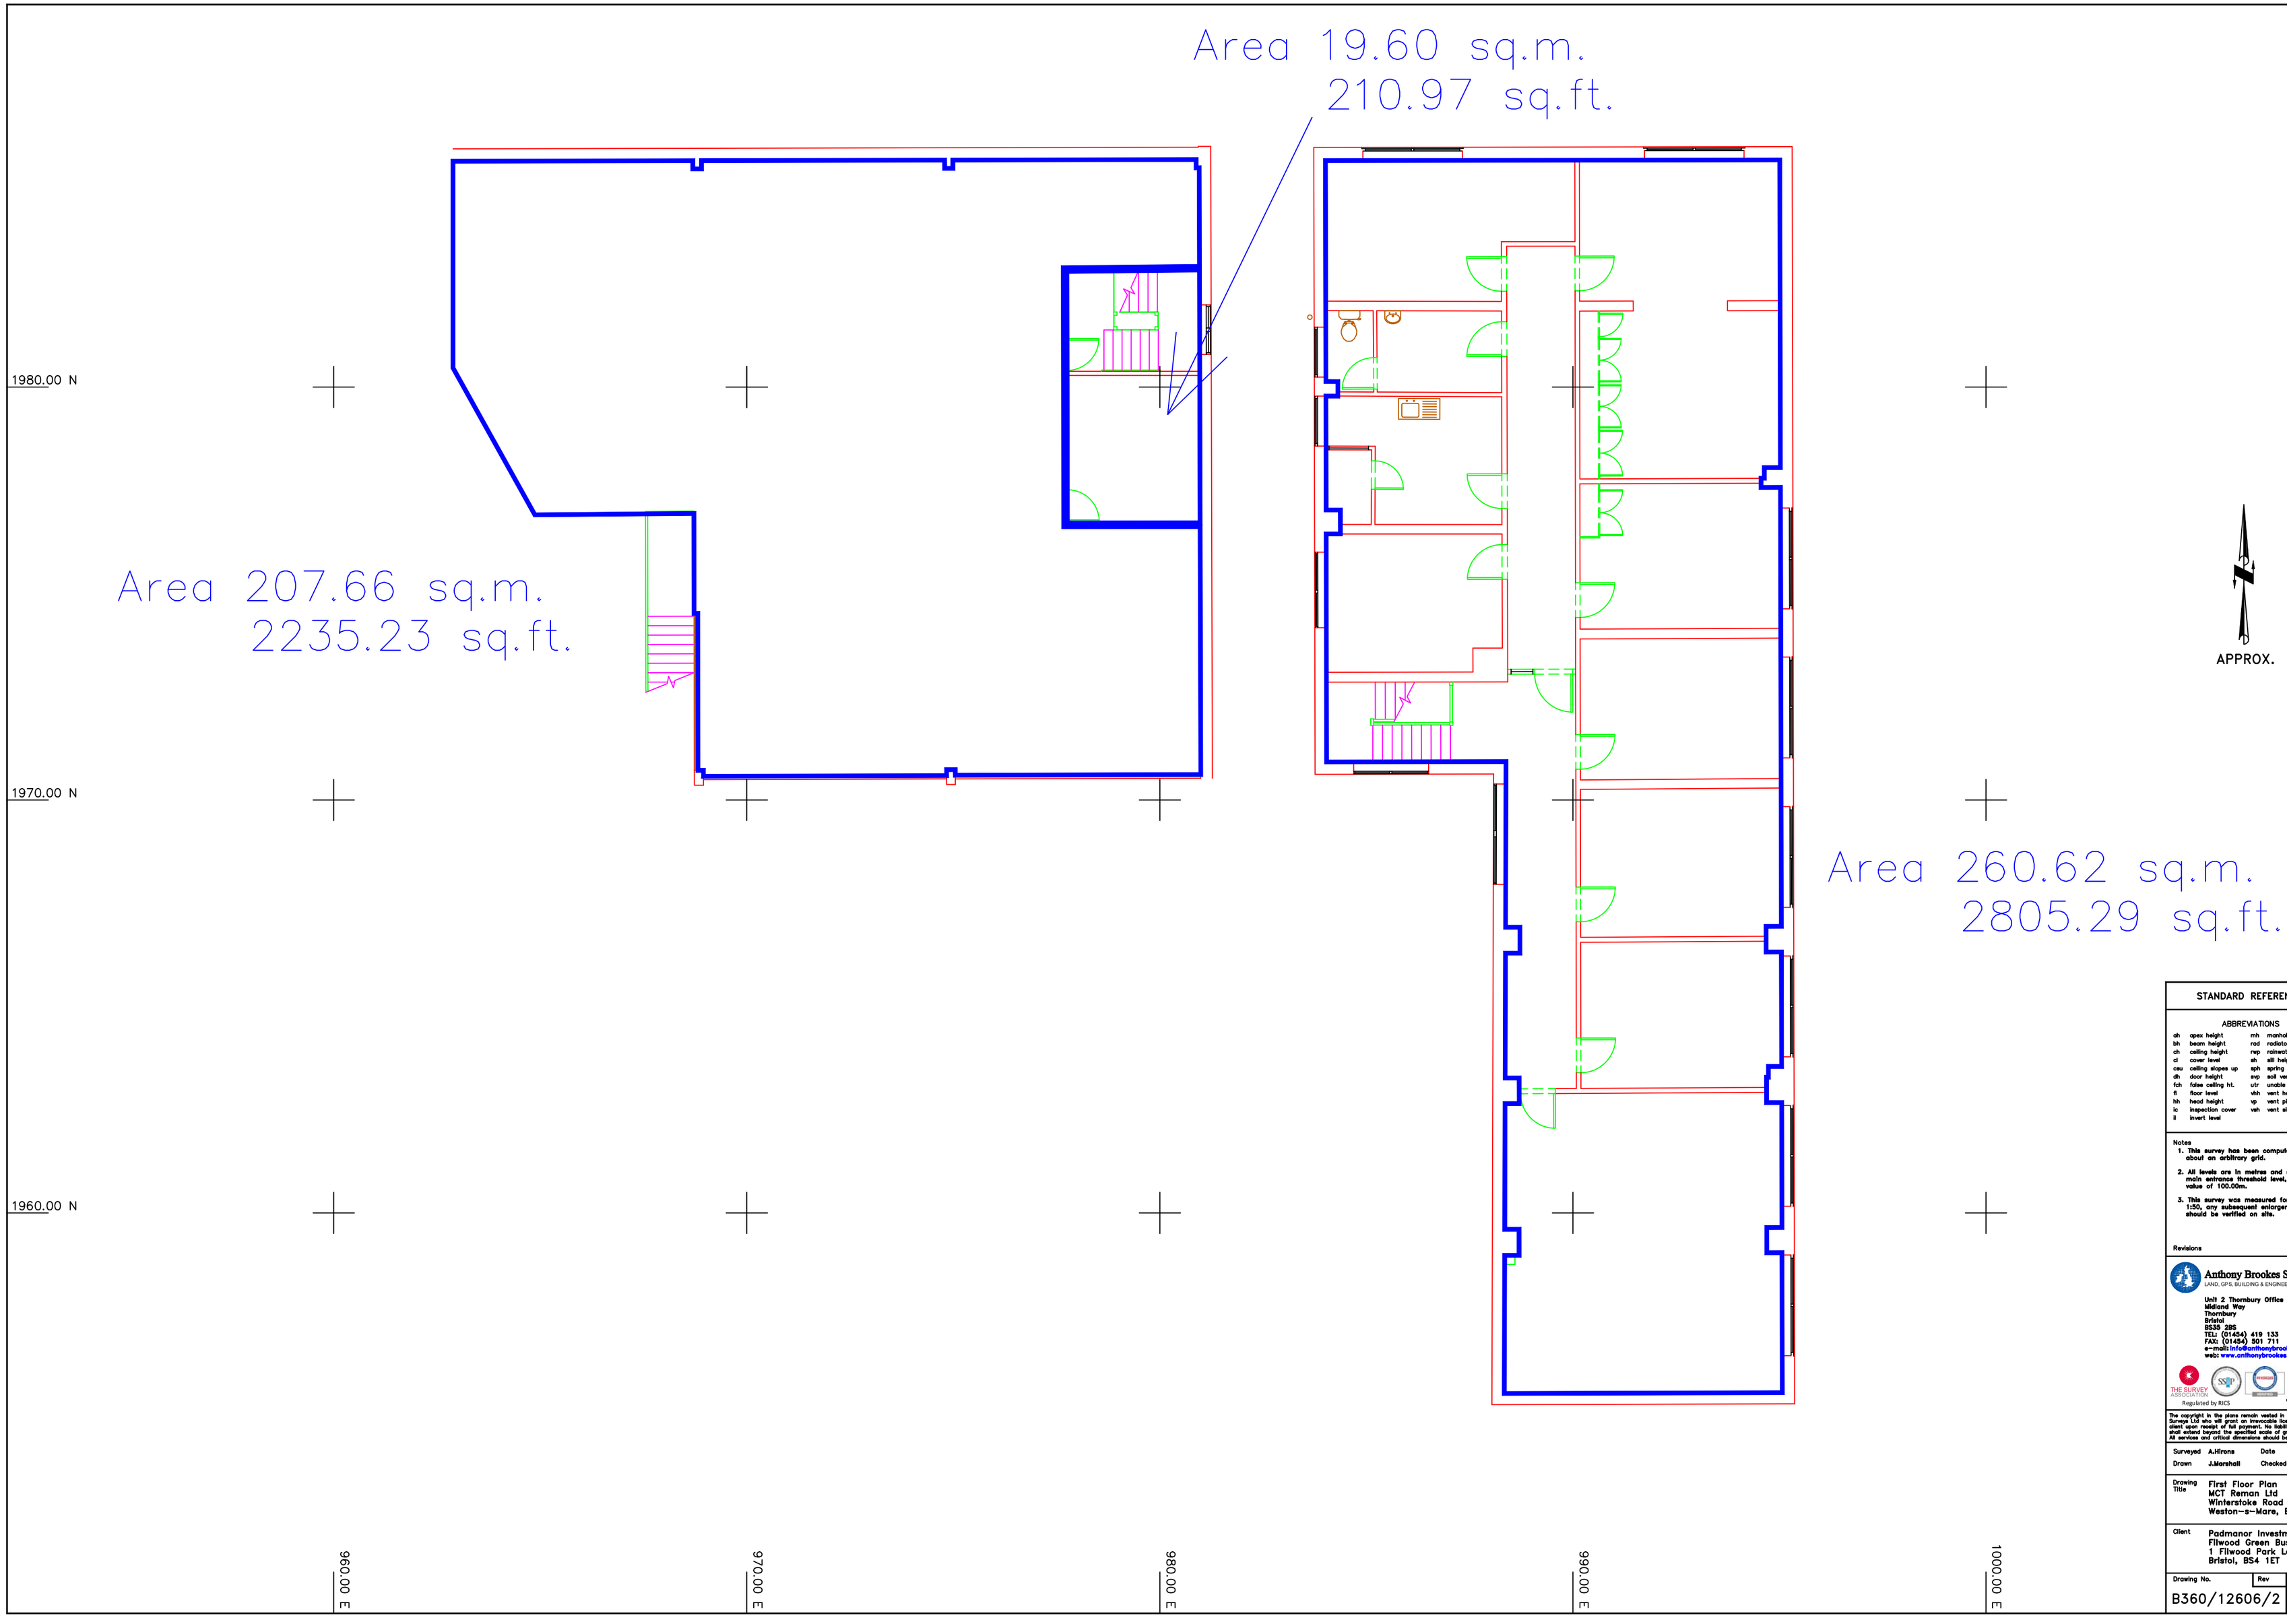



## STANDARD REFERENCES

### ABBREVIATIONS

| | | | |
|---|---|---|---|
| ah | apex height | mh | manhole |
| bh | beam height | rad | radiator |
| ch | ceiling height | rwp | rainwater pipe |
| cl | cover level | sh | sill height |
| cau | ceiling slopes up | sph | spring height |
| dh | door height | svp | soil vent pipe |
| fch | false ceiling ht. | utr | unable to raise |
| fl | floor level | vhh | vent head height |
| hh | head height | vp | vent pipe |
| ic | inspection cover | vsh | vent sill height |
| il | invert level | | |

Notes

1. This survey has been computed and drawn about an arbitrary grid.
2. All levels are in metres and relate to the main entrance threshold level, with a given value of 100.00m.
3. This survey was measured for a scale of 1:50, any subsequent enlargements should be verified on site.

Revisions

**Anthony Brookes Surveys Ltd**
LAND, GPS, BUILDING & ENGINEERING SURVEYORS

Unit 2 Thornbury Office Park
Midland Way
Thornbury
Bristol
BS35 2BS
TEL: (01454) 419 133
FAX: (01454) 501 711
e-mail: info@anthonybrookes.com
web: www.anthonybrookes.com

THE SURVEY ASSOCIATION
Regulated by RICS

Certificate Number: 10324
ISO 9001, ISO 14001

The copyright to the plans remain vested in Anthony Brookes Surveys Ltd and they grant an irrevocable licence only to the client upon receipt of full payment. No liability for accuracy shall extend beyond the specified scale of graphical mapping. All services and critical dimensions should be field verified.

| | | | |
|---|---|---|---|
| Surveyed | A.Hirons | Date | October 2022 |
| Drawn | J.Marshall | Checked | October 2022 |

Drawing Title: First Floor Plan
MCT Reman Ltd
Winterstoke Road
Weston-s-Mare, BS24 9AT

Client: Padmanor Investments Ltd
Filwood Green Business Park
1 Filwood Park Lane
Bristol, BS4 1ET

| Drawing No. | Rev | Scale A2 @ |
|---|---|---|
| B360/12606/2 | | 1:100 |