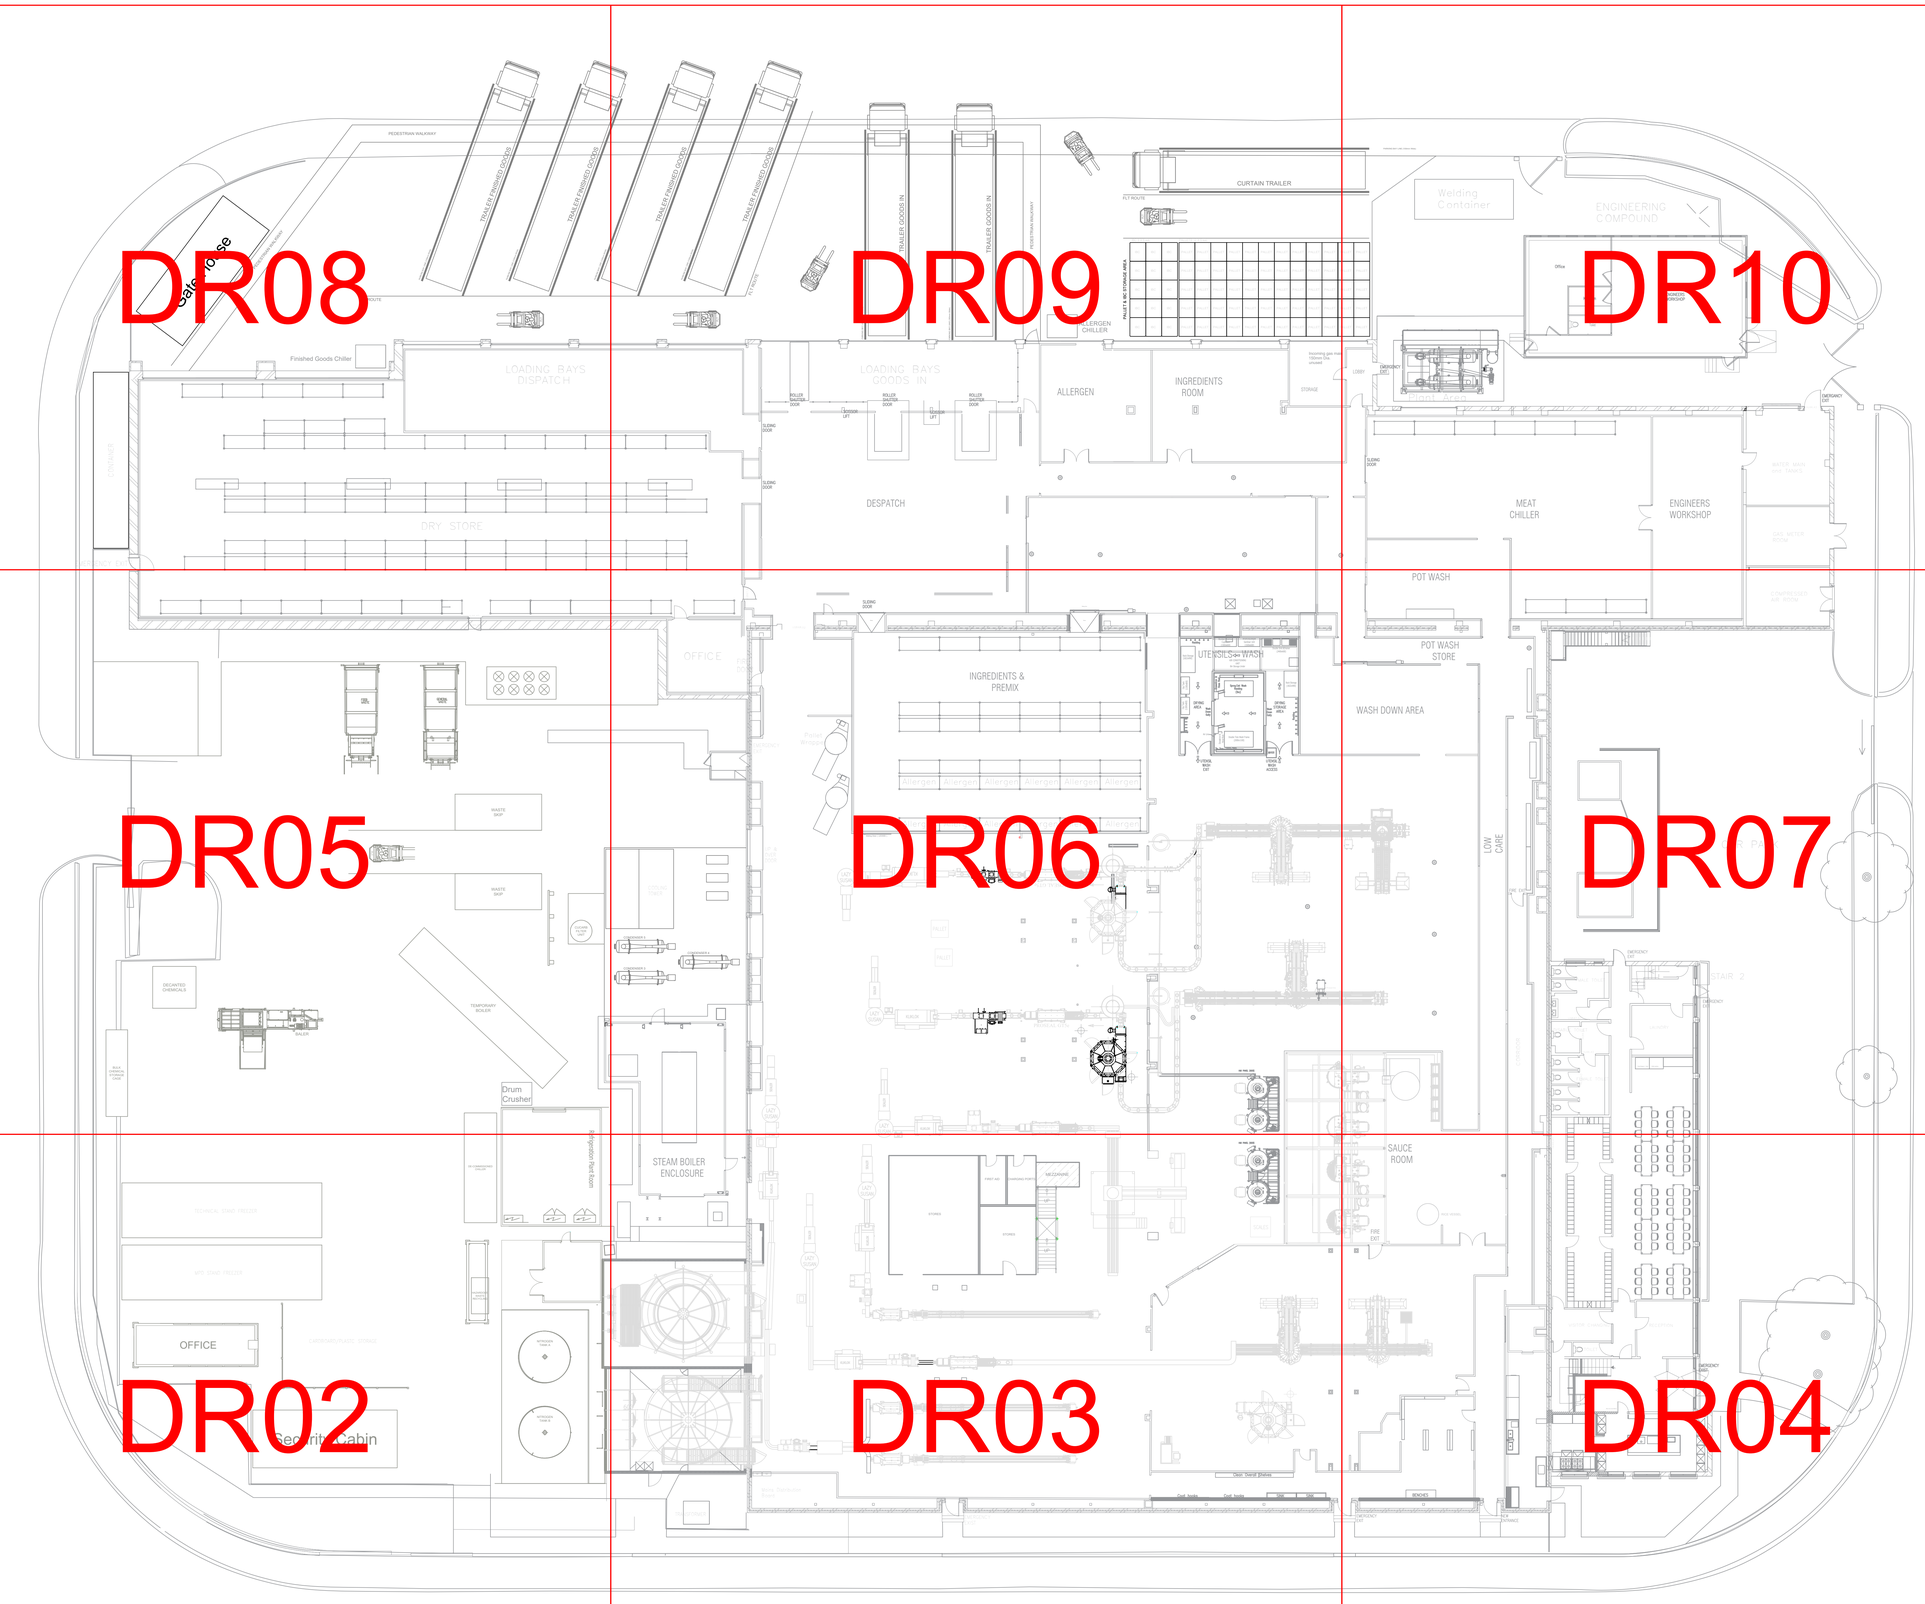


IMPORTANT DOCUMENT NOTICE

PARENT DOCUMENTS AND COPY DOCUMENTS ARE SUBJECT TO TERMS OF USE.

THIS DRAWING SHEET IS A COPY DOCUMENT, AND MAY NOT BE AN EXACT COPY OF THE PARENT DOCUMENT.

THIS DOCUMENT IS UNDER STRICT CONTROL. NO-ONE IS PERMITTED TO COPY, ISSUE OR STORE THIS DOCUMENT WITHOUT FOLLOWING THE DOCUMENT CONTROL PROCEDURES AVAILABLE FROM 'WEB SIGHT'.

BY USING THIS DOCUMENT YOU AGREE TO THE DOCUMENT CONTROL PROCEDURES WHICH ARE AVAILABLE FROM 'WEB SIGHT'.

SIGHT-PACK INFORMATION

THIS DOCUMENT FORMS AN INTEGRAL PART OF A *SIGHT-PACK* AND IS SUBJECT TO STRICT CONTROL. THE INFORMATION IN THE *SIGHT-PACK* MUST REMAIN AS A COMPLETE ITEM. IF THIS DOCUMENT IS REMOVED FROM THE PACK FOR REFERENCE IT **MUST** BE RETURNED AFTER USE. SEE IMPORTANT DOCUMENT NOTICE ABOVE.

IF THIS DOCUMENT IS FOUND UNATTENDED, PLEASE CONTACT A SUPERVISOR OR THE PIPES-ON-SIGHT OFFICE.

GENERAL NOTES

1. DOCUMENTS WHICH **ARE NOT** RECORDS ARE INTENDED TO BE USED AS SURVEY DRAWINGS FOR PIPES-ON-SIGHT USE ONLY. DRAWINGS WHICH **ARE** RECORDS ARE INTENDED TO BE USED FOR OFFICIAL SITE DOCUMENTS. DOCUMENTS WHICH **ARE NOT** RECORDS MAY BE USED IN A TEMPORARY SIGHT-PACK BUT **MUST NOT** BE USED FOR ACCURATE REFERENCE.
2. PIPES-ON-SIGHT LTD DEEM THIS DOCUMENT AN ACCURATE REPRESENTATION OF THE SYSTEM AT THE TIME OF SURVEY ONLY. PIPES-ON-SIGHT LTD ARE NOT RESPONSIBLE FOR THIS DOCUMENT BEING INACCURATE AS A RESULT OF ANY PIPEWORK SYSTEM ALTERATIONS THAT HAVE OCCURRED SINCE THE DATE OF SURVEY. YOU ARE ADVISED TO CHECK THE SYSTEM FOR ALTERATIONS BEFORE MAKING ANY DECISIONS BASED ON THIS DOCUMENT.
3. PIPES-ON-SIGHT LTD. ARE NOT RESPONSIBLE FOR THE DESIGN, SPECIFICATION, INSTALLATION, OPERATION, MAINTENANCE OR REGULATION COMPLIANCE OF ANY SYSTEM SHOWN.
4. SOME OF THE PIPING SYMBOLS SHOWN ON THIS DOCUMENT ARE SPECIFIC TO PIPES-ON-SIGHT LTD ONLY. REFER TO THE *PIPES-ON-SIGHT COMPONENT SYMBOLS* DOWNLOADABLE FROM WWW.PIPES-ON-SIGHT.CO.UK.
5. PIPES-ON-SIGHT LTD ARE NOT RESPONSIBLE FOR THE BUILDING PLAN LAYOUT. THEREFORE ANY MEASUREMENTS MUST BE CHECKED ON SITE.

REV No.	REVISION DETAILS
x	
REV DATE	X
x	
REV BY	
NM	
REV JOB No.	
x	

NORTH

Iceland MANUFACTURING LTD

Working Together

DELIVERING SYSTEM INTELLIGENCE

pipes on sight

Tracing & Recording of Industrial Systems

The Stable, The Grange Business Park, West Hewish, Weston-Super-Mare, BS24 6RR.

Tel: 01934 835672
email: office@pipes-on-sight.co.uk
www.pipes-on-sight.co.uk


Client :
ICELAND MANUFACTURING, HAMMERSTONE ROAD, MANCHESTER, M18 8EQ.

Project :
X

Drawing Title :
OVERALL SITE PLAN SHOWING GROUND FLOOR AREAS.

Drawing No: ILM-8EQ-BLANK-SP1A-DR01-00

This Survey	Sheet Size	Scale	Drawn By
X	A0	1 : 150	N.MORRIS
Revision Due	Checked	Document Status	
X	NM	X	

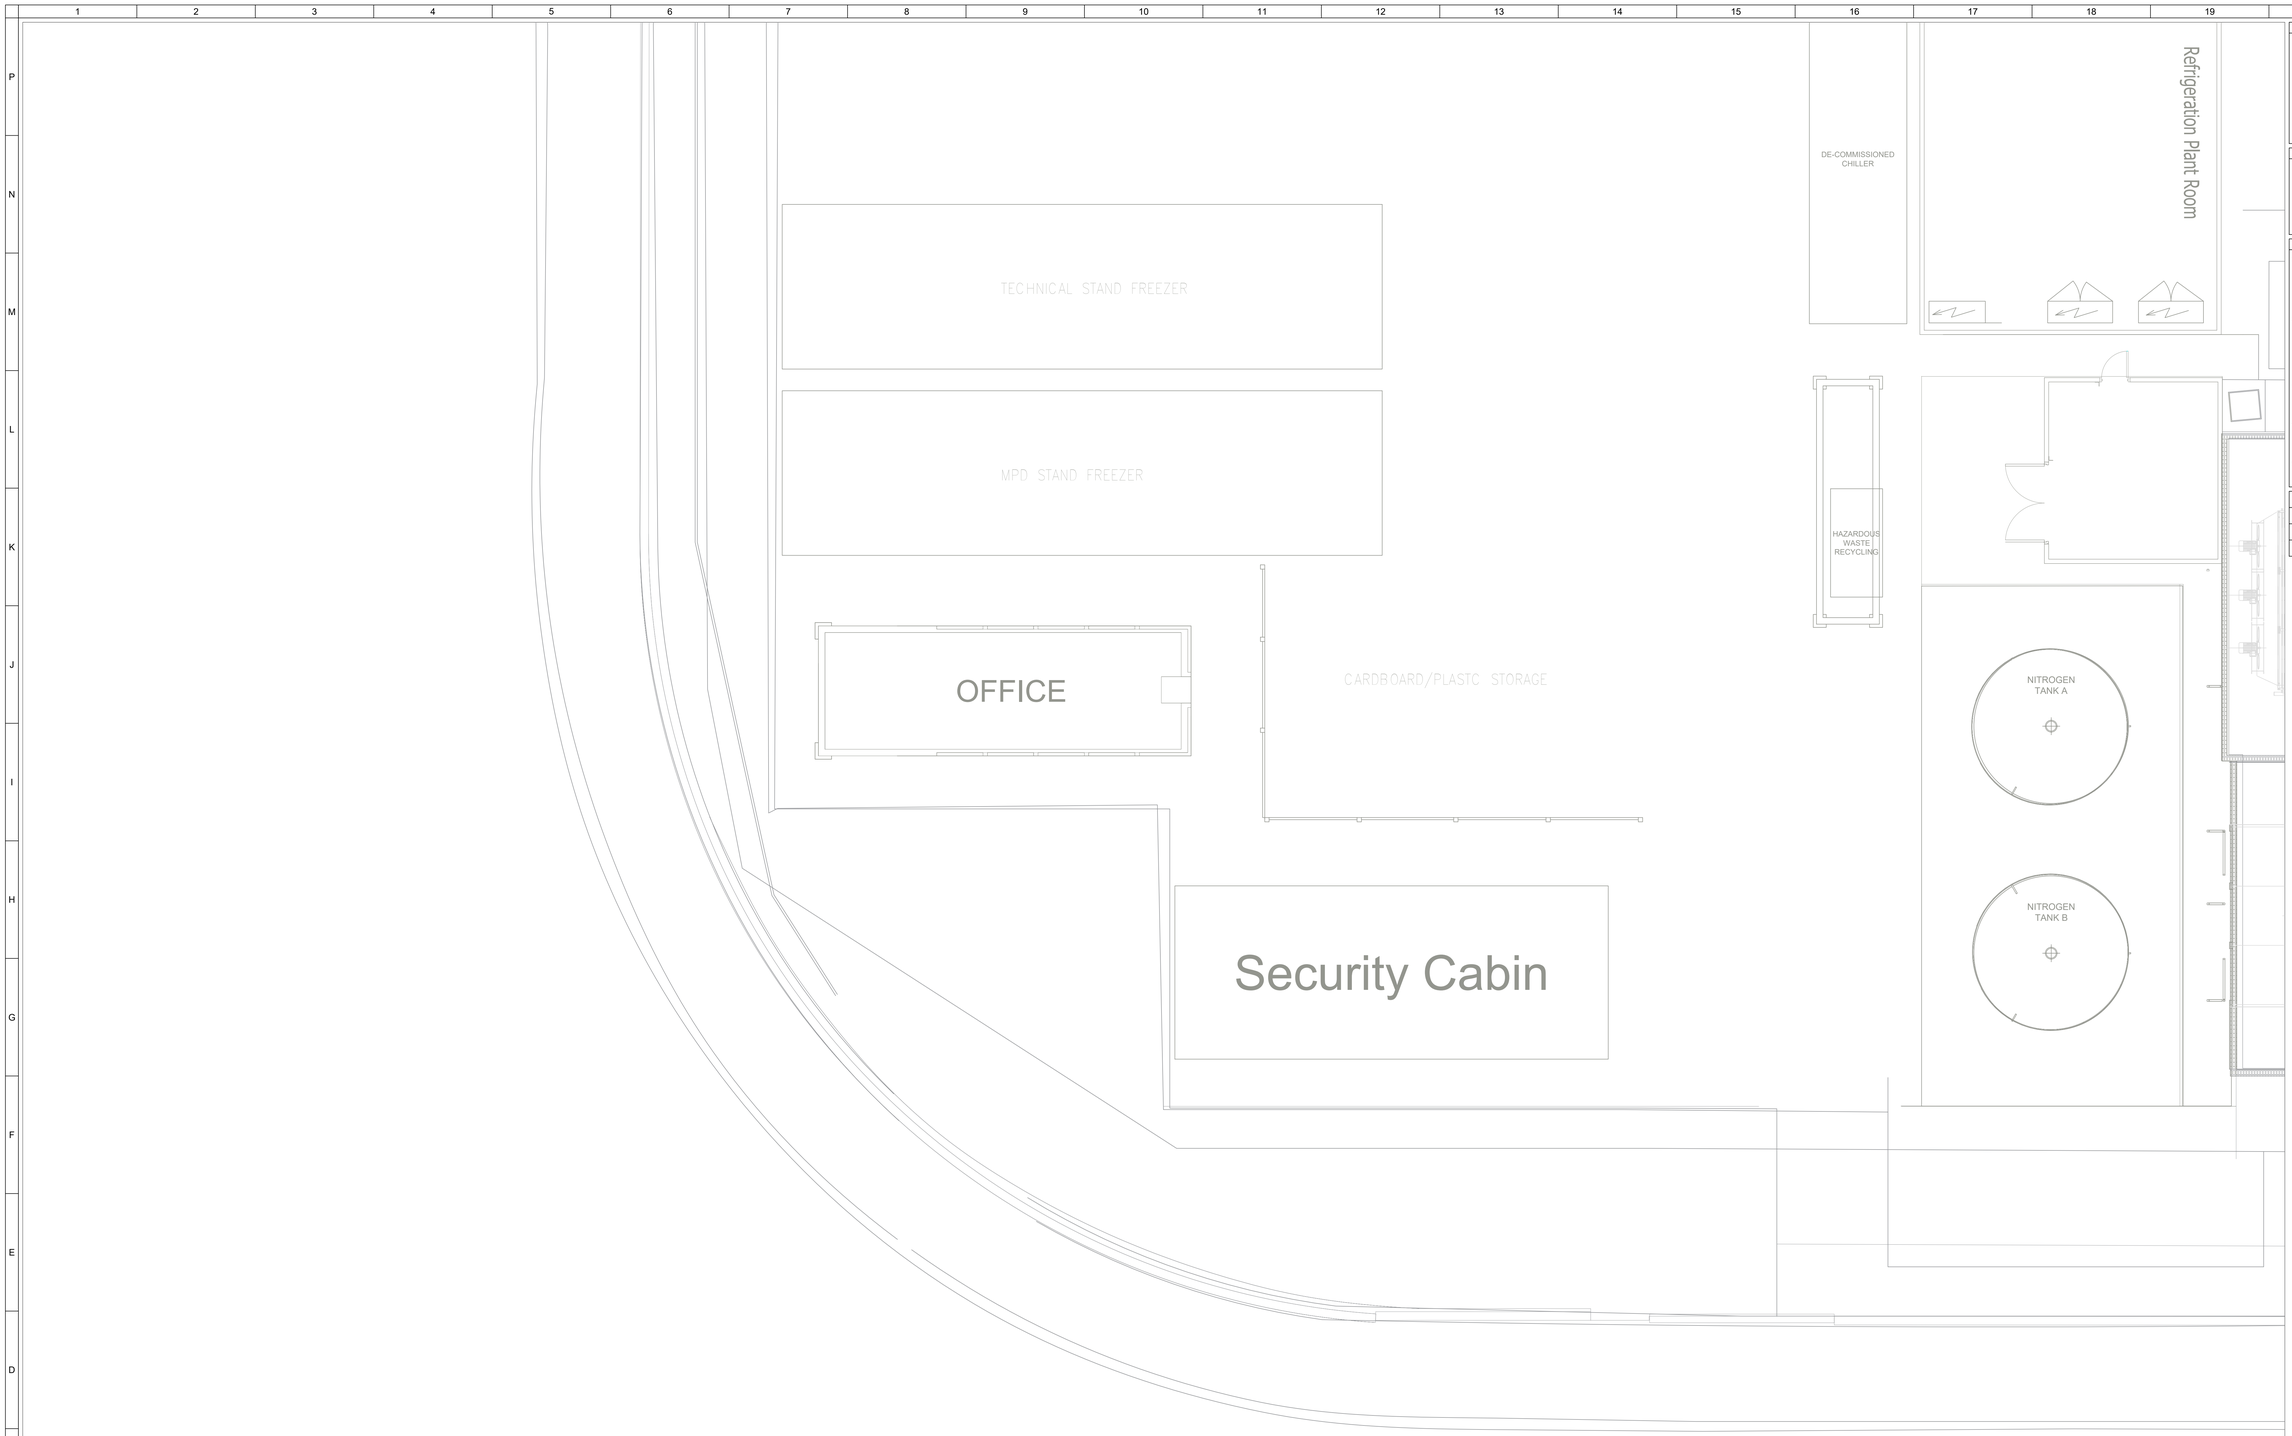

IMPORTANT DOCUMENT NOTICE

PARENT DOCUMENTS AND COPY DOCUMENTS ARE SUBJECT TO TERMS OF USE.

THIS DRAWING SHEET IS A COPY DOCUMENT, AND MAY NOT BE AN EXACT COPY OF THE PARENT DOCUMENT.

THIS DOCUMENT IS UNDER STRICT CONTROL. NO-ONE IS PERMITTED TO COPY, ISSUE OR STORE THIS DOCUMENT WITHOUT FOLLOWING THE DOCUMENT CONTROL PROCEDURES AVAILABLE FROM 'WEB SIGHT'.

BY USING THIS DOCUMENT YOU AGREE TO THE DOCUMENT CONTROL PROCEDURES WHICH ARE AVAILABLE FROM 'WEB SIGHT'.

SIGHT-PACK INFORMATION

THIS DOCUMENT FORMS AN INTEGRAL PART OF A *SIGHT-PACK* AND IS SUBJECT TO STRICT CONTROL. THE INFORMATION IN THE *SIGHT-PACK* MUST REMAIN AS A COMPLETE ITEM. IF THIS DOCUMENT IS REMOVED FROM THE PACK FOR REFERENCE IT **MUST** BE RETURNED AFTER USE. SEE IMPORTANT DOCUMENT NOTICE ABOVE.

IF THIS DOCUMENT IS FOUND UNATTENDED, PLEASE CONTACT A SUPERVISOR OR THE PIPES-ON-SIGHT OFFICE.

GENERAL NOTES

1. DOCUMENTS WHICH **ARE NOT** RECORDS ARE INTENDED TO BE USED AS SURVEY DRAWINGS FOR PIPES-ON-SIGHT USE ONLY. DRAWINGS WHICH **ARE** RECORDS ARE INTENDED TO BE USED FOR OFFICIAL SITE DOCUMENTS. DOCUMENTS WHICH **ARE NOT** RECORDS MAY BE USED IN A TEMPORARY SIGHT-PACK BUT **MUST NOT** BE USED FOR ACCURATE REFERENCE.
2. PIPES-ON-SIGHT LTD DEEM THIS DOCUMENT AN ACCURATE REPRESENTATION OF THE SYSTEM AT THE TIME OF SURVEY ONLY. PIPES-ON-SIGHT LTD ARE NOT RESPONSIBLE FOR THIS DOCUMENT BEING INACCURATE AS A RESULT OF ANY PIPEWORK SYSTEM ALTERATIONS THAT HAVE OCCURRED SINCE THE DATE OF SURVEY. YOU ARE ADVISED TO CHECK THE SYSTEM FOR ALTERATIONS BEFORE MAKING ANY DECISIONS BASED ON THIS DOCUMENT.
3. PIPES-ON-SIGHT LTD. ARE NOT RESPONSIBLE FOR THE DESIGN, SPECIFICATION, INSTALLATION, OPERATION, MAINTENANCE OR REGULATION COMPLIANCE OF ANY SYSTEM SHOWN.
4. SOME OF THE PIPING SYMBOLS SHOWN ON THIS DOCUMENT ARE SPECIFIC TO PIPES-ON-SIGHT LTD ONLY. REFER TO THE PIPES-ON-SIGHT *COMPONENT SYMBOLS* DOWNLOADABLE FROM WWW.PIPES-ON-SIGHT.CO.UK.
5. PIPES-ON-SIGHT LTD ARE NOT RESPONSIBLE FOR THE BUILDING PLAN LAYOUT. THEREFORE ANY MEASUREMENTS MUST BE CHECKED ON SITE.

REV No.	REVISION DETAILS
x	
REV DATE x	X
REV BY NM	
REV JOB No. x	

NORTH

Iceland MANUFACTURING LTD

Working Together

DELIVERING SYSTEM INTELLIGENCE

pipes on sight ®

Tracing & Recording of Industrial Systems

The Stable, The Grange Business Park, West Hewish, Weston-Super-Mare, BS24 6RR.

Tel: 01934 835672
email: office@pipes-on-sight.co.uk
www.pipes-on-sight.co.uk

Client :
ICELAND MANUFACTURING, HAMMERSTONE ROAD, MANCHESTER, M18 8EQ.

Project :
X

Drawing Title :
SITE PLAN SHOWING GROUND FLOOR AREAS.

Drawing No: ILM-8EQ-BLANK-SP1A-DR02-00

This Survey	Sheet Size	Scale	Drawn By
X	A0	1 : 50	N.MORRIS
Revision Due	Checked	Document Status	
X	NM	X	



IMPORTANT DOCUMENT NOTICE

PARENT DOCUMENTS AND COPY DOCUMENTS ARE SUBJECT TO TERMS OF USE.

THIS DRAWING SHEET IS A COPY DOCUMENT, AND MAY NOT BE AN EXACT COPY OF THE PARENT DOCUMENT.

THIS DOCUMENT IS UNDER STRICT CONTROL. NO-ONE IS PERMITTED TO COPY, ISSUE OR STORE THIS DOCUMENT WITHOUT FOLLOWING THE DOCUMENT CONTROL PROCEDURES AVAILABLE FROM 'WEB SIGHT'.

BY USING THIS DOCUMENT YOU AGREE TO THE DOCUMENT CONTROL PROCEDURES WHICH ARE AVAILABLE FROM 'WEB SIGHT'.

SIGHT-PACK INFORMATION

THIS DOCUMENT FORMS AN INTEGRAL PART OF A *SIGHT-PACK* AND IS SUBJECT TO STRICT CONTROL. THE INFORMATION IN THE *SIGHT-PACK* MUST REMAIN AS A COMPLETE ITEM. IF THIS DOCUMENT IS REMOVED FROM THE PACK FOR REFERENCE IT **MUST** BE RETURNED AFTER USE. SEE IMPORTANT DOCUMENT NOTICE ABOVE.

IF THIS DOCUMENT IS FOUND UNATTENDED, PLEASE CONTACT A SUPERVISOR OR THE PIPES-ON-SIGHT OFFICE.

GENERAL NOTES

1. DOCUMENTS WHICH **ARE NOT** RECORDS ARE INTENDED TO BE USED AS SURVEY DRAWINGS FOR PIPES-ON-SIGHT USE ONLY. DRAWINGS WHICH **ARE** RECORDS ARE INTENDED TO BE USED FOR OFFICIAL SITE DOCUMENTS. DOCUMENTS WHICH **ARE NOT** RECORDS MAY BE USED IN A TEMPORARY SIGHT-PACK BUT **MUST NOT** BE USED FOR ACCURATE REFERENCE.
2. PIPES-ON-SIGHT LTD DEEM THIS DOCUMENT AN ACCURATE REPRESENTATION OF THE SYSTEM AT THE TIME OF SURVEY ONLY. PIPES-ON-SIGHT LTD ARE NOT RESPONSIBLE FOR THIS DOCUMENT BEING INACCURATE AS A RESULT OF ANY PIPEWORK SYSTEM ALTERATIONS THAT HAVE OCCURRED SINCE THE DATE OF SURVEY. YOU ARE ADVISED TO CHECK THE SYSTEM FOR ALTERATIONS BEFORE MAKING ANY DECISIONS BASED ON THIS DOCUMENT.
3. PIPES-ON-SIGHT LTD. ARE NOT RESPONSIBLE FOR THE DESIGN, SPECIFICATION, INSTALLATION, OPERATION, MAINTENANCE OR REGULATION COMPLIANCE OF ANY SYSTEM SHOWN.
4. SOME OF THE PIPING SYMBOLS SHOWN ON THIS DOCUMENT ARE SPECIFIC TO PIPES-ON-SIGHT LTD ONLY. REFER TO THE *PIPES-ON-SIGHT COMPONENT SYMBOLS* DOWNLOADABLE FROM WWW.PIPES-ON-SIGHT.CO.UK.
5. PIPES-ON-SIGHT LTD ARE NOT RESPONSIBLE FOR THE BUILDING PLAN LAYOUT. THEREFORE ANY MEASUREMENTS MUST BE CHECKED ON SITE.

REV No.	REVISION DETAILS
x	
REV DATE	X
x	
REV BY	
NM	
REV JOB No.	
x	

NORTH

Iceland MANUFACTURING LTD

Working Together

DELIVERING SYSTEM INTELLIGENCE

pipes on sight®

Tracing & Recording of Industrial Systems

The Stable, The Grange Business Park, West Hewish, Weston Super Mare, BS24 6RR.

Tel: 01934 835672
email: office@pipes-on-sight.co.uk
www.pipes-on-sight.co.uk


Client :
ICELAND MANUFACTURING, HAMMERSTONE ROAD, MANCHESTER, M18 8EQ.

Project :
X

Drawing Title :
SITE PLAN SHOWING GROUND FLOOR AREAS.

Drawing No: ILM-8EQ-BLANK-SP1A-DR03-00

This Survey	Sheet Size	Scale	Drawn By
X	A0	1 : 50	N.MORRIS
Revision Due	Checked	Document Status	
X	NM	X	

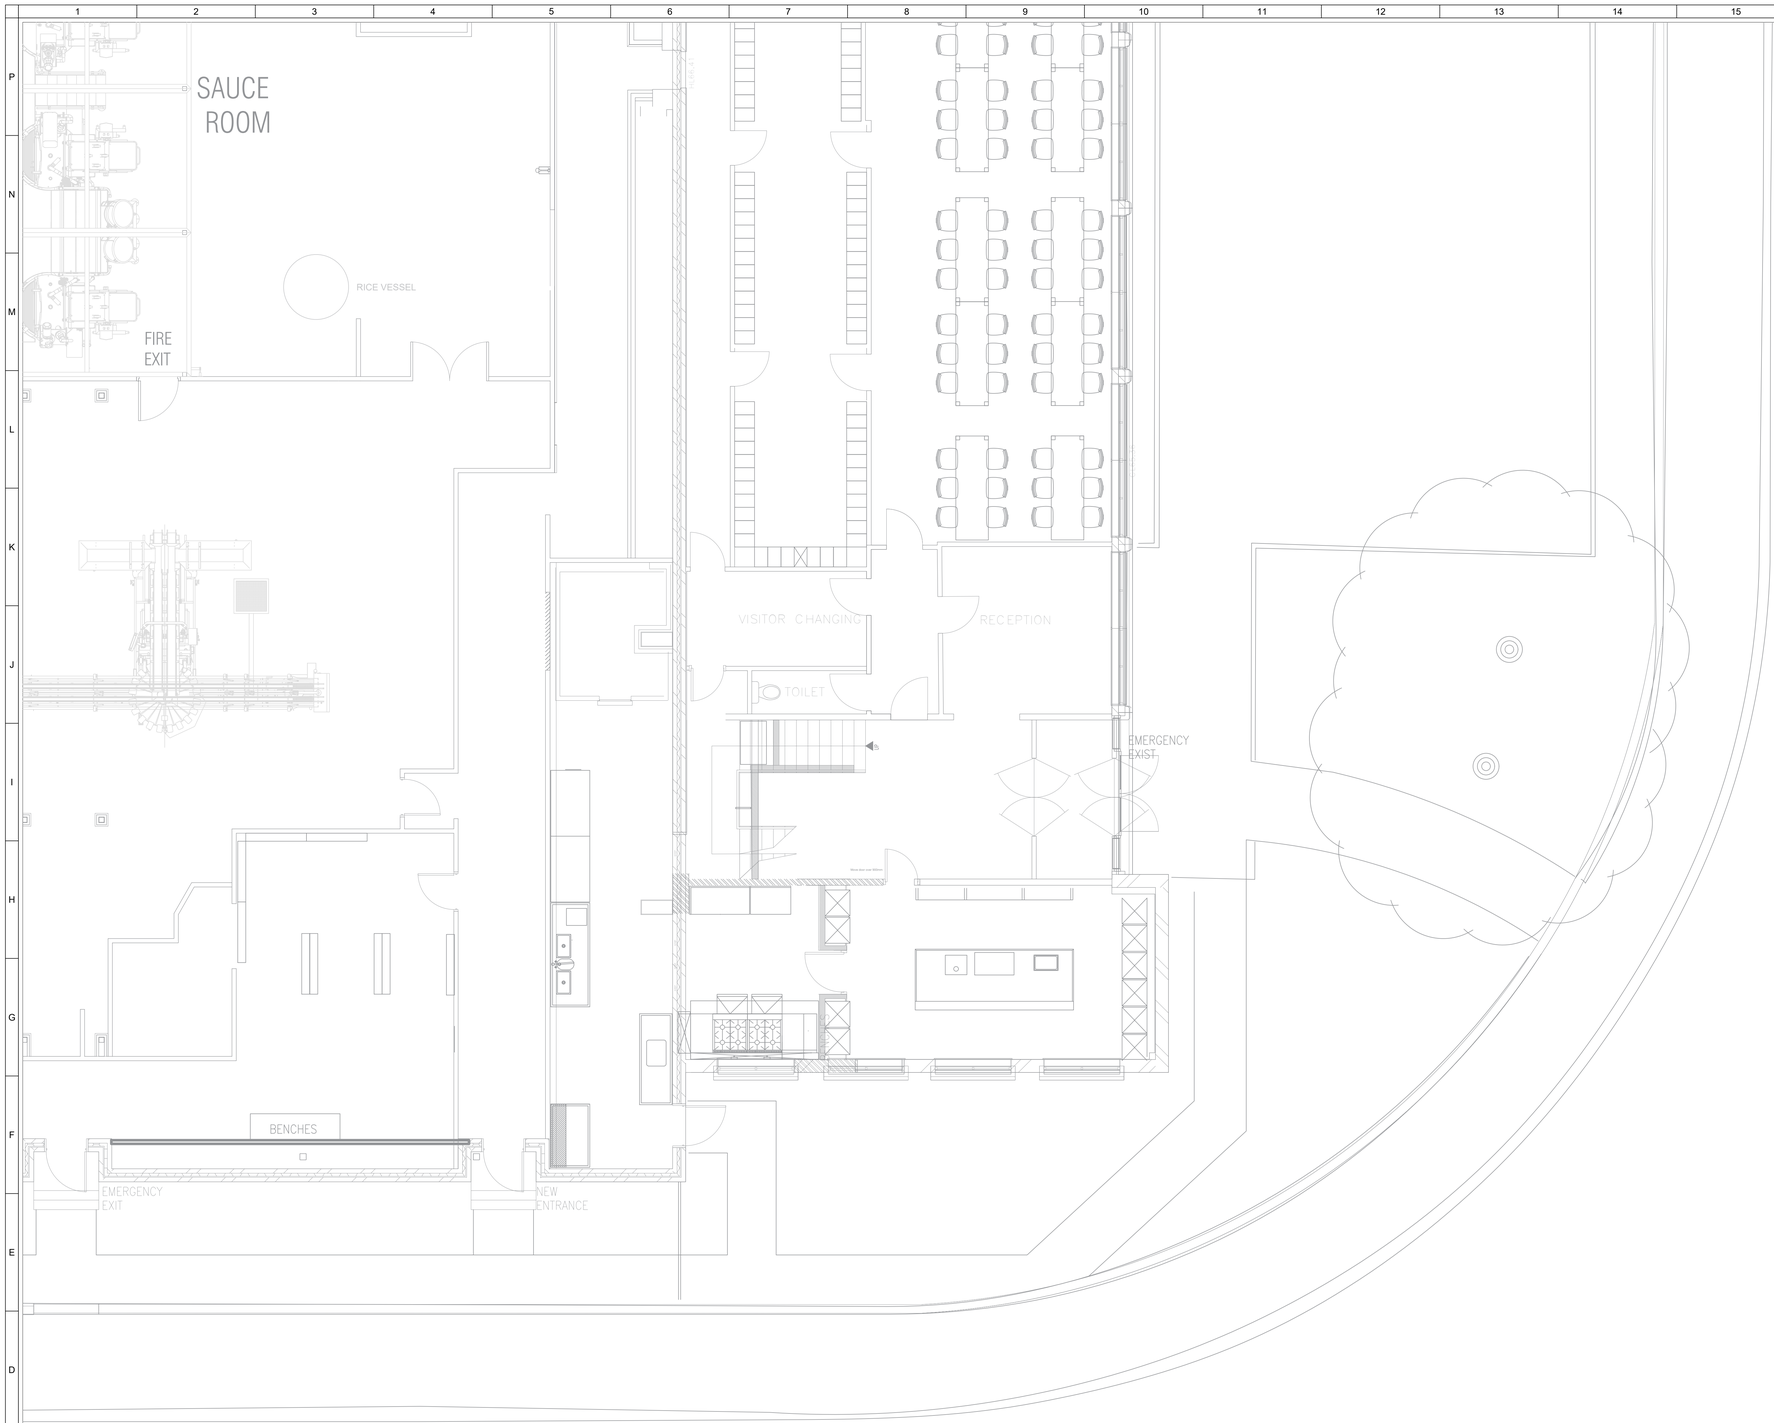

IMPORTANT DOCUMENT NOTICE

PARENT DOCUMENTS AND COPY DOCUMENTS ARE SUBJECT TO TERMS OF USE.

THIS DRAWING SHEET IS A COPY DOCUMENT, AND MAY NOT BE AN EXACT COPY OF THE PARENT DOCUMENT.

THIS DOCUMENT IS UNDER STRICT CONTROL. NO-ONE IS PERMITTED TO COPY, ISSUE OR STORE THIS DOCUMENT WITHOUT FOLLOWING THE DOCUMENT CONTROL PROCEDURES AVAILABLE FROM 'WEB SIGHT'.

BY USING THIS DOCUMENT YOU AGREE TO THE DOCUMENT CONTROL PROCEDURES WHICH ARE AVAILABLE FROM 'WEB SIGHT'.

SIGHT-PACK INFORMATION

THIS DOCUMENT FORMS AN INTEGRAL PART OF A *SIGHT-PACK* AND IS SUBJECT TO STRICT CONTROL. THE INFORMATION IN THE *SIGHT-PACK* MUST REMAIN AS A COMPLETE ITEM. IF THIS DOCUMENT IS REMOVED FROM THE PACK FOR REFERENCE IT **MUST** BE RETURNED AFTER USE. SEE IMPORTANT DOCUMENT NOTICE ABOVE.

IF THIS DOCUMENT IS FOUND UNATTENDED, PLEASE CONTACT A SUPERVISOR OR THE PIPES-ON-SIGHT OFFICE.

GENERAL NOTES

1. DOCUMENTS WHICH **ARE NOT** RECORDS ARE INTENDED TO BE USED AS SURVEY DRAWINGS FOR PIPES-ON-SIGHT USE ONLY. DRAWINGS WHICH **ARE** RECORDS ARE INTENDED TO BE USED FOR OFFICIAL SITE DOCUMENTS. DOCUMENTS WHICH **ARE NOT** RECORDS MAY BE USED IN A TEMPORARY SIGHT-PACK BUT **MUST NOT** BE USED FOR ACCURATE REFERENCE.
2. PIPES-ON-SIGHT LTD DEEM THIS DOCUMENT AN ACCURATE REPRESENTATION OF THE SYSTEM AT THE TIME OF SURVEY ONLY. PIPES-ON-SIGHT LTD ARE NOT RESPONSIBLE FOR THIS DOCUMENT BEING INACCURATE AS A RESULT OF ANY PIPEWORK SYSTEM ALTERATIONS THAT HAVE OCCURRED SINCE THE DATE OF SURVEY. YOU ARE ADVISED TO CHECK THE SYSTEM FOR ALTERATIONS BEFORE MAKING ANY DECISIONS BASED ON THIS DOCUMENT.
3. PIPES-ON-SIGHT LTD. ARE NOT RESPONSIBLE FOR THE DESIGN, SPECIFICATION, INSTALLATION, OPERATION, MAINTENANCE OR REGULATION COMPLIANCE OF ANY SYSTEM SHOWN.
4. SOME OF THE PIPING SYMBOLS SHOWN ON THIS DOCUMENT ARE SPECIFIC TO PIPES-ON-SIGHT LTD ONLY. REFER TO THE PIPES-ON-SIGHT *COMPONENT SYMBOLS* DOWNLOADABLE FROM WWW.PIPES-ON-SIGHT.CO.UK.
5. PIPES-ON-SIGHT LTD ARE NOT RESPONSIBLE FOR THE BUILDING PLAN LAYOUT. THEREFORE ANY MEASUREMENTS MUST BE CHECKED ON SITE.

REV No.	REVISION DETAILS
x	
REV DATE	X
x	
REV BY	
NM	
REV JOB No.	
x	

NORTH

Iceland MANUFACTURING LTD

Working Together

DELIVERING SYSTEM INTELLIGENCE

pipes on sight

Tracing & Recording of Industrial Systems

The Stable, The Grange Business Park, West Hewish, Weston-Super-Mare, BS24 6RR.

Tel: 01934 835672
email: office@pipes-on-sight.co.uk
www.pipes-on-sight.co.uk


Client :
ICELAND MANUFACTURING, HAMMERSTONE ROAD, MANCHESTER, M18 8EQ.

Project :
X

Drawing Title :
SITE PLAN SHOWING GROUND FLOOR AREAS.

Drawing No: ILM-8EQ-BLANK-SP1A-DR04-00

This Survey	Sheet Size	Scale	Drawn By
X	A0	1 : 50	N.MORRIS
Revision Due	**Checked**	**Document Status**	
X	NM	X	

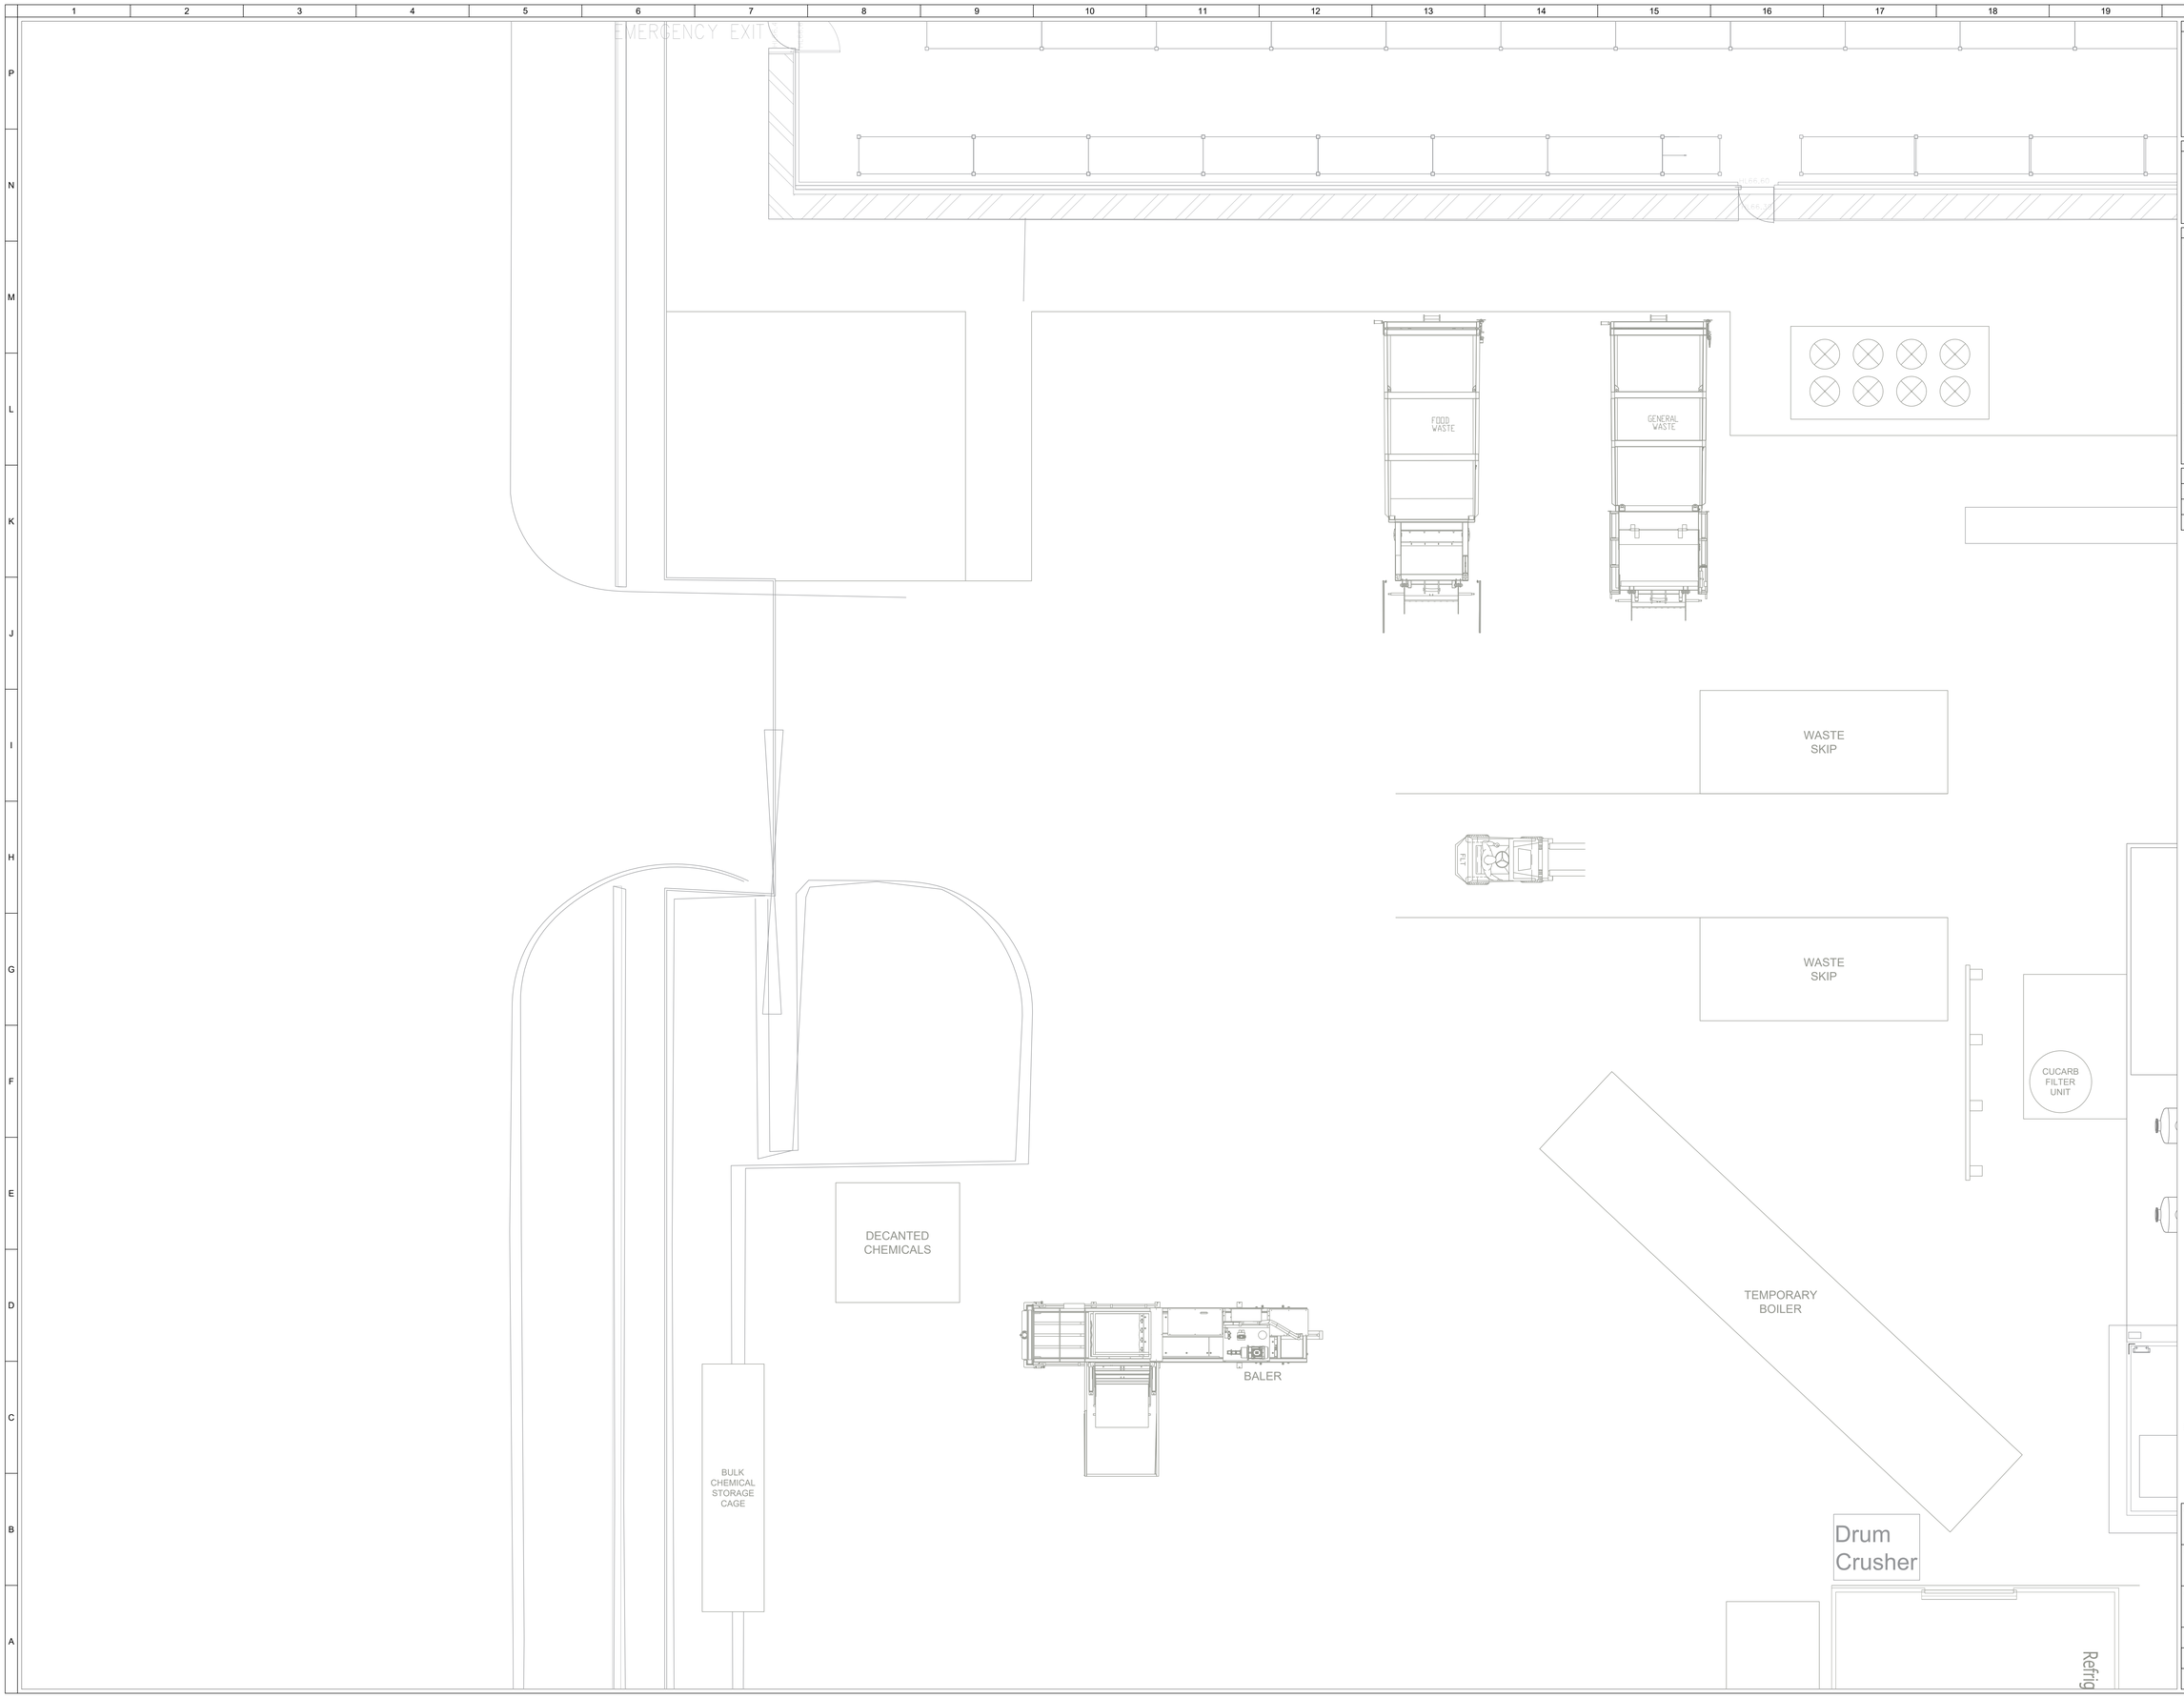

IMPORTANT DOCUMENT NOTICE

PARENT DOCUMENTS AND COPY DOCUMENTS ARE SUBJECT TO TERMS OF USE.

THIS DRAWING SHEET IS A COPY DOCUMENT, AND MAY NOT BE AN EXACT COPY OF THE PARENT DOCUMENT.

THIS DOCUMENT IS UNDER STRICT CONTROL. NO-ONE IS PERMITTED TO COPY, ISSUE OR STORE THIS DOCUMENT WITHOUT FOLLOWING THE DOCUMENT CONTROL PROCEDURES AVAILABLE FROM 'WEB SIGHT'.

BY USING THIS DOCUMENT YOU AGREE TO THE DOCUMENT CONTROL PROCEDURES WHICH ARE AVAILABLE FROM 'WEB SIGHT'.

SIGHT-PACK INFORMATION

THIS DOCUMENT FORMS AN INTEGRAL PART OF A *SIGHT-PACK* AND IS SUBJECT TO STRICT CONTROL. THE INFORMATION IN THE *SIGHT-PACK* MUST REMAIN AS A COMPLETE ITEM. IF THIS DOCUMENT IS REMOVED FROM THE PACK FOR REFERENCE IT **MUST** BE RETURNED AFTER USE. SEE IMPORTANT DOCUMENT NOTICE ABOVE.

IF THIS DOCUMENT IS FOUND UNATTENDED, PLEASE CONTACT A SUPERVISOR OR THE PIPES-ON-SIGHT OFFICE.

GENERAL NOTES

1. DOCUMENTS WHICH **ARE NOT** RECORDS ARE INTENDED TO BE USED AS SURVEY DRAWINGS FOR PIPES-ON-SIGHT USE ONLY. DRAWINGS WHICH **ARE** RECORDS ARE INTENDED TO BE USED FOR OFFICIAL SITE DOCUMENTS. DOCUMENTS WHICH **ARE NOT** RECORDS MAY BE USED IN A TEMPORARY SIGHT-PACK BUT **MUST NOT** BE USED FOR ACCURATE REFERENCE.
2. PIPES-ON-SIGHT LTD DEEM THIS DOCUMENT AN ACCURATE REPRESENTATION OF THE SYSTEM AT THE TIME OF SURVEY ONLY. PIPES-ON-SIGHT LTD ARE NOT RESPONSIBLE FOR THIS DOCUMENT BEING INACCURATE AS A RESULT OF ANY PIPEWORK SYSTEM ALTERATIONS THAT HAVE OCCURRED SINCE THE DATE OF SURVEY. YOU ARE ADVISED TO CHECK THE SYSTEM FOR ALTERATIONS BEFORE MAKING ANY DECISIONS BASED ON THIS DOCUMENT.
3. PIPES-ON-SIGHT LTD. ARE NOT RESPONSIBLE FOR THE DESIGN, SPECIFICATION, INSTALLATION, OPERATION, MAINTENANCE OR REGULATION COMPLIANCE OF ANY SYSTEM SHOWN.
4. SOME OF THE PIPING SYMBOLS SHOWN ON THIS DOCUMENT ARE SPECIFIC TO PIPES-ON-SIGHT LTD ONLY. REFER TO THE PIPES-ON-SIGHT *COMPONENT SYMBOLS* DOWNLOADABLE FROM WWW.PIPES-ON-SIGHT.CO.UK.
5. PIPES-ON-SIGHT LTD ARE NOT RESPONSIBLE FOR THE BUILDING PLAN LAYOUT. THEREFORE ANY MEASUREMENTS MUST BE CHECKED ON SITE.

REV No.	REVISION DETAILS
x	
REV DATE x	X
REV BY NM	
REV JOB No. x	

Iceland MANUFACTURING LTD

Working Together

DELIVERING SYSTEM INTELLIGENCE

pipes on sight

Tracing & Recording of Industrial Systems

The Stable, The Grange Business Park, West Hewish, Weston-Super-Mare, BS24 6RR.

Tel: 01934 835070
email: office@pipes-on-sight.co.uk
www.pipes-on-sight.co.uk


Client :
ICELAND MANUFACTURING, HAMMERSTONE ROAD, MANCHESTER, M18 8EQ.

Project :
X

Drawing Title :
SITE PLAN SHOWING GROUND FLOOR AREAS.

Drawing No: ILM-8EQ-BLANK-SP1A-DR05-00

This Survey	Sheet Size	Scale	Drawn By
X	A0	1 : 50	N.MORRIS
Revision Due	Checked	Document Status	
X	NM	X	

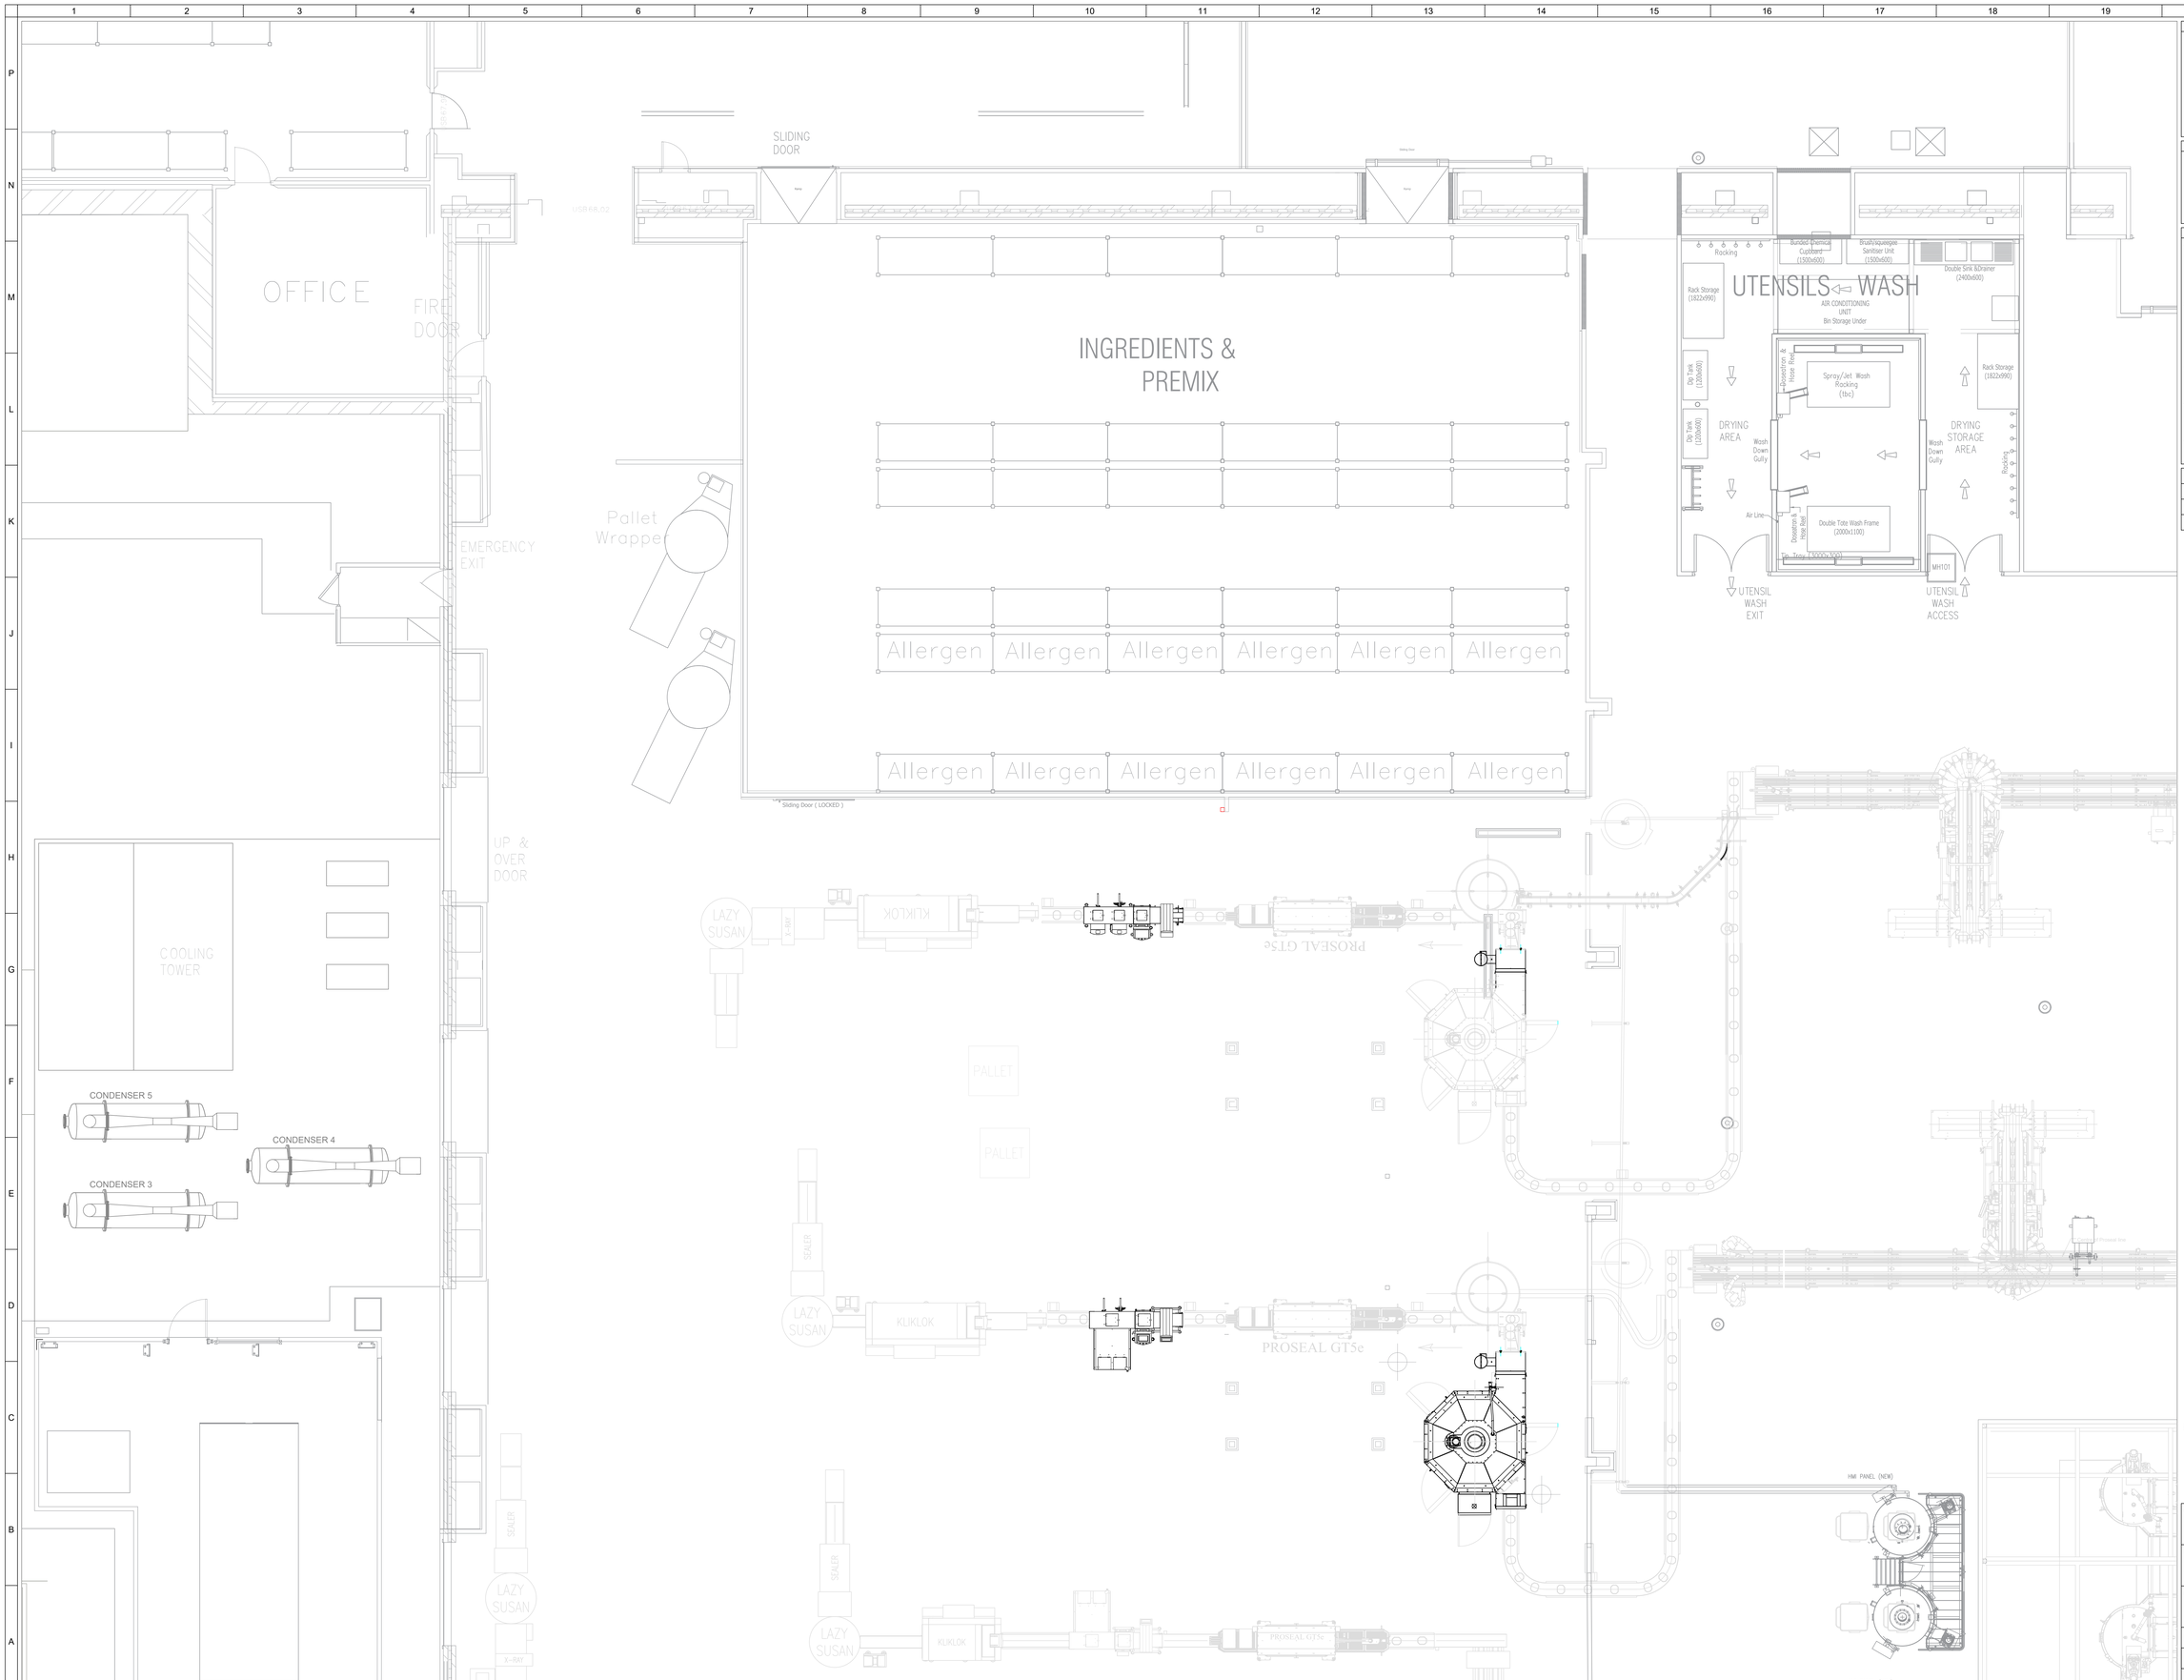

NORTH

IMPORTANT DOCUMENT NOTICE

PARENT DOCUMENTS AND COPY DOCUMENTS ARE SUBJECT TO TERMS OF USE.

THIS DRAWING SHEET IS A COPY DOCUMENT, AND MAY NOT BE AN EXACT COPY OF THE PARENT DOCUMENT.

THIS DOCUMENT IS UNDER STRICT CONTROL. NO-ONE IS PERMITTED TO COPY, ISSUE OR STORE THIS DOCUMENT WITHOUT FOLLOWING THE DOCUMENT CONTROL PROCEDURES AVAILABLE FROM 'WEB SIGHT'.

BY USING THIS DOCUMENT YOU AGREE TO THE DOCUMENT CONTROL PROCEDURES WHICH ARE AVAILABLE FROM 'WEB SIGHT'.

SIGHT-PACK INFORMATION

THIS DOCUMENT FORMS AN INTEGRAL PART OF A *SIGHT-PACK* AND IS SUBJECT TO STRICT CONTROL. THE INFORMATION IN THE *SIGHT-PACK* MUST REMAIN AS A COMPLETE ITEM. IF THIS DOCUMENT IS REMOVED FROM THE PACK FOR REFERENCE IT **MUST** BE RETURNED AFTER USE. SEE IMPORTANT DOCUMENT NOTICE ABOVE.

IF THIS DOCUMENT IS FOUND UNATTENDED, PLEASE CONTACT A SUPERVISOR OR THE PIPES-ON-SIGHT OFFICE.

GENERAL NOTES

1. DOCUMENTS WHICH **ARE NOT** RECORDS ARE INTENDED TO BE USED AS SURVEY DRAWINGS FOR PIPES-ON-SIGHT USE ONLY. DRAWINGS WHICH **ARE** RECORDS ARE INTENDED TO BE USED FOR OFFICIAL SITE DOCUMENTS. DOCUMENTS WHICH **ARE NOT** RECORDS MAY BE USED IN A TEMPORARY SIGHT-PACK BUT **MUST NOT** BE USED FOR ACCURATE REFERENCE.
2. PIPES-ON-SIGHT LTD DEEM THIS DOCUMENT AN ACCURATE REPRESENTATION OF THE SYSTEM AT THE TIME OF SURVEY ONLY. PIPES-ON-SIGHT LTD ARE NOT RESPONSIBLE FOR THIS DOCUMENT BEING INACCURATE AS A RESULT OF ANY PIPEWORK SYSTEM ALTERATIONS THAT HAVE OCCURRED SINCE THE DATE OF SURVEY. YOU ARE ADVISED TO CHECK THE SYSTEM FOR ALTERATIONS BEFORE MAKING ANY DECISIONS BASED ON THIS DOCUMENT.
3. PIPES-ON-SIGHT LTD. ARE NOT RESPONSIBLE FOR THE DESIGN, SPECIFICATION, INSTALLATION, OPERATION, MAINTENANCE OR REGULATION COMPLIANCE OF ANY SYSTEM SHOWN.
4. SOME OF THE PIPING SYMBOLS SHOWN ON THIS DOCUMENT ARE SPECIFIC TO PIPES-ON-SIGHT LTD ONLY. REFER TO THE *PIPES-ON-SIGHT COMPONENT SYMBOLS* DOWNLOADABLE FROM WWW.PIPES-ON-SIGHT.CO.UK.
5. PIPES-ON-SIGHT LTD ARE NOT RESPONSIBLE FOR THE BUILDING PLAN LAYOUT. THEREFORE ANY MEASUREMENTS MUST BE CHECKED ON SITE.

REV No.	REVISION DETAILS
x	
REV DATE x	X
REV BY NM	
REV JOB No. x	

Iceland MANUFACTURING LTD

Working Together

DELIVERING SYSTEM INTELLIGENCE

pipes on sight

Tracing & Recording of Industrial Systems

The Stable, The Grange Business Park, West Hewish, Weston-Super-Mare, BS24 6AR.

Tel: 01934 835672
email: office@pipes-on-sight.co.uk
www.pipes-on-sight.co.uk


Client :
ICELAND MANUFACTURING, HAMMERSTONE ROAD, MANCHESTER, M18 8EQ.

Project :
X.

Drawing Title :
SITE PLAN SHOWING GROUND FLOOR AREAS.

Drawing No: ILM-8EQ-BLANK-SP1A-DR06-00

This Survey	Sheet Size	Scale	Drawn By
X	A0	1 : 50	N.MORRIS
Revision Due	Checked	Document Status	
X	NM	X	

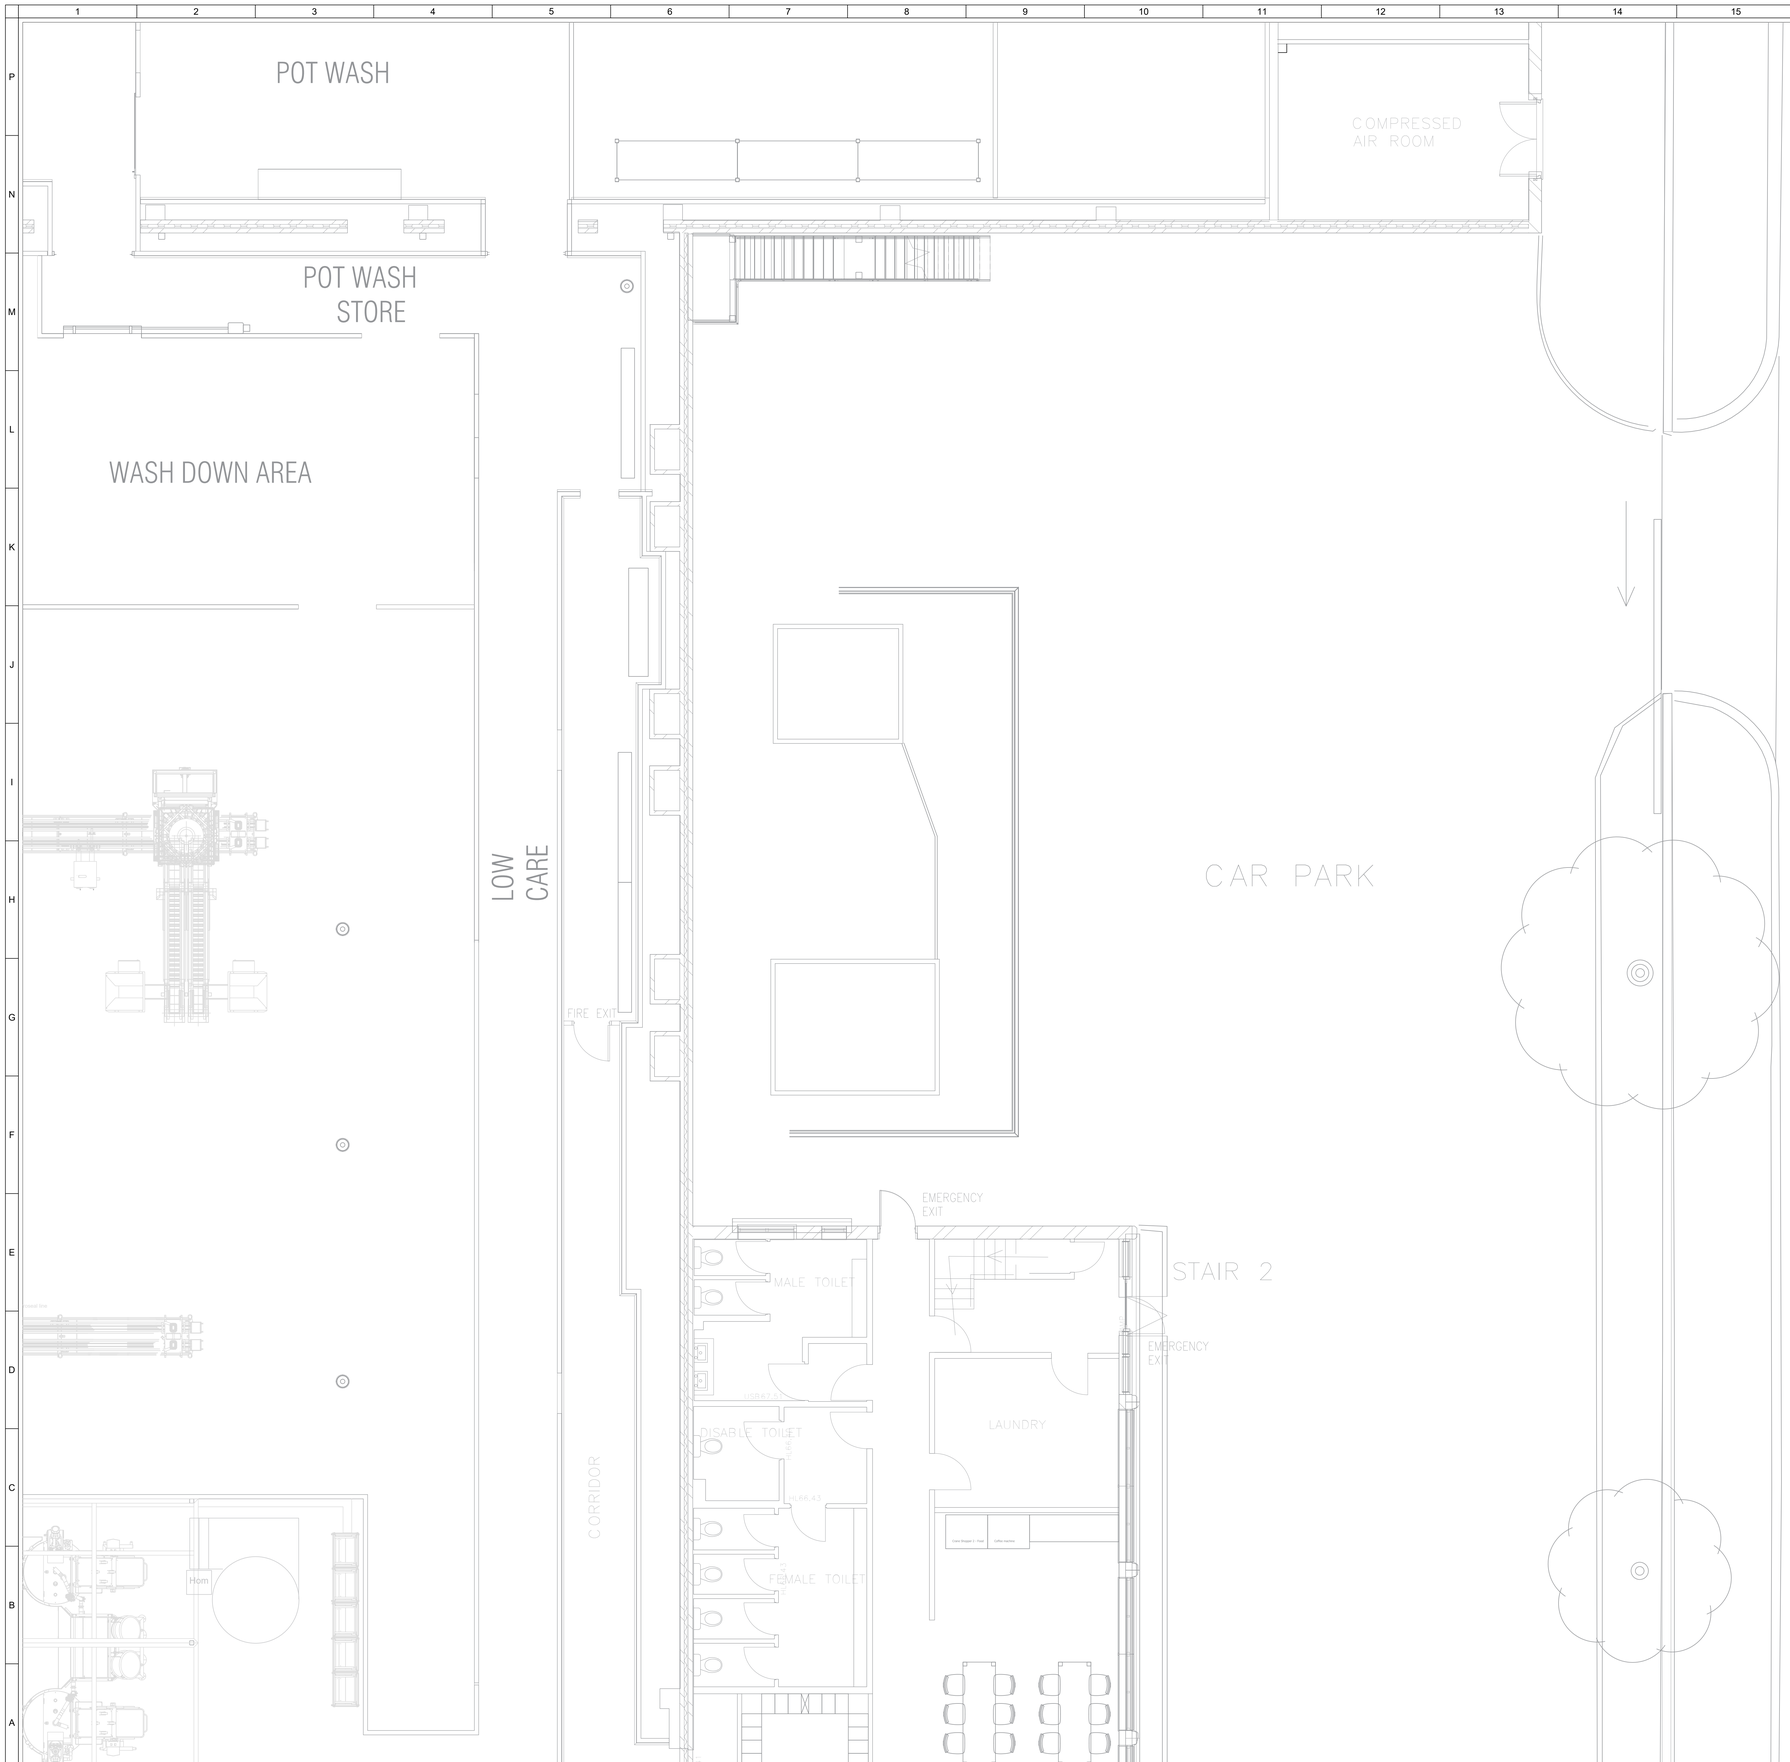

IMPORTANT DOCUMENT NOTICE

PARENT DOCUMENTS AND COPY DOCUMENTS ARE SUBJECT TO TERMS OF USE.

THIS DRAWING SHEET IS A COPY DOCUMENT, AND MAY NOT BE AN EXACT COPY OF THE PARENT DOCUMENT.

THIS DOCUMENT IS UNDER STRICT CONTROL. NO-ONE IS PERMITTED TO COPY, ISSUE OR STORE THIS DOCUMENT WITHOUT FOLLOWING THE DOCUMENT CONTROL PROCEDURES AVAILABLE FROM 'WEB SIGHT'.

BY USING THIS DOCUMENT YOU AGREE TO THE DOCUMENT CONTROL PROCEDURES WHICH ARE AVAILABLE FROM 'WEB SIGHT'.

SIGHT-PACK INFORMATION

THIS DOCUMENT FORMS AN INTEGRAL PART OF A *SIGHT-PACK* AND IS SUBJECT TO STRICT CONTROL. THE INFORMATION IN THE *SIGHT-PACK* MUST REMAIN AS A COMPLETE ITEM. IF THIS DOCUMENT IS REMOVED FROM THE PACK FOR REFERENCE IT **MUST** BE RETURNED AFTER USE. SEE IMPORTANT DOCUMENT NOTICE ABOVE.

IF THIS DOCUMENT IS FOUND UNATTENDED, PLEASE CONTACT A SUPERVISOR OR THE PIPES-ON-SIGHT OFFICE.

GENERAL NOTES

1. DOCUMENTS WHICH **ARE NOT** RECORDS ARE INTENDED TO BE USED AS SURVEY DRAWINGS FOR PIPES-ON-SIGHT USE ONLY. DRAWINGS WHICH **ARE** RECORDS ARE INTENDED TO BE USED FOR OFFICIAL SITE DOCUMENTS. DOCUMENTS WHICH **ARE NOT** RECORDS MAY BE USED IN A TEMPORARY SIGHT-PACK BUT **MUST NOT** BE USED FOR ACCURATE REFERENCE.
2. PIPES-ON-SIGHT LTD DEEM THIS DOCUMENT AN ACCURATE REPRESENTATION OF THE SYSTEM AT THE TIME OF SURVEY ONLY. PIPES-ON-SIGHT LTD ARE NOT RESPONSIBLE FOR THIS DOCUMENT BEING INACCURATE AS A RESULT OF ANY PIPEWORK SYSTEM ALTERATIONS THAT HAVE OCCURRED SINCE THE DATE OF SURVEY. YOU ARE ADVISED TO CHECK THE SYSTEM FOR ALTERATIONS BEFORE MAKING ANY DECISIONS BASED ON THIS DOCUMENT.
3. PIPES-ON-SIGHT LTD. ARE NOT RESPONSIBLE FOR THE DESIGN, SPECIFICATION, INSTALLATION, OPERATION, MAINTENANCE OR REGULATION COMPLIANCE OF ANY SYSTEM SHOWN.
4. SOME OF THE PIPING SYMBOLS SHOWN ON THIS DOCUMENT ARE SPECIFIC TO PIPES-ON-SIGHT LTD ONLY. REFER TO THE PIPES-ON-SIGHT *COMPONENT SYMBOLS* DOWNLOADABLE FROM WWW.PIPES-ON-SIGHT.CO.UK.
5. PIPES-ON-SIGHT LTD ARE NOT RESPONSIBLE FOR THE BUILDING PLAN LAYOUT. THEREFORE ANY MEASUREMENTS MUST BE CHECKED ON SITE.

REV No.	REVISION DETAILS
x	
REV DATE	X
x	
REV BY	
NM	
REV JOB No.	
x	

Iceland MANUFACTURING LTD

Working Together

DELIVERING SYSTEM INTELLIGENCE

pipes on sight

Tracing & Recording of Industrial Systems

The Stable, The Grange Business Park, West Hewish, Weston-Super-Mare, BS24 6RR.

Tel: 01934 835672
email: office@pipes-on-sight.co.uk
www.pipes-on-sight.co.uk


Client :
ICELAND MANUFACTURING, HAMMERSTONE ROAD, MANCHESTER, M18 8EQ.

Project :
X.

Drawing Title :
SITE PLAN SHOWING GROUND FLOOR AREAS.

Drawing No: ILM-8EQ-BLANK-SP1A-DR07-00

This Survey	Sheet Size	Scale	Drawn By
X	A0	1 : 50	N.MORRIS
Revision Due	**Checked**	**Document Status**	
X	NM	X	

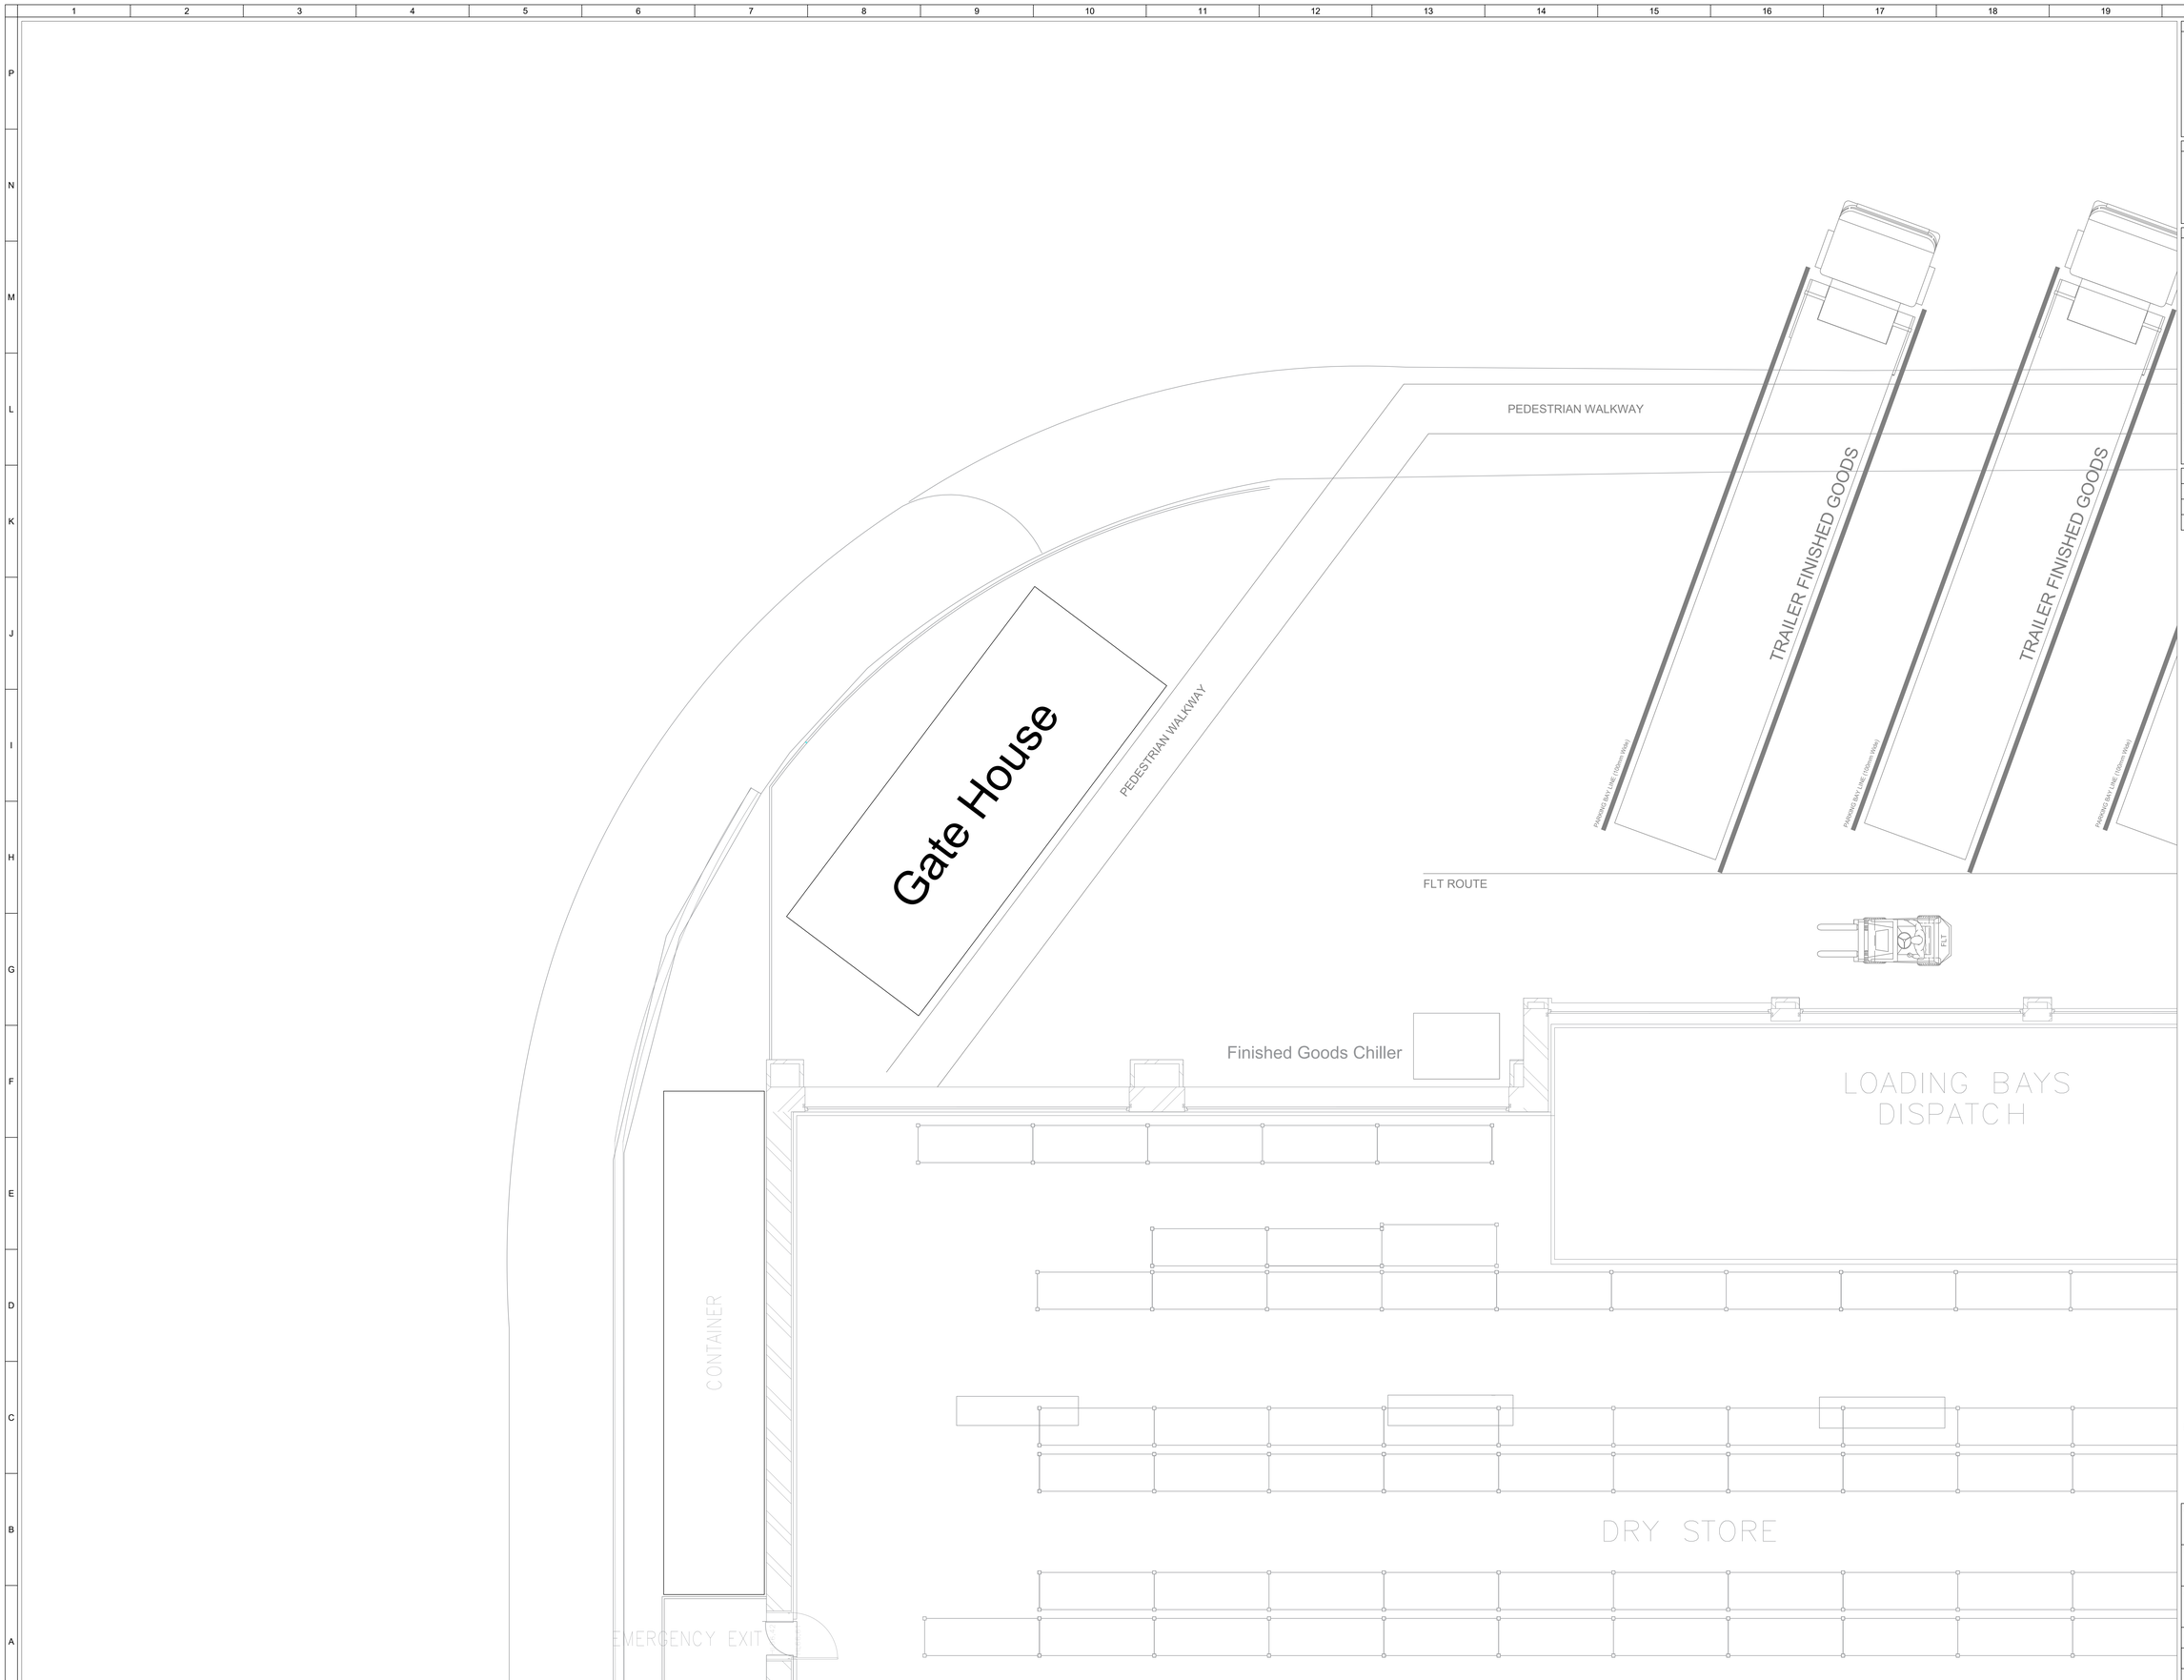

IMPORTANT DOCUMENT NOTICE

PARENT DOCUMENTS AND COPY DOCUMENTS ARE SUBJECT TO TERMS OF USE.

THIS DRAWING SHEET IS A COPY DOCUMENT, AND MAY NOT BE AN EXACT COPY OF THE PARENT DOCUMENT.

THIS DOCUMENT IS UNDER STRICT CONTROL. NO-ONE IS PERMITTED TO COPY, ISSUE OR STORE THIS DOCUMENT WITHOUT FOLLOWING THE DOCUMENT CONTROL PROCEDURES AVAILABLE FROM 'WEB SIGHT'.

BY USING THIS DOCUMENT YOU AGREE TO THE DOCUMENT CONTROL PROCEDURES WHICH ARE AVAILABLE FROM 'WEB SIGHT'.

SIGHT-PACK INFORMATION

THIS DOCUMENT FORMS AN INTEGRAL PART OF A *SIGHT-PACK* AND IS SUBJECT TO STRICT CONTROL. THE INFORMATION IN THE *SIGHT-PACK* MUST REMAIN AS A COMPLETE ITEM. IF THIS DOCUMENT IS REMOVED FROM THE PACK FOR REFERENCE IT **MUST** BE RETURNED AFTER USE. SEE IMPORTANT DOCUMENT NOTICE ABOVE.

IF THIS DOCUMENT IS FOUND UNATTENDED, PLEASE CONTACT A SUPERVISOR OR THE PIPES-ON-SIGHT OFFICE.

GENERAL NOTES

1. DOCUMENTS WHICH **ARE NOT** RECORDS ARE INTENDED TO BE USED AS SURVEY DRAWINGS FOR PIPES-ON-SIGHT USE ONLY. DRAWINGS WHICH **ARE** RECORDS ARE INTENDED TO BE USED FOR OFFICIAL SITE DOCUMENTS. DOCUMENTS WHICH **ARE NOT** RECORDS MAY BE USED IN A TEMPORARY SIGHT-PACK BUT **MUST NOT** BE USED FOR ACCURATE REFERENCE.
2. PIPES-ON-SIGHT LTD DEEM THIS DOCUMENT AN ACCURATE REPRESENTATION OF THE SYSTEM AT THE TIME OF SURVEY ONLY. PIPES-ON-SIGHT LTD ARE NOT RESPONSIBLE FOR THIS DOCUMENT BEING INACCURATE AS A RESULT OF ANY PIPEWORK SYSTEM ALTERATIONS THAT HAVE OCCURRED SINCE THE DATE OF SURVEY. YOU ARE ADVISED TO CHECK THE SYSTEM FOR ALTERATIONS BEFORE MAKING ANY DECISIONS BASED ON THIS DOCUMENT.
3. PIPES-ON-SIGHT LTD. ARE NOT RESPONSIBLE FOR THE DESIGN, SPECIFICATION, INSTALLATION, OPERATION, MAINTENANCE OR REGULATION COMPLIANCE OF ANY SYSTEM SHOWN.
4. SOME OF THE PIPING SYMBOLS SHOWN ON THIS DOCUMENT ARE SPECIFIC TO PIPES-ON-SIGHT LTD ONLY. REFER TO THE PIPES-ON-SIGHT *COMPONENT SYMBOLS* DOWNLOADABLE FROM WWW.PIPES-ON-SIGHT.CO.UK.
5. PIPES-ON-SIGHT LTD ARE NOT RESPONSIBLE FOR THE BUILDING PLAN LAYOUT. THEREFORE ANY MEASUREMENTS MUST BE CHECKED ON SITE.

REV No.	REVISION DETAILS
x	
REV DATE	X
x	
REV BY	
NM	
REV JOB No.	
x	

NORTH

Iceland MANUFACTURING LTD

Working Together

DELIVERING SYSTEM INTELLIGENCE

pipes on sight ®

Tracing & Recording of Industrial Systems

The Stable, The Grange Business Park, West Hewish, Weston-Super-Mare, BS24 6RR.

Tel: 01934 835672
email: office@pipes-on-sight.co.uk
www.pipes-on-sight.co.uk


Client :
ICELAND MANUFACTURING, HAMMERSTONE ROAD, MANCHESTER, M18 8EQ.

Project :
X.

Drawing Title :
SITE PLAN SHOWING GROUND FLOOR AREAS.

Drawing No: ILM-8EQ-BLANK-SP1A-DR08-00

This Survey	Sheet Size	Scale	Drawn By
X	A0	1 : 50	N.MORRIS
Revision Due	Checked	Document Status	
X	NM	X	

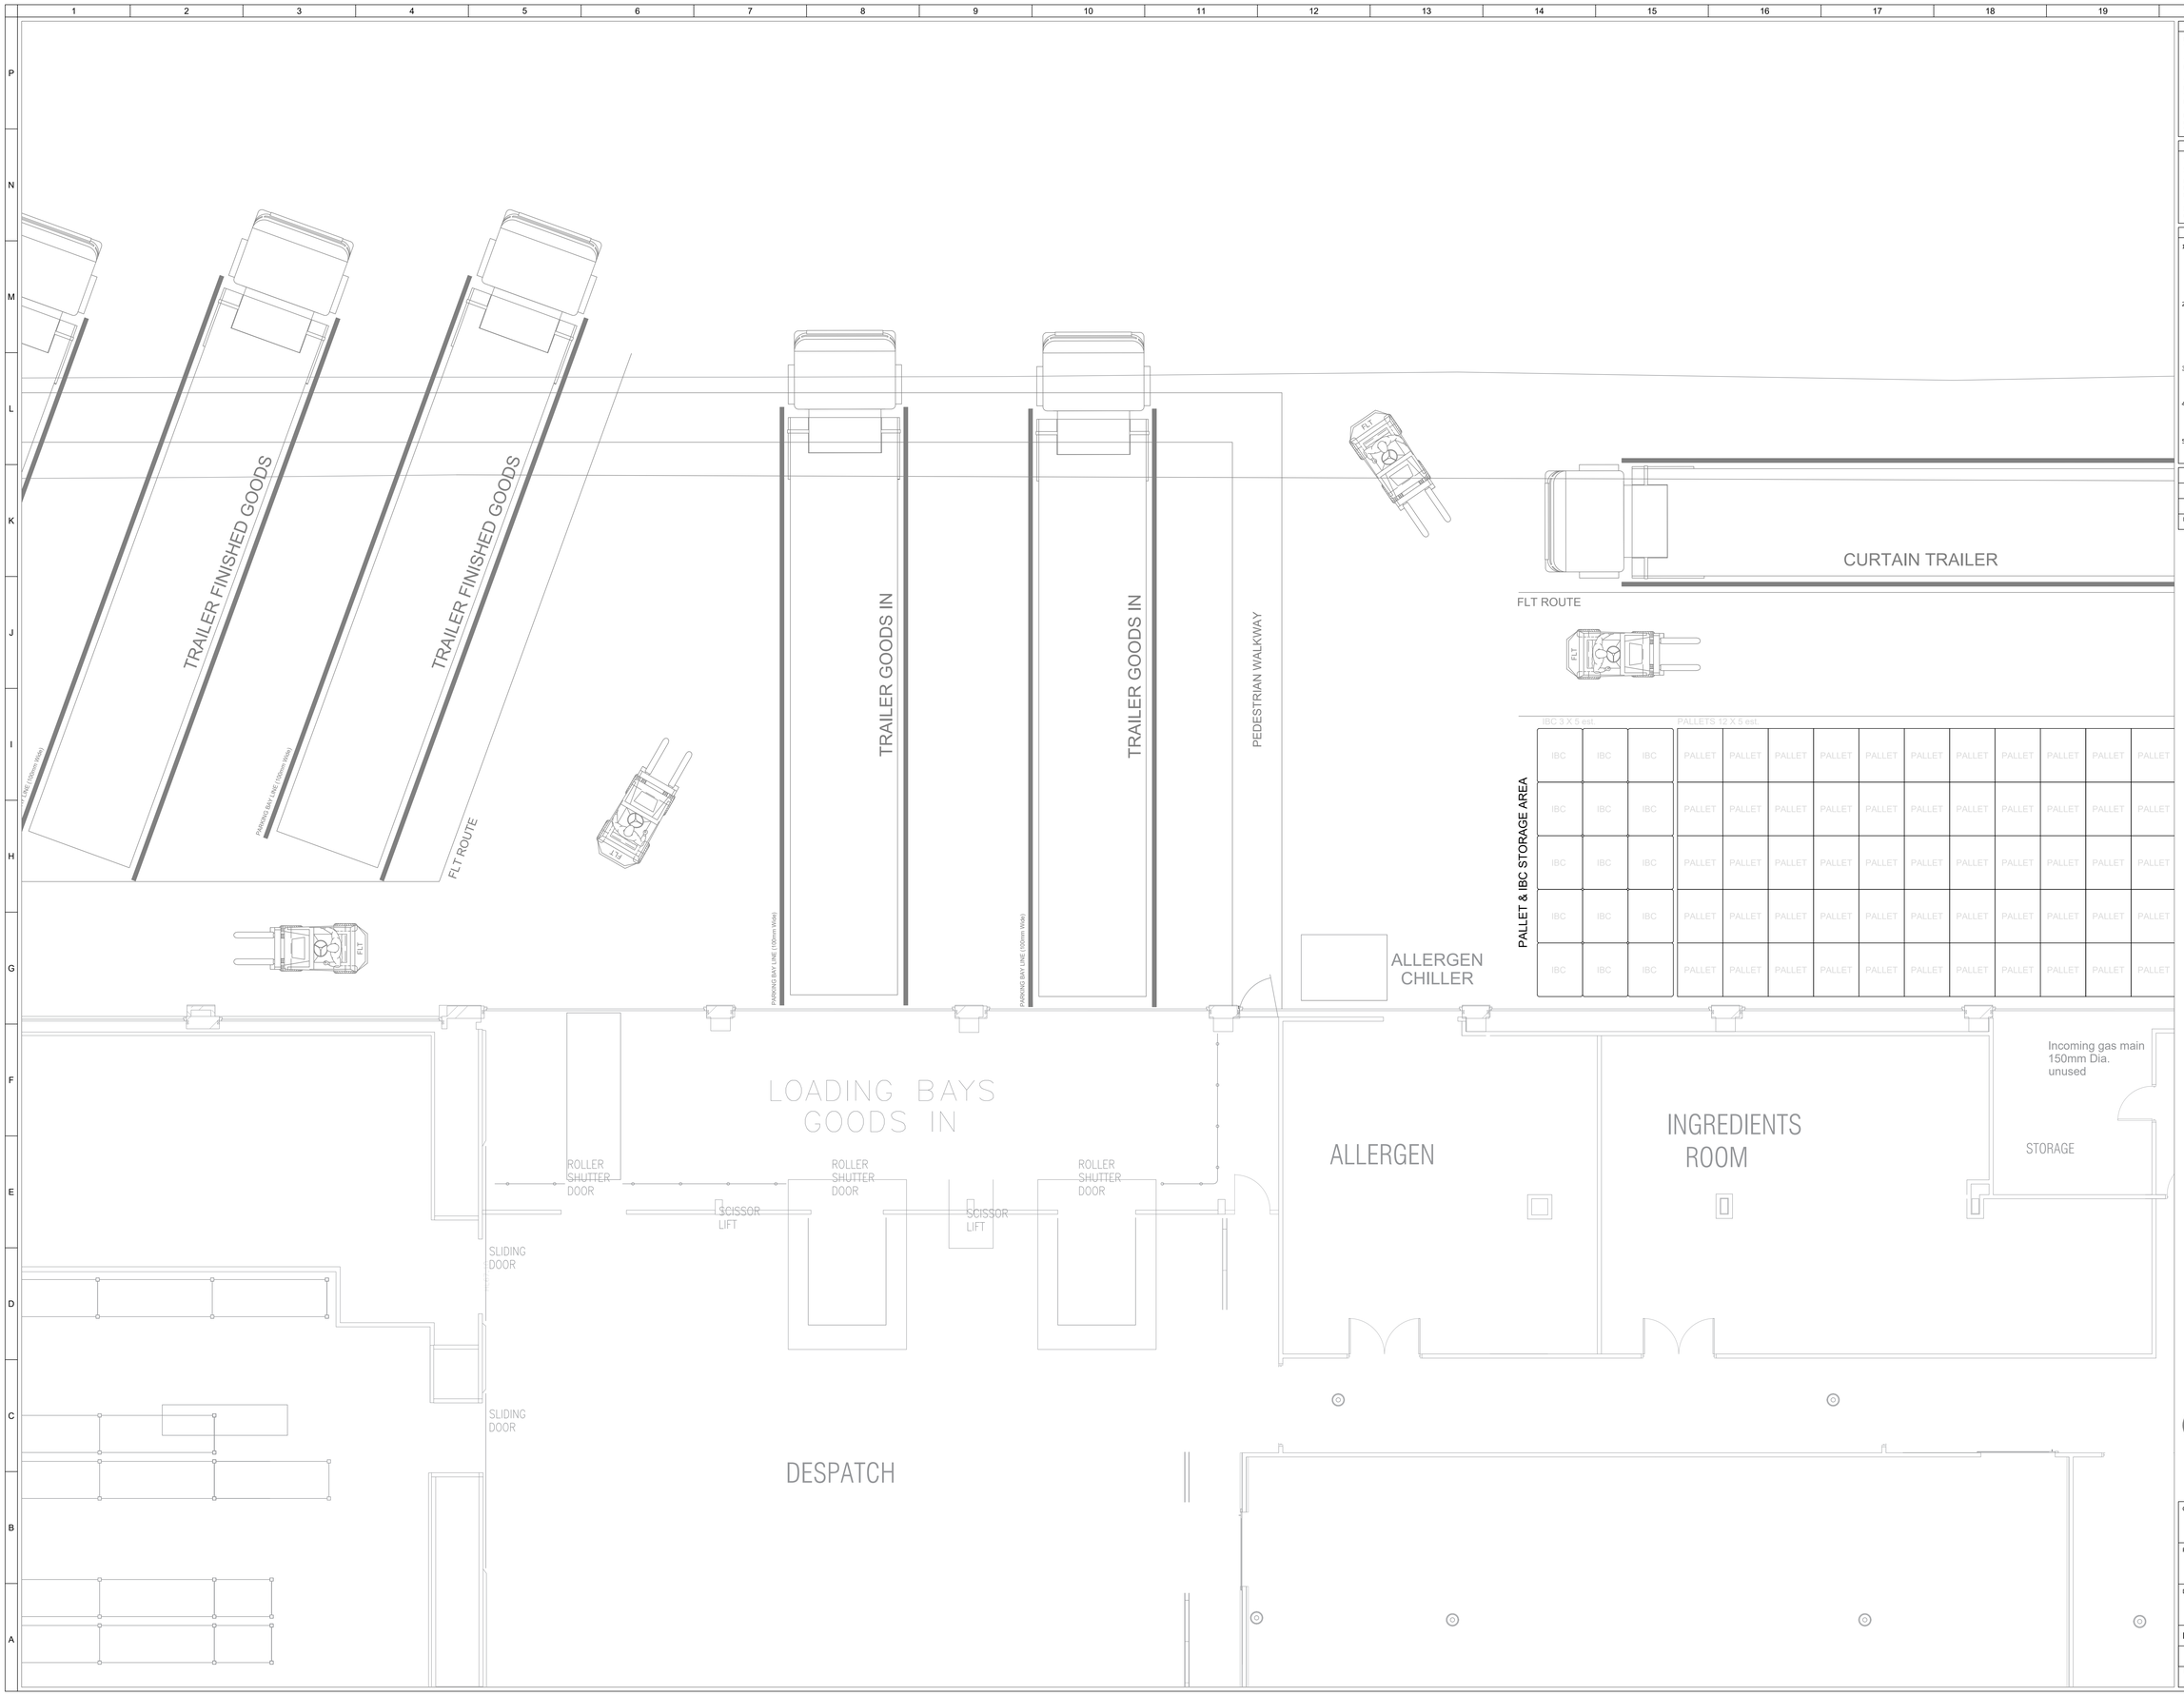

IMPORTANT DOCUMENT NOTICE

PARENT DOCUMENTS AND COPY DOCUMENTS ARE SUBJECT TO TERMS OF USE.

THIS DRAWING SHEET IS A COPY DOCUMENT, AND MAY NOT BE AN EXACT COPY OF THE PARENT DOCUMENT.

THIS DOCUMENT IS UNDER STRICT CONTROL. NO-ONE IS PERMITTED TO COPY, ISSUE OR STORE THIS DOCUMENT WITHOUT FOLLOWING THE DOCUMENT CONTROL PROCEDURES AVAILABLE FROM 'WEB SIGHT'.

BY USING THIS DOCUMENT YOU AGREE TO THE DOCUMENT CONTROL PROCEDURES WHICH ARE AVAILABLE FROM 'WEB SIGHT'.

SIGHT-PACK INFORMATION

THIS DOCUMENT FORMS AN INTEGRAL PART OF A *SIGHT-PACK* AND IS SUBJECT TO STRICT CONTROL. THE INFORMATION IN THE *SIGHT-PACK* MUST REMAIN AS A COMPLETE ITEM. IF THIS DOCUMENT IS REMOVED FROM THE PACK FOR REFERENCE IT **MUST** BE RETURNED AFTER USE. SEE IMPORTANT DOCUMENT NOTICE ABOVE.

IF THIS DOCUMENT IS FOUND UNATTENDED, PLEASE CONTACT A SUPERVISOR OR THE PIPES-ON-SIGHT OFFICE.

GENERAL NOTES

1. DOCUMENTS WHICH **ARE NOT** RECORDS ARE INTENDED TO BE USED AS SURVEY DRAWINGS FOR PIPES-ON-SIGHT USE ONLY. DRAWINGS WHICH **ARE** RECORDS ARE INTENDED TO BE USED FOR OFFICIAL SITE DOCUMENTS. DOCUMENTS WHICH **ARE NOT** RECORDS MAY BE USED IN A TEMPORARY SIGHT-PACK BUT **MUST NOT** BE USED FOR ACCURATE REFERENCE.
2. PIPES-ON-SIGHT LTD DEEM THIS DOCUMENT AN ACCURATE REPRESENTATION OF THE SYSTEM AT THE TIME OF SURVEY ONLY. PIPES-ON-SIGHT LTD ARE NOT RESPONSIBLE FOR THIS DOCUMENT BEING INACCURATE AS A RESULT OF ANY PIPEWORK SYSTEM ALTERATIONS THAT HAVE OCCURRED SINCE THE DATE OF SURVEY. YOU ARE ADVISED TO CHECK THE SYSTEM FOR ALTERATIONS BEFORE MAKING ANY DECISIONS BASED ON THIS DOCUMENT.
3. PIPES-ON-SIGHT LTD. ARE NOT RESPONSIBLE FOR THE DESIGN, SPECIFICATION, INSTALLATION, OPERATION, MAINTENANCE OR REGULATION COMPLIANCE OF ANY SYSTEM SHOWN.
4. SOME OF THE PIPING SYMBOLS SHOWN ON THIS DOCUMENT ARE SPECIFIC TO PIPES-ON-SIGHT LTD ONLY. REFER TO THE *PIPES-ON-SIGHT COMPONENT SYMBOLS* DOWNLOADABLE FROM WWW.PIPES-ON-SIGHT.CO.UK.
5. PIPES-ON-SIGHT LTD ARE NOT RESPONSIBLE FOR THE BUILDING PLAN LAYOUT. THEREFORE ANY MEASUREMENTS MUST BE CHECKED ON SITE.

REV No.	REVISION DETAILS
x	
REV DATE	X
x	
REV BY	
NM	
REV JOB No.	
x	

Iceland MANUFACTURING LTD

Working Together

DELIVERING SYSTEM INTELLIGENCE

pipes on sight

Tracing & Recording of Industrial Systems

The Stable, The Grange Business Park, West Hewish, Weston-Super-Mare, BS24 6AR.

Tel: 01934 835672
email: office@pipes-on-sight.co.uk
www.pipes-on-sight.co.uk


Client :
ICELAND MANUFACTURING, HAMMERSTONE ROAD, MANCHESTER, M18 8EQ.

Project :
X.

Drawing Title :
SITE PLAN SHOWING GROUND FLOOR AREAS.

Drawing No: ILM-8EQ-BLANK-SP1A-DR09-00

This Survey	Sheet Size	Scale	Drawn By
X	A0	1 : 50	N.MORRIS
Revision Due	Checked	Document Status	
X	NM	X	

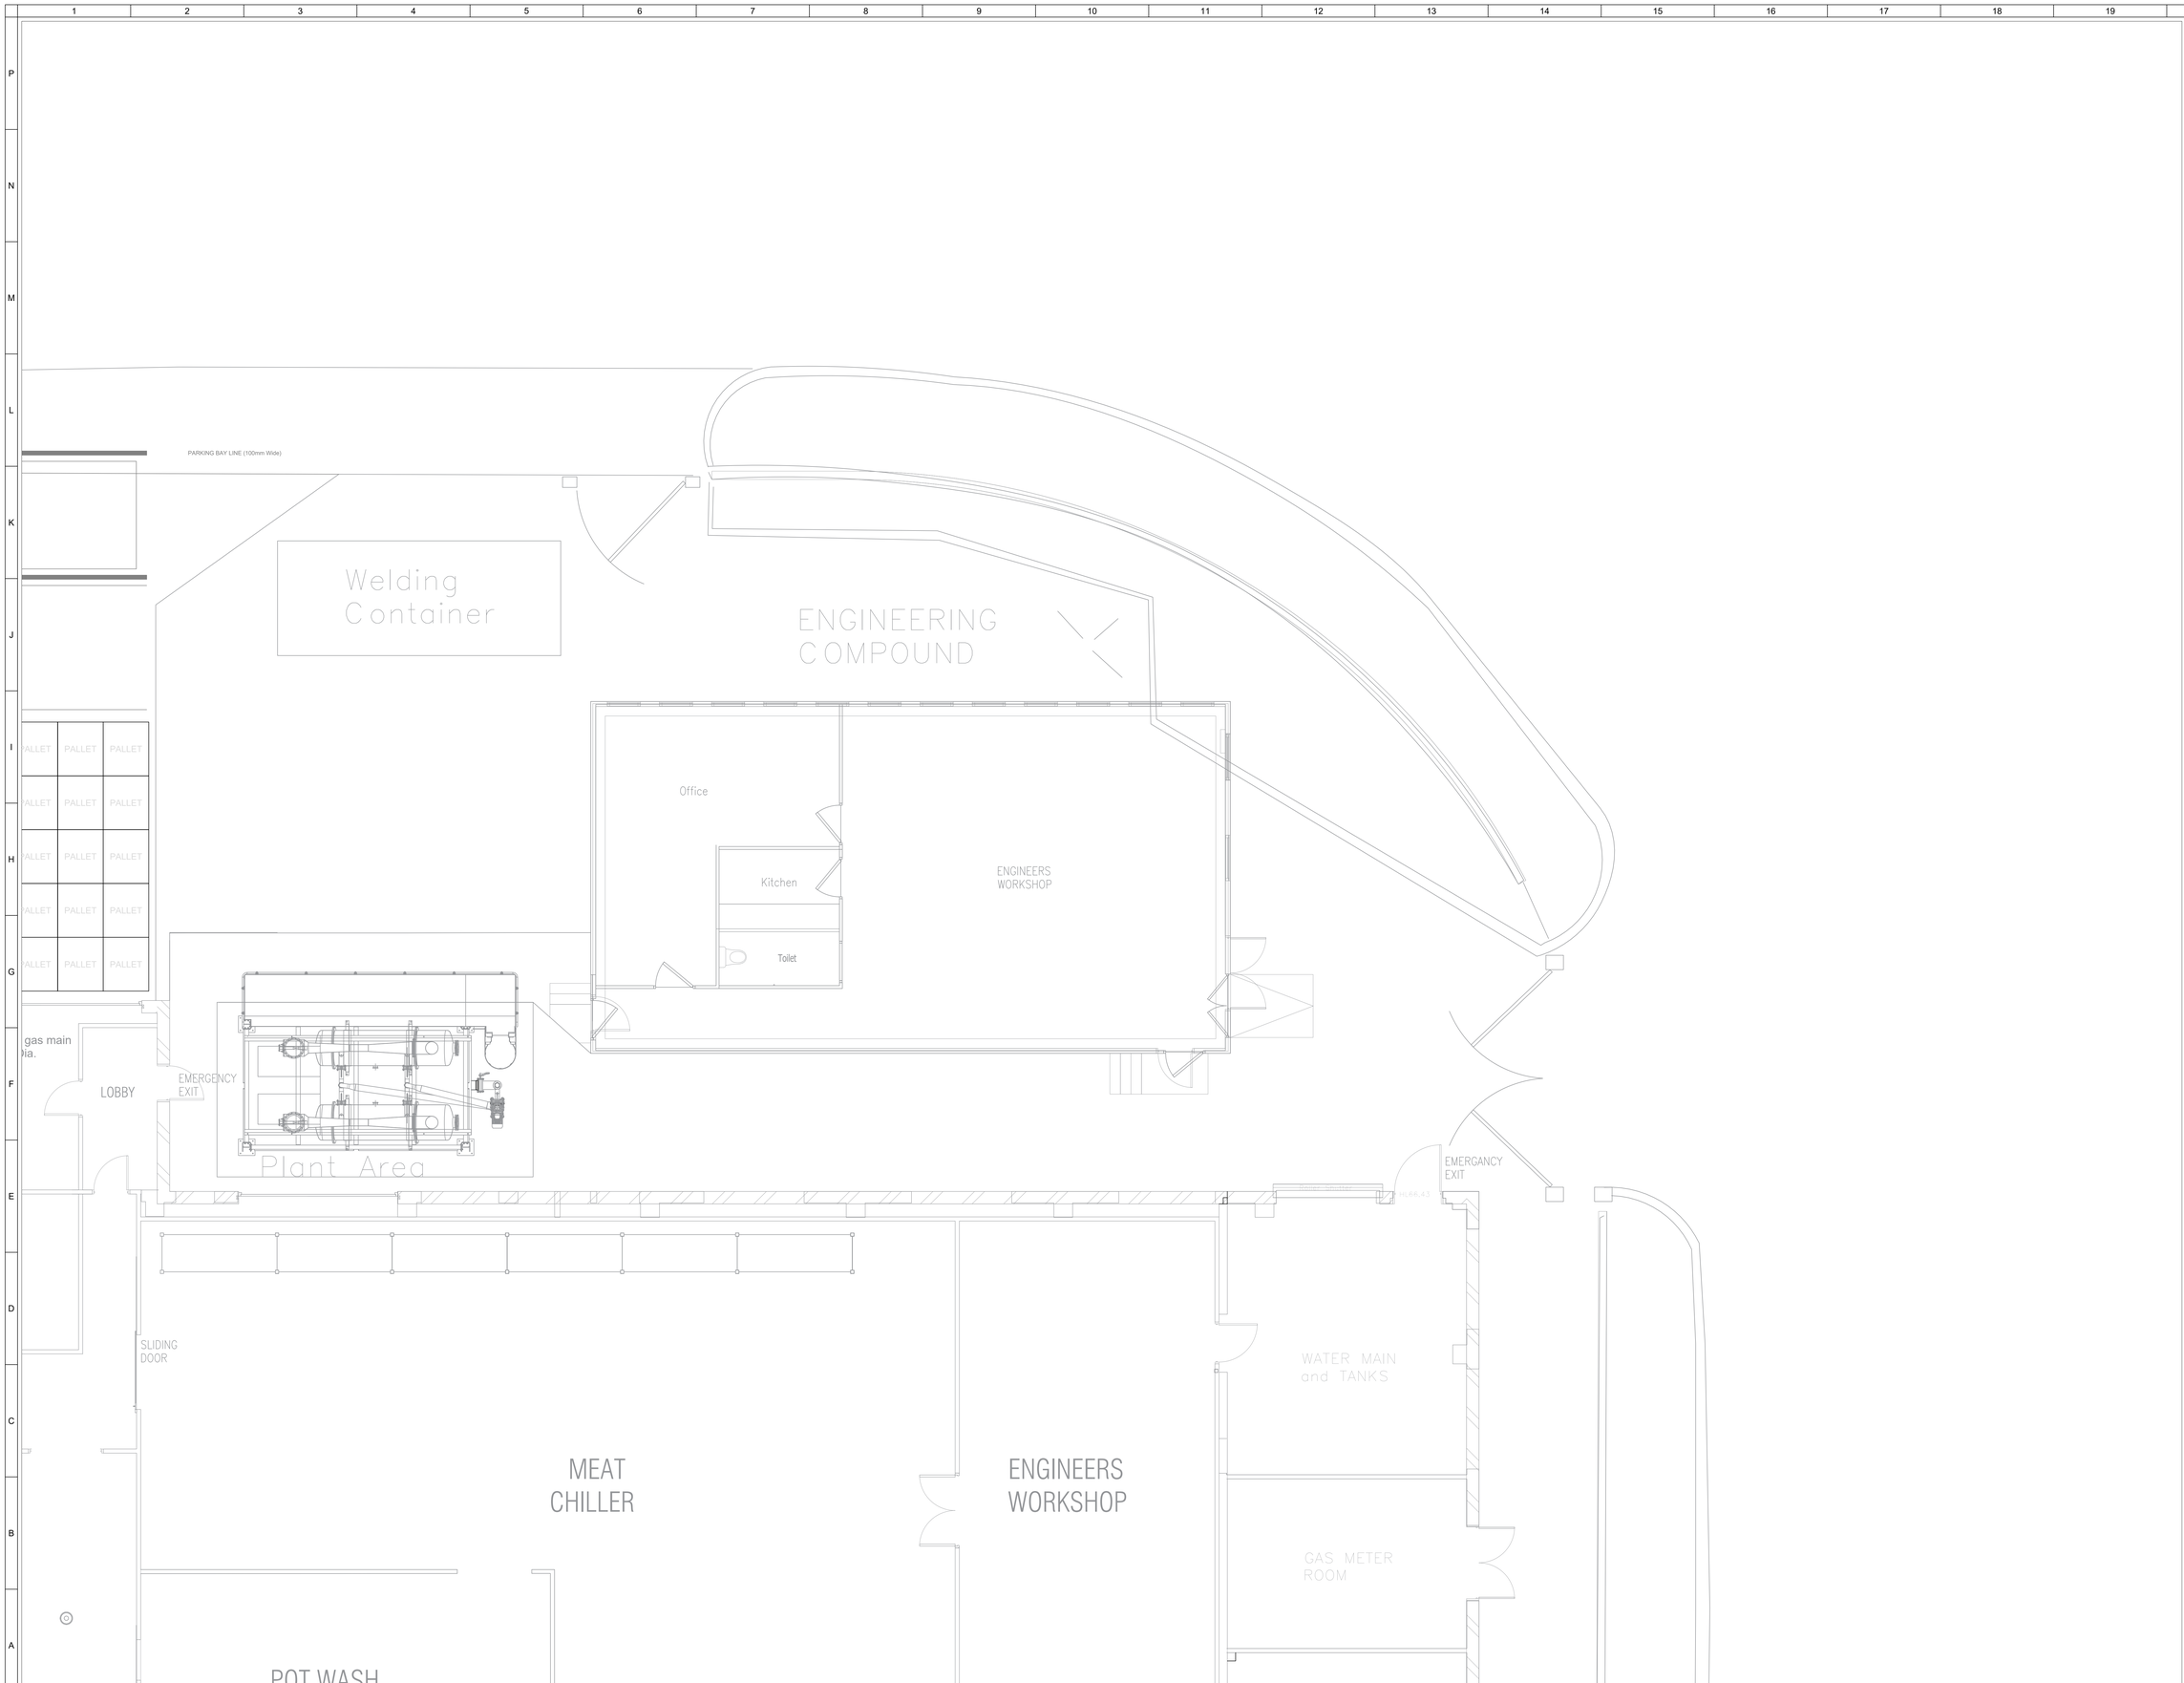

IMPORTANT DOCUMENT NOTICE

PARENT DOCUMENTS AND COPY DOCUMENTS ARE SUBJECT TO TERMS OF USE.

THIS DRAWING SHEET IS A COPY DOCUMENT, AND MAY NOT BE AN EXACT COPY OF THE PARENT DOCUMENT.

THIS DOCUMENT IS UNDER STRICT CONTROL. NO-ONE IS PERMITTED TO COPY, ISSUE OR STORE THIS DOCUMENT WITHOUT FOLLOWING THE DOCUMENT CONTROL PROCEDURES AVAILABLE FROM 'WEB SIGHT'.

BY USING THIS DOCUMENT YOU AGREE TO THE DOCUMENT CONTROL PROCEDURES WHICH ARE AVAILABLE FROM 'WEB SIGHT'.

SIGHT-PACK INFORMATION

THIS DOCUMENT FORMS AN INTEGRAL PART OF A *SIGHT-PACK* AND IS SUBJECT TO STRICT CONTROL. THE INFORMATION IN THE *SIGHT-PACK* MUST REMAIN AS A COMPLETE ITEM. IF THIS DOCUMENT IS REMOVED FROM THE PACK FOR REFERENCE IT **MUST** BE RETURNED AFTER USE. SEE IMPORTANT DOCUMENT NOTICE ABOVE.

IF THIS DOCUMENT IS FOUND UNATTENDED, PLEASE CONTACT A SUPERVISOR OR THE PIPES-ON-SIGHT OFFICE.

GENERAL NOTES

1. DOCUMENTS WHICH **ARE NOT** RECORDS ARE INTENDED TO BE USED AS SURVEY DRAWINGS FOR PIPES-ON-SIGHT USE ONLY. DRAWINGS WHICH **ARE** RECORDS ARE INTENDED TO BE USED FOR OFFICIAL SITE DOCUMENTS. DOCUMENTS WHICH **ARE NOT** RECORDS MAY BE USED IN A TEMPORARY SIGHT-PACK BUT **MUST NOT** BE USED FOR ACCURATE REFERENCE.
2. PIPES-ON-SIGHT LTD DEEM THIS DOCUMENT AN ACCURATE REPRESENTATION OF THE SYSTEM AT THE TIME OF SURVEY ONLY. PIPES-ON-SIGHT LTD ARE NOT RESPONSIBLE FOR THIS DOCUMENT BEING INACCURATE AS A RESULT OF ANY PIPEWORK SYSTEM ALTERATIONS THAT HAVE OCCURRED SINCE THE DATE OF SURVEY. YOU ARE ADVISED TO CHECK THE SYSTEM FOR ALTERATIONS BEFORE MAKING ANY DECISIONS BASED ON THIS DOCUMENT.
3. PIPES-ON-SIGHT LTD. ARE NOT RESPONSIBLE FOR THE DESIGN, SPECIFICATION, INSTALLATION, OPERATION, MAINTENANCE OR REGULATION COMPLIANCE OF ANY SYSTEM SHOWN.
4. SOME OF THE PIPING SYMBOLS SHOWN ON THIS DOCUMENT ARE SPECIFIC TO PIPES-ON-SIGHT LTD ONLY. REFER TO THE PIPES-ON-SIGHT *COMPONENT SYMBOLS* DOWNLOADABLE FROM WWW.PIPES-ON-SIGHT.CO.UK.
5. PIPES-ON-SIGHT LTD ARE NOT RESPONSIBLE FOR THE BUILDING PLAN LAYOUT. THEREFORE ANY MEASUREMENTS MUST BE CHECKED ON SITE.

REV No.	REVISION DETAILS
x	
REV DATE	X
x	
REV BY	
NM	
REV JOB No.	
x	

NORTH

Iceland MANUFACTURING LTD

Working Together

DELIVERING SYSTEM INTELLIGENCE

pipes on sight

Tracing & Recording of Industrial Systems

The Stable, The Grange Business Park, West Hewish, Weston-Super-Mare, BS24 6RR.

Tel: 01934 835672
email: office@pipes-on-sight.co.uk
www.pipes-on-sight.co.uk


Client :
ICELAND MANUFACTURING, HAMMERSTONE ROAD, MANCHESTER, M18 8EQ.

Project :
X.

Drawing Title :
SITE PLAN SHOWING GROUND FLOOR AREAS.

Drawing No: ILM-8EQ-BLANK-SP1A-DR10-00

This Survey	Sheet Size	Scale	Drawn By
X	A0	1 : 50	N.MORRIS
Revision Due	**Checked**	**Document Status**	
X	NM	X	

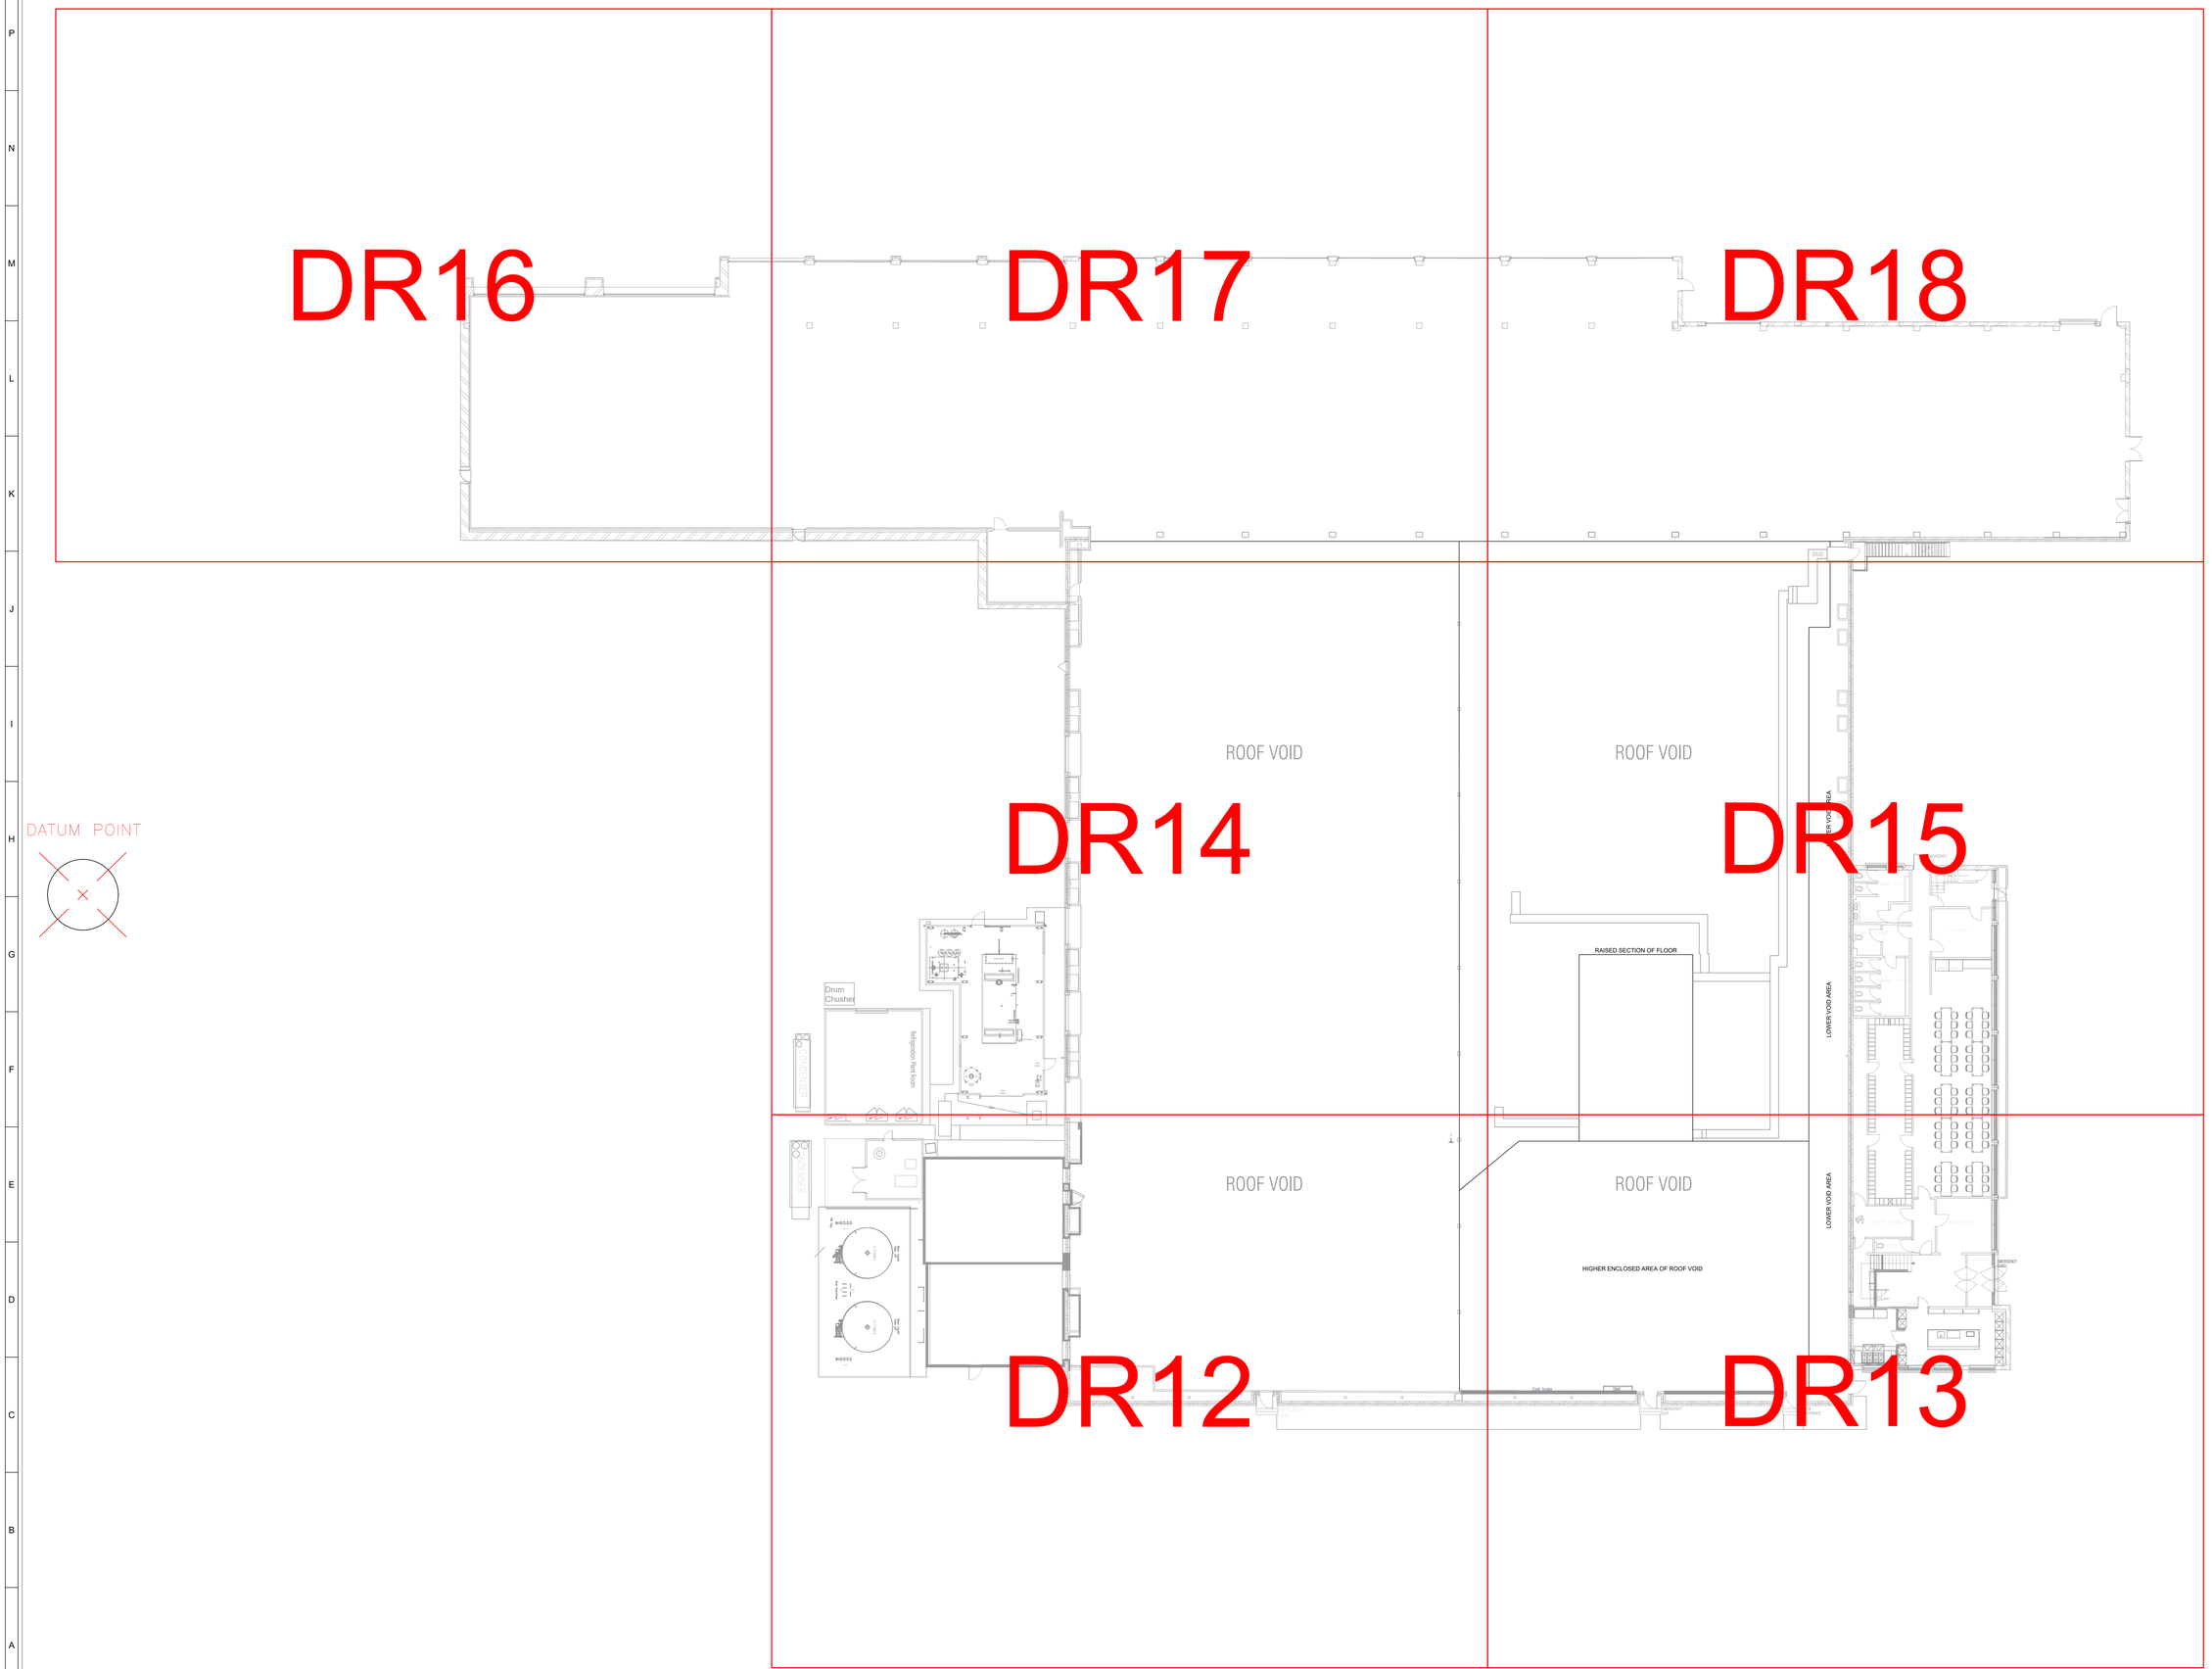

IMPORTANT DOCUMENT NOTICE

PARENT DOCUMENTS AND COPY DOCUMENTS ARE SUBJECT TO TERMS OF USE.

THIS DRAWING SHEET IS A COPY DOCUMENT, AND MAY NOT BE AN EXACT COPY OF THE PARENT DOCUMENT.

THIS DOCUMENT IS UNDER STRICT CONTROL. NO-ONE IS PERMITTED TO COPY, ISSUE OR STORE THIS DOCUMENT WITHOUT FOLLOWING THE DOCUMENT CONTROL PROCEDURES AVAILABLE FROM 'WEB SIGHT'.

BY USING THIS DOCUMENT YOU AGREE TO THE DOCUMENT CONTROL PROCEDURES WHICH ARE AVAILABLE FROM 'WEB SIGHT'.

SIGHT-PACK INFORMATION

THIS DOCUMENT FORMS AN INTEGRAL PART OF A *SIGHT-PACK* AND IS SUBJECT TO STRICT CONTROL. THE INFORMATION IN THE *SIGHT-PACK* MUST REMAIN AS A COMPLETE ITEM. IF THIS DOCUMENT IS REMOVED FROM THE PACK FOR REFERENCE IT **MUST** BE RETURNED AFTER USE. SEE IMPORTANT DOCUMENT NOTICE ABOVE.

IF THIS DOCUMENT IS FOUND UNATTENDED, PLEASE CONTACT A SUPERVISOR OR THE PIPES-ON-SIGHT OFFICE.

GENERAL NOTES

1. DOCUMENTS WHICH **ARE NOT** RECORDS ARE INTENDED TO BE USED AS SURVEY DRAWINGS FOR PIPES-ON-SIGHT USE ONLY. DRAWINGS WHICH **ARE** RECORDS ARE INTENDED TO BE USED FOR OFFICIAL SITE DOCUMENTS. DOCUMENTS WHICH **ARE NOT** RECORDS MAY BE USED IN A TEMPORARY SIGHT-PACK BUT **MUST NOT** BE USED FOR ACCURATE REFERENCE.
2. PIPES-ON-SIGHT LTD DEEM THIS DOCUMENT AN ACCURATE REPRESENTATION OF THE SYSTEM AT THE TIME OF SURVEY ONLY. PIPES-ON-SIGHT LTD ARE NOT RESPONSIBLE FOR THIS DOCUMENT BEING INACCURATE AS A RESULT OF ANY PIPEWORK SYSTEM ALTERATIONS THAT HAVE OCCURRED SINCE THE DATE OF SURVEY. YOU ARE ADVISED TO CHECK THE SYSTEM FOR ALTERATIONS BEFORE MAKING ANY DECISIONS BASED ON THIS DOCUMENT.
3. PIPES-ON-SIGHT LTD. ARE NOT RESPONSIBLE FOR THE DESIGN, SPECIFICATION, INSTALLATION, OPERATION, MAINTENANCE OR REGULATION COMPLIANCE OF ANY SYSTEM SHOWN.
4. SOME OF THE PIPING SYMBOLS SHOWN ON THIS DOCUMENT ARE SPECIFIC TO PIPES-ON-SIGHT LTD ONLY. REFER TO THE *PIPES-ON-SIGHT COMPONENT SYMBOLS* DOWNLOADABLE FROM WWW.PIPES-ON-SIGHT.CO.UK.
5. PIPES-ON-SIGHT LTD ARE NOT RESPONSIBLE FOR THE BUILDING PLAN LAYOUT. THEREFORE ANY MEASUREMENTS MUST BE CHECKED ON SITE.

REV No.	REVISION DETAILS
x	
REV DATE	X
x	
REV BY	
NM	
REV JOB No.	
x	

Iceland MANUFACTURING LTD

Working Together

DELIVERING SYSTEM INTELLIGENCE

pipes on sight

Tracing & Recording of Industrial Systems

The Stables, The Grange Business Park, West Hewish, Weston-Super-Mare, BS24 6RR.

Tel: 01934 835672
email: office@pipes-on-sight.co.uk
www.pipes-on-sight.co.uk


Client :
ICELAND MANUFACTURING, HAMMERSTONE ROAD, MANCHESTER, M18 8EQ.

Project :
X.

Drawing Title :
OVERALL SITE PLAN SHOWING FIRST FLOOR AREAS.

Drawing No: ILM-8EQ-BLANK-SP1A-DR11-00

This Survey	Sheet Size	Scale	Drawn By
X	A0	1 : 150	N.MORRIS
Revision Due	Checked	Document Status	
X	NM	X	

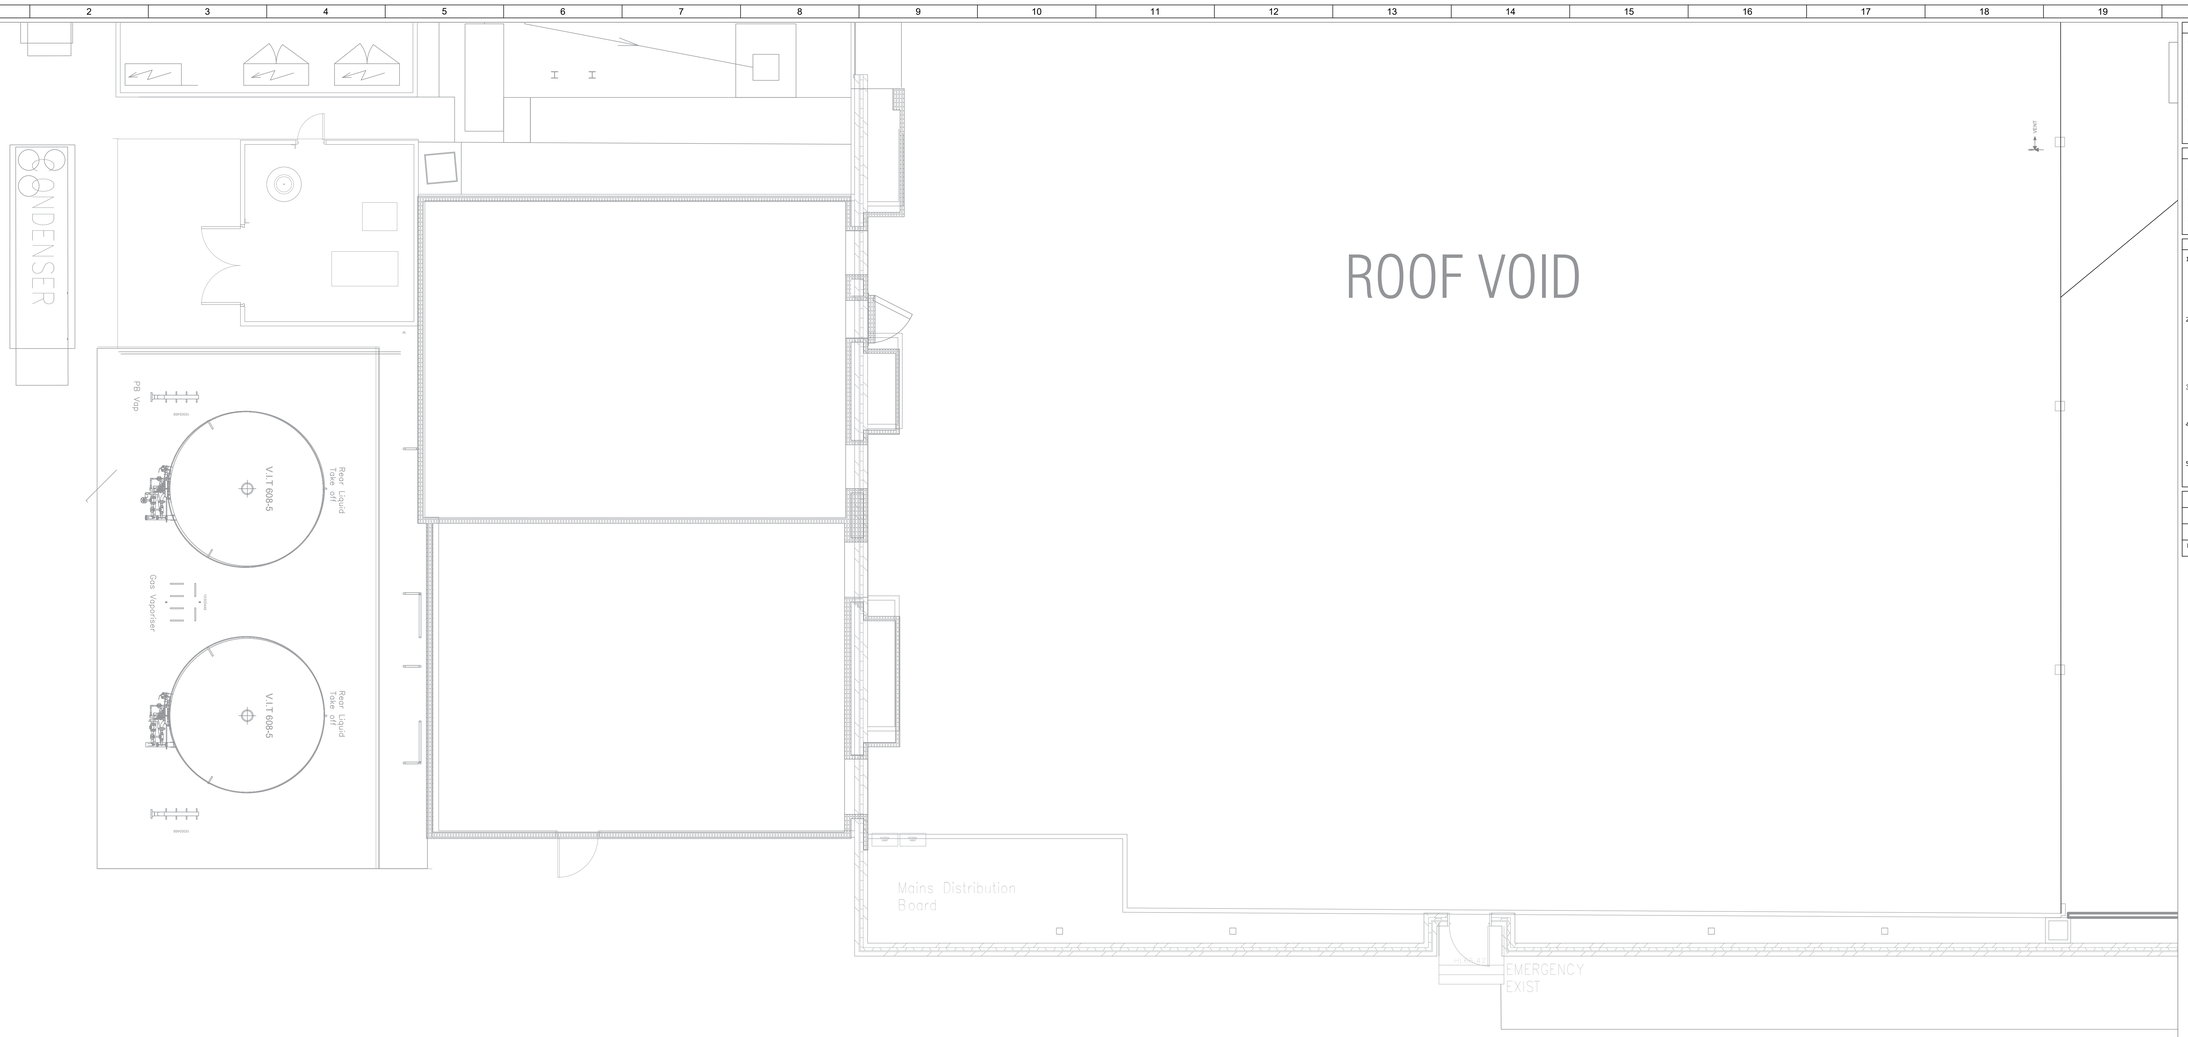

IMPORTANT DOCUMENT NOTICE

PARENT DOCUMENTS AND COPY DOCUMENTS ARE SUBJECT TO TERMS OF USE.

THIS DRAWING SHEET IS A COPY DOCUMENT, AND MAY NOT BE AN EXACT COPY OF THE PARENT DOCUMENT.

THIS DOCUMENT IS UNDER STRICT CONTROL. NO-ONE IS PERMITTED TO COPY, ISSUE OR STORE THIS DOCUMENT WITHOUT FOLLOWING THE DOCUMENT CONTROL PROCEDURES AVAILABLE FROM 'WEB SIGHT'.

BY USING THIS DOCUMENT YOU AGREE TO THE DOCUMENT CONTROL PROCEDURES WHICH ARE AVAILABLE FROM 'WEB SIGHT'.

SIGHT-PACK INFORMATION

THIS DOCUMENT FORMS AN INTEGRAL PART OF A *SIGHT-PACK* AND IS SUBJECT TO STRICT CONTROL. THE INFORMATION IN THE *SIGHT-PACK* MUST REMAIN AS A COMPLETE ITEM. IF THIS DOCUMENT IS REMOVED FROM THE PACK FOR REFERENCE IT **MUST** BE RETURNED AFTER USE. SEE IMPORTANT DOCUMENT NOTICE ABOVE.

IF THIS DOCUMENT IS FOUND UNATTENDED, PLEASE CONTACT A SUPERVISOR OR THE PIPES-ON-SIGHT OFFICE.

GENERAL NOTES

1. DOCUMENTS WHICH **ARE NOT** RECORDS ARE INTENDED TO BE USED AS SURVEY DRAWINGS FOR PIPES-ON-SIGHT USE ONLY. DRAWINGS WHICH **ARE** RECORDS ARE INTENDED TO BE USED FOR OFFICIAL SITE DOCUMENTS. DOCUMENTS WHICH **ARE NOT** RECORDS MAY BE USED IN A TEMPORARY SIGHT-PACK BUT **MUST NOT** BE USED FOR ACCURATE REFERENCE.
2. PIPES-ON-SIGHT LTD DEEM THIS DOCUMENT AN ACCURATE REPRESENTATION OF THE SYSTEM AT THE TIME OF SURVEY ONLY. PIPES-ON-SIGHT LTD ARE NOT RESPONSIBLE FOR THIS DOCUMENT BEING INACCURATE AS A RESULT OF ANY PIPEWORK SYSTEM ALTERATIONS THAT HAVE OCCURRED SINCE THE DATE OF SURVEY. YOU ARE ADVISED TO CHECK THE SYSTEM FOR ALTERATIONS BEFORE MAKING ANY DECISIONS BASED ON THIS DOCUMENT.
3. PIPES-ON-SIGHT LTD. ARE NOT RESPONSIBLE FOR THE DESIGN, SPECIFICATION, INSTALLATION, OPERATION, MAINTENANCE OR REGULATION COMPLIANCE OF ANY SYSTEM SHOWN.
4. SOME OF THE PIPING SYMBOLS SHOWN ON THIS DOCUMENT ARE SPECIFIC TO PIPES-ON-SIGHT LTD ONLY. REFER TO THE *PIPES-ON-SIGHT COMPONENT SYMBOLS* DOWNLOADABLE FROM WWW.PIPES-ON-SIGHT.CO.UK.
5. PIPES-ON-SIGHT LTD ARE NOT RESPONSIBLE FOR THE BUILDING PLAN LAYOUT. THEREFORE ANY MEASUREMENTS MUST BE CHECKED ON SITE.

REV No.	REVISION DETAILS
x	
REV DATE	X
x	
REV BY	
NM	
REV JOB No.	
x	

NORTH

Iceland MANUFACTURING LTD

Working Together

DELIVERING SYSTEM INTELLIGENCE

pipes on sight

Tracing & Recording of Industrial Systems

The Stable, The Grange Business Park, West Hewish, Weston-Super-Mare, BS24 6AR.

Tel: 01934 835672
email: office@pipes-on-sight.co.uk
www.pipes-on-sight.co.uk


Client :
ICELAND MANUFACTURING, HAMMERSTONE ROAD, MANCHESTER, M18 8EQ.

Project :
X.

Drawing Title :
SITE PLAN SHOWING FIRST FLOOR AREAS.

Drawing No: ILM-8EQ-BLANK-SP1A-DR12-00

This Survey	Sheet Size	Scale	Drawn By
X	A0	1 : 50	N.MORRIS
Revision Due	Checked	Document Status	
X	NM	X	

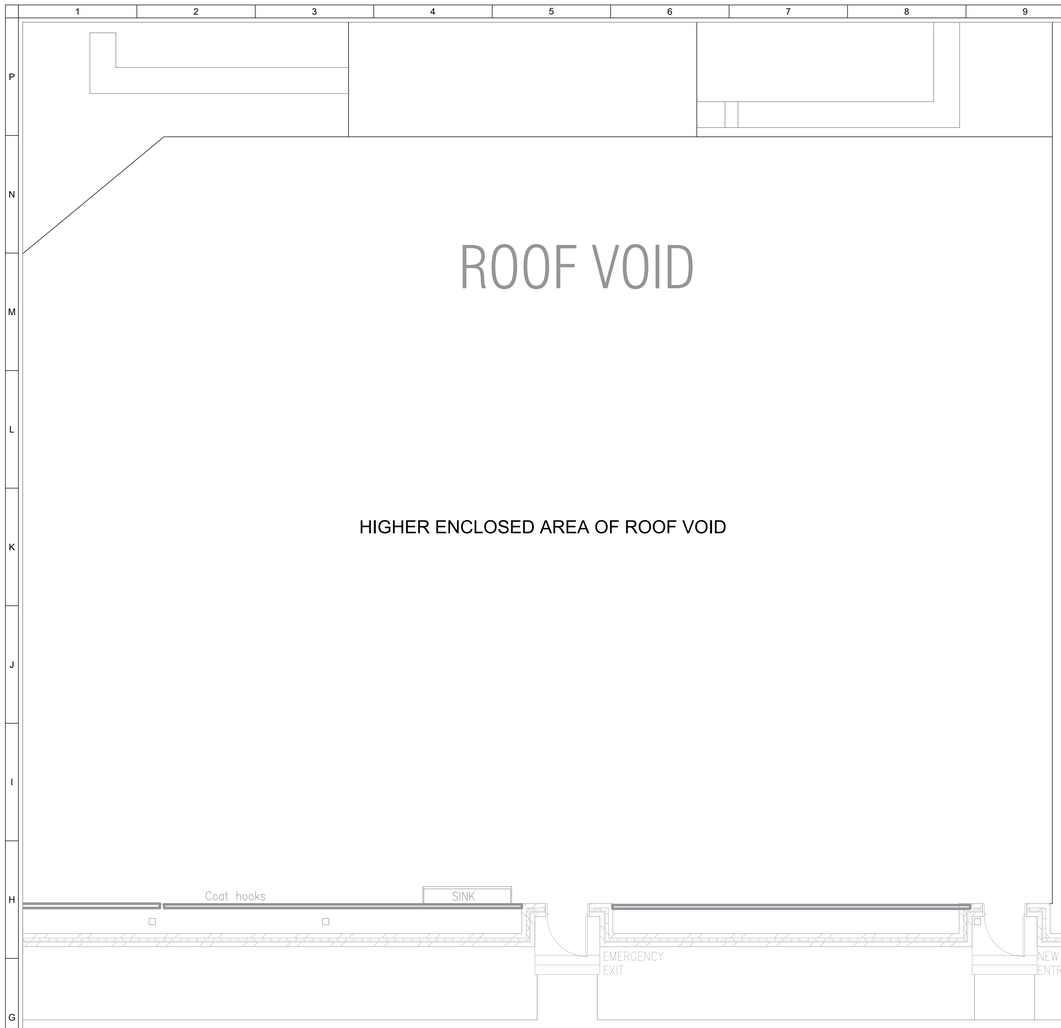

IMPORTANT DOCUMENT NOTICE

PARENT DOCUMENTS AND COPY DOCUMENTS ARE SUBJECT TO TERMS OF USE.

THIS DRAWING SHEET IS A COPY DOCUMENT, AND MAY NOT BE AN EXACT COPY OF THE PARENT DOCUMENT.

THIS DOCUMENT IS UNDER STRICT CONTROL. NO-ONE IS PERMITTED TO COPY, ISSUE OR STORE THIS DOCUMENT WITHOUT FOLLOWING THE DOCUMENT CONTROL PROCEDURES AVAILABLE FROM 'WEB SIGHT'.

BY USING THIS DOCUMENT YOU AGREE TO THE DOCUMENT CONTROL PROCEDURES WHICH ARE AVAILABLE FROM 'WEB SIGHT'.

SIGHT-PACK INFORMATION

THIS DOCUMENT FORMS AN INTEGRAL PART OF A *SIGHT-PACK* AND IS SUBJECT TO STRICT CONTROL. THE INFORMATION IN THE *SIGHT-PACK* MUST REMAIN AS A COMPLETE ITEM. IF THIS DOCUMENT IS REMOVED FROM THE PACK FOR REFERENCE IT **MUST** BE RETURNED AFTER USE. SEE IMPORTANT DOCUMENT NOTICE ABOVE.

IF THIS DOCUMENT IS FOUND UNATTENDED, PLEASE CONTACT A SUPERVISOR OR THE PIPES-ON-SIGHT OFFICE.

GENERAL NOTES

1. DOCUMENTS WHICH **ARE NOT** RECORDS ARE INTENDED TO BE USED AS SURVEY DRAWINGS FOR PIPES-ON-SIGHT USE ONLY. DRAWINGS WHICH **ARE** RECORDS ARE INTENDED TO BE USED FOR OFFICIAL SITE DOCUMENTS. DOCUMENTS WHICH **ARE NOT** RECORDS MAY BE USED IN A TEMPORARY SIGHT-PACK BUT **MUST NOT** BE USED FOR ACCURATE REFERENCE.
2. PIPES-ON-SIGHT LTD DEEM THIS DOCUMENT AN ACCURATE REPRESENTATION OF THE SYSTEM AT THE TIME OF SURVEY ONLY. PIPES-ON-SIGHT LTD ARE NOT RESPONSIBLE FOR THIS DOCUMENT BEING INACCURATE AS A RESULT OF ANY PIPEWORK SYSTEM ALTERATIONS THAT HAVE OCCURRED SINCE THE DATE OF SURVEY. YOU ARE ADVISED TO CHECK THE SYSTEM FOR ALTERATIONS BEFORE MAKING ANY DECISIONS BASED ON THIS DOCUMENT.
3. PIPES-ON-SIGHT LTD. ARE NOT RESPONSIBLE FOR THE DESIGN, SPECIFICATION, INSTALLATION, OPERATION, MAINTENANCE OR REGULATION COMPLIANCE OF ANY SYSTEM SHOWN.
4. SOME OF THE PIPING SYMBOLS SHOWN ON THIS DOCUMENT ARE SPECIFIC TO PIPES-ON-SIGHT LTD ONLY. REFER TO THE PIPES-ON-SIGHT *COMPONENT SYMBOLS* DOWNLOADABLE FROM WWW.PIPES-ON-SIGHT.CO.UK.
5. PIPES-ON-SIGHT LTD ARE NOT RESPONSIBLE FOR THE BUILDING PLAN LAYOUT. THEREFORE ANY MEASUREMENTS MUST BE CHECKED ON SITE.

REV No.	REVISION DETAILS
x	
REV DATE	X
x	
REV BY	
NM	
REV JOB No.	
x	

NORTH

Iceland
MANUFACTURING LTD

Working Together
DELIVERING SYSTEM INTELLIGENCE

pipes on sight ®

Tracing & Recording of Industrial Systems

The Stable, The Grange Business Park, West Hewish,
Weston-Super-Mare, BS24 6AR.

Tel: 01934 835672
email: office@pipes-on-sight.co.uk
www.pipes-on-sight.co.uk


Client :
ICELAND MANUFACTURING, HAMMERSTONE ROAD, MANCHESTER, M18 8EQ.

Project :
X.

Drawing Title :
SITE PLAN SHOWING FIRST FLOOR AREAS.

Drawing No: ILM-8EQ-BLANK-SP1A-DR13-00

This Survey	Sheet Size	Scale	Drawn By
X	A0	1 : 50	N.MORRIS
Revision Due	Checked	Document Status	
X	NM	X	

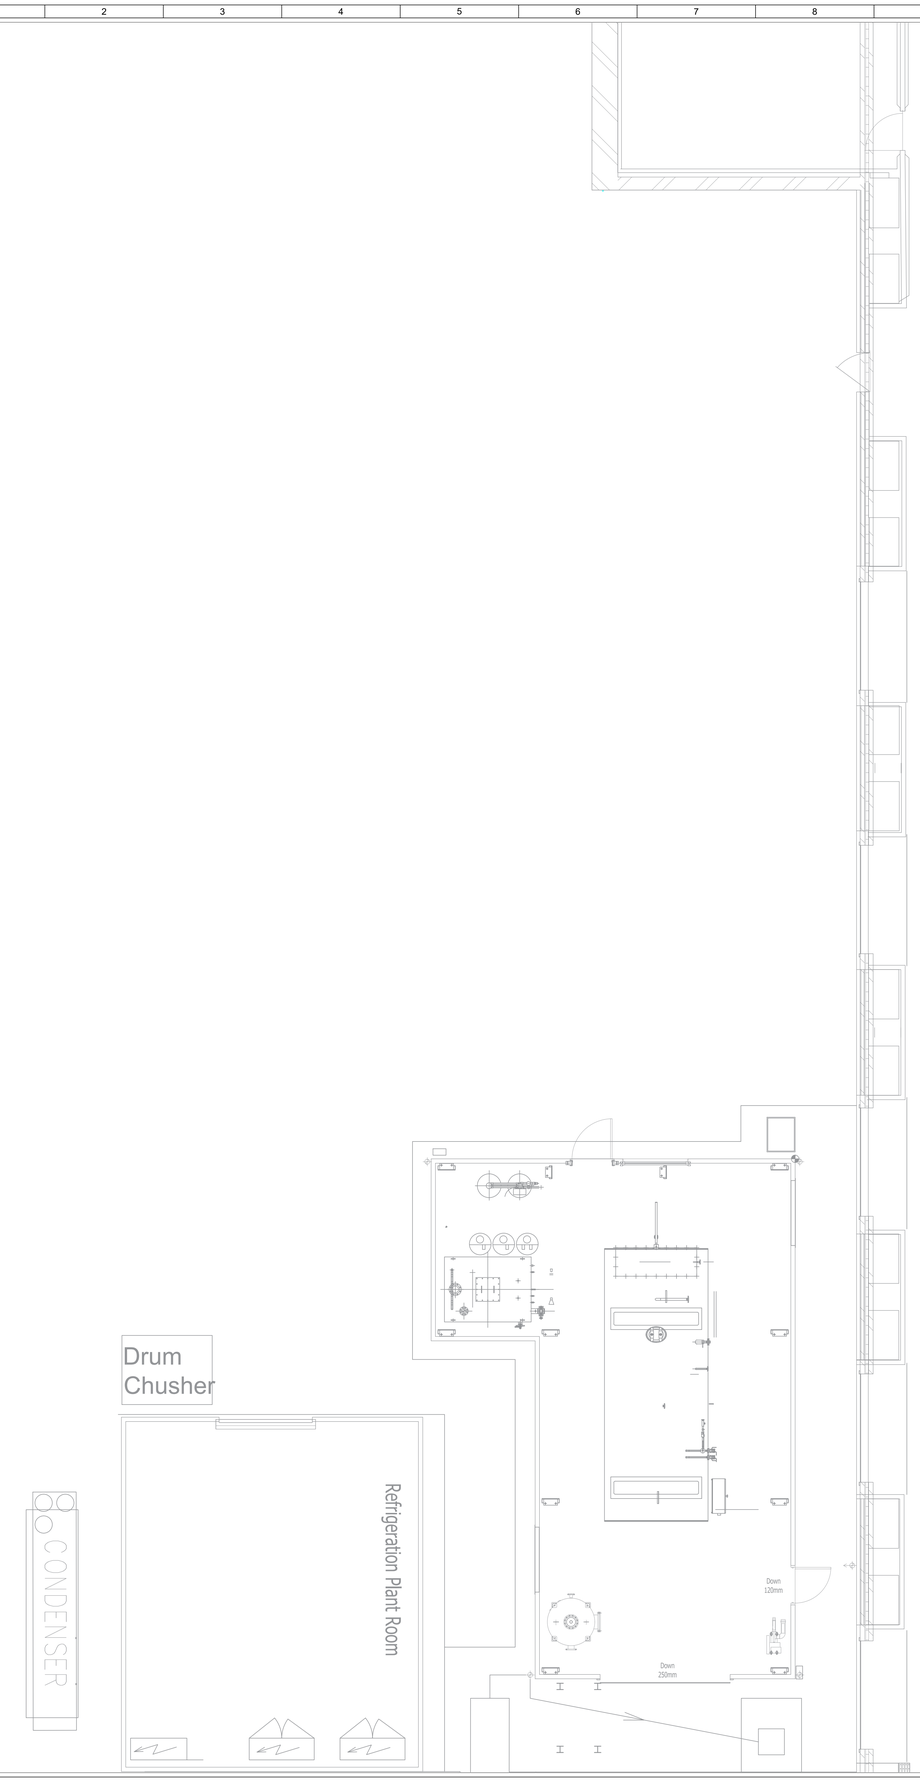

IMPORTANT DOCUMENT NOTICE

PARENT DOCUMENTS AND COPY DOCUMENTS ARE SUBJECT TO TERMS OF USE.

THIS DRAWING SHEET IS A COPY DOCUMENT, AND MAY NOT BE AN EXACT COPY OF THE PARENT DOCUMENT.

THIS DOCUMENT IS UNDER STRICT CONTROL. NO-ONE IS PERMITTED TO COPY, ISSUE OR STORE THIS DOCUMENT WITHOUT FOLLOWING THE DOCUMENT CONTROL PROCEDURES AVAILABLE FROM 'WEB SIGHT'.

BY USING THIS DOCUMENT YOU AGREE TO THE DOCUMENT CONTROL PROCEDURES WHICH ARE AVAILABLE FROM 'WEB SIGHT'.

SIGHT-PACK INFORMATION

THIS DOCUMENT FORMS AN INTEGRAL PART OF A *SIGHT-PACK* AND IS SUBJECT TO STRICT CONTROL. THE INFORMATION IN THE *SIGHT-PACK* MUST REMAIN AS A COMPLETE ITEM. IF THIS DOCUMENT IS REMOVED FROM THE PACK FOR REFERENCE IT **MUST** BE RETURNED AFTER USE. SEE IMPORTANT DOCUMENT NOTICE ABOVE.

IF THIS DOCUMENT IS FOUND UNATTENDED, PLEASE CONTACT A SUPERVISOR OR THE PIPES-ON-SIGHT OFFICE.

GENERAL NOTES

1. DOCUMENTS WHICH **ARE NOT** RECORDS ARE INTENDED TO BE USED AS SURVEY DRAWINGS FOR PIPES-ON-SIGHT USE ONLY. DRAWINGS WHICH **ARE** RECORDS ARE INTENDED TO BE USED FOR OFFICIAL SITE DOCUMENTS. DOCUMENTS WHICH **ARE NOT** RECORDS MAY BE USED IN A TEMPORARY SIGHT-PACK BUT **MUST NOT** BE USED FOR ACCURATE REFERENCE.
2. PIPES-ON-SIGHT LTD DEEM THIS DOCUMENT AN ACCURATE REPRESENTATION OF THE SYSTEM AT THE TIME OF SURVEY ONLY. PIPES-ON-SIGHT LTD ARE NOT RESPONSIBLE FOR THIS DOCUMENT BEING INACCURATE AS A RESULT OF ANY PIPEWORK SYSTEM ALTERATIONS THAT HAVE OCCURRED SINCE THE DATE OF SURVEY. YOU ARE ADVISED TO CHECK THE SYSTEM FOR ALTERATIONS BEFORE MAKING ANY DECISIONS BASED ON THIS DOCUMENT.
3. PIPES-ON-SIGHT LTD. ARE NOT RESPONSIBLE FOR THE DESIGN, SPECIFICATION, INSTALLATION, OPERATION, MAINTENANCE OR REGULATION COMPLIANCE OF ANY SYSTEM SHOWN.
4. SOME OF THE PIPING SYMBOLS SHOWN ON THIS DOCUMENT ARE SPECIFIC TO PIPES-ON-SIGHT LTD ONLY. REFER TO THE PIPES-ON-SIGHT *COMPONENT SYMBOLS* DOWNLOADABLE FROM WWW.PIPES-ON-SIGHT.CO.UK.
5. PIPES-ON-SIGHT LTD ARE NOT RESPONSIBLE FOR THE BUILDING PLAN LAYOUT. THEREFORE ANY MEASUREMENTS MUST BE CHECKED ON SITE.

REV No.	REVISION DETAILS
x	
REV DATE x	X
REV BY NM	
REV JOB No. x	

NORTH

Iceland
MANUFACTURING LTD

Working Together
DELIVERING SYSTEM INTELLIGENCE

pipes on sight ®

Tracing & Recording of Industrial Systems

The Stable, The Grange Business Park, West Hewish, Weston-Super-Mare, BS24 6AR.

Tel: 01934 835672
email: office@pipes-on-sight.co.uk
www.pipes-on-sight.co.uk


Client :
ICELAND MANUFACTURING, HAMMERSTONE ROAD, MANCHESTER, M18 8EQ.

Project :
X.

Drawing Title :
SITE PLAN SHOWING FIRST FLOOR AREAS.

Drawing No: ILM-8EQ-BLANK-SP1A-DR14-00

This Survey	Sheet Size	Scale	Drawn By
X	A0	1 : 50	N.MORRIS
Revision Due	Checked	Document Status	
X	NM	X	

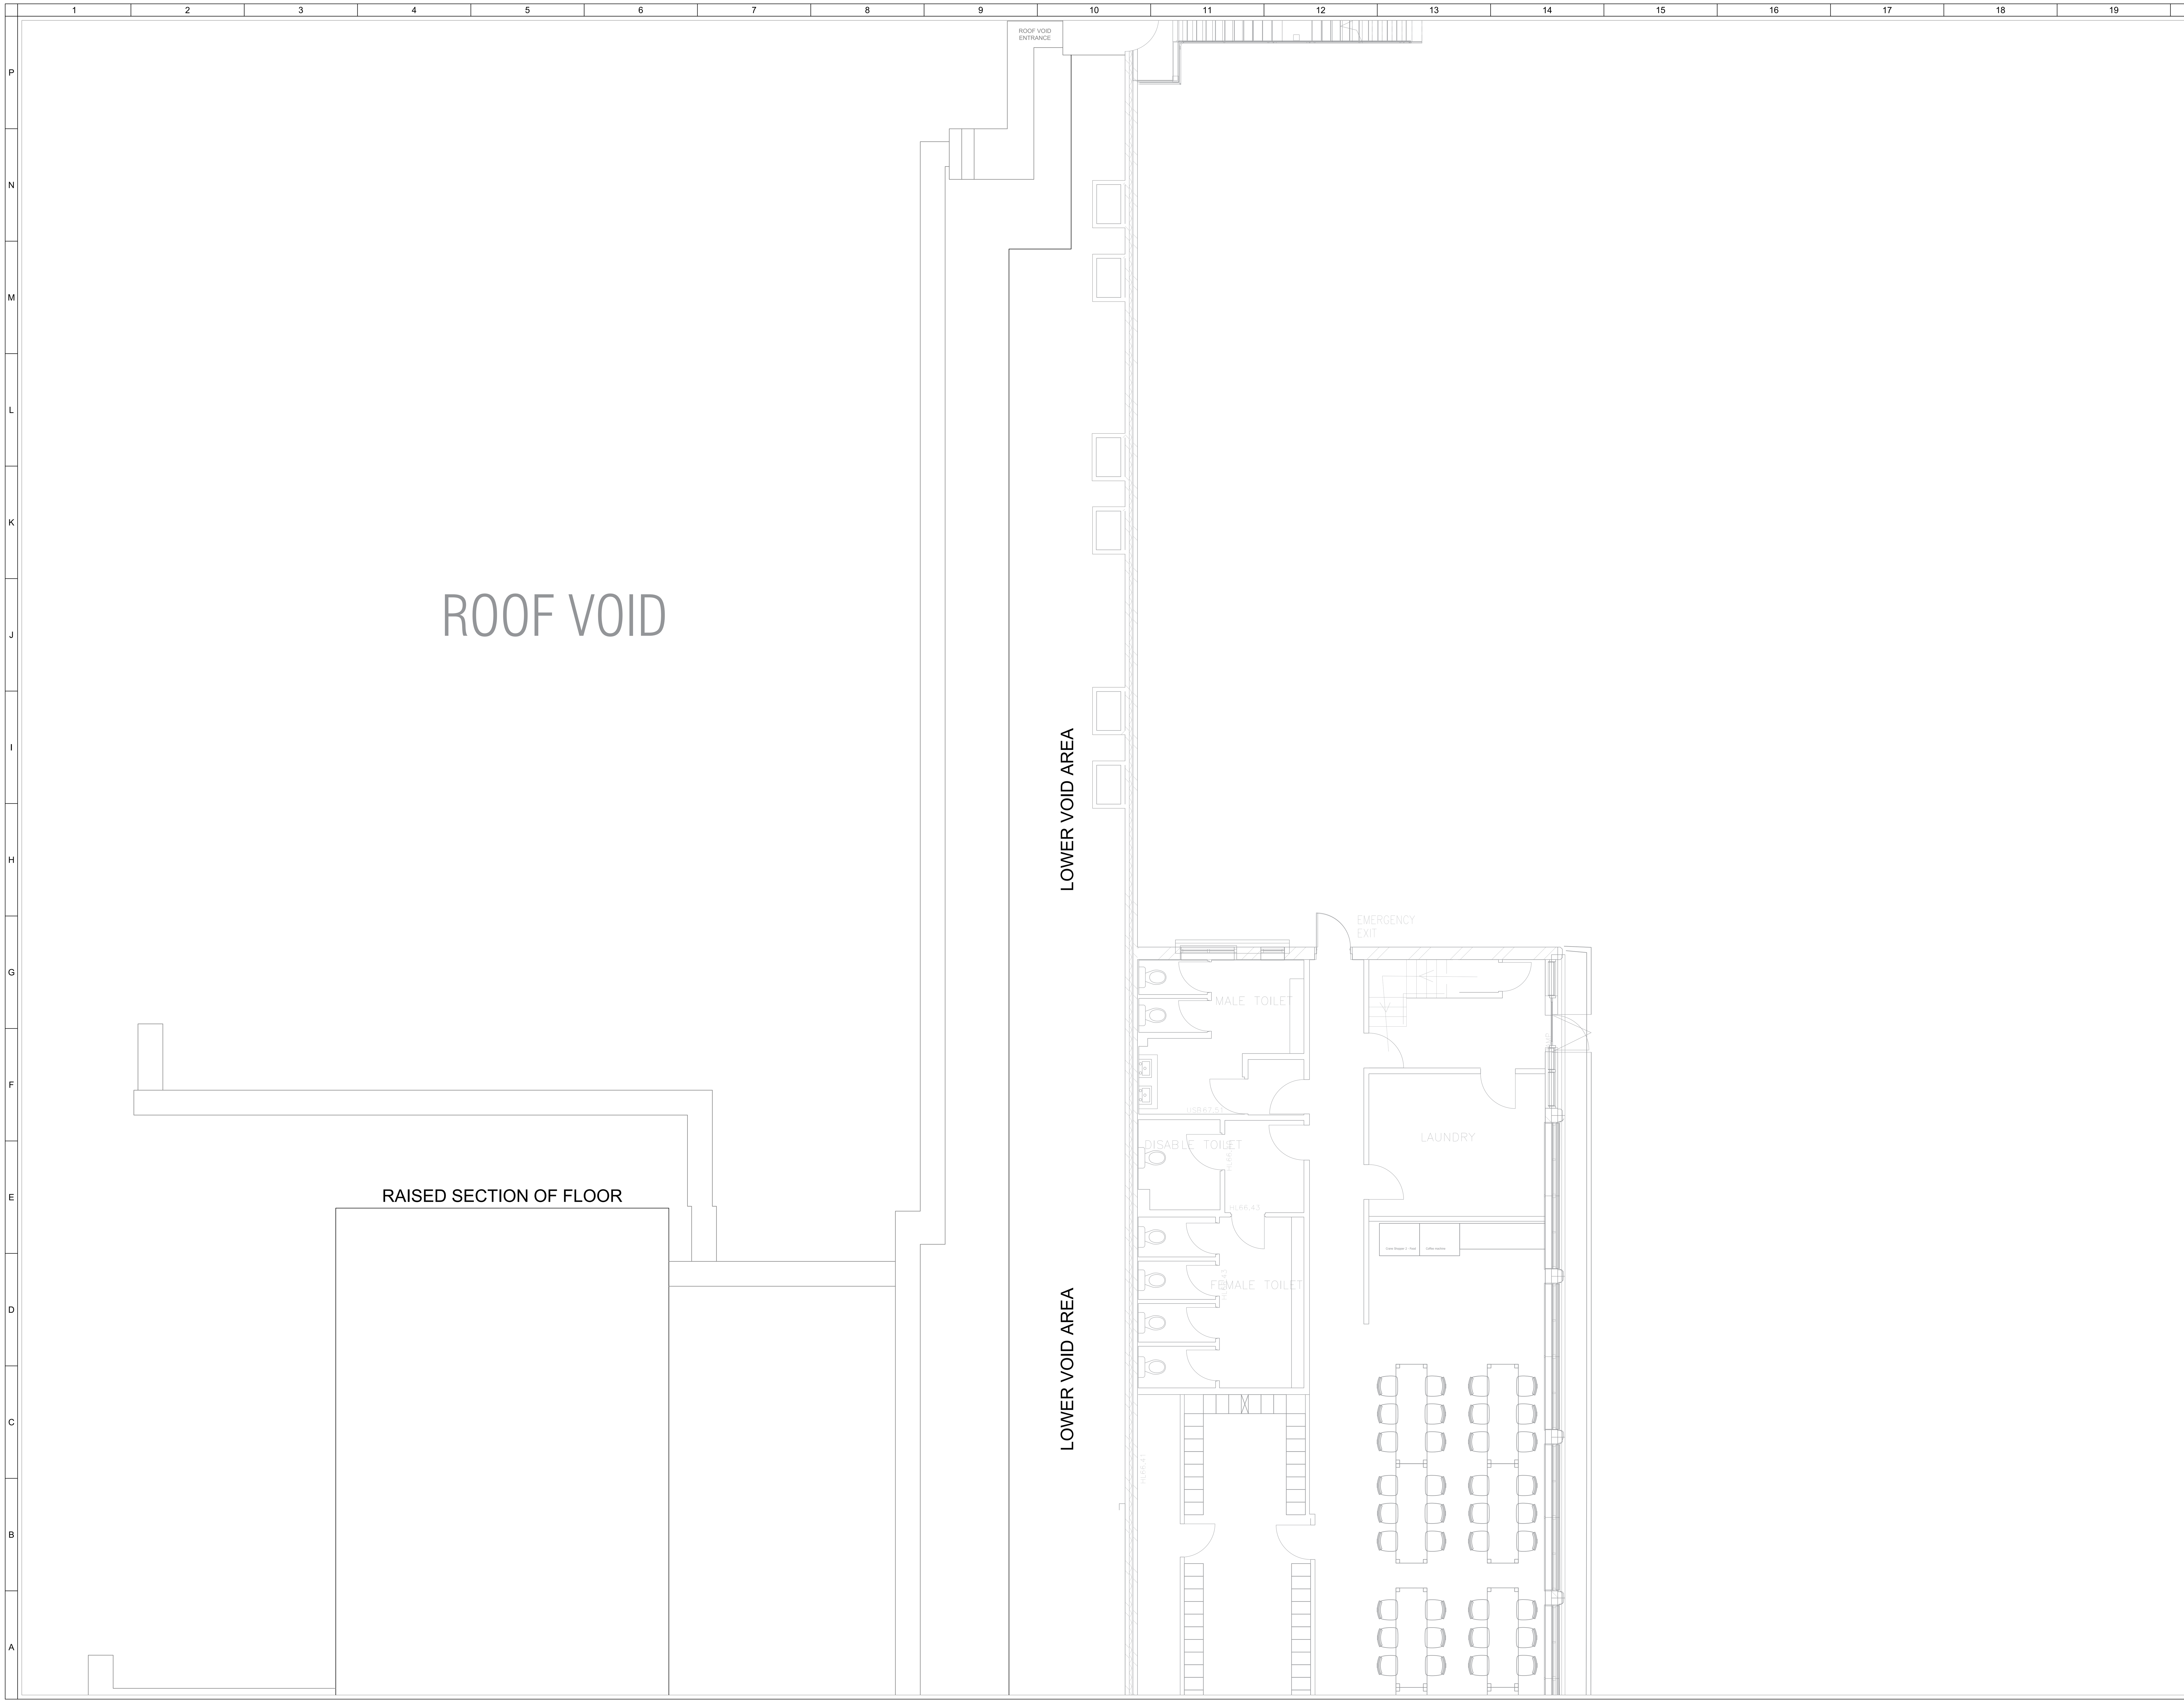

IMPORTANT DOCUMENT NOTICE

PARENT DOCUMENTS AND COPY DOCUMENTS ARE SUBJECT TO TERMS OF USE.

THIS DRAWING SHEET IS A COPY DOCUMENT, AND MAY NOT BE AN EXACT COPY OF THE PARENT DOCUMENT.

THIS DOCUMENT IS UNDER STRICT CONTROL. NO-ONE IS PERMITTED TO COPY, ISSUE OR STORE THIS DOCUMENT WITHOUT FOLLOWING THE DOCUMENT CONTROL PROCEDURES AVAILABLE FROM 'WEB SIGHT'.

BY USING THIS DOCUMENT YOU AGREE TO THE DOCUMENT CONTROL PROCEDURES WHICH ARE AVAILABLE FROM 'WEB SIGHT'.

SIGHT-PACK INFORMATION

THIS DOCUMENT FORMS AN INTEGRAL PART OF A *SIGHT-PACK* AND IS SUBJECT TO STRICT CONTROL. THE INFORMATION IN THE *SIGHT-PACK* MUST REMAIN AS A COMPLETE ITEM. IF THIS DOCUMENT IS REMOVED FROM THE PACK FOR REFERENCE IT **MUST** BE RETURNED AFTER USE. SEE IMPORTANT DOCUMENT NOTICE ABOVE.

IF THIS DOCUMENT IS FOUND UNATTENDED, PLEASE CONTACT A SUPERVISOR OR THE PIPES-ON-SIGHT OFFICE.

GENERAL NOTES

1. DOCUMENTS WHICH **ARE NOT** RECORDS ARE INTENDED TO BE USED AS SURVEY DRAWINGS FOR PIPES-ON-SIGHT USE ONLY. DRAWINGS WHICH **ARE** RECORDS ARE INTENDED TO BE USED FOR OFFICIAL SITE DOCUMENTS. DOCUMENTS WHICH **ARE NOT** RECORDS MAY BE USED IN A TEMPORARY SIGHT-PACK BUT **MUST NOT** BE USED FOR ACCURATE REFERENCE.
2. PIPES-ON-SIGHT LTD DEEM THIS DOCUMENT AN ACCURATE REPRESENTATION OF THE SYSTEM AT THE TIME OF SURVEY ONLY. PIPES-ON-SIGHT LTD ARE NOT RESPONSIBLE FOR THIS DOCUMENT BEING INACCURATE AS A RESULT OF ANY PIPEWORK SYSTEM ALTERATIONS THAT HAVE OCCURRED SINCE THE DATE OF SURVEY. YOU ARE ADVISED TO CHECK THE SYSTEM FOR ALTERATIONS BEFORE MAKING ANY DECISIONS BASED ON THIS DOCUMENT.
3. PIPES-ON-SIGHT LTD. ARE NOT RESPONSIBLE FOR THE DESIGN, SPECIFICATION, INSTALLATION, OPERATION, MAINTENANCE OR REGULATION COMPLIANCE OF ANY SYSTEM SHOWN.
4. SOME OF THE PIPING SYMBOLS SHOWN ON THIS DOCUMENT ARE SPECIFIC TO PIPES-ON-SIGHT LTD ONLY. REFER TO THE PIPES-ON-SIGHT *COMPONENT SYMBOLS* DOWNLOADABLE FROM WWW.PIPES-ON-SIGHT.CO.UK.
5. PIPES-ON-SIGHT LTD ARE NOT RESPONSIBLE FOR THE BUILDING PLAN LAYOUT. THEREFORE ANY MEASUREMENTS MUST BE CHECKED ON SITE.

REV No. X	REVISION DETAILS
REV DATE X	X
REV BY NM	
REV JOB No. X	

NORTH

Iceland
MANUFACTURING LTD

Working Together
DELIVERING SYSTEM INTELLIGENCE

pipes on sight®

Tracing & Recording of Industrial Systems

The Stable, The Grange Business Park, West Hewish,
Weston-Super-Mare, BS24 6RR.

Tel: 01934 835672
email: office@pipes-on-sight.co.uk
www.pipes-on-sight.co.uk

Client :
ICELAND MANUFACTURING, HAMMERSTONE ROAD, MANCHESTER, M18 8EQ.

Project :
X.

Drawing Title :
SITE PLAN SHOWING FIRST FLOOR AREAS.

Drawing No: ILM-8EQ-BLANK-SP1A-DR15-00

This Survey	Sheet Size	Scale	Drawn By
X	A0	1 : 50	N.MORRIS
Revision Due	Checked	Document Status	
X	NM	X	

IMPORTANT DOCUMENT NOTICE

PARENT DOCUMENTS AND COPY DOCUMENTS ARE SUBJECT TO TERMS OF USE.

THIS DRAWING SHEET IS A COPY DOCUMENT, AND MAY NOT BE AN EXACT COPY OF THE PARENT DOCUMENT.

THIS DOCUMENT IS UNDER STRICT CONTROL. NO-ONE IS PERMITTED TO COPY, ISSUE OR STORE THIS DOCUMENT WITHOUT FOLLOWING THE DOCUMENT CONTROL PROCEDURES AVAILABLE FROM 'WEB SIGHT'.

BY USING THIS DOCUMENT YOU AGREE TO THE DOCUMENT CONTROL PROCEDURES WHICH ARE AVAILABLE FROM 'WEB SIGHT'.

SIGHT-PACK INFORMATION

THIS DOCUMENT FORMS AN INTEGRAL PART OF A *SIGHT-PACK* AND IS SUBJECT TO STRICT CONTROL. THE INFORMATION IN THE *SIGHT-PACK* MUST REMAIN AS A COMPLETE ITEM. IF THIS DOCUMENT IS REMOVED FROM THE PACK FOR REFERENCE IT **MUST** BE RETURNED AFTER USE. SEE IMPORTANT DOCUMENT NOTICE ABOVE.

IF THIS DOCUMENT IS FOUND UNATTENDED, PLEASE CONTACT A SUPERVISOR OR THE PIPES-ON-SIGHT OFFICE.

GENERAL NOTES

1. DOCUMENTS WHICH **ARE NOT** RECORDS ARE INTENDED TO BE USED AS SURVEY DRAWINGS FOR PIPES-ON-SIGHT USE ONLY. DRAWINGS WHICH **ARE** RECORDS ARE INTENDED TO BE USED FOR OFFICIAL SITE DOCUMENTS. DOCUMENTS WHICH **ARE NOT** RECORDS MAY BE USED IN A TEMPORARY SIGHT-PACK BUT **MUST NOT** BE USED FOR ACCURATE REFERENCE.
2. PIPES-ON-SIGHT LTD DEEM THIS DOCUMENT AN ACCURATE REPRESENTATION OF THE SYSTEM AT THE TIME OF SURVEY ONLY. PIPES-ON-SIGHT LTD ARE NOT RESPONSIBLE FOR THIS DOCUMENT BEING INACCURATE AS A RESULT OF ANY PIPEWORK SYSTEM ALTERATIONS THAT HAVE OCCURRED SINCE THE DATE OF SURVEY. YOU ARE ADVISED TO CHECK THE SYSTEM FOR ALTERATIONS BEFORE MAKING ANY DECISIONS BASED ON THIS DOCUMENT.
3. PIPES-ON-SIGHT LTD. ARE NOT RESPONSIBLE FOR THE DESIGN, SPECIFICATION, INSTALLATION, OPERATION, MAINTENANCE OR REGULATION COMPLIANCE OF ANY SYSTEM SHOWN.
4. SOME OF THE PIPING SYMBOLS SHOWN ON THIS DOCUMENT ARE SPECIFIC TO PIPES-ON-SIGHT LTD ONLY. REFER TO THE PIPES-ON-SIGHT *COMPONENT SYMBOLS* DOWNLOADABLE FROM WWW.PIPES-ON-SIGHT.CO.UK.
5. PIPES-ON-SIGHT LTD ARE NOT RESPONSIBLE FOR THE BUILDING PLAN LAYOUT. THEREFORE ANY MEASUREMENTS MUST BE CHECKED ON SITE.

REV No.	REVISION DETAILS
x	
REV DATE	X
x	
REV BY	
NM	
REV JOB No.	
x	



NORTH

Iceland
MANUFACTURING LTD

Working Together
DELIVERING SYSTEM INTELLIGENCE

pipes on sight ®

Tracing & Recording of Industrial Systems

The Stable, The Grange Business Park, West Hewish,
Weston-Super-Mare, BS24 6RR.

Tel: 01934 835672
email: office@pipes-on-sight.co.uk
www.pipes-on-sight.co.uk

Client :
ICELAND MANUFACTURING, HAMMERSTONE ROAD, MANCHESTER, M18 8EQ.

Project :
X.

Drawing Title :
SITE PLAN SHOWING FIRST FLOOR AREAS.

Drawing No: ILM-8EQ-BLANK-SP1A-DR16-00

This Survey	Sheet Size	Scale	Drawn By
X	A0	1 : 50	N.MORRIS
Revision Due	Checked	Document Status	
X	NM	X	

IMPORTANT DOCUMENT NOTICE

PARENT DOCUMENTS AND COPY DOCUMENTS ARE SUBJECT TO TERMS OF USE.

THIS DRAWING SHEET IS A COPY DOCUMENT, AND MAY NOT BE AN EXACT COPY OF THE PARENT DOCUMENT.

THIS DOCUMENT IS UNDER STRICT CONTROL. NO-ONE IS PERMITTED TO COPY, ISSUE OR STORE THIS DOCUMENT WITHOUT FOLLOWING THE DOCUMENT CONTROL PROCEDURES AVAILABLE FROM 'WEB SIGHT'.

BY USING THIS DOCUMENT YOU AGREE TO THE DOCUMENT CONTROL PROCEDURES WHICH ARE AVAILABLE FROM 'WEB SIGHT'.

SIGHT-PACK INFORMATION

THIS DOCUMENT FORMS AN INTEGRAL PART OF A *SIGHT-PACK* AND IS SUBJECT TO STRICT CONTROL. THE INFORMATION IN THE *SIGHT-PACK* MUST REMAIN AS A COMPLETE ITEM. IF THIS DOCUMENT IS REMOVED FROM THE PACK FOR REFERENCE IT **MUST** BE RETURNED AFTER USE. SEE IMPORTANT DOCUMENT NOTICE ABOVE.

IF THIS DOCUMENT IS FOUND UNATTENDED, PLEASE CONTACT A SUPERVISOR OR THE PIPES-ON-SIGHT OFFICE.

GENERAL NOTES

1. DOCUMENTS WHICH **ARE NOT** RECORDS ARE INTENDED TO BE USED AS SURVEY DRAWINGS FOR PIPES-ON-SIGHT USE ONLY. DRAWINGS WHICH **ARE** RECORDS ARE INTENDED TO BE USED FOR OFFICIAL SITE DOCUMENTS. DOCUMENTS WHICH **ARE NOT** RECORDS MAY BE USED IN A TEMPORARY SIGHT-PACK BUT **MUST NOT** BE USED FOR ACCURATE REFERENCE.
2. PIPES-ON-SIGHT LTD DEEM THIS DOCUMENT AN ACCURATE REPRESENTATION OF THE SYSTEM AT THE TIME OF SURVEY ONLY. PIPES-ON-SIGHT LTD ARE NOT RESPONSIBLE FOR THIS DOCUMENT BEING INACCURATE AS A RESULT OF ANY PIPEWORK SYSTEM ALTERATIONS THAT HAVE OCCURRED SINCE THE DATE OF SURVEY. YOU ARE ADVISED TO CHECK THE SYSTEM FOR ALTERATIONS BEFORE MAKING ANY DECISIONS BASED ON THIS DOCUMENT.
3. PIPES-ON-SIGHT LTD. ARE NOT RESPONSIBLE FOR THE DESIGN, SPECIFICATION, INSTALLATION, OPERATION, MAINTENANCE OR REGULATION COMPLIANCE OF ANY SYSTEM SHOWN.
4. SOME OF THE PIPING SYMBOLS SHOWN ON THIS DOCUMENT ARE SPECIFIC TO PIPES-ON-SIGHT LTD ONLY. REFER TO THE *PIPES-ON-SIGHT COMPONENT SYMBOLS* DOWNLOADABLE FROM WWW.PIPES-ON-SIGHT.CO.UK.
5. PIPES-ON-SIGHT LTD ARE NOT RESPONSIBLE FOR THE BUILDING PLAN LAYOUT. THEREFORE ANY MEASUREMENTS MUST BE CHECKED ON SITE.

REV No.	REVISION DETAILS
x	
REV DATE	X
x	
REV BY	
NM	
REV JOB No.	
x	

NORTH

Iceland MANUFACTURING LTD

Working Together

DELIVERING SYSTEM INTELLIGENCE

pipes on sight

Tracing & Recording of Industrial Systems

The Stable, The Grange Business Park, West Hewish, Weston-Super-Mare, BS24 6RR.

Tel: 01934 835672
email: office@pipes-on-sight.co.uk
www.pipes-on-sight.co.uk


Client :
ICELAND MANUFACTURING, HAMMERSTONE ROAD, MANCHESTER, M18 8EQ.

Project :
X.

Drawing Title :
SITE PLAN SHOWING FIRST FLOOR AREAS.

Drawing No: ILM-8EQ-BLANK-SP1A-DR17-00

This Survey	Sheet Size	Scale	Drawn By
X	A0	1 : 50	N.MORRIS
Revision Due	Checked	Document Status	
X	NM	X	

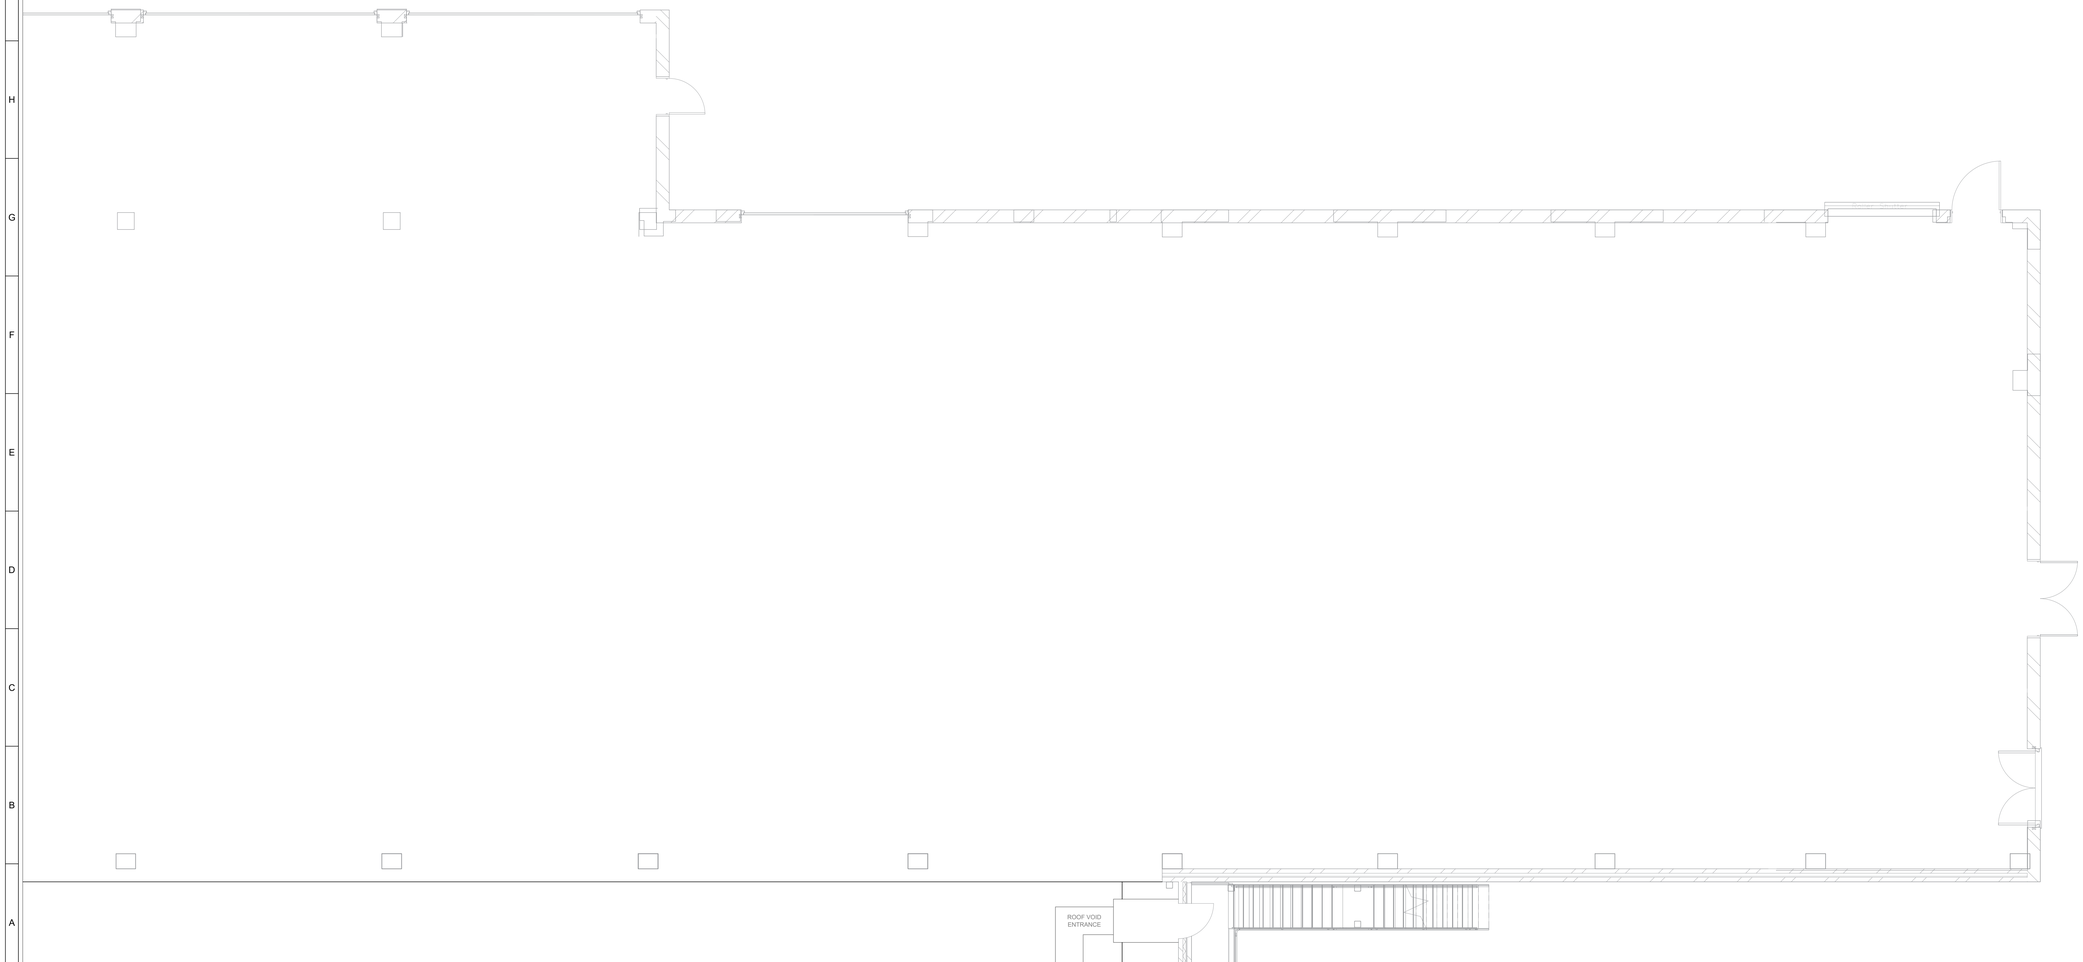

IMPORTANT DOCUMENT NOTICE

PARENT DOCUMENTS AND COPY DOCUMENTS ARE SUBJECT TO TERMS OF USE.

THIS DRAWING SHEET IS A COPY DOCUMENT, AND MAY NOT BE AN EXACT COPY OF THE PARENT DOCUMENT.

THIS DOCUMENT IS UNDER STRICT CONTROL. NO-ONE IS PERMITTED TO COPY, ISSUE OR STORE THIS DOCUMENT WITHOUT FOLLOWING THE DOCUMENT CONTROL PROCEDURES AVAILABLE FROM 'WEB SIGHT'.

BY USING THIS DOCUMENT YOU AGREE TO THE DOCUMENT CONTROL PROCEDURES WHICH ARE AVAILABLE FROM 'WEB SIGHT'.

SIGHT-PACK INFORMATION

THIS DOCUMENT FORMS AN INTEGRAL PART OF A *SIGHT-PACK* AND IS SUBJECT TO STRICT CONTROL. THE INFORMATION IN THE *SIGHT-PACK* MUST REMAIN AS A COMPLETE ITEM. IF THIS DOCUMENT IS REMOVED FROM THE PACK FOR REFERENCE IT **MUST** BE RETURNED AFTER USE. SEE IMPORTANT DOCUMENT NOTICE ABOVE.

IF THIS DOCUMENT IS FOUND UNATTENDED, PLEASE CONTACT A SUPERVISOR OR THE PIPES-ON-SIGHT OFFICE.

GENERAL NOTES

1. DOCUMENTS WHICH **ARE NOT** RECORDS ARE INTENDED TO BE USED AS SURVEY DRAWINGS FOR PIPES-ON-SIGHT USE ONLY. DRAWINGS WHICH **ARE** RECORDS ARE INTENDED TO BE USED FOR OFFICIAL SITE DOCUMENTS. DOCUMENTS WHICH **ARE NOT** RECORDS MAY BE USED IN A TEMPORARY SIGHT-PACK BUT **MUST NOT** BE USED FOR ACCURATE REFERENCE.
2. PIPES-ON-SIGHT LTD DEEM THIS DOCUMENT AN ACCURATE REPRESENTATION OF THE SYSTEM AT THE TIME OF SURVEY ONLY. PIPES-ON-SIGHT LTD ARE NOT RESPONSIBLE FOR THIS DOCUMENT BEING INACCURATE AS A RESULT OF ANY PIPEWORK SYSTEM ALTERATIONS THAT HAVE OCCURRED SINCE THE DATE OF SURVEY. YOU ARE ADVISED TO CHECK THE SYSTEM FOR ALTERATIONS BEFORE MAKING ANY DECISIONS BASED ON THIS DOCUMENT.
3. PIPES-ON-SIGHT LTD. ARE NOT RESPONSIBLE FOR THE DESIGN, SPECIFICATION, INSTALLATION, OPERATION, MAINTENANCE OR REGULATION COMPLIANCE OF ANY SYSTEM SHOWN.
4. SOME OF THE PIPING SYMBOLS SHOWN ON THIS DOCUMENT ARE SPECIFIC TO PIPES-ON-SIGHT LTD ONLY. REFER TO THE PIPES-ON-SIGHT *COMPONENT SYMBOLS* DOWNLOADABLE FROM WWW.PIPES-ON-SIGHT.CO.UK.
5. PIPES-ON-SIGHT LTD ARE NOT RESPONSIBLE FOR THE BUILDING PLAN LAYOUT. THEREFORE ANY MEASUREMENTS MUST BE CHECKED ON SITE.

REV No.	REVISION DETAILS
x	
REV DATE	X
x	
REV BY	
NM	
REV JOB No.	
x	

NORTH

Iceland
MANUFACTURING LTD

Working Together
DELIVERING SYSTEM INTELLIGENCE

pipes on sight

Tracing & Recording of Industrial Systems

The Stable, The Grange Business Park, West Hewish,
Weston-Super-Mare, BS24 6AR.

Tel: 01934 835672
email: office@pipes-on-sight.co.uk
www.pipes-on-sight.co.uk

Client :
ICELAND MANUFACTURING, HAMMERSTONE ROAD, MANCHESTER, M18 8EQ.

Project :
X.

Drawing Title :
SITE PLAN SHOWING FIRST FLOOR AREAS.

Drawing No: ILM-8EQ-BLANK-SP1A-DR18-00

This Survey	Sheet Size	Scale	Drawn By
X	A0	1 : 50	N.MORRIS
Revision Due	Checked	Document Status	
X	NM	X	