

NOTE: Floor areas are measured to rear face of cladding panels.

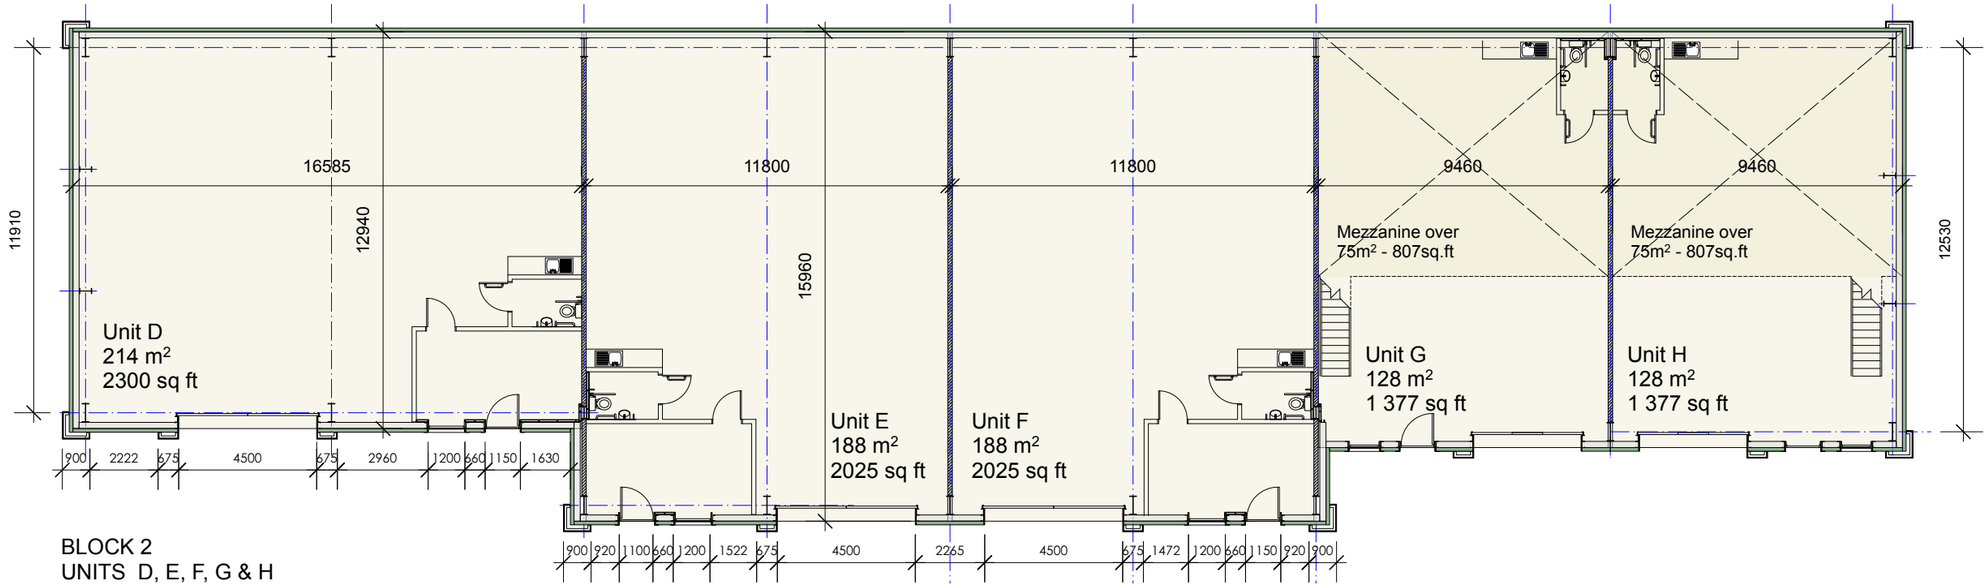

BLOCK 2
UNITS D, E, F, G & H

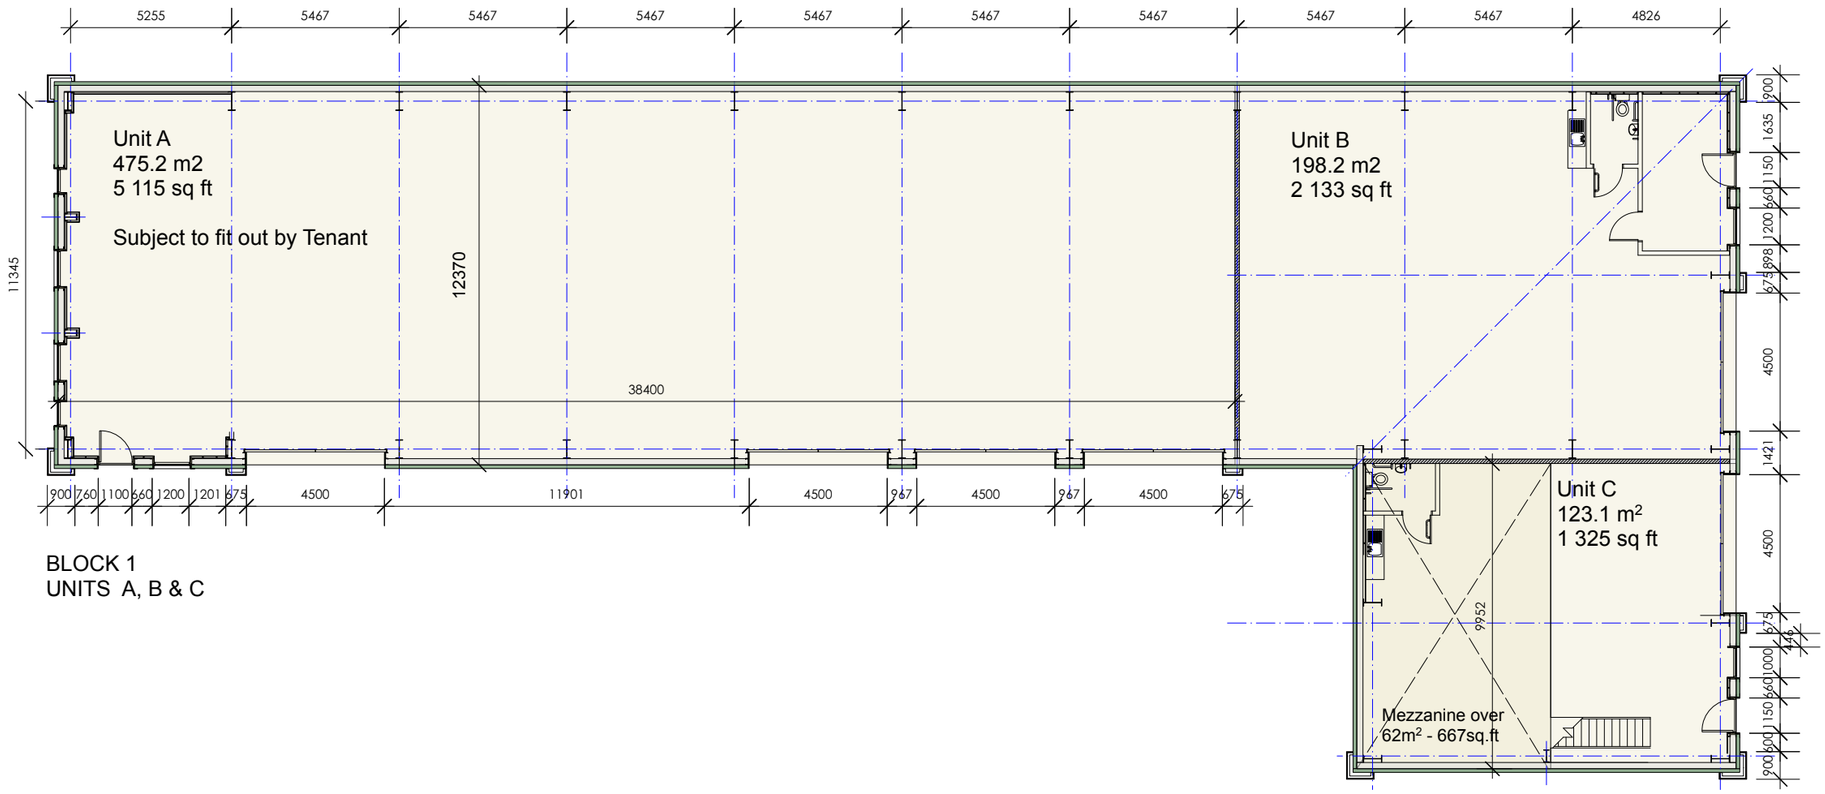

BLOCK 1
UNITS A, B & C

RevC - 090425 Redrawn, further detail added.
RevB - 170225 Unit G and H reduced and stairs repositioned.
RevA - 130225 Unit A enlarged for tennant requirements

0 5 10 15m

loc8
www.loc8developments.co.uk

Kennedy James Griffiths
Chartered Architects and Project Managers
2nd Floor
7 Herbert Terrace
Penarth CF64 2AH
02920 545100

Project
186 Gloucester Road Filton

Title
Floor Plans - Block 1 & 2

Date
30 01 2024

Status
Planning

Scale @ A3
1: 200

Job Number
1727:PL:03

Revision
B

Drawn by
DJ / DKB

Use figured dimensions where possible. Do not scale for construction purposes.
This drawing is copyright.