GROUND FLOOR PLAN

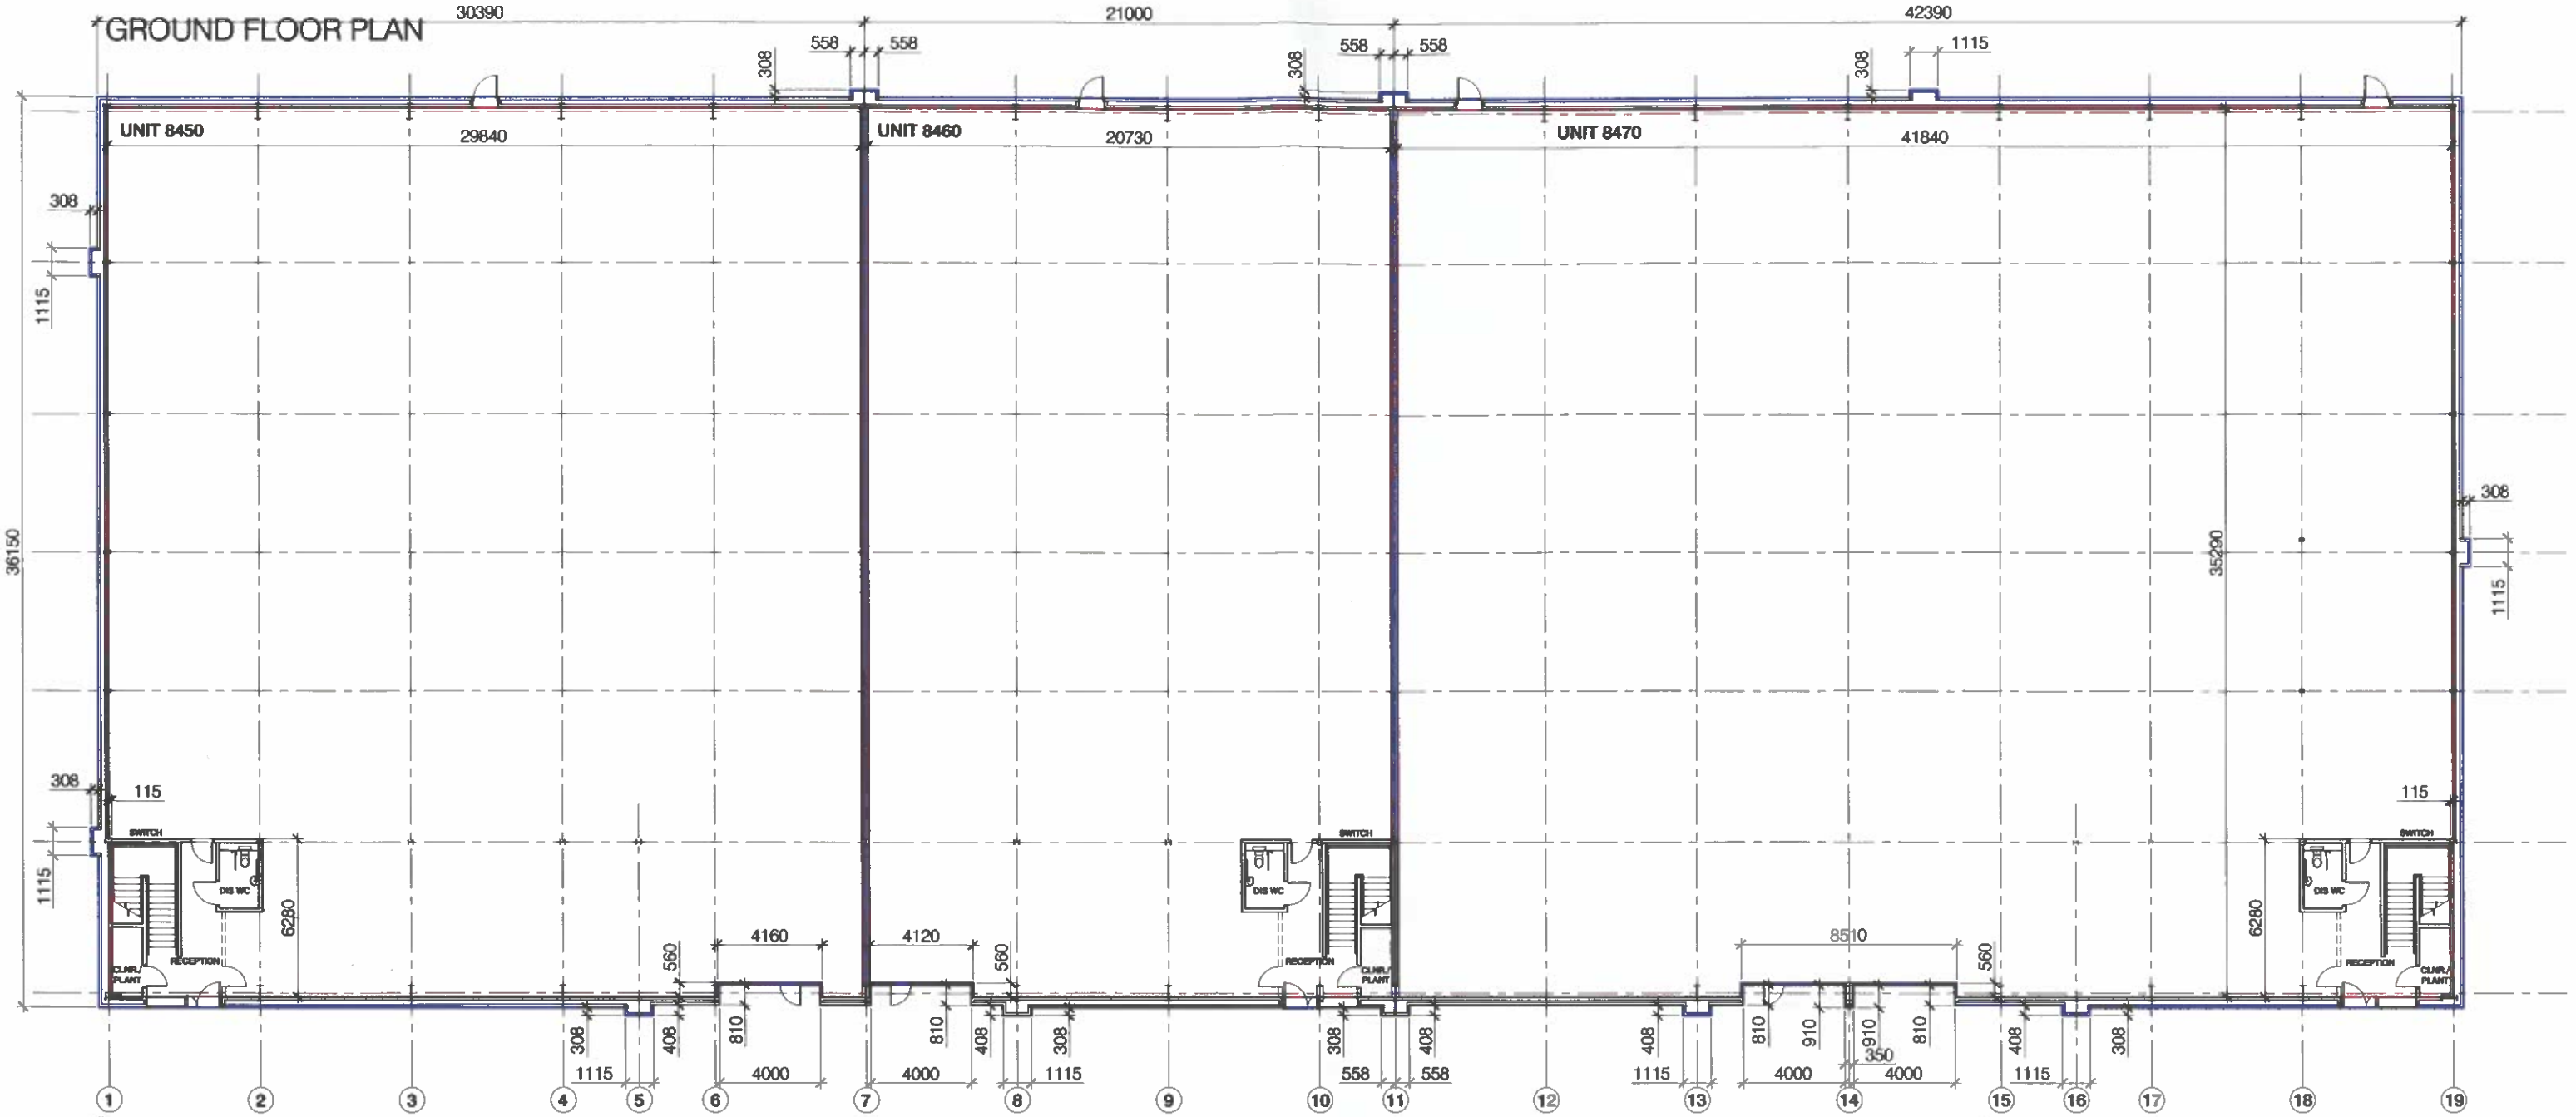

FIRST FLOOR PLAN (PARTIAL)

No	Revision	Date	Initls
C	REVISED TO SUIT INCREASED LENGTH	05/12/00	CAP
B	GENERAL REVISION TO SUIT DESIGN DEVELOPMENT	04/09/00	CAP
A	BUILDING MIRRORED	14/08/00	CAP

Job
GLOUCESTER BUSINESS PARK
PLOT 8400

Drawing
UNIT 8450/60/70
AREAS

Client
ARLINGTON PROPERTY
DEVELOPMENTS LTD

FRANK SHAW ASSOCIATES LIMITED
ARCHITECTS
Penmore House Hasland Chesterfield Derbyshire S41 0SJ
Tel 01246 233255 Fax 01246 220009 fsachest@globalnet.co.uk

Scale	Date	Drawn/Checked
1:250 @ A3	12/06/2000	CAP
Job No	Dwg No	Rev
00020	26	C