
THIS DRAWING IS COPYRIGHT, AND REMAINS THE PROPERTY OF HTC ARCHITECTS. IT MUST NOT BE REPRODUCED, USED, DISCLOSED OR TRANSMITTED TO THIRD PARTIES IN ANY FORM, IN WHOLE OR IN PART, WITHOUT PRIOR WRITTEN PERMISSION.

DO NOT SCALE!
ALL DIMENSIONS SHOULD BE CHECKED ON SITE BEFORE WORK COMMENCES

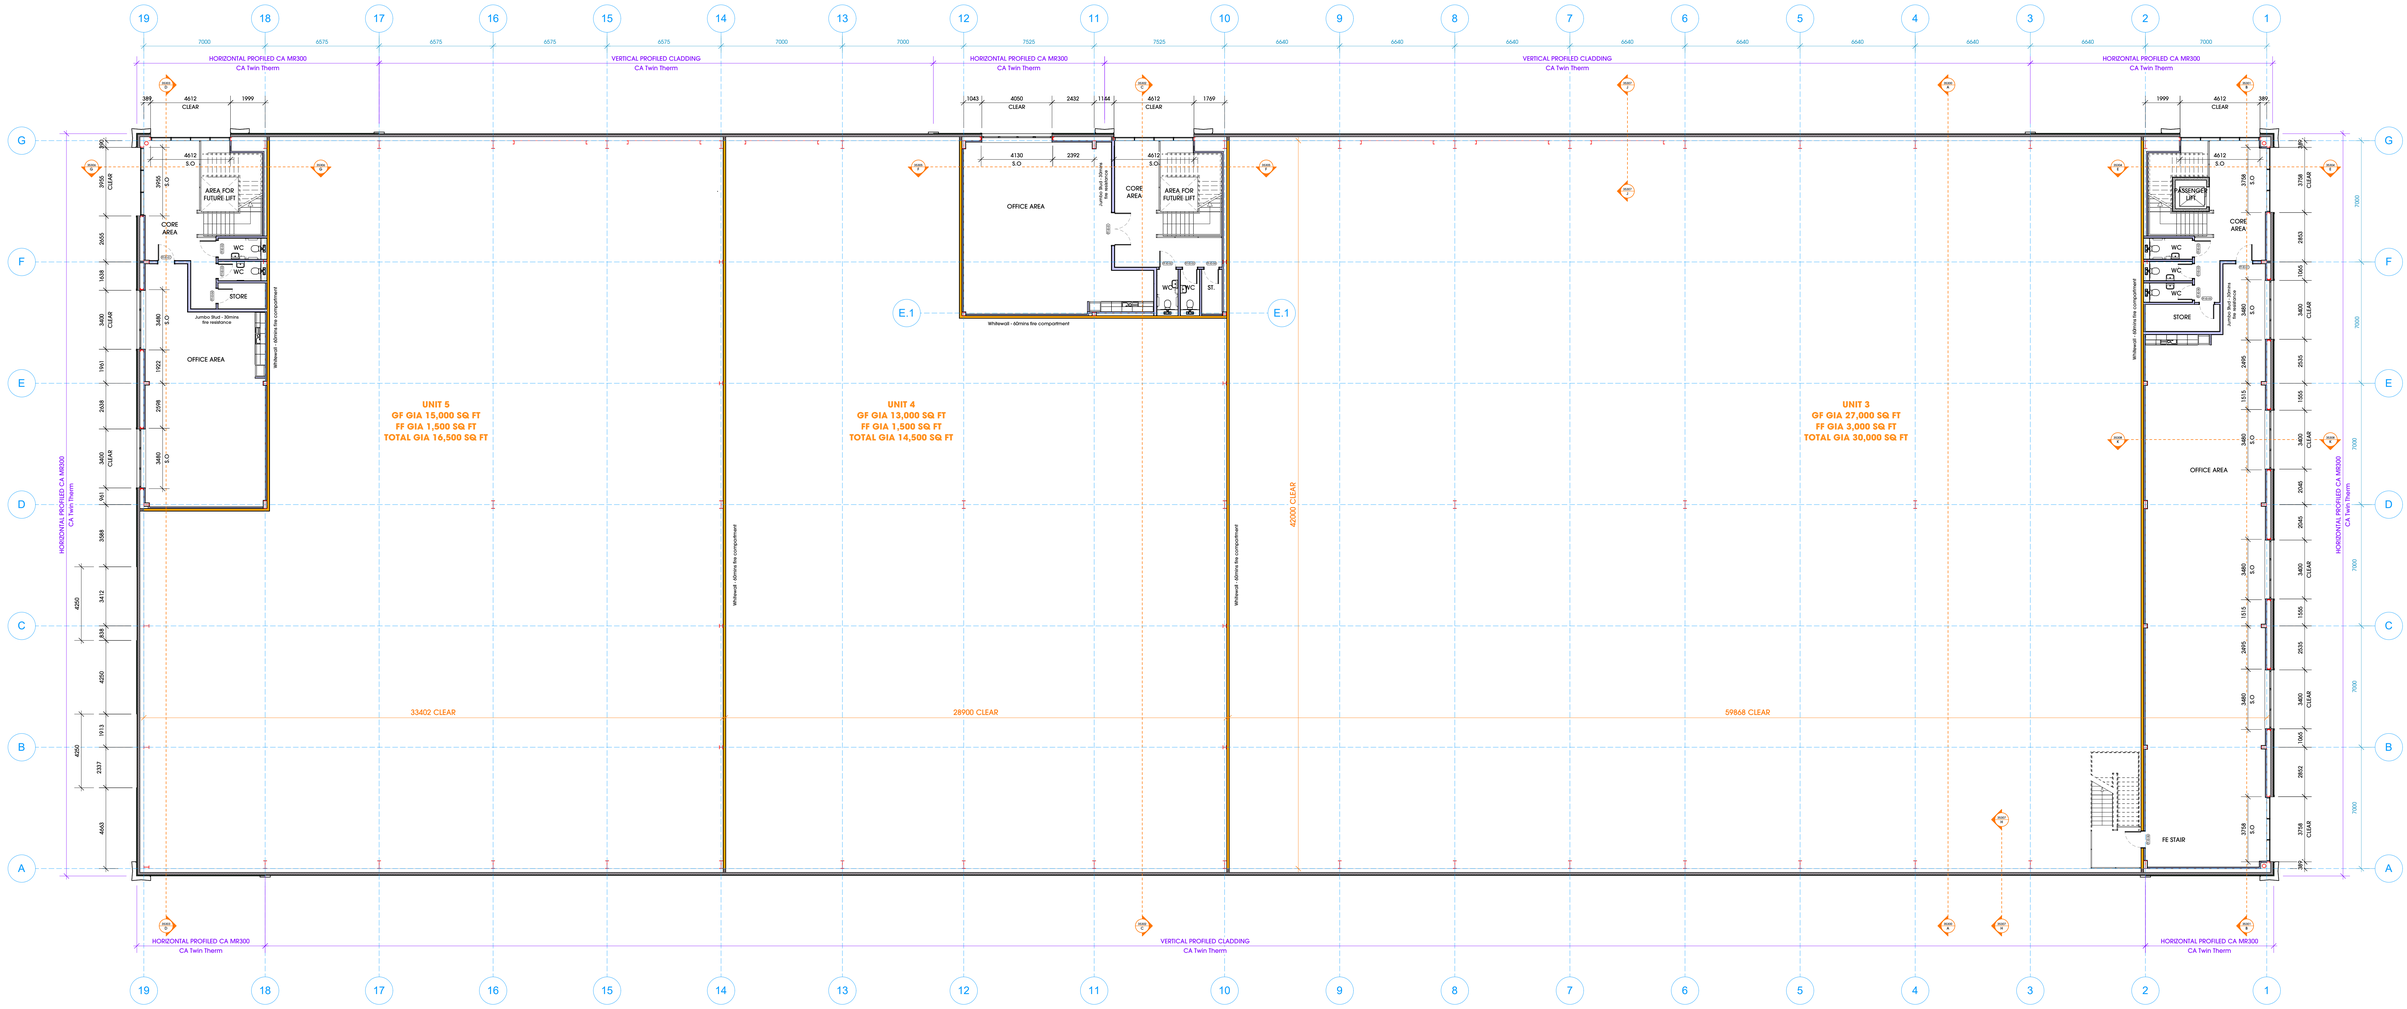

1 **GA First Floor Plan**
Scale: 1:125

ALL INCOMING SERVICES COORDINATED WITH SPECIALIST DESIGNS AND LAYOUTS

ALL U VALUES TO BE IN ACCORDANCE WITH THE SBEM REPORT. PROVIDED BY THE MAIN CONTRACTOR.

ALL STRUCTURE SHOWN INDICATIVLEY. FOUNDATIONS AND STRUCTURAL DESIGN TO S.E / SUB CONSULTANT DESIGN AND DETAILS.

REFER TO FIRE BOUNDARIES DRAWINGS FOR INFORMATION ON FIRE BOUNDARY REQUIREMENTS

DRAWING TO BE READ IN CONJUNCTION WITH GOODRICH CONSULTING WRITTEN SPECIFICATION.

Rev.	Date	Description	Drawn
P03	29/10/26	Lift and stairs updated in line with pre-cast drawings	PH
P02	17/07/26	Prelim Construction issue	PH
P01	09/07/26	Contract issue	JH

client
Magrock TUNGSTEN PROPERTIES

Project
Hayes Way, Bristol

drawing title
Units 3-5 GA First Floor Plan

Project Code	Originator	Functional	Spacial
C192	HTC	35	00
Type	Discipline	Ref No.	Revision
DR	A	35101	P03

date July 2026
status Prelim Construction
scale 1:125 @ ISO A0
drawn PH checked DW
HTC job no. 2958

htcarchitects
York Place Studio
8 Britannia Street
Leeds
LS1 2DZ
T: (0113) 244 3457
W: www.htcarchitects.co.uk
E: info@htcarchitects.co.uk