

RevNo	Revision note	Date	Signature	Checked

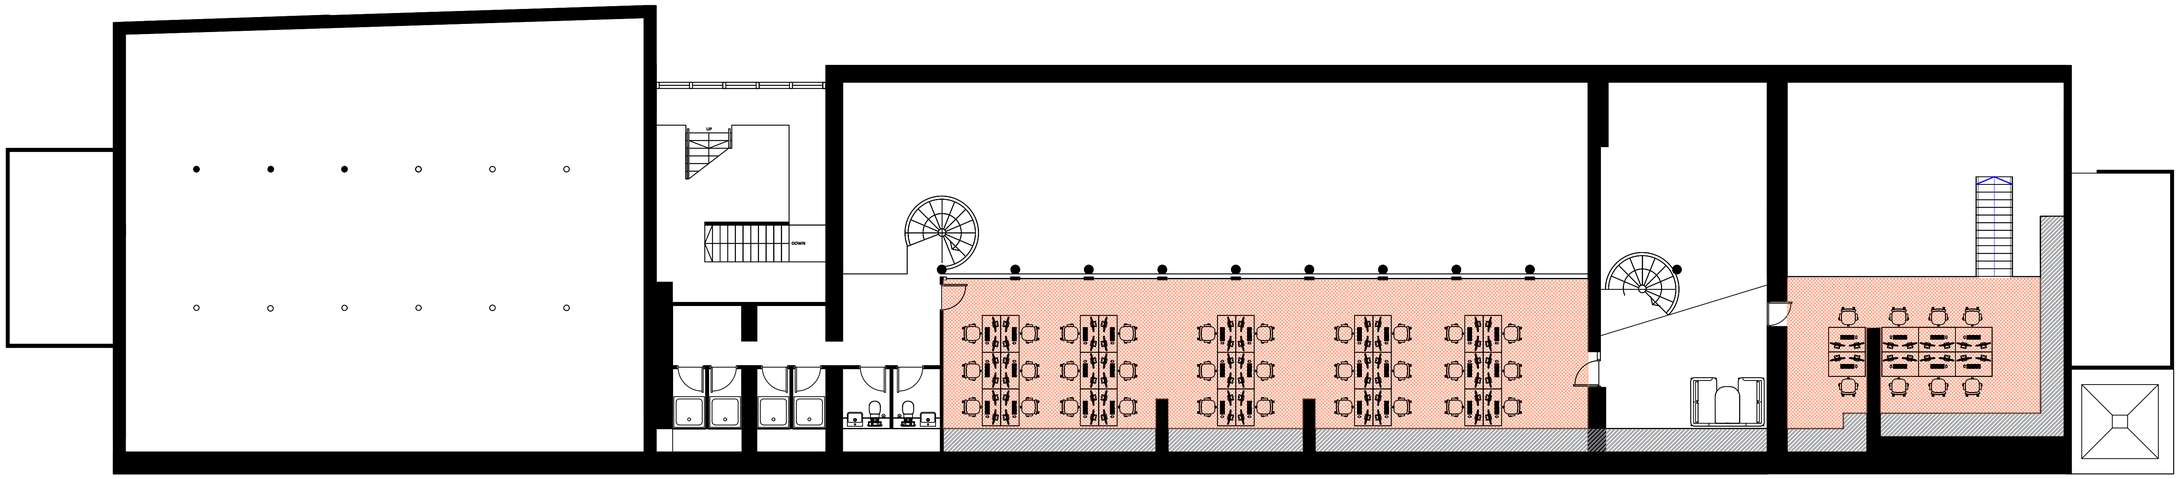

Mezzanine

OFFICE SUITE
1085 SQ.FT

OFFICE SUITE
385 SQ.FT

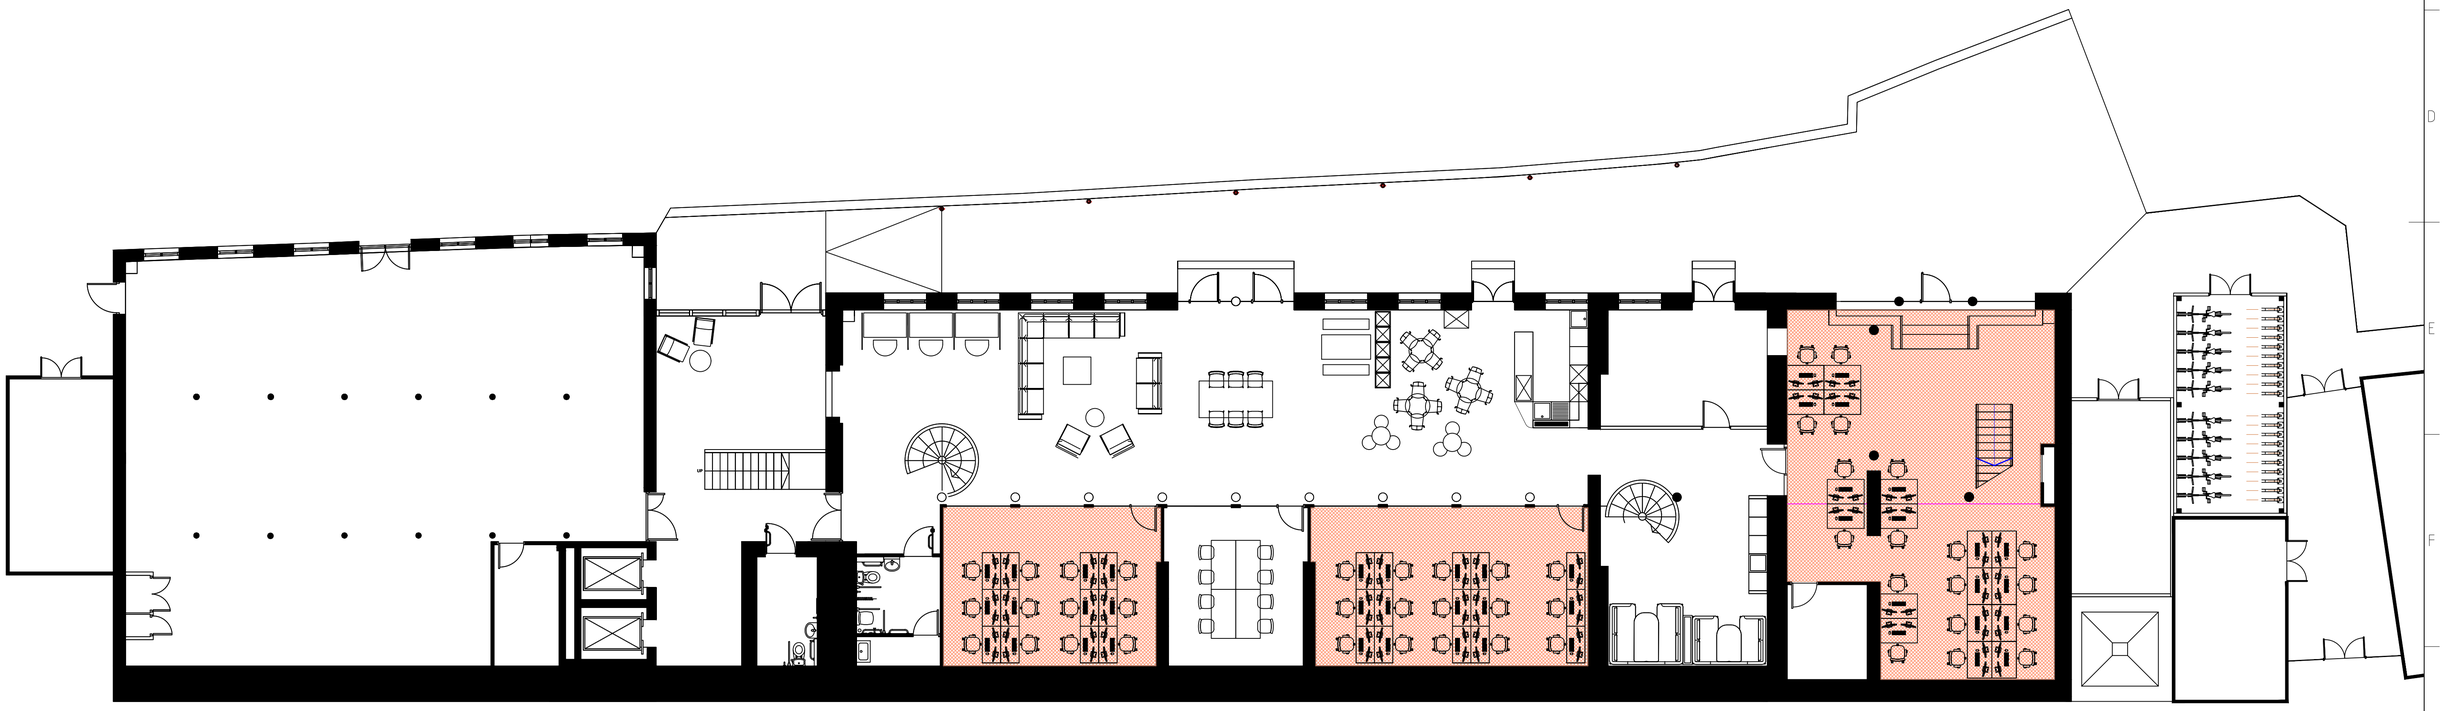

Lower Ground Floor

OFFICE SUITE
390 SQ.FT

OFFICE SUITE
495 SQ.FT

OFFICE SUITE
1020 SQ.FT

DESIGN TONIC

Out of this world spaces

Itemref	Quantity	Title/Name, designation, material, dimension etc			Article No./Reference
Designed by CB	Checked by -	Approved by - date -	Filename -	Date 19/07/24	Scale 1:100 @ A1

R.W. LGF / Mezzanine

Proposed Arrangement

7494	Edition F	Sheet 9000-0101