
Notes:

1. THE COPYRIGHT OF THIS DRAWING IS VESTED IN EKHO STUDIO AND IT MAY NOT BE REPRODUCED IN WHOLE OR PART OR USED FOR THE MANUFACTURE OF ANY ARTICLE WITHOUT THE EXPRESS PERMISSION OF THE COPYRIGHT HOLDERS.

2. WORK TO ON SITE FIGURED DIMENSIONS ONLY. SITE SURVEY TO BE UNDERTAKEN.

3. THIS DRAWING IS TO BE READ IN CONJUNCTION WITH ALL RELEVANT ARCHITECTS, SERVICE ENGINEER'S AND EKHO STUDIO DRAWINGS AND SPECIFICATIONS AS RELEVANT.

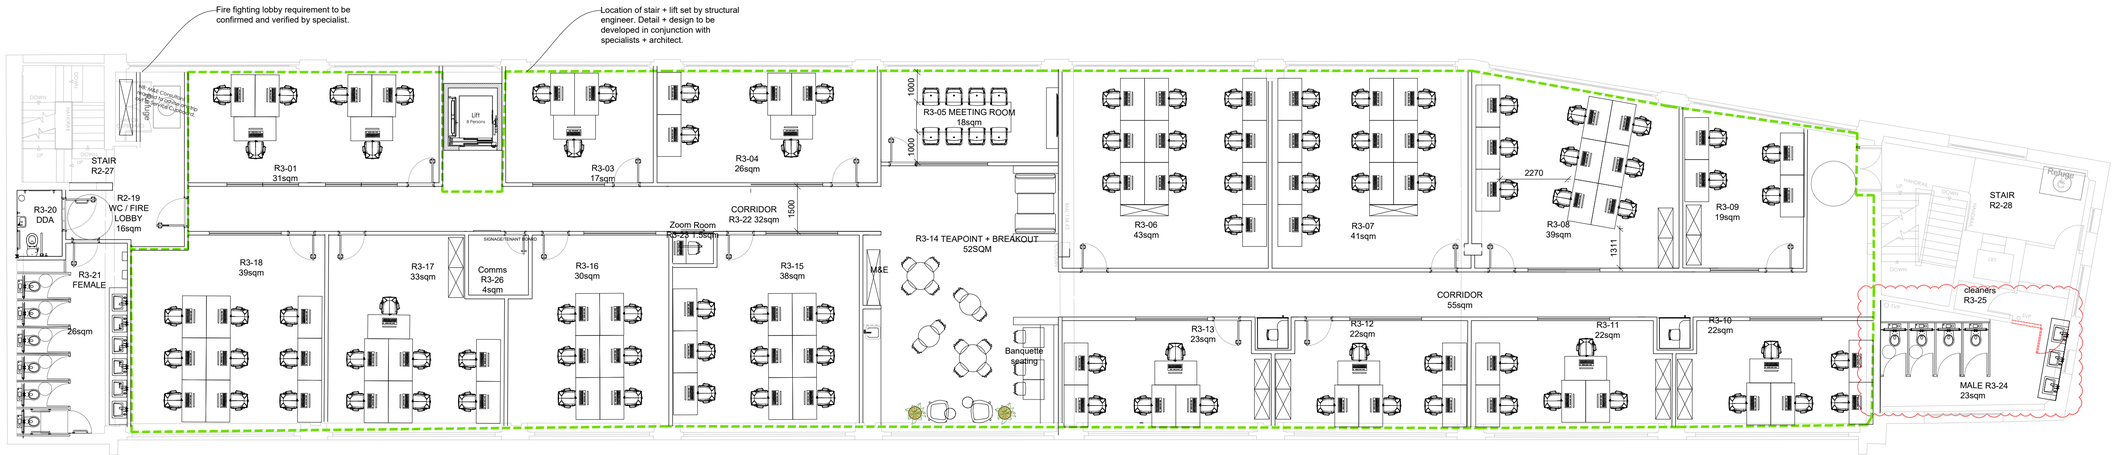

THIRD FLOOR PROPOSED GA
1:100

NOTE: Subject to full site survey to verify dimensions and existing level changes

Any external works, new stair and lift details by Architects Den - see Architects drawing package

Slab openings and alterations - see structural engineers scope of works for details

Layout to be verified by F/E

NIA = 652 SQM

TOTAL DESK = 1400MM = 98NO.

REV	DESCRIPTION	BY	DATE

ekho
info@ekho.studio

CLIENT: WorkWell

DRAFT FOR CLIENT 02.11.22

PROJECT: Copthall Bridge House Harrogate

TITLE: Third Floor Proposed Plan

SCALE @ A1	DATE	DRAWN/CHECK
1:100	28.10.22	EM/RW
PURPOSE OF ISSUE		STATUS
FOR TENDER		T1
PROJECT NO.	DRAWING NO.	REVISION
22015	EKO-ZZ-03-DR-I-20203	-