
All Dimensions to be verified on site by contractor to ensure accuracy prior to any installation / manufacture
DO NOT SCALE FROM THIS DRAWING

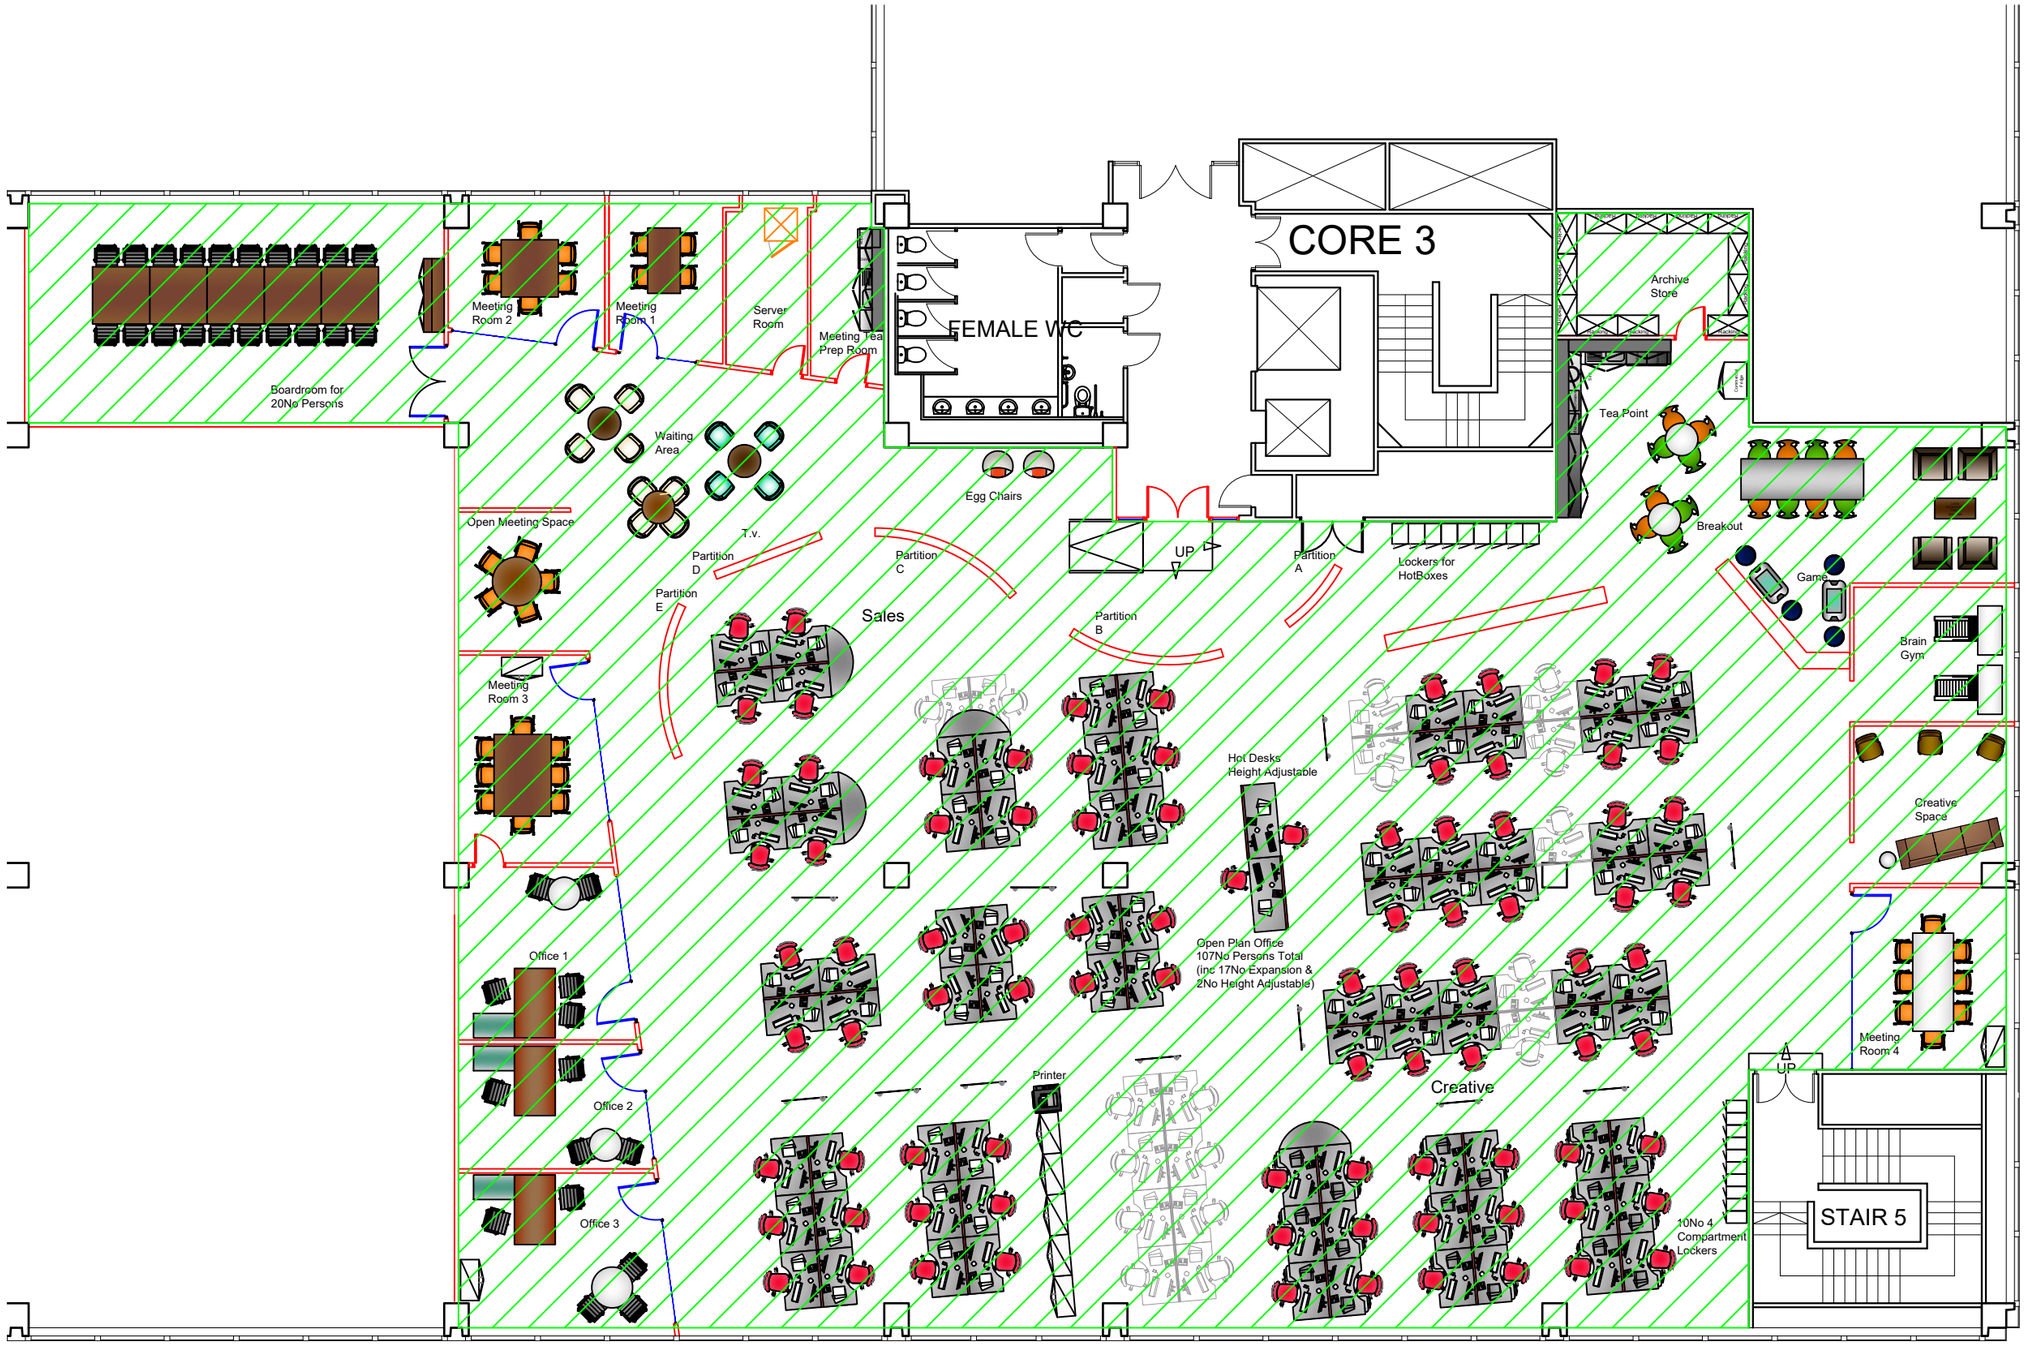

Area of Green Hatching -
905msq
1740ftsq

S0 Ink LTD
Unit 22
Pool Businesses Park
Otley
LS21 1FD
www.soiconsulting.co.uk

Drawn By: I.D.	Date: 09/07/2020
Project Title: WMG	Scale: 1:150 Size: A3
Drawing Title: 1st Floor Existing Plan Floor Area Plan	Scale: NTS Size: A1
Drg. No.: 020-062-020	Rev.

PLEASE ENSURE THAT THERE HAVE BEEN NO REVISIONS TO THIS DRAWING BEFORE STARTING WORK.
THIS DRAWING IS THE PROPERTY S0I.
IT MUST NOT BE COPIED OR LENT WITHOUT THE CONSENT OF S0I AND MUST BE RETURNED.