
Do not scale off this drawing. All dimensions to be checked on site prior to manufacture and construction. This drawing is the property of The Friday Project and should not be reproduced without permission. All discrepancies to be brought to the attention of the architect immediately. This drawing to be read in conjunction with the specification / bill of quantities and related drawings.

REVISION

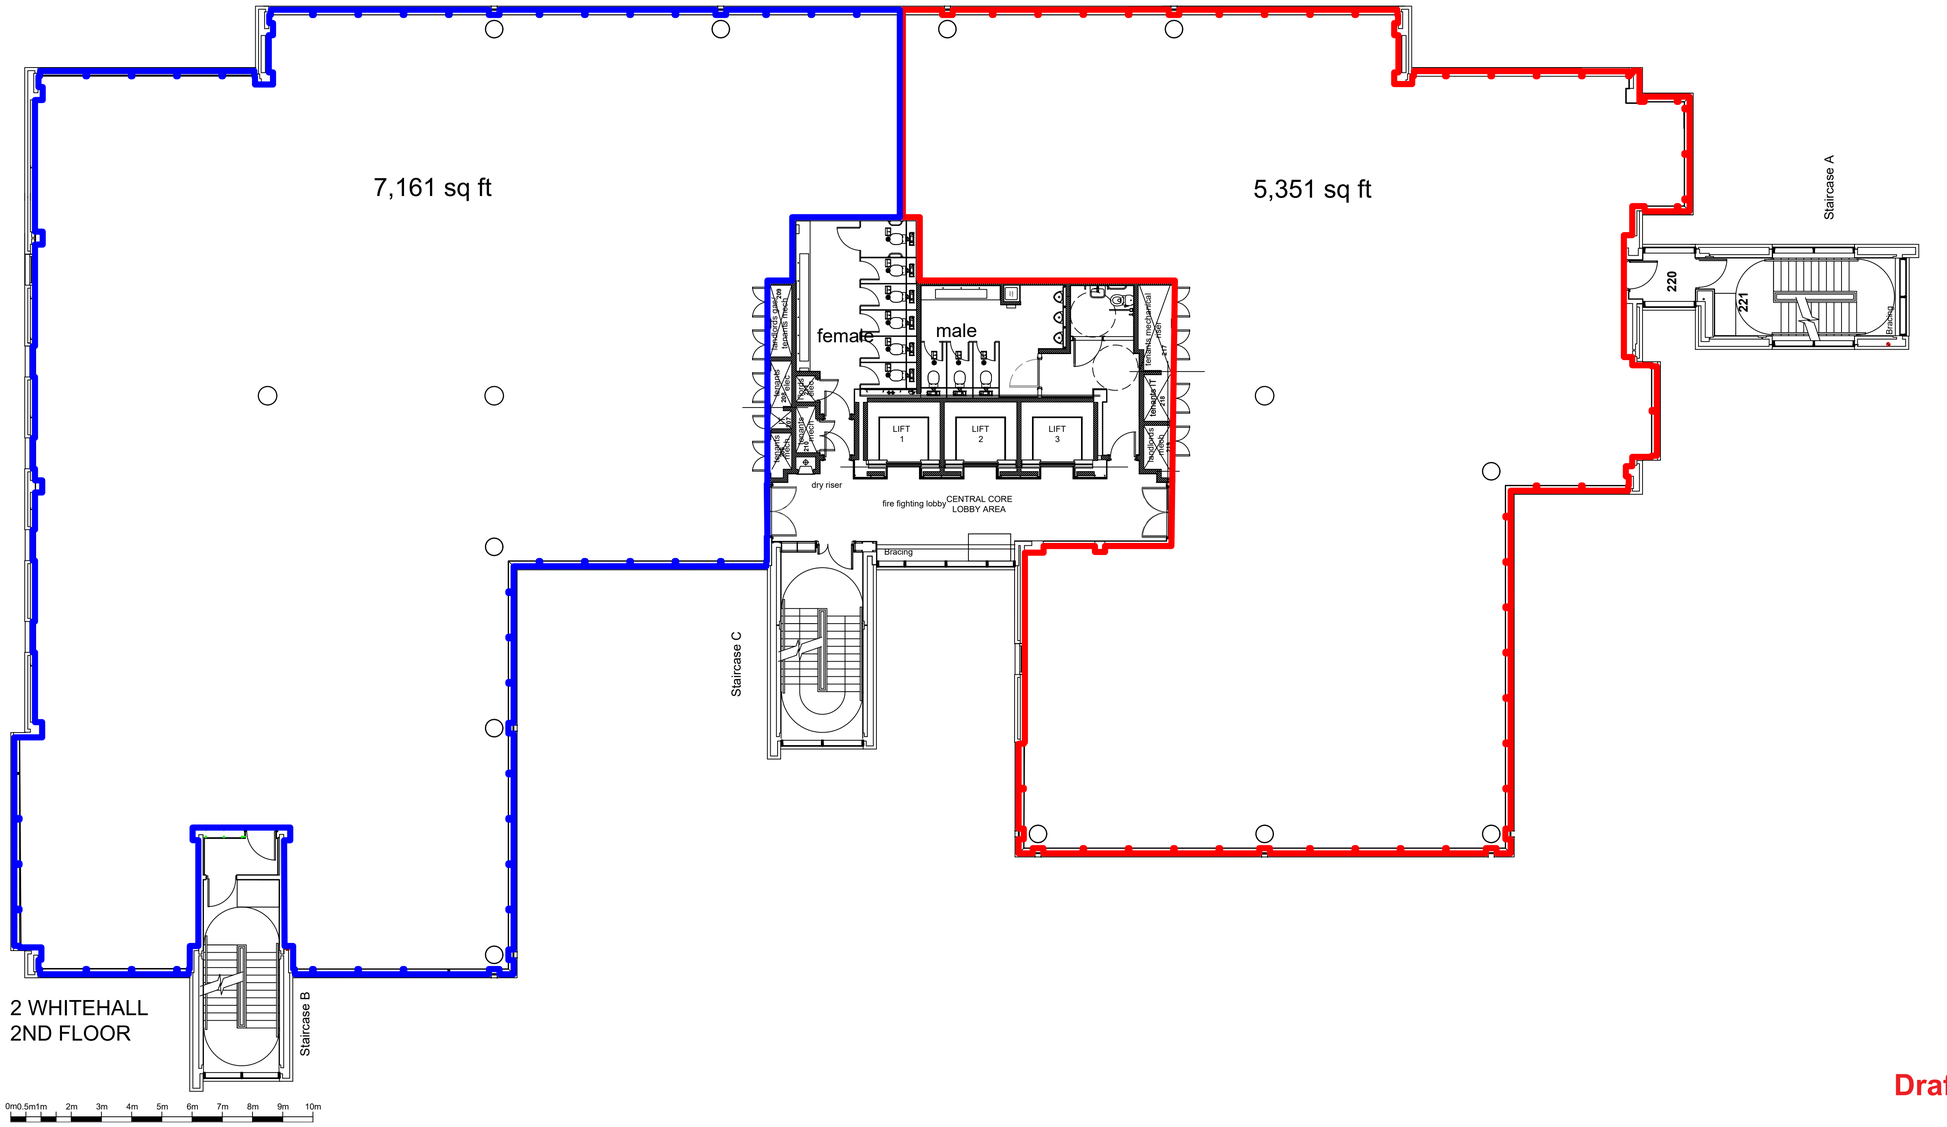

Draft Plan - 2nd Floor Split

Brawdia™

APAM	client
2 WHITEHALL, WHITEHALL QUAY, LEEDS, LS1 4HG	project
PROPOSED 2ND FLOOR SPLIT OPTION	title
BRW.040522	job No.
AL1.01_FINAL CONSTRUCTION ISSUE	dwg No.
1:100 @ A1	scale
PJC	drawn

www.Brawdia.com
T: 0161 504 3729